



Woodland road 42, DE15 9TH, Burton

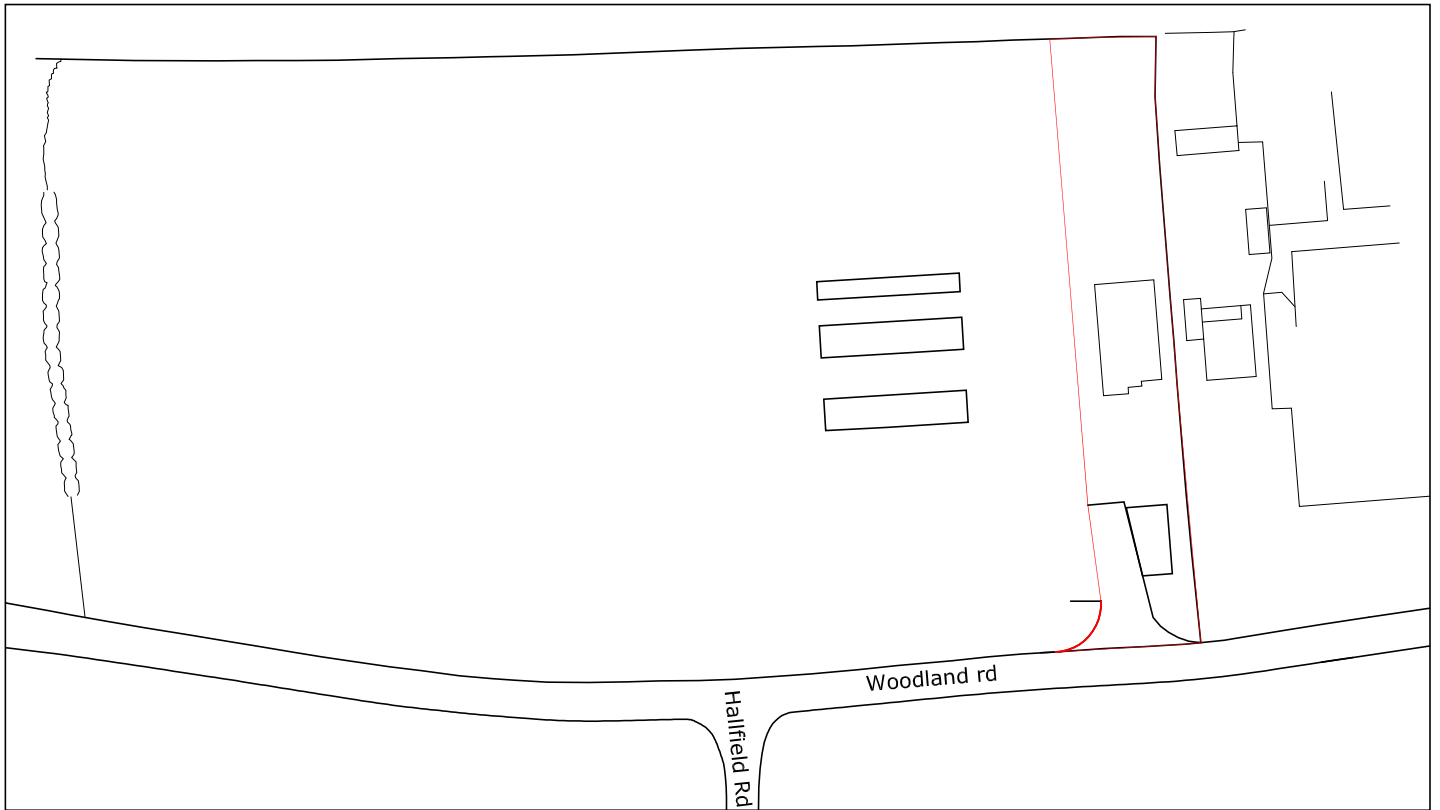

scale 1:1250

 

· interior · architecture · design ·

11 and 12 LTD
the Hollybush, Upper Bond St., LE10 1PW, Hinkley
email: 11and12@msm.nl tel: 07774949332

project
Garage building Woodland road 42 Burton

title
site plan

drawing copyright check all dimensions on site

rev :	rev :	rev :	rev :	draw by :	form :	date :	scale :	Project nr. :	Drawing nr. :
13819	5.8.19	SM	A4	19.06.2019	1:1250	19.006	N_02		