


West Elevation


South Elevation

East Elevation

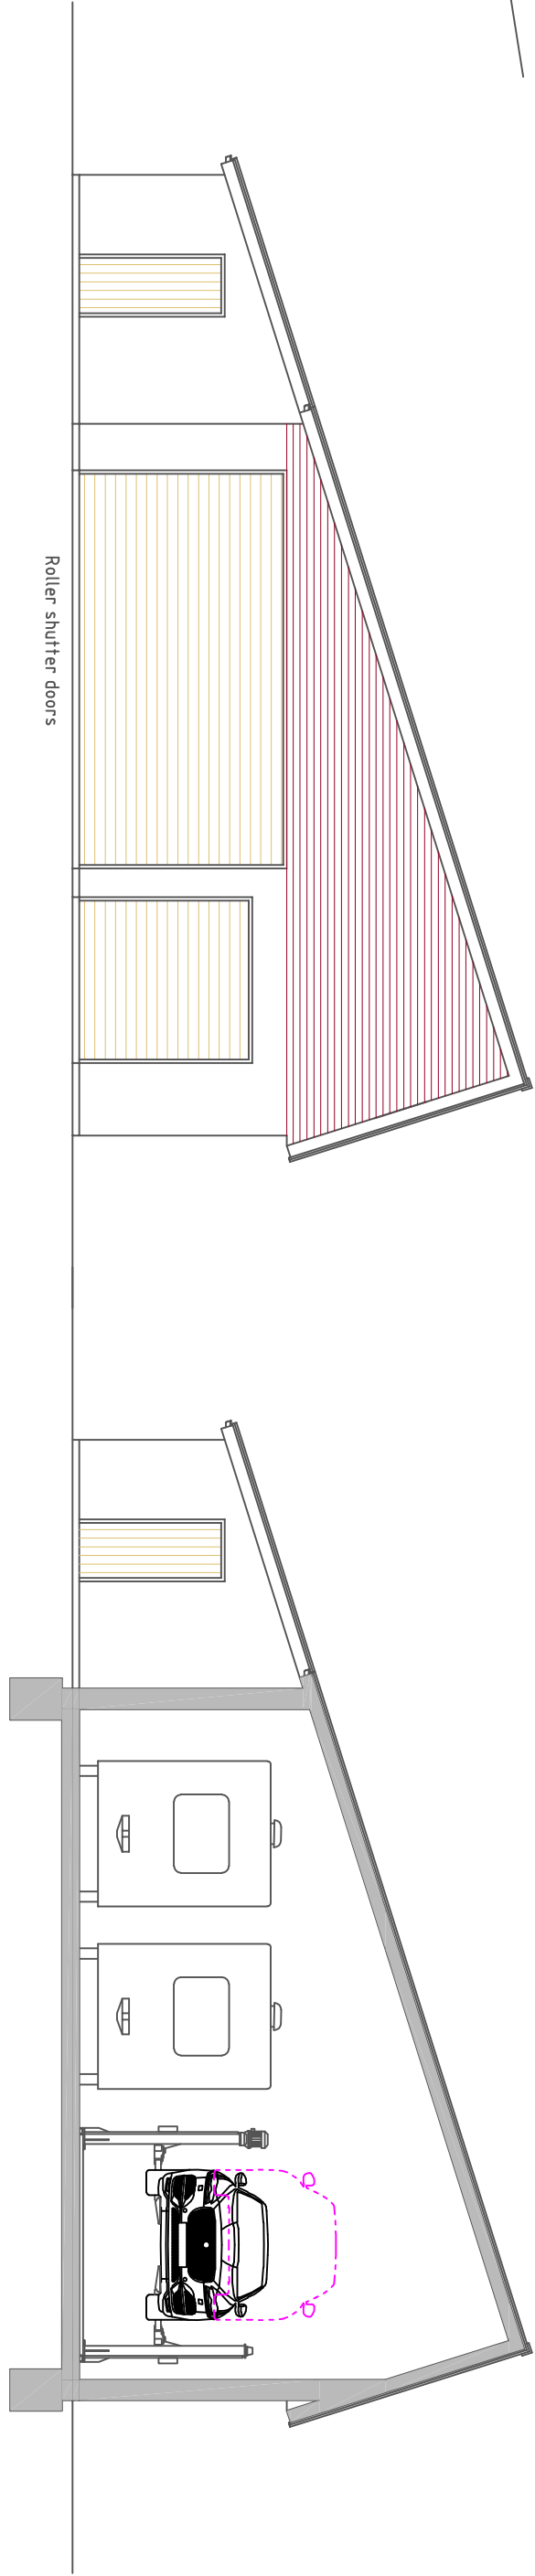


North Elevation

South Elevation

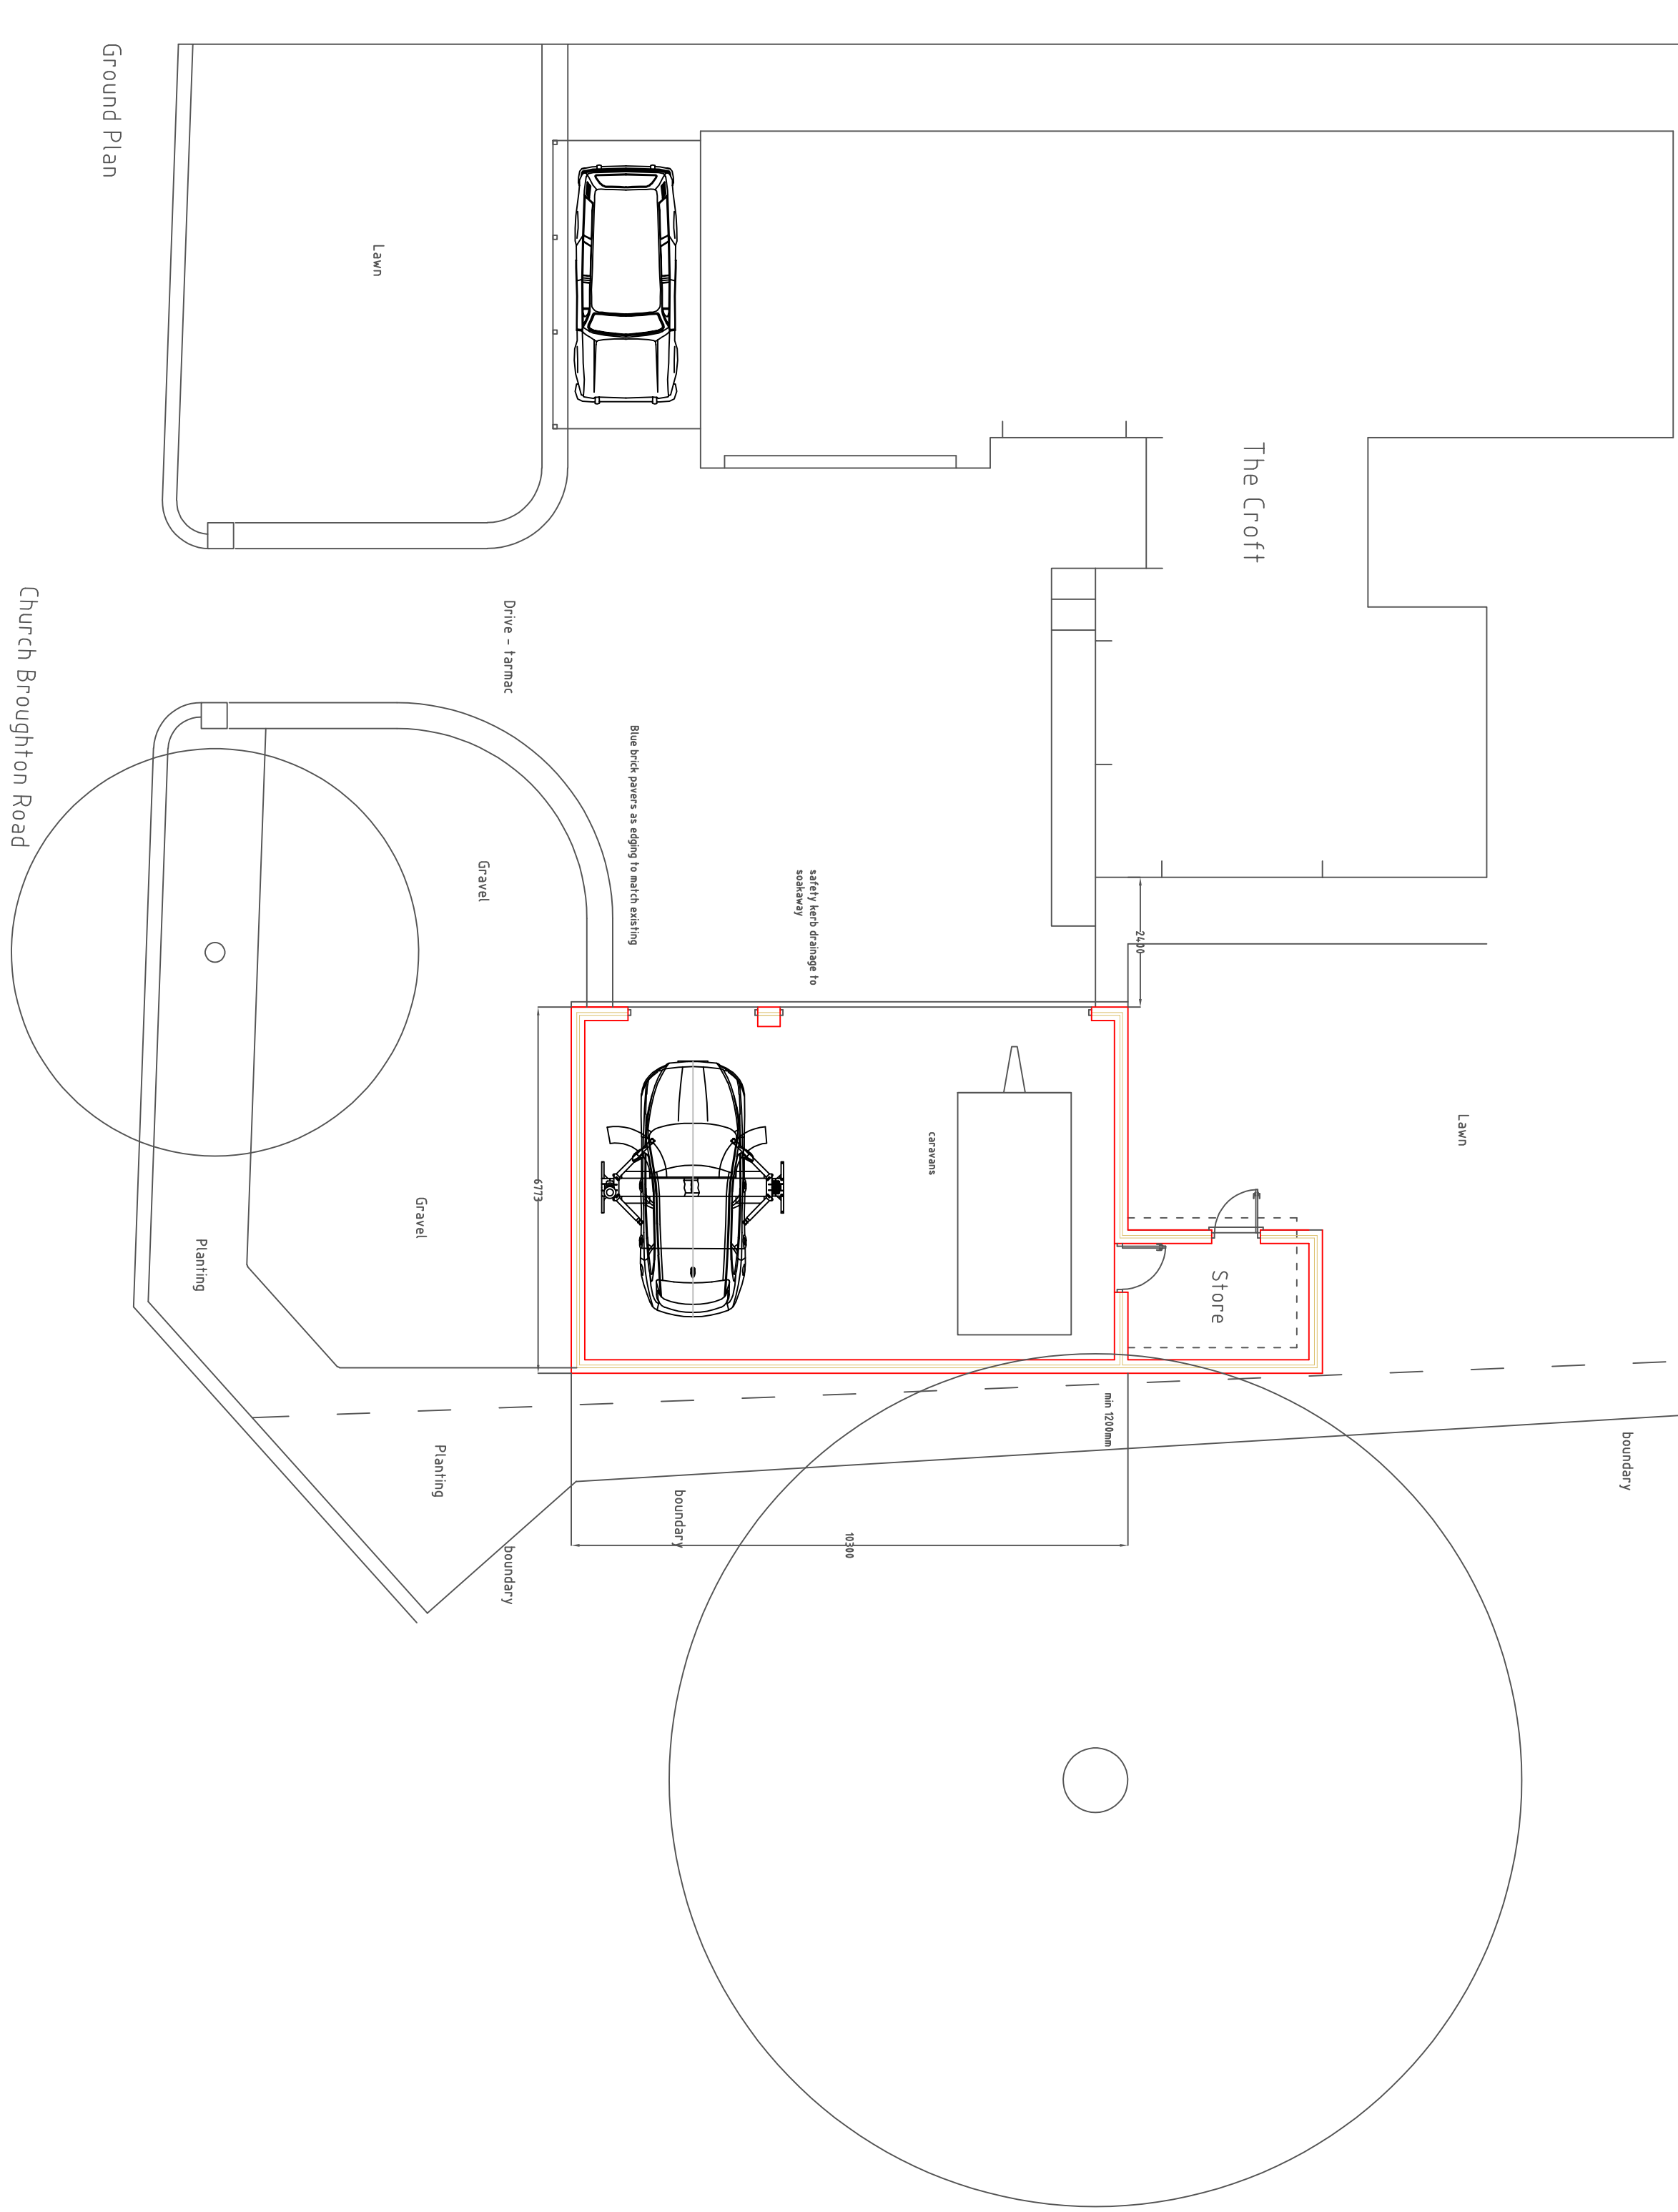

Ground Plan

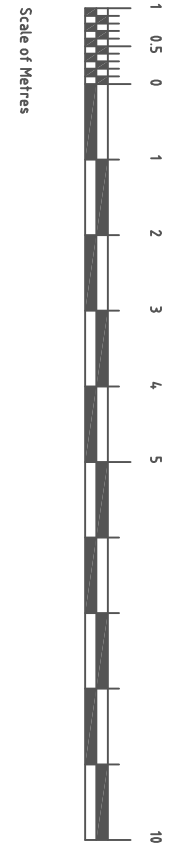

Client
Mr D Clough

Location

**The Croft
Church Broughton Road
Foston
Derbyshire
DE65 5PW**

Proposal


A New Garage

Drawing

Planning Layout

Scale **1:100** Date **Aug 2019**

Sheet No **01** Job No **9572**

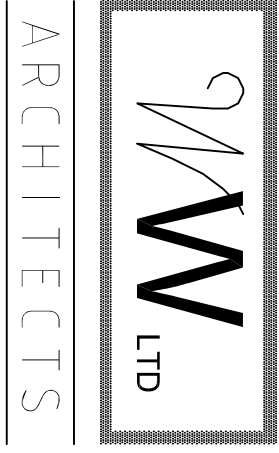

WILLIAM MARRAS LTD
COMMERCIAL ARCHITECTS
61 PEARL GATE
DE1 1DU
TEL: 01532 347179