


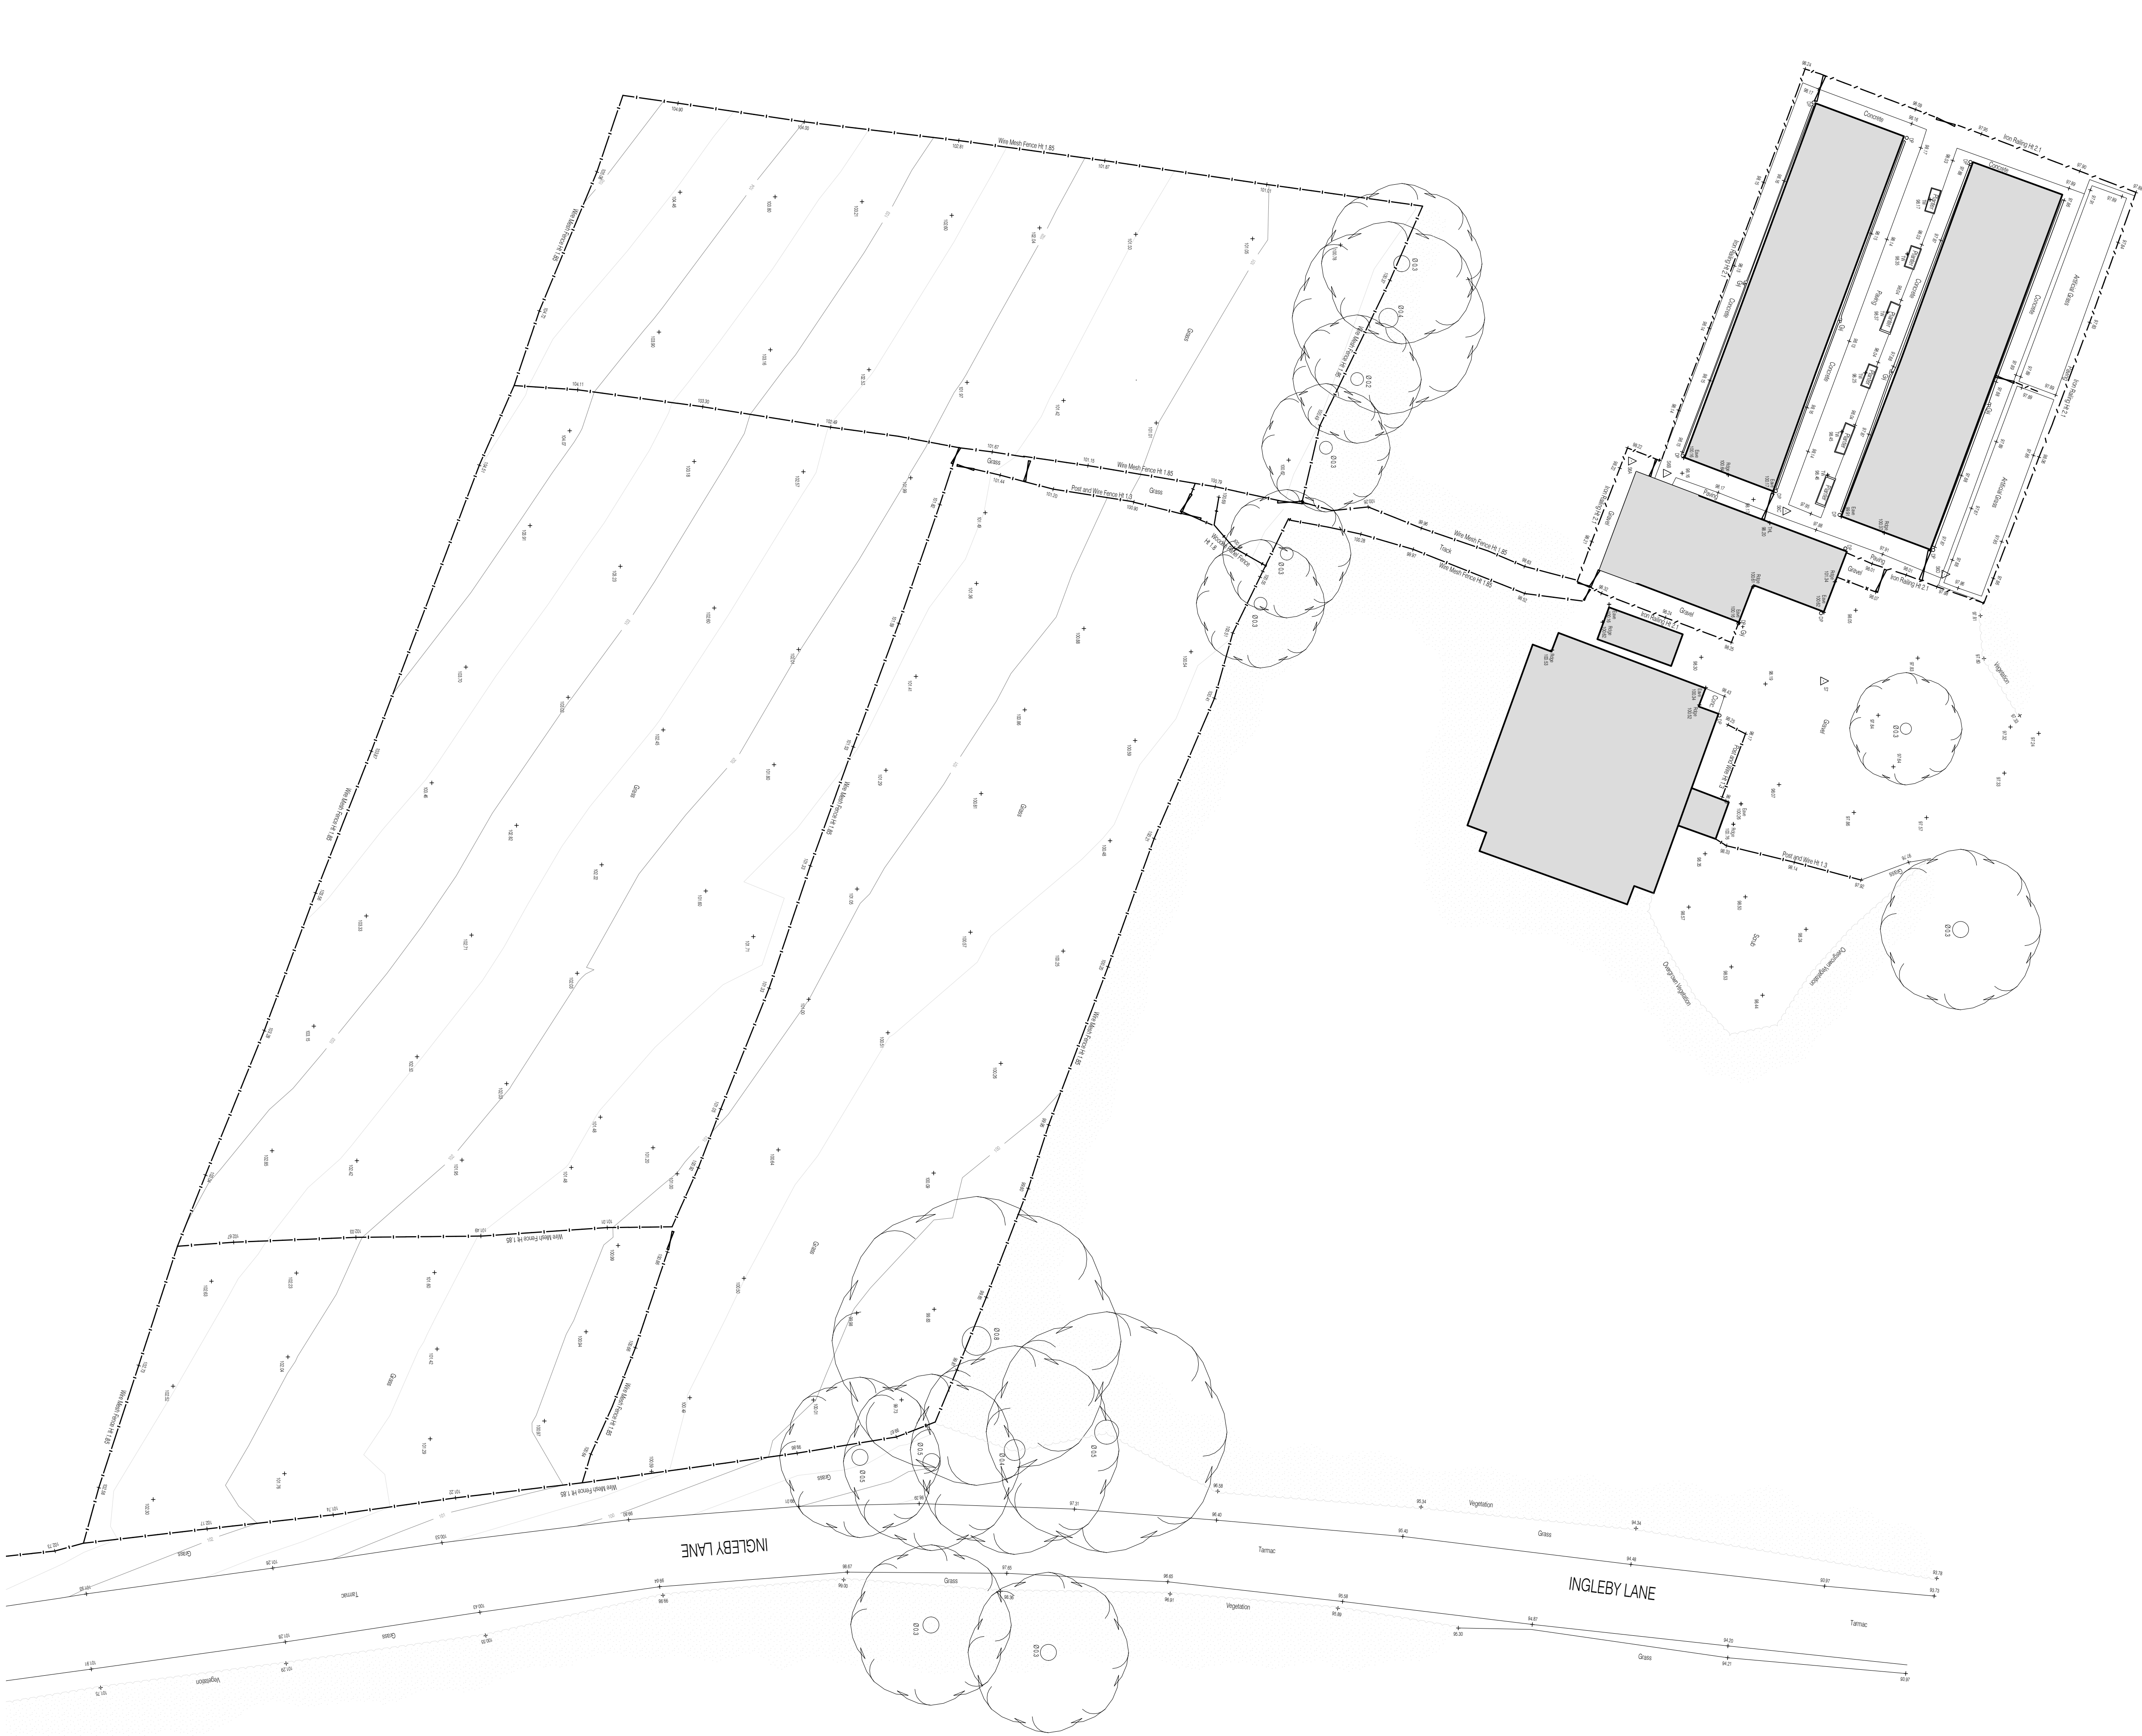

SAFETY, HEALTH AND ENVIRONMENTAL INFORMATION	
In addition to the hazards/risks normally associated with the types of work detailed on this drawing, note the following risks and information:	
i:	
ii:	
iii:	
iv:	
v:	
For information relating to Use, Cleaning and Maintenance, see the Health & Safety File It is assumed that all works will be carried out by a competent contractor working, where appropriate, to an approved method statement.	



P1	Issued for planning	29-10-18	PDM	PMcL
Rev.	Description	Date	By	Chkd

MATTHEW MONTAGUE
ARCHITECTS

The Cheese Factory . Longford Lane . Longford . Ashbourne .
Derbyshire . DE6 3DT

Tel: 01335 330510 . info@matthewmontague.co.uk
www.matthewmontague.co.uk

Ash Farm, Ingleby Lane					
Ticknall, Derbyshire					
Site Plan as existing					
MM-PROJECT REF	SCALE	PAPER SIZE	DRAWN BY		
1844	1:200	A1	PDM		
PROJECT	DRAWN BY	DATE	DATE	DATE	DATE
AFI	MMA	Z1	ZZ	DR	A
01003					
STATUS	SUBMITAL DESCRIPTION				
D5	ISSUED FOR PLANNING				
REVISION	REVISION DESCRIPTION				
P1	PRELIMINARY				

This document is copyright of Matthew Montague Architects. If in doubt ASK. Drawing measurements shall not be obtained by scaling. Verify all dimensions prior to construction. Immediately report any discrepancies on this document to the Architect. This document shall be read in conjunction with associated models, specifications and related consultant's documents.