

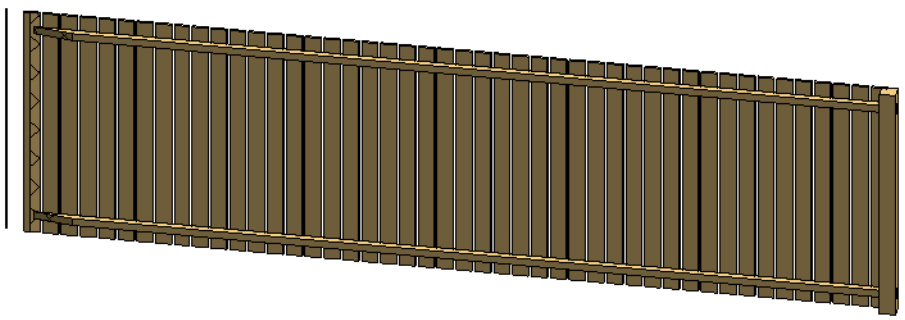


 

BOUNDARY TREATMENT

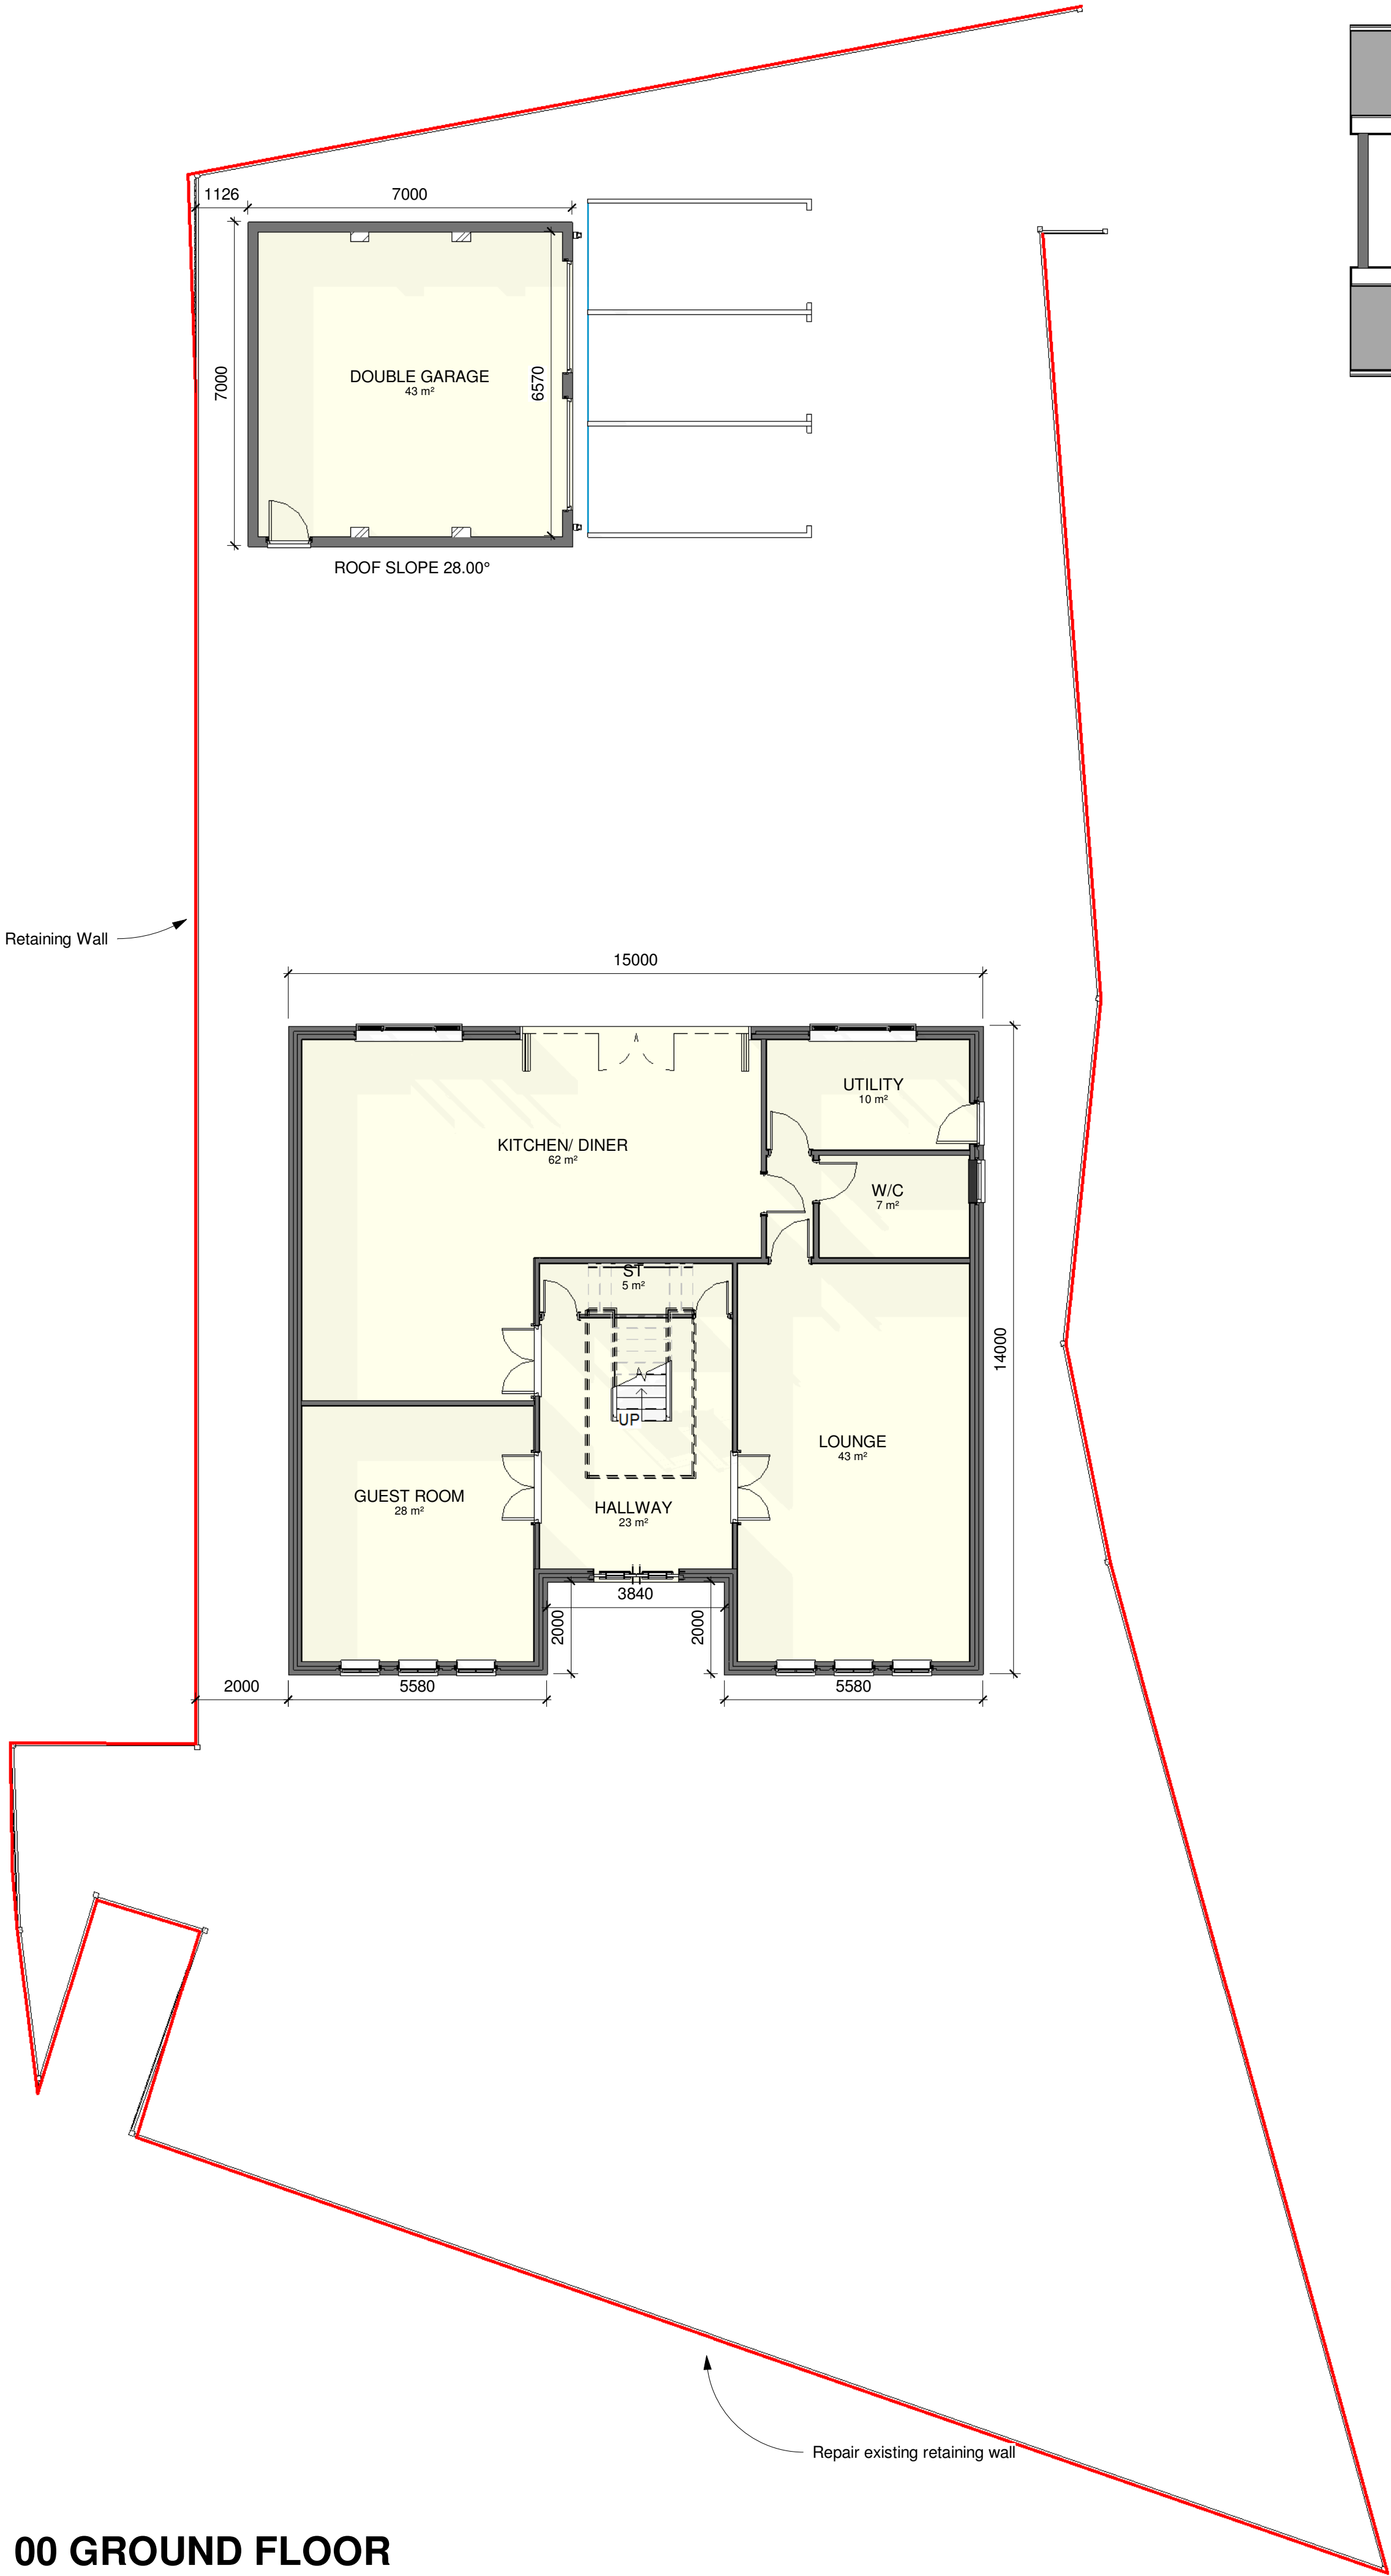

SIDE ELEVATION 1
1 : 50

General
Drawings prepared for local authority. Any electrical, heating installation, joinery items, finishes, and fittings to be instructed by the client. The clients are to satisfy themselves that any buried private or public services will not affect the proposal. These drawings have been prepared on the understanding that work will not commence on site prior to the granting of planning permission and building reg approval. All drawings are copyrights and may not be used in conjunction with other projects

CDM REG 2015
These drawings have been prepared on the understanding that work will not commence on site prior to the granting of planning permission and building Reg approval. At this point the designers work is complete, hence the designer of this drawing will not be acting as the principle designer in terms of health and safety. Under the new regulations, both the client and the building contractor will have health and safety responsibilities and will need to prepare a construction phase plan for the scheme. The construction phase plan for the scheme should include risk assessment and method statements for elements of the works such as excavations, buried services, risk of electrocution, working at height, lifting and handling, etc. should you require guidance, please see HSE website.

Rev	Description	Date
STATUS		PURPOSE OF ISSUE
		PLANNING
AK INNOVATIVE DESIGN SOLUTION For Enquiries:- Khuram - +447878975415 Anzar - +447495282331 Email - ak.ids@hotmail.com		
PROJECT Land adjacent to 42 Main Street, Repton, Derby, DE65 6EZ		
TITLE FLOOR PLANS		
CLIENT KIMRAN KHAN		
DRAWN BY Author	CHECKED BY Checker	DATE 17/06/19
SCALE (@ A1) As indicated		PROJECT NUMBER 0231
DRAWING NUMBER A100		REV

General
Drawings prepared for local authority. Any electrical, heating installation, joinery items, finishes, and fittings to be instructed by the client. The clients are to satisfy themselves that any buried private or public services will not affect the proposal. These drawings have been prepared on the understanding that work will not commence on site prior to the granting of planning permission and building reg approval. All drawings are copyrights and may not be used in conjunction with other projects

CDM REG 2015
These drawings have been prepared on the understanding that work will not commence on site prior to the granting of planning permission and building Reg approval. At this point the designers work is complete, hence the designer of this drawing will not be acting as the principle designer in terms of health and safety. Under the new regulations, both the client and the building contractor will have health and safety responsibilities and will need to prepare a construction phase plan for the scheme. The construction phase plan for the scheme should include risk assessment and method statements for elements of the works such as excavations, buried services, risk of electrocution, working at height, lifting and handling, etc. should you require guidance, please see HSE website.




FRONT ELEVATION
1 : 50




REAR ELEVATION
1 : 50




SIDE ELEVATION 2
1 : 50

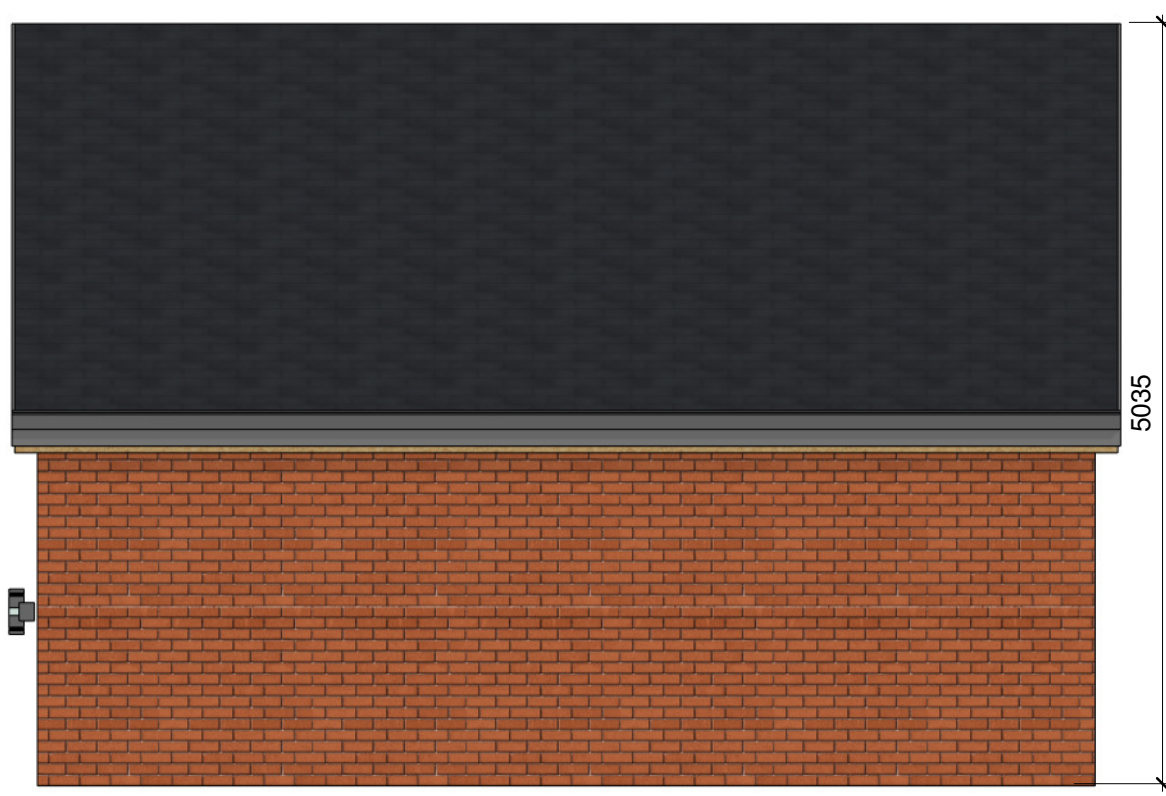


SIDE ELEVATION 1 - GARAGE
1 : 50

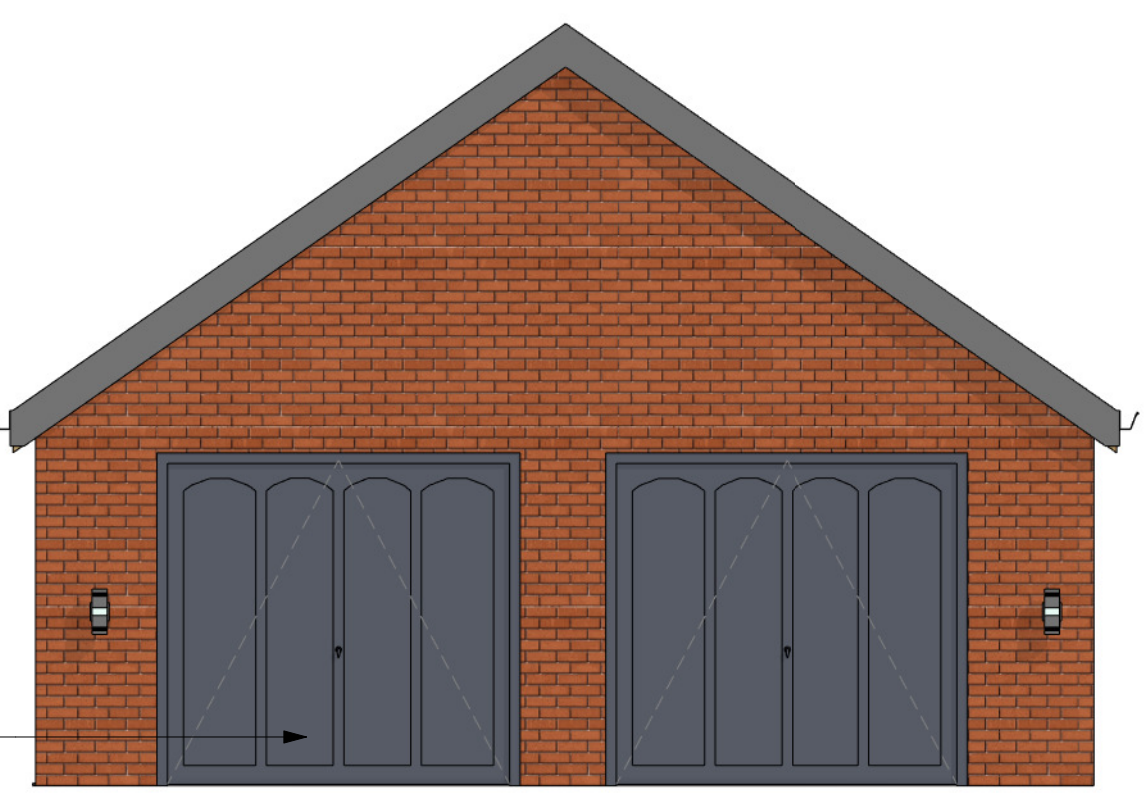

FRONT ELEVATION - GARAGE
1 : 50

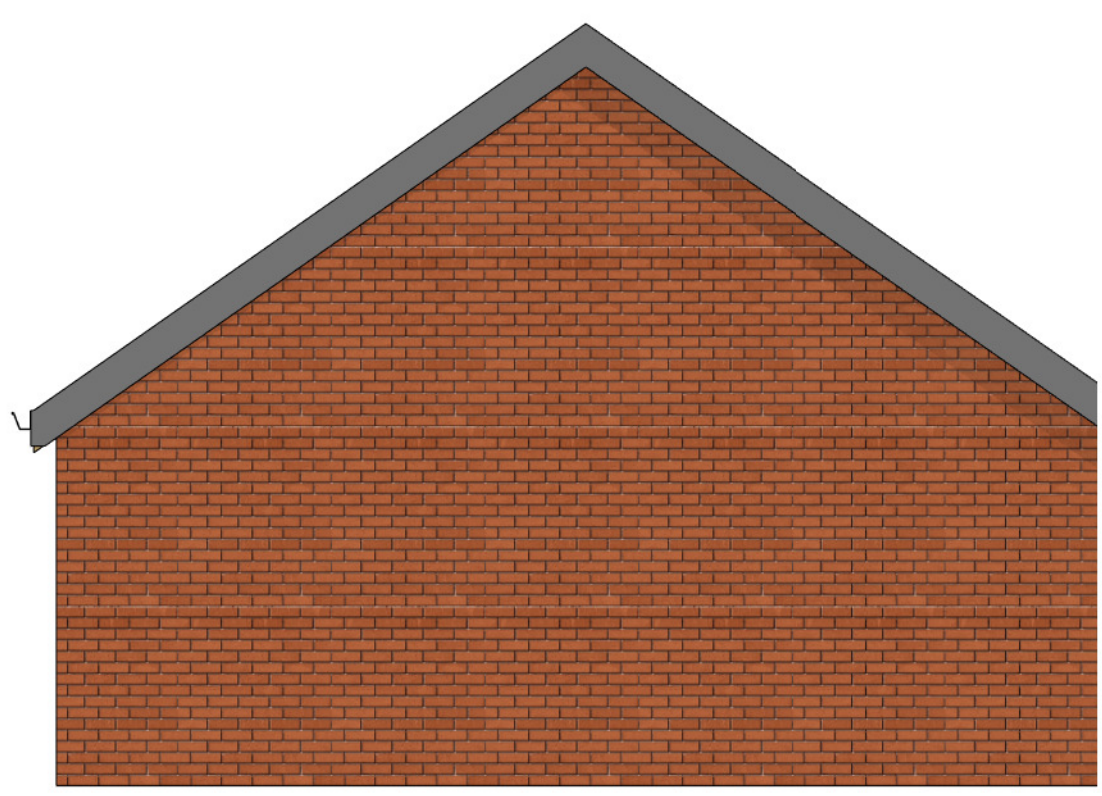

REAR ELEVATION - GARAGE
1 : 50

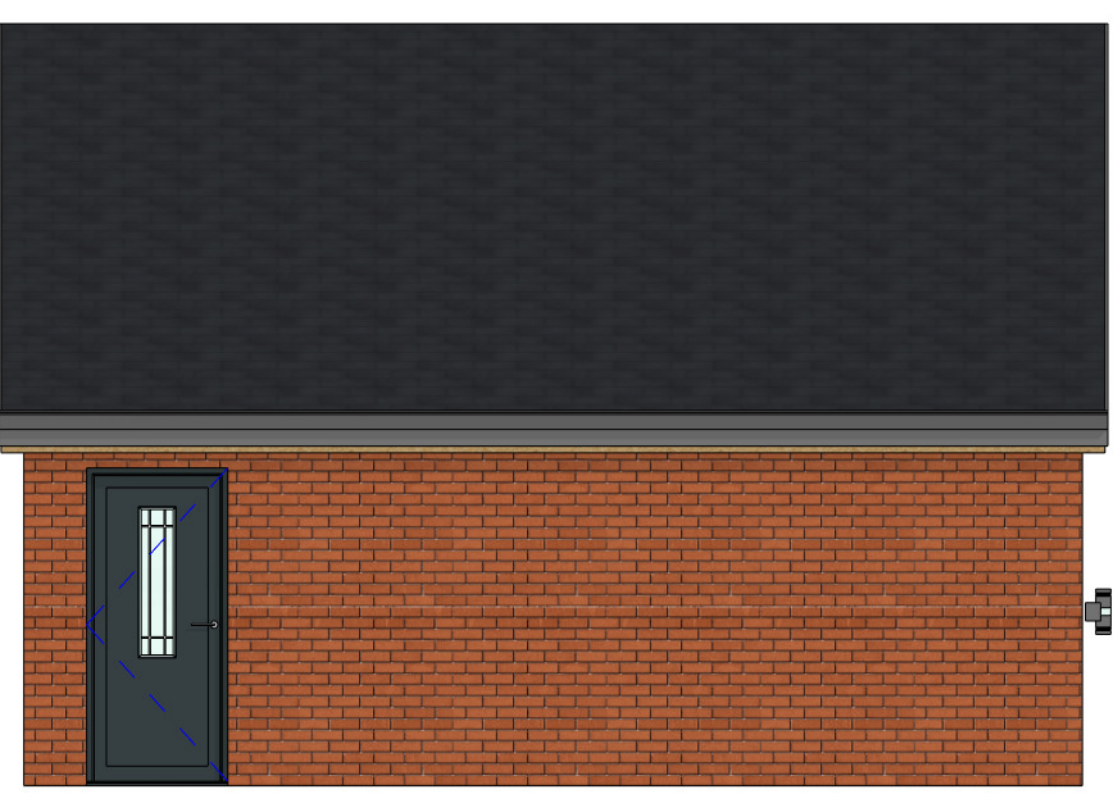

SIDE ELEVATION 2 - GARAGE
1 : 50

Rev	Description	Date

STATUS	PURPOSE OF ISSUE
	PLANNING

For Enquiries:-
 **Khuram - +447878975415**
Anzar - +447495282331
Email - ak.ids@hotmail.com

PROJECT
Land adjacent to 42
Main Street, Repton,
Derby, DE65 6EZ

TITLE
PROPOSED HOUSE
ELEVATIONS

CLIENT
KIMRAN KHAN

DRAWN BY Author	CHECKED BY Checker	DATE 11/06/19
SCALE (@ A1) 1 : 50	PROJECT NUMBER 0231	REV
DRAWING NUMBER A103		