




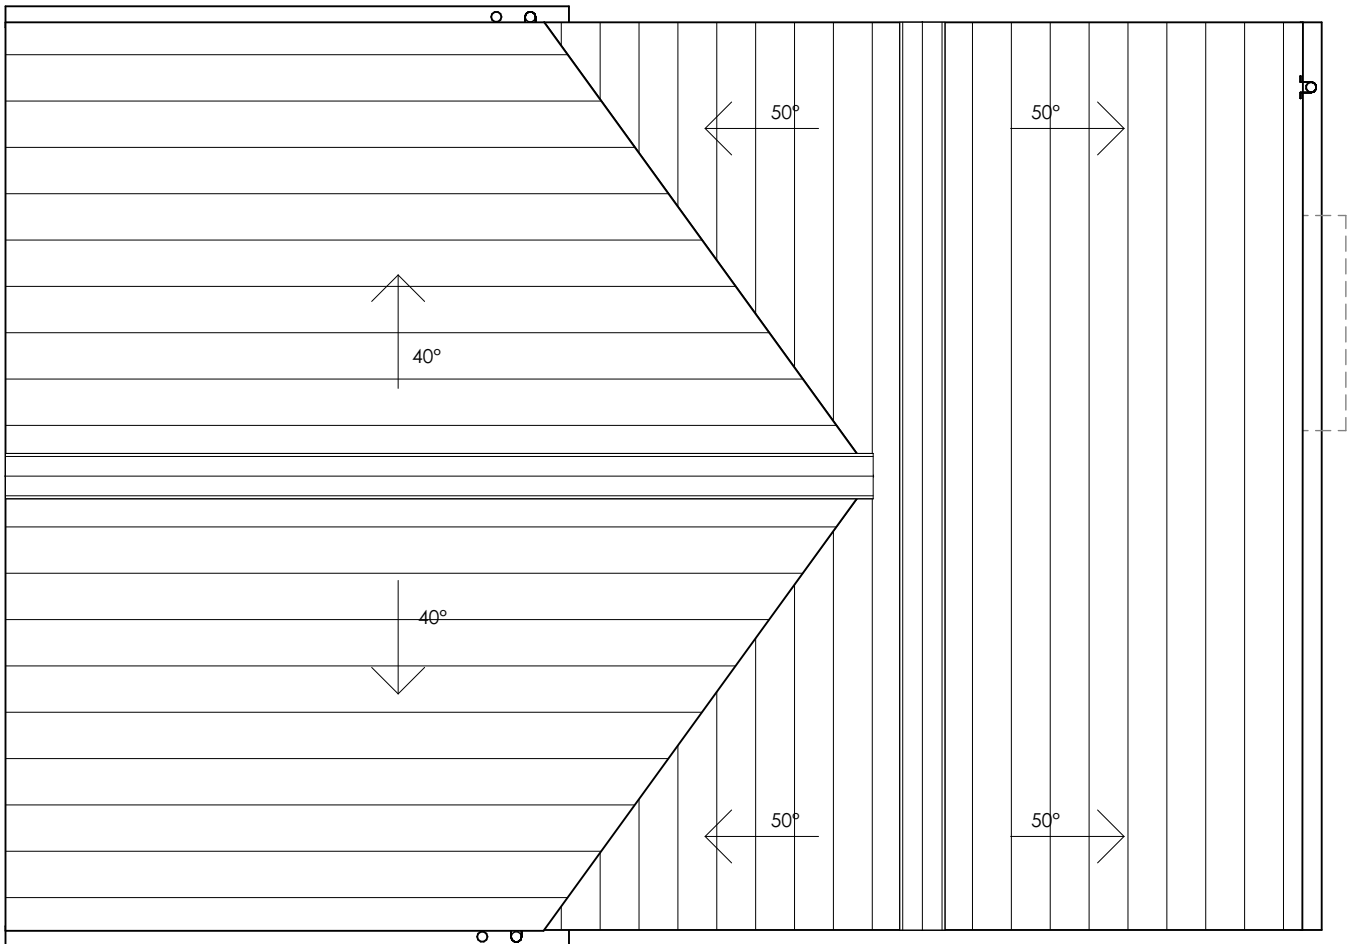


ROOF PLAN

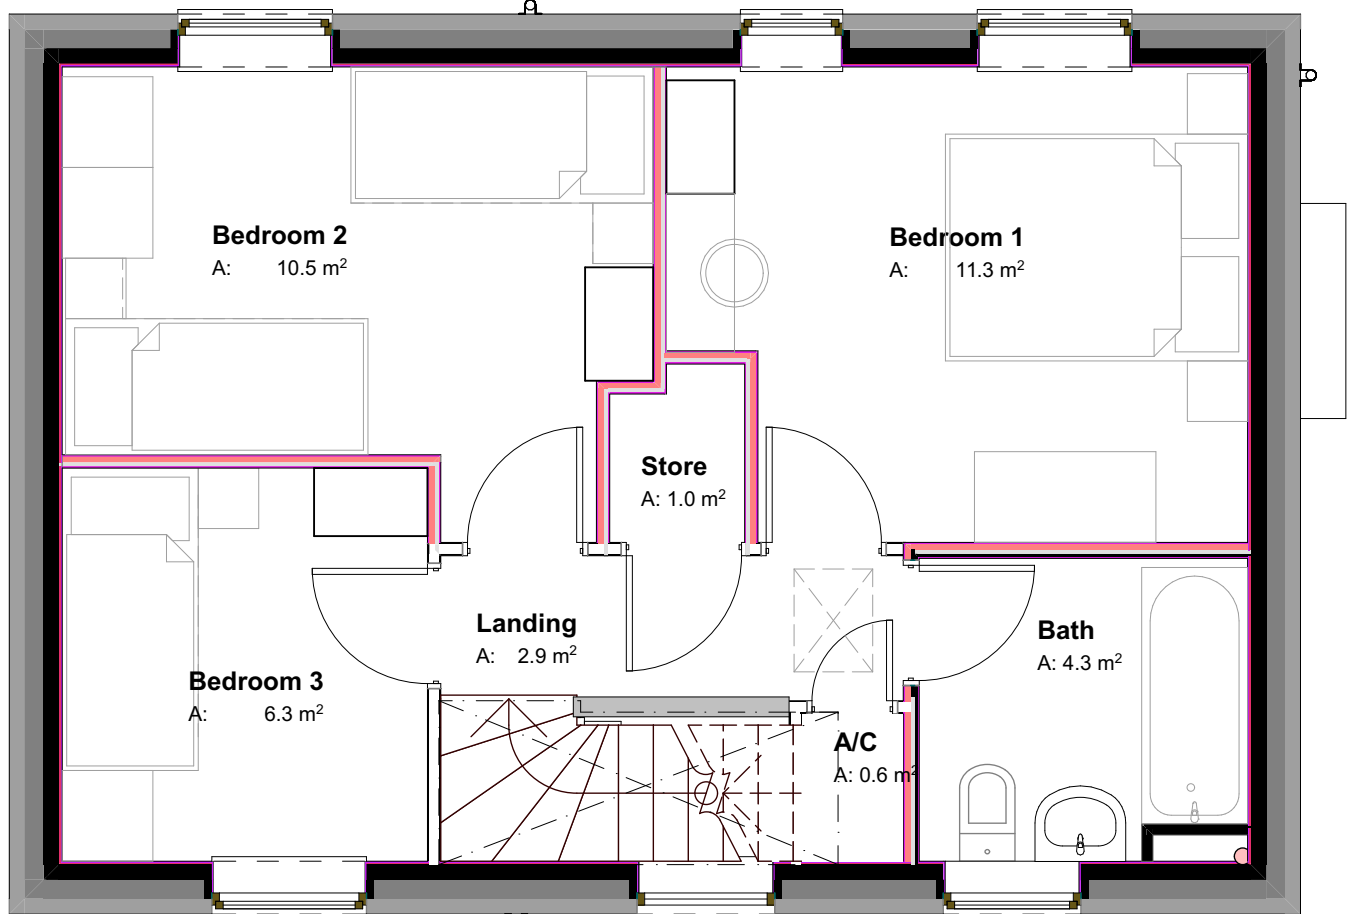


FIRST FLOOR PLAN Type F
A: 41.6 m²

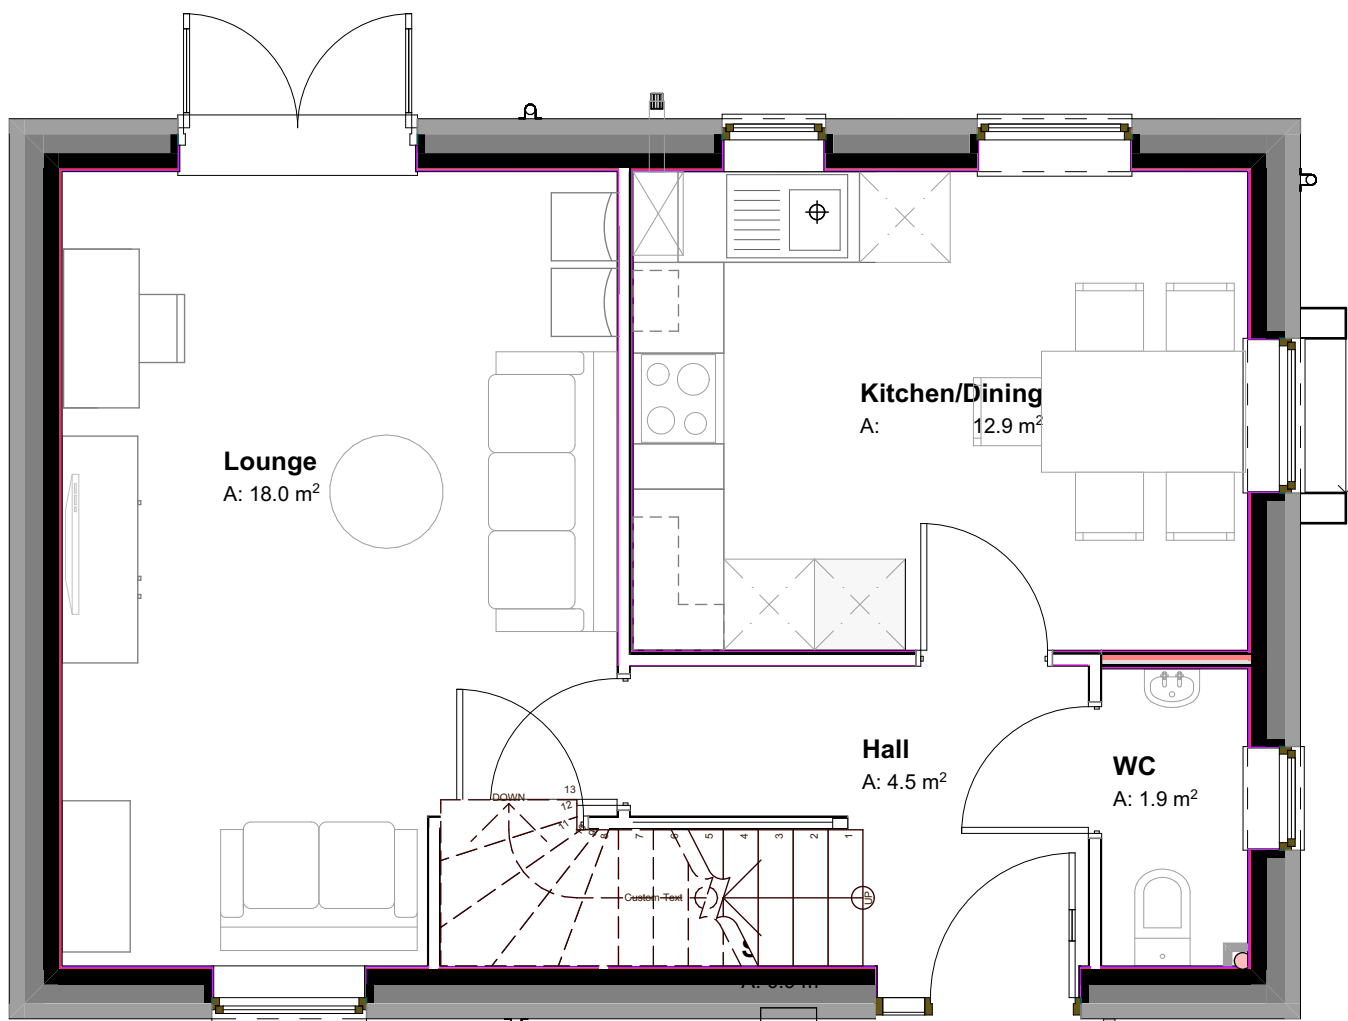

GROUND FLOOR PLAN Type F
A: 41.7 m²

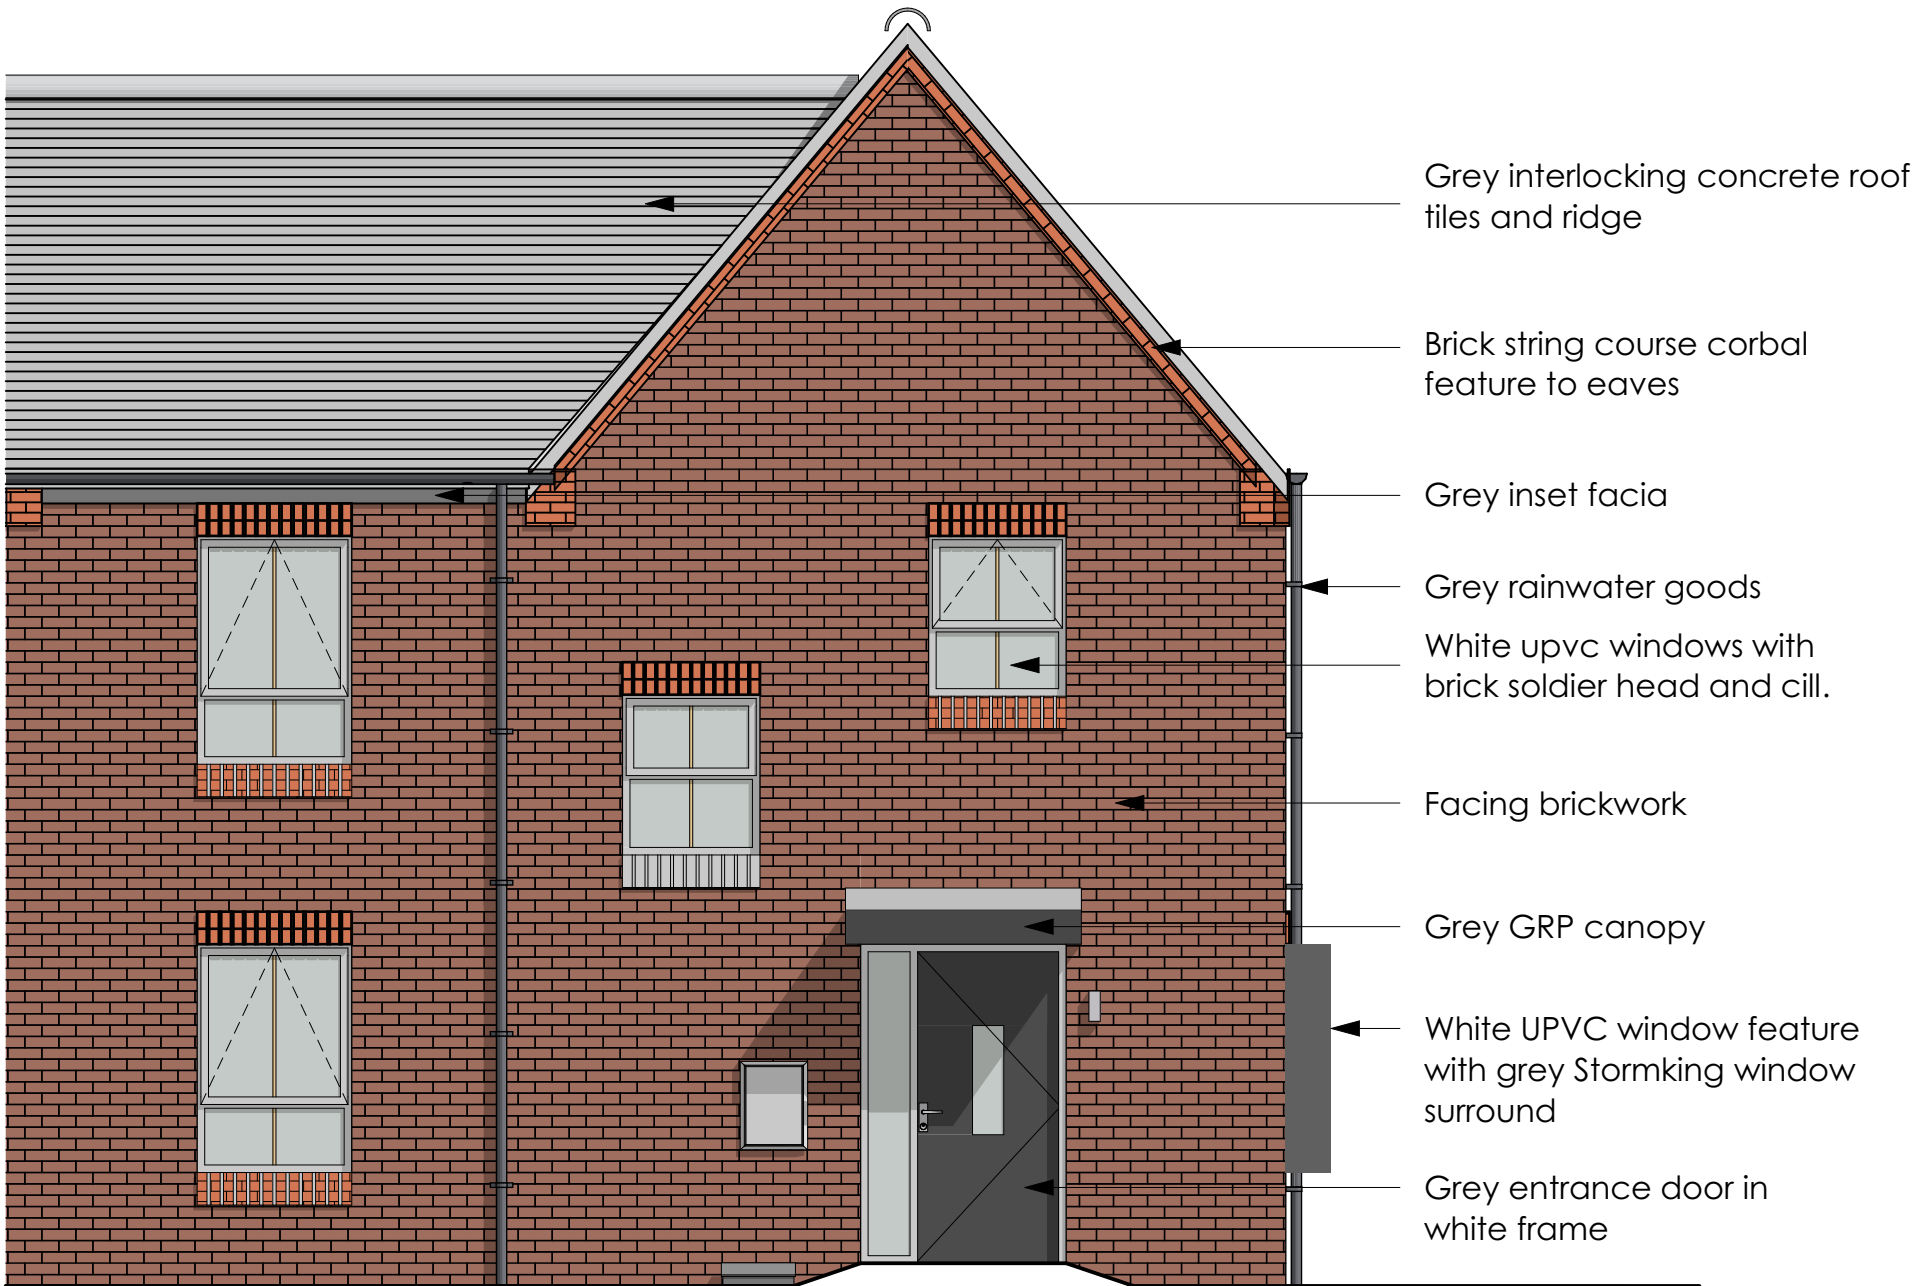


FRONT ELEVATION

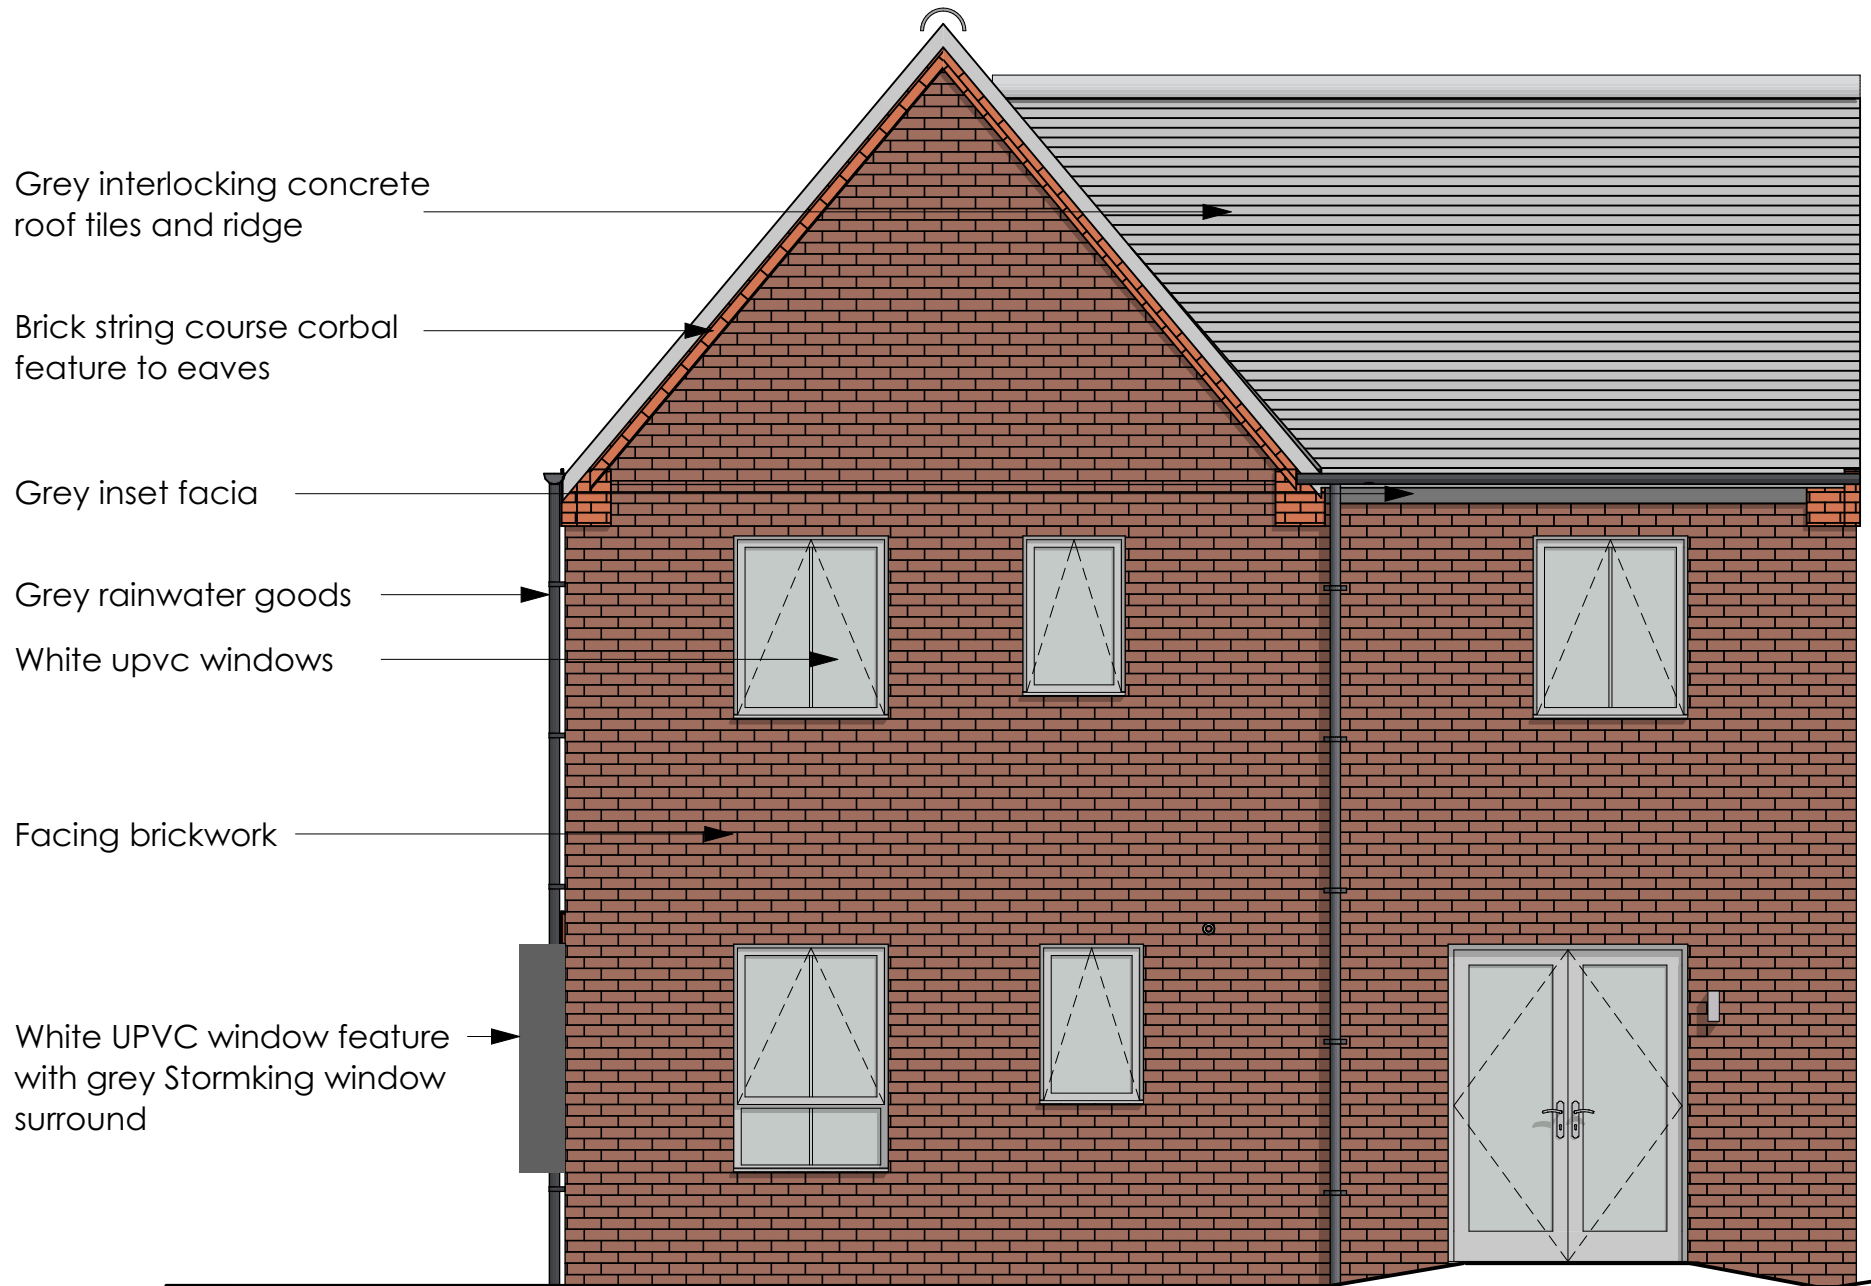

REAR ELEVATION



RIGHT HAND SIDE ELEVATION

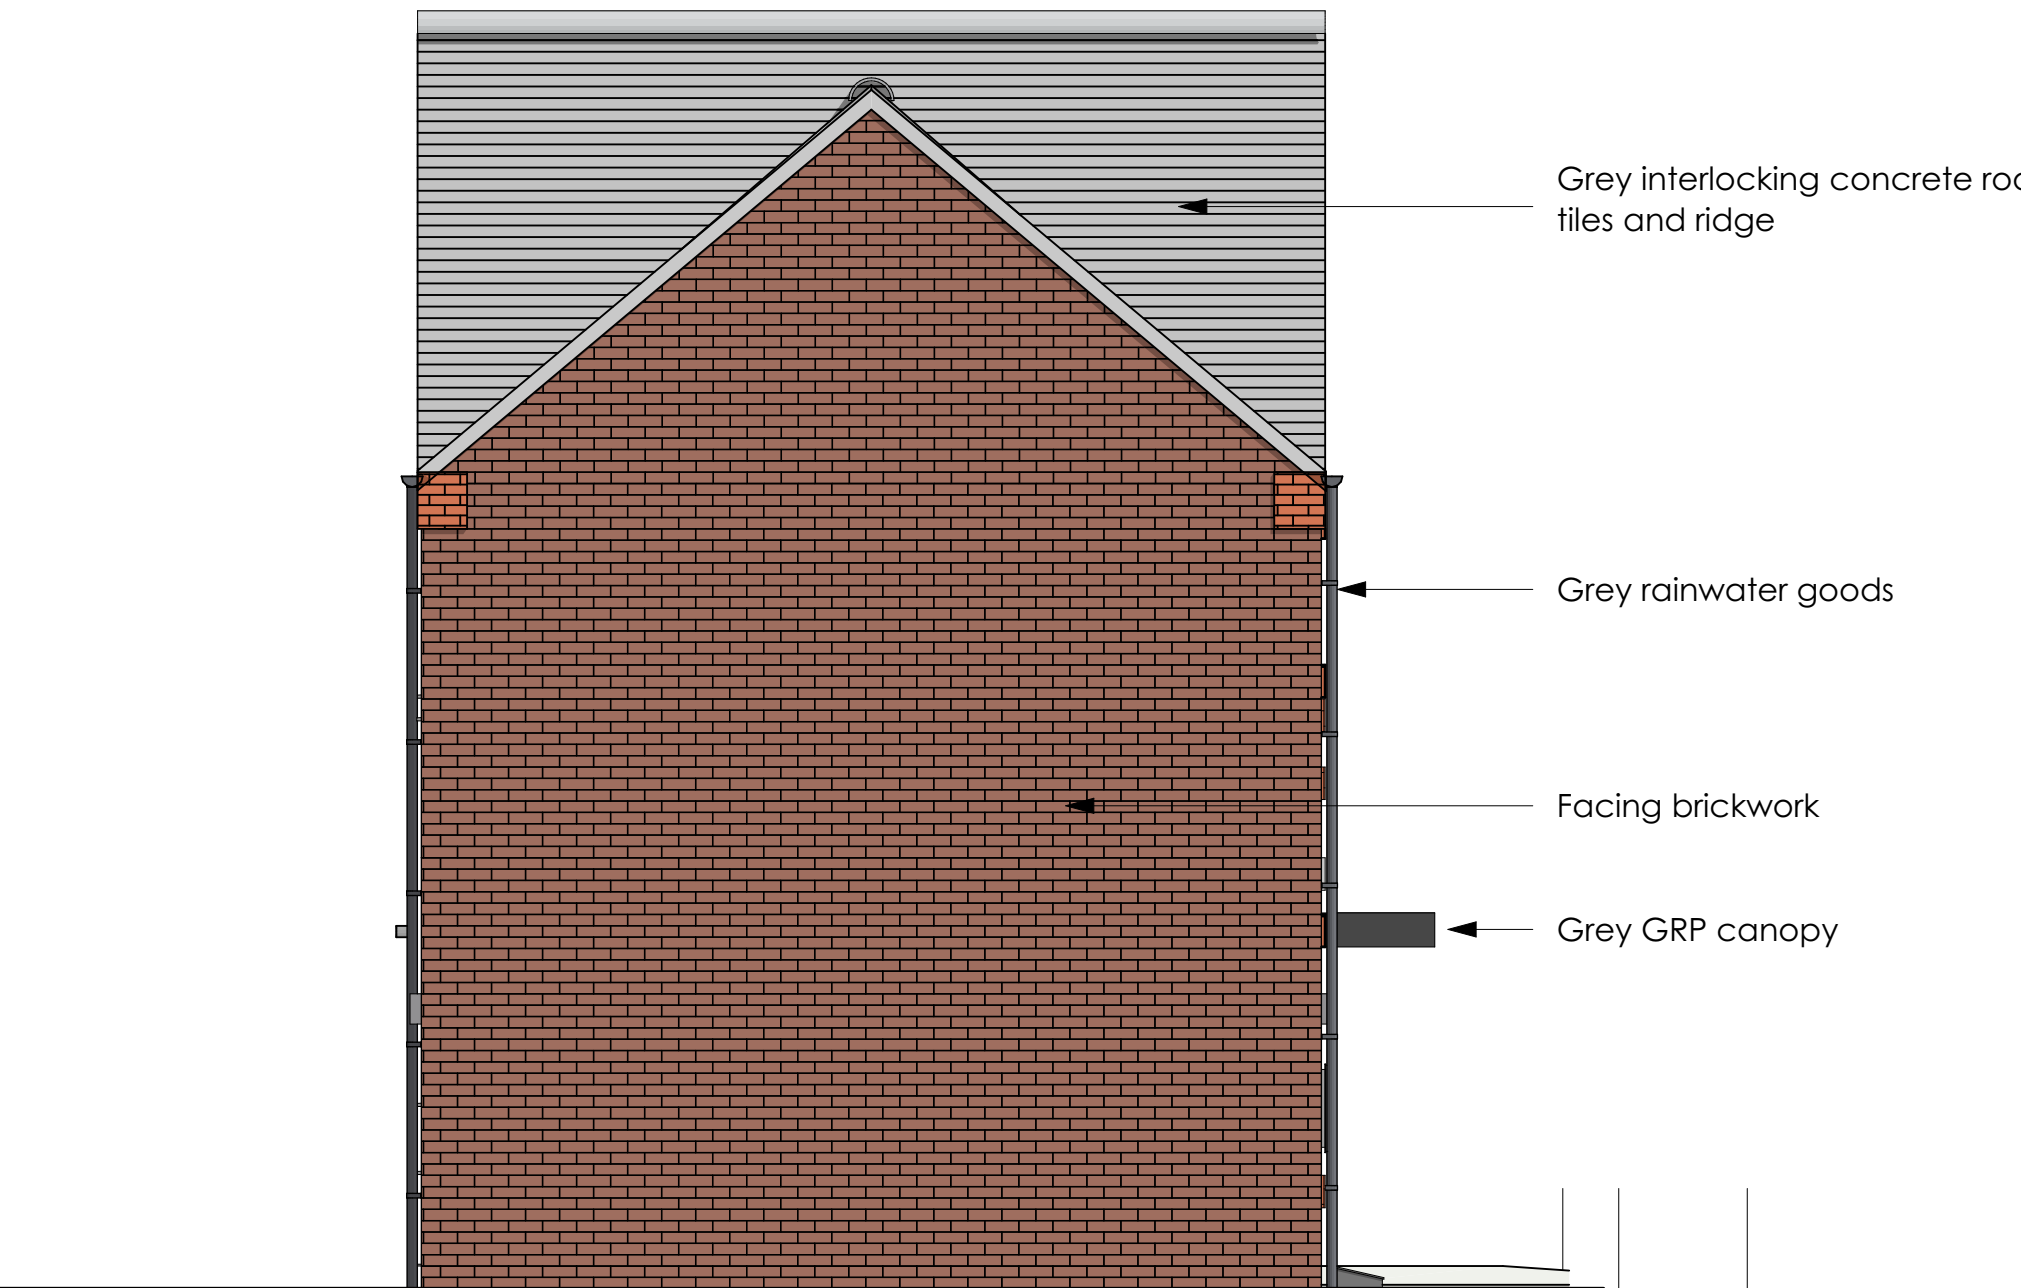

SIDE ELEVATION

Rev.	Date	Description	Drawn	Check
------	------	-------------	-------	-------



WALKER TROUP

ARCHITECTS

52 Lyndon Road
Sutton Coldfield
West Midlands B73 6BS
t: 0121 355 4040
f: 0121 355 0742
e: arch@walkertroup.co.uk

Contract
Proposed Residential Development.
Court Street. Woodville.
Derbyshire.

Sheet Title
House Type F Plans & Elevations

Client
Jessup

Scale
A1=1:50

Date
Drawn By
Checked By

Drawing Number
1817-44-P