



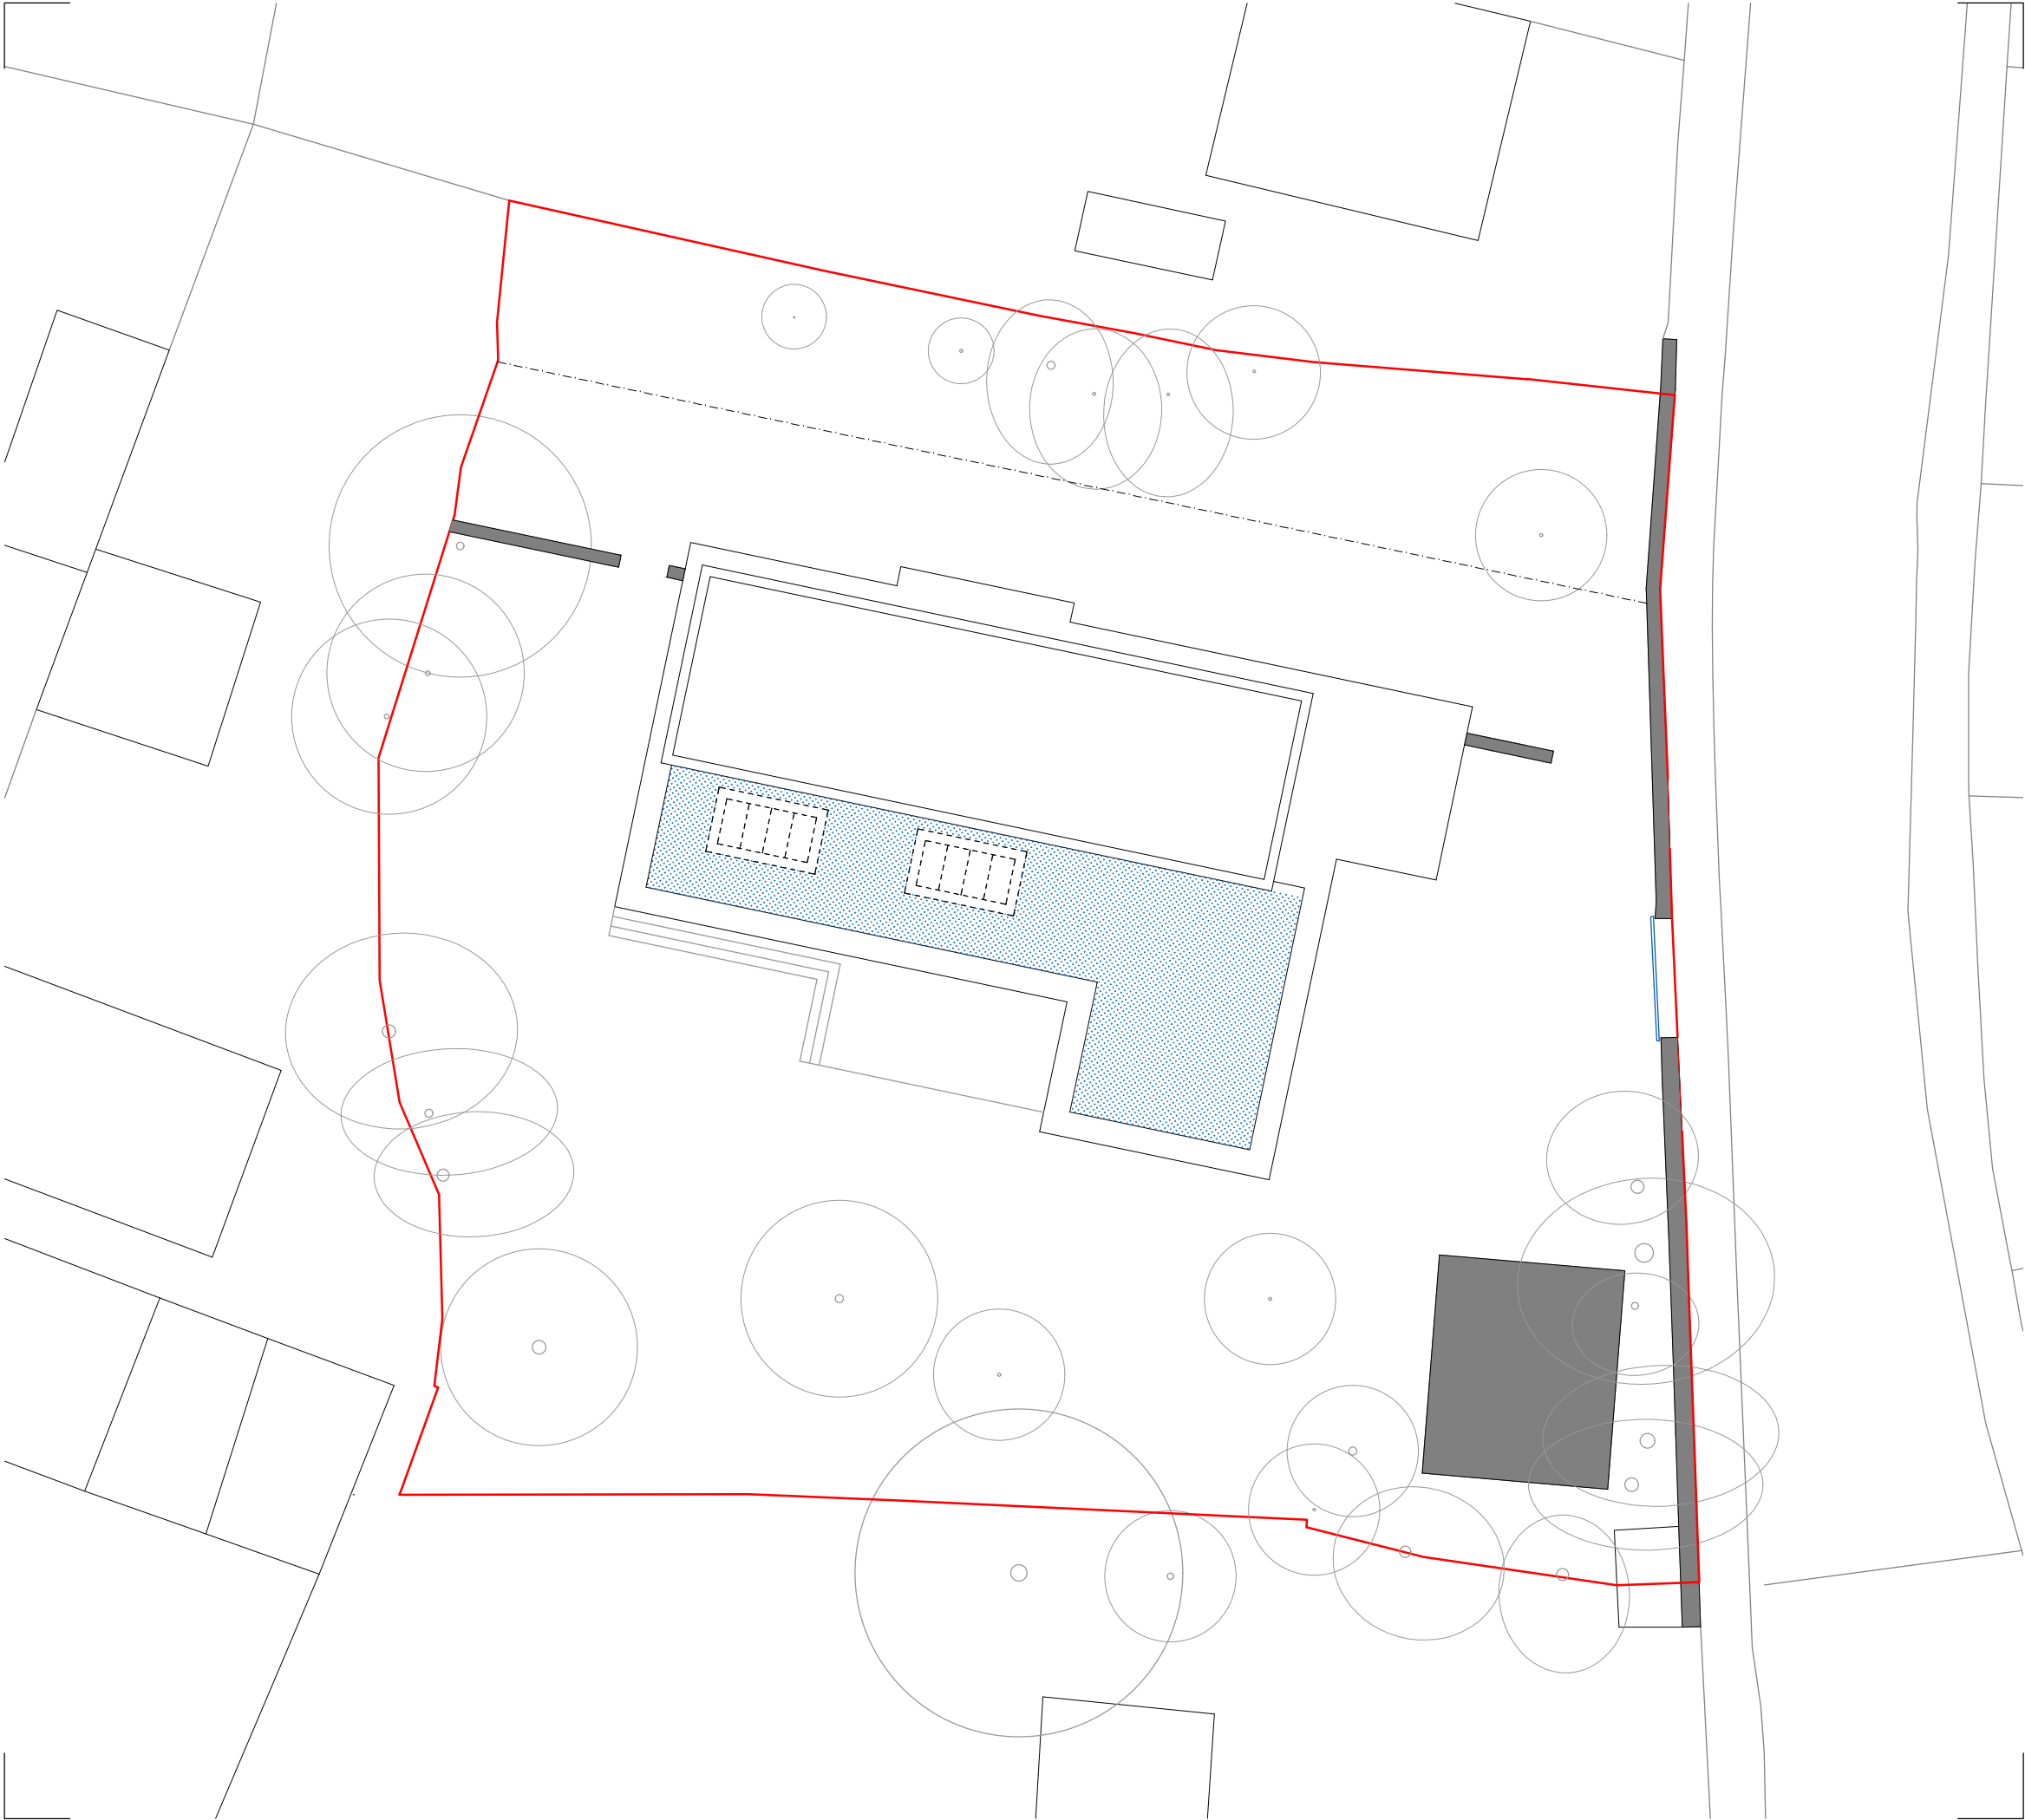

- NOTE**
1. Refer to figured dimensions, do not scale
 2. The contractor must report any discrepancies to the Architect
 3. All dimensions must be checked on site before proceeding
 4. The Architects disclaim responsibility for variations made from this drawing without their written consent
 5. Please ensure that there have been no additional revisions to this drawing before starting work
 6. All products are to be used strictly in accordance with the manufacturer's instructions

Revisions			
A	02.03.2020	KS	Client comments
B	09.03.2020	KS	Drainage

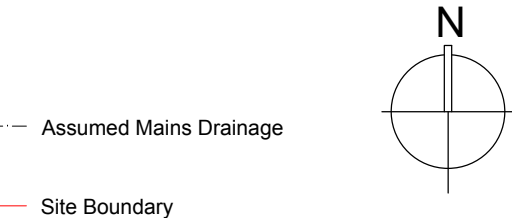

Assumed Mains Drainage

Site Boundary

Proposed

Existing



Newark Studio
t: 01636 605100

Derby Studio
t: 01332 477525

Manchester Studio
t: 0161 8261042

www.guytaylorassociates.co.uk

Client
Mr and Mrs Smith

Project Title
Grange Court

Drawing Title
Site Plan Proposed

Scale	1:200 at A3	Job No	812.1296.1
Date	March 2020	Dwg No	(08)102
Drawn	KS	Rev	B

This design and drawing is the copyright of Guy St John Taylor Associates Limited and may not be reproduced in any form whatsoever without prior written consent. Issue of the drawing does not impart any real ownership or rights over the content.