



Existing Rear Elevation (1:100)

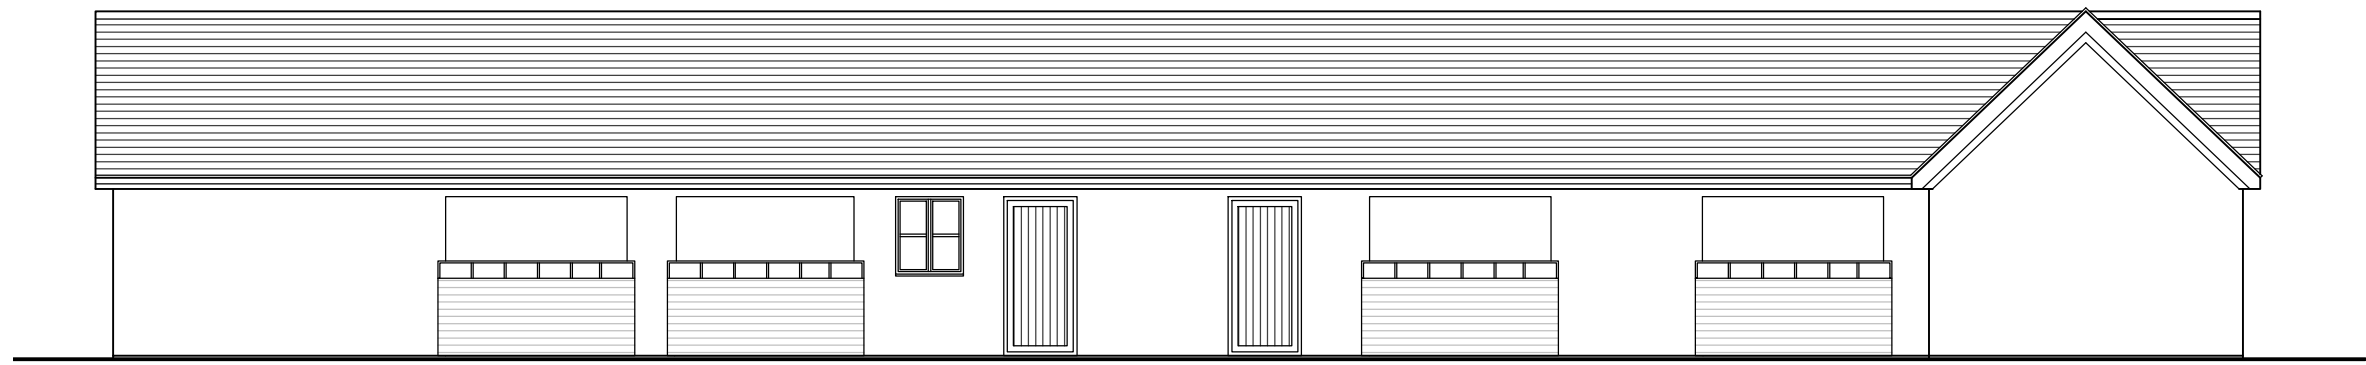


Existing Side Elevation (1:100)




Existing Front Elevation (1:100)

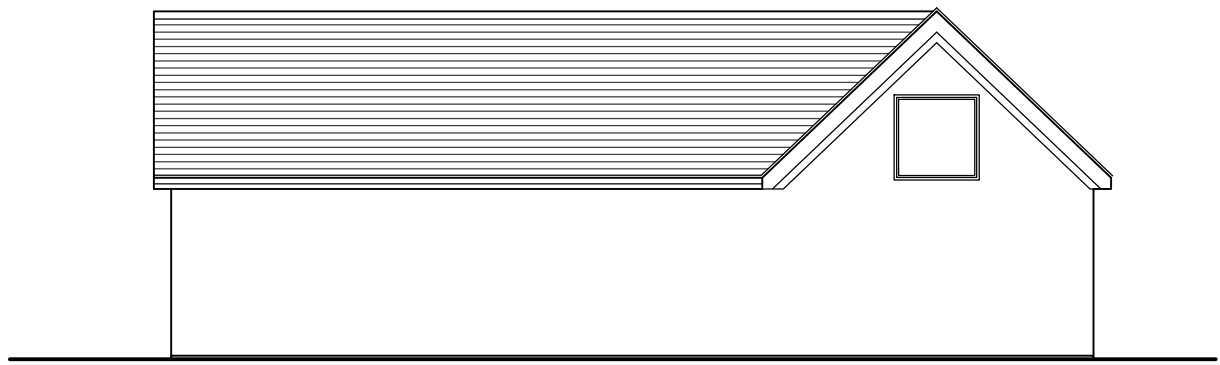


Existing Side Elevation (1:100)

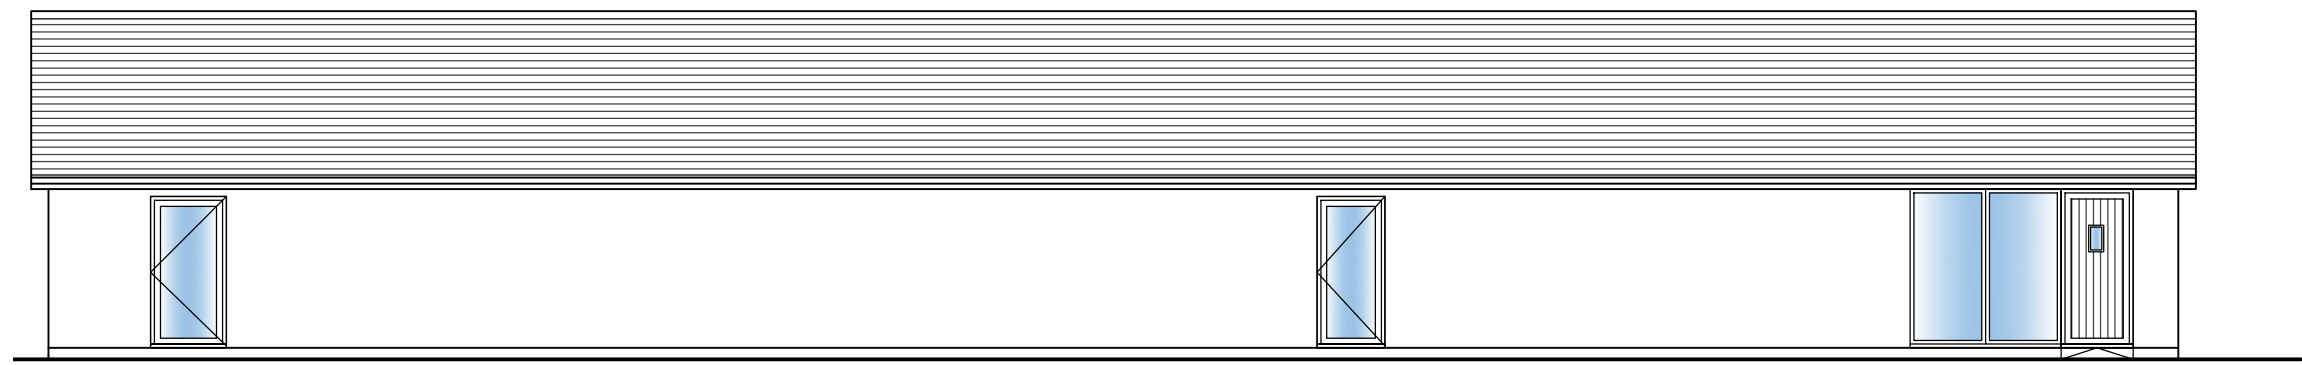


Proposed Rear Elevation (1:100)

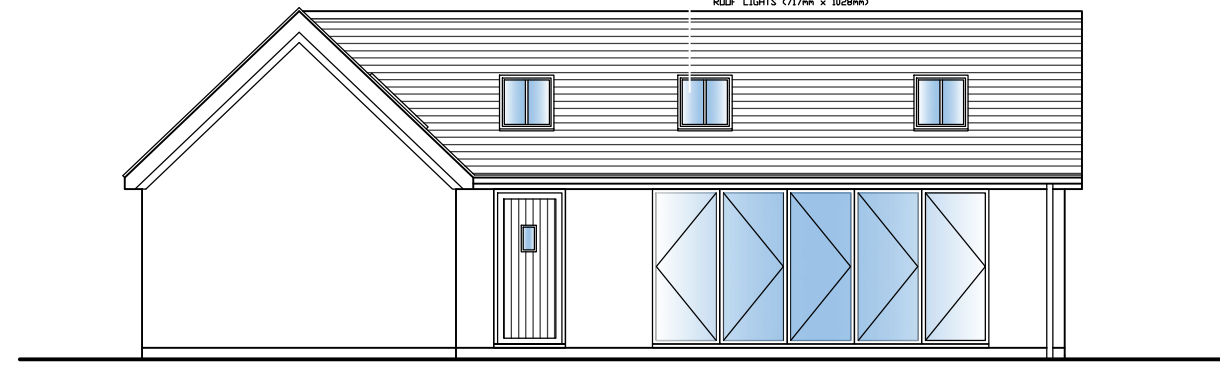

Proposed Side Elevation (1:100)

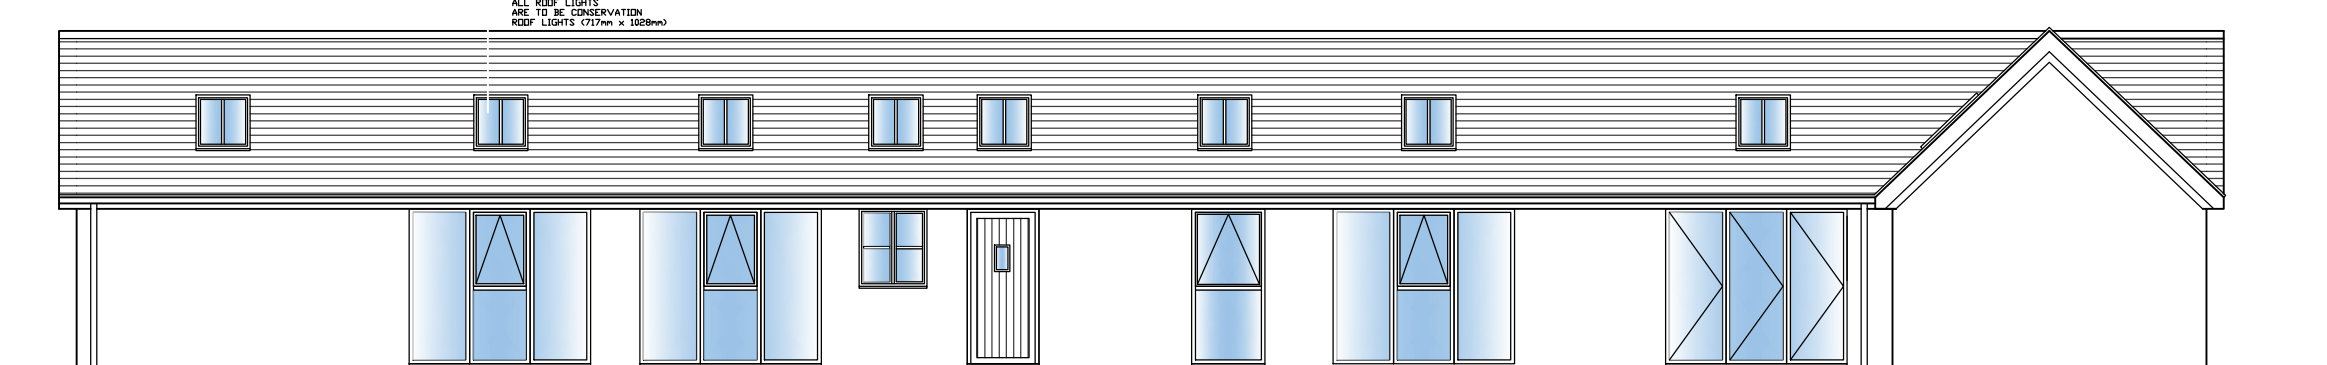


Proposed Front Elevation (1:100)

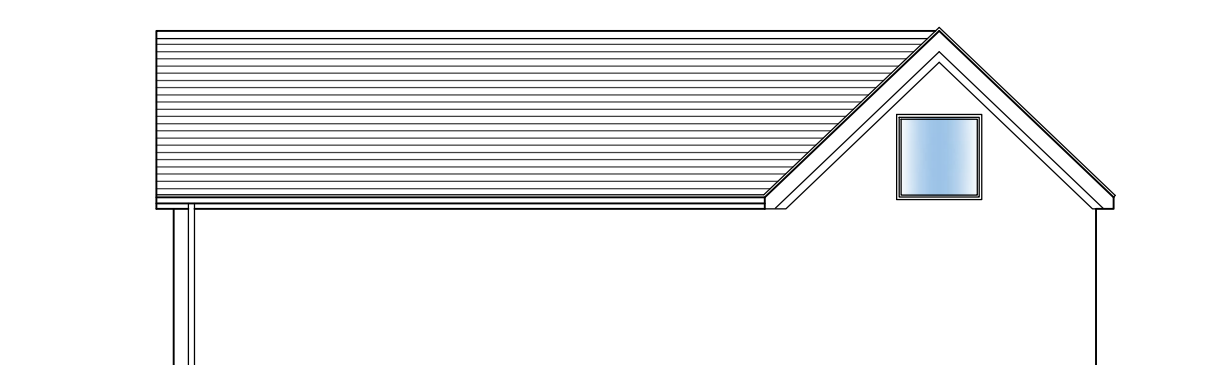

Proposed Side Elevation (1:100)

10m


Scale (1:100)

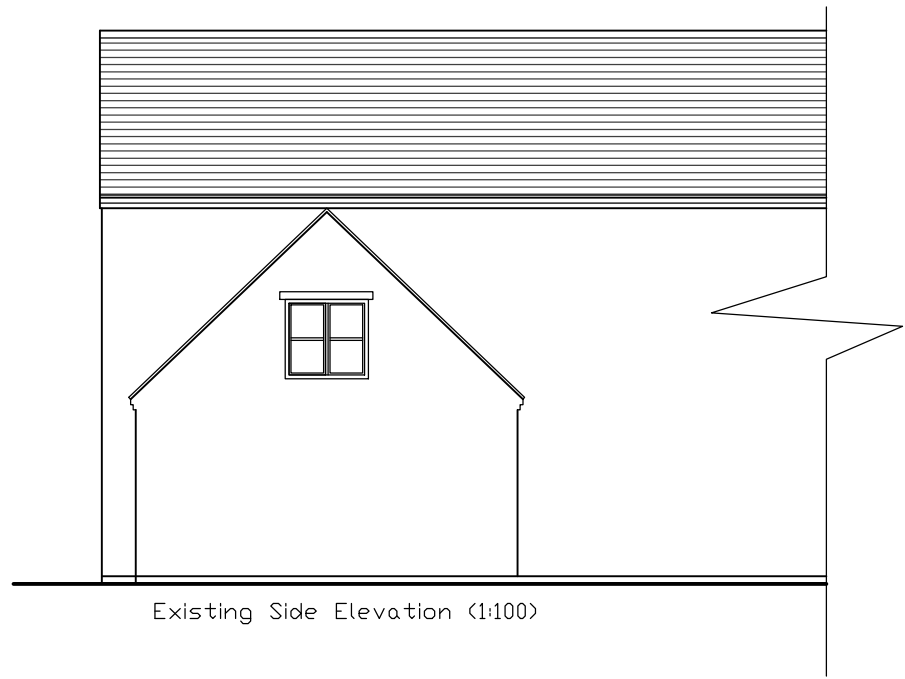


Existing Side Elevation (1:100)




Existing Front Elevation (1:100)

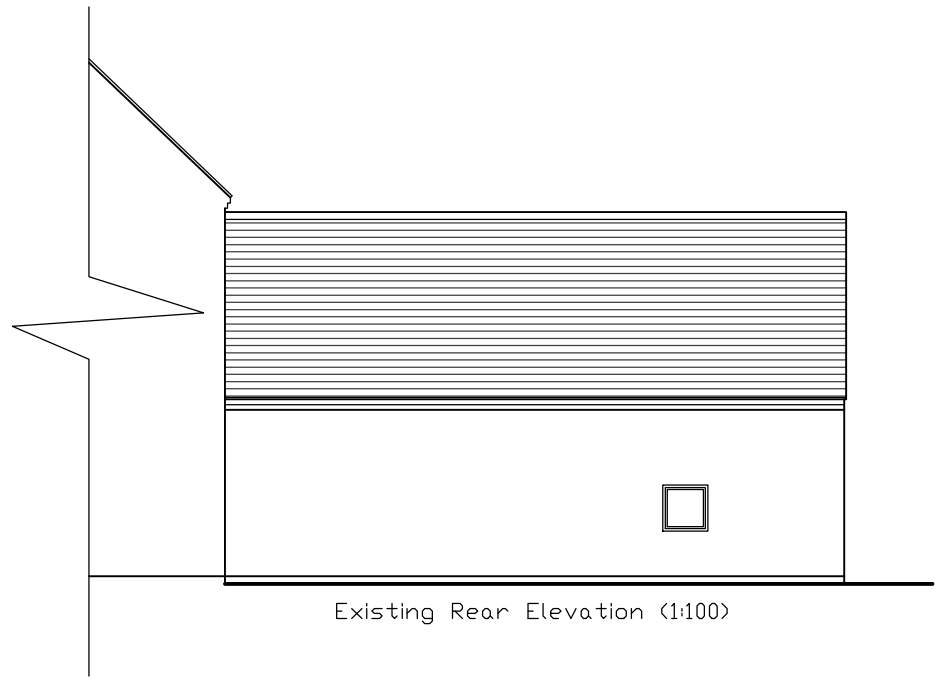


Existing Rear Elevation (1:100)

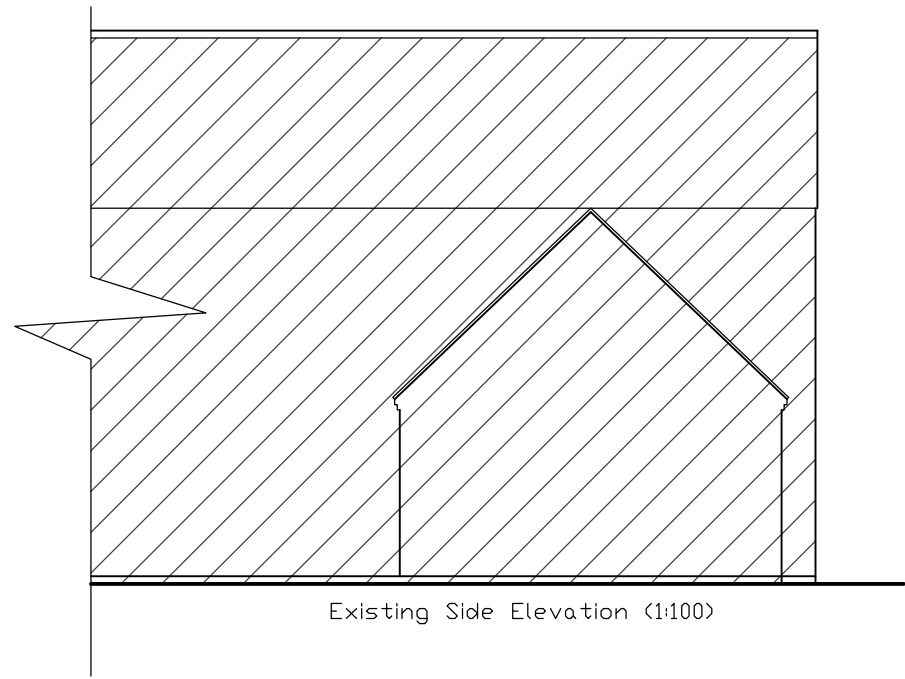


Existing Side Elevation (1:100)

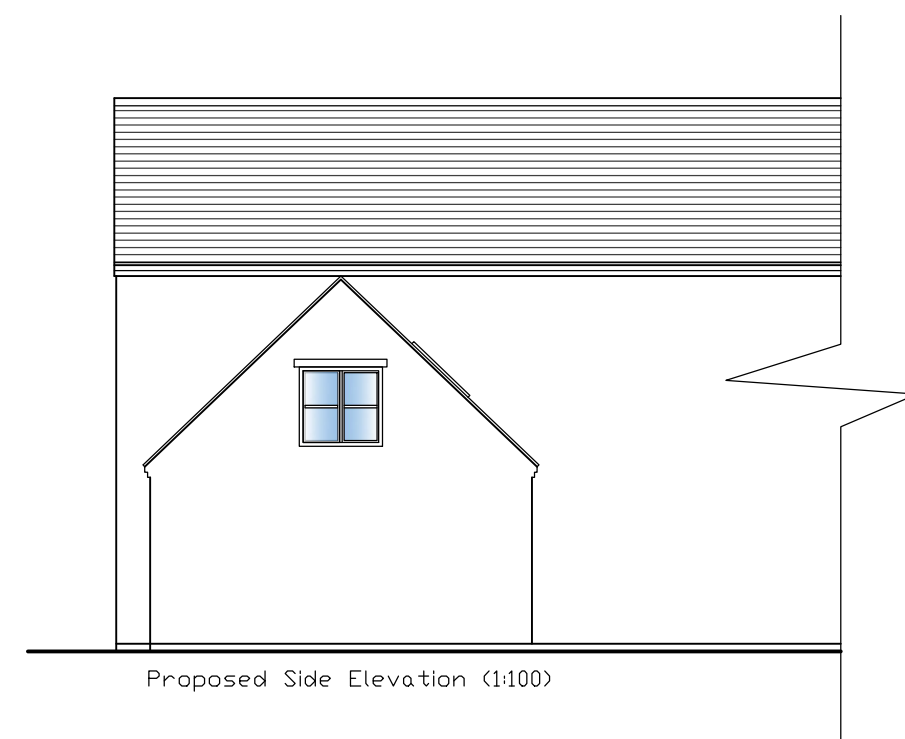


Proposed Side Elevation (1:100)

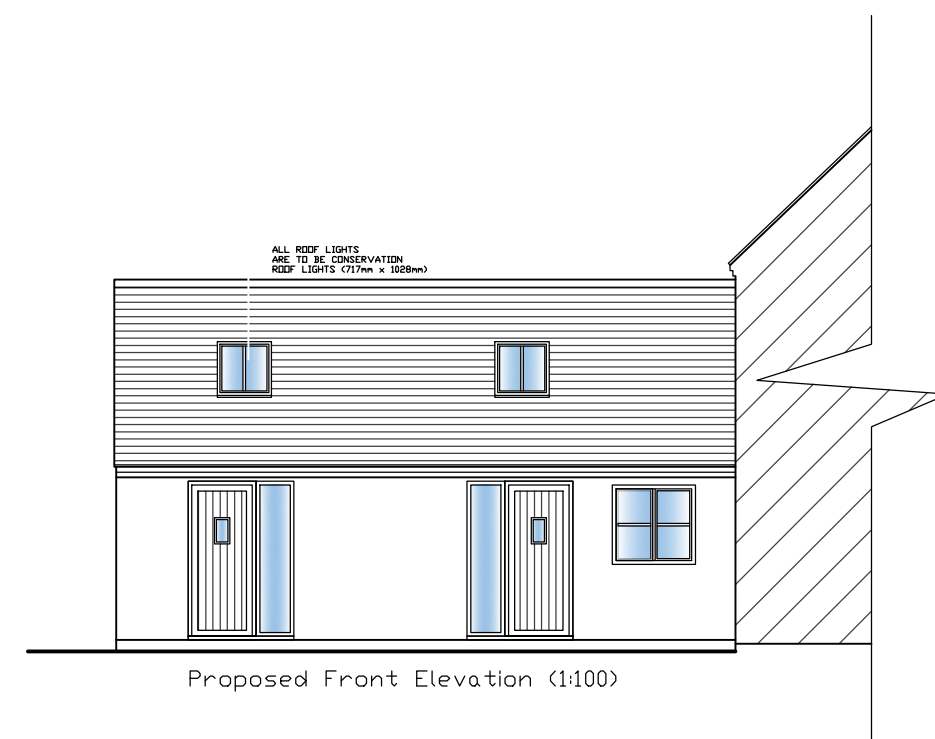

Proposed Front Elevation (1:100)

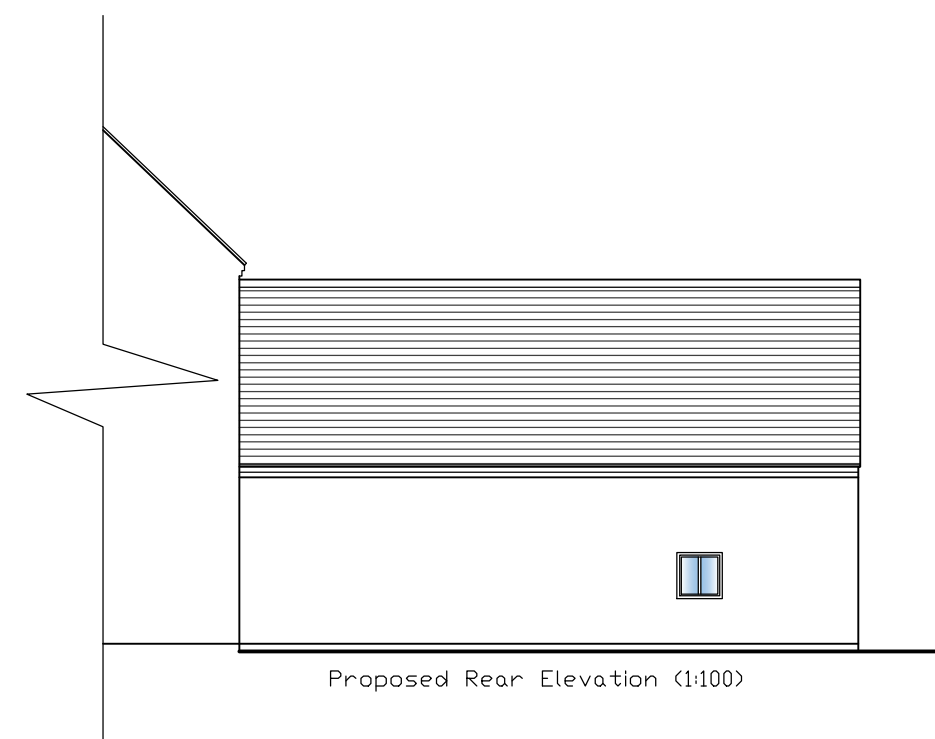

Proposed Rear Elevation (1:100)

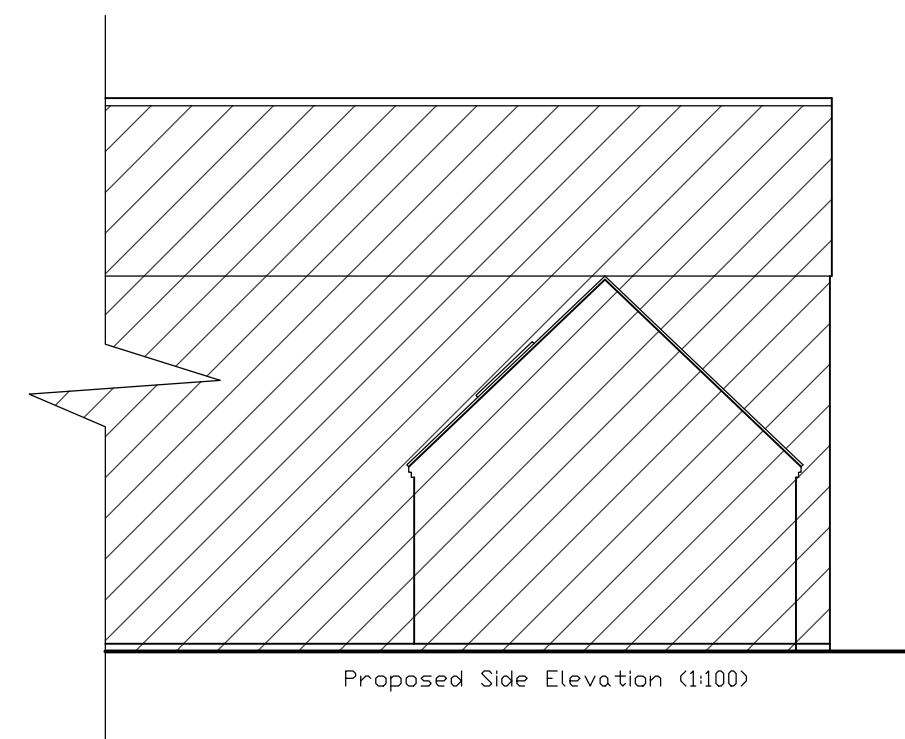

Proposed Side Elevation (1:100)

All dimensions to be checked on site
All drainage positions and inverts to be checked on site.
No work to commence until receipt of Water authority approval.
It is the responsibility of the property owner to comply with the party wall act where building near to a boundary.

Revision	Date	Description	Drawn By

Lawn House, Hay Lane, Foston

