




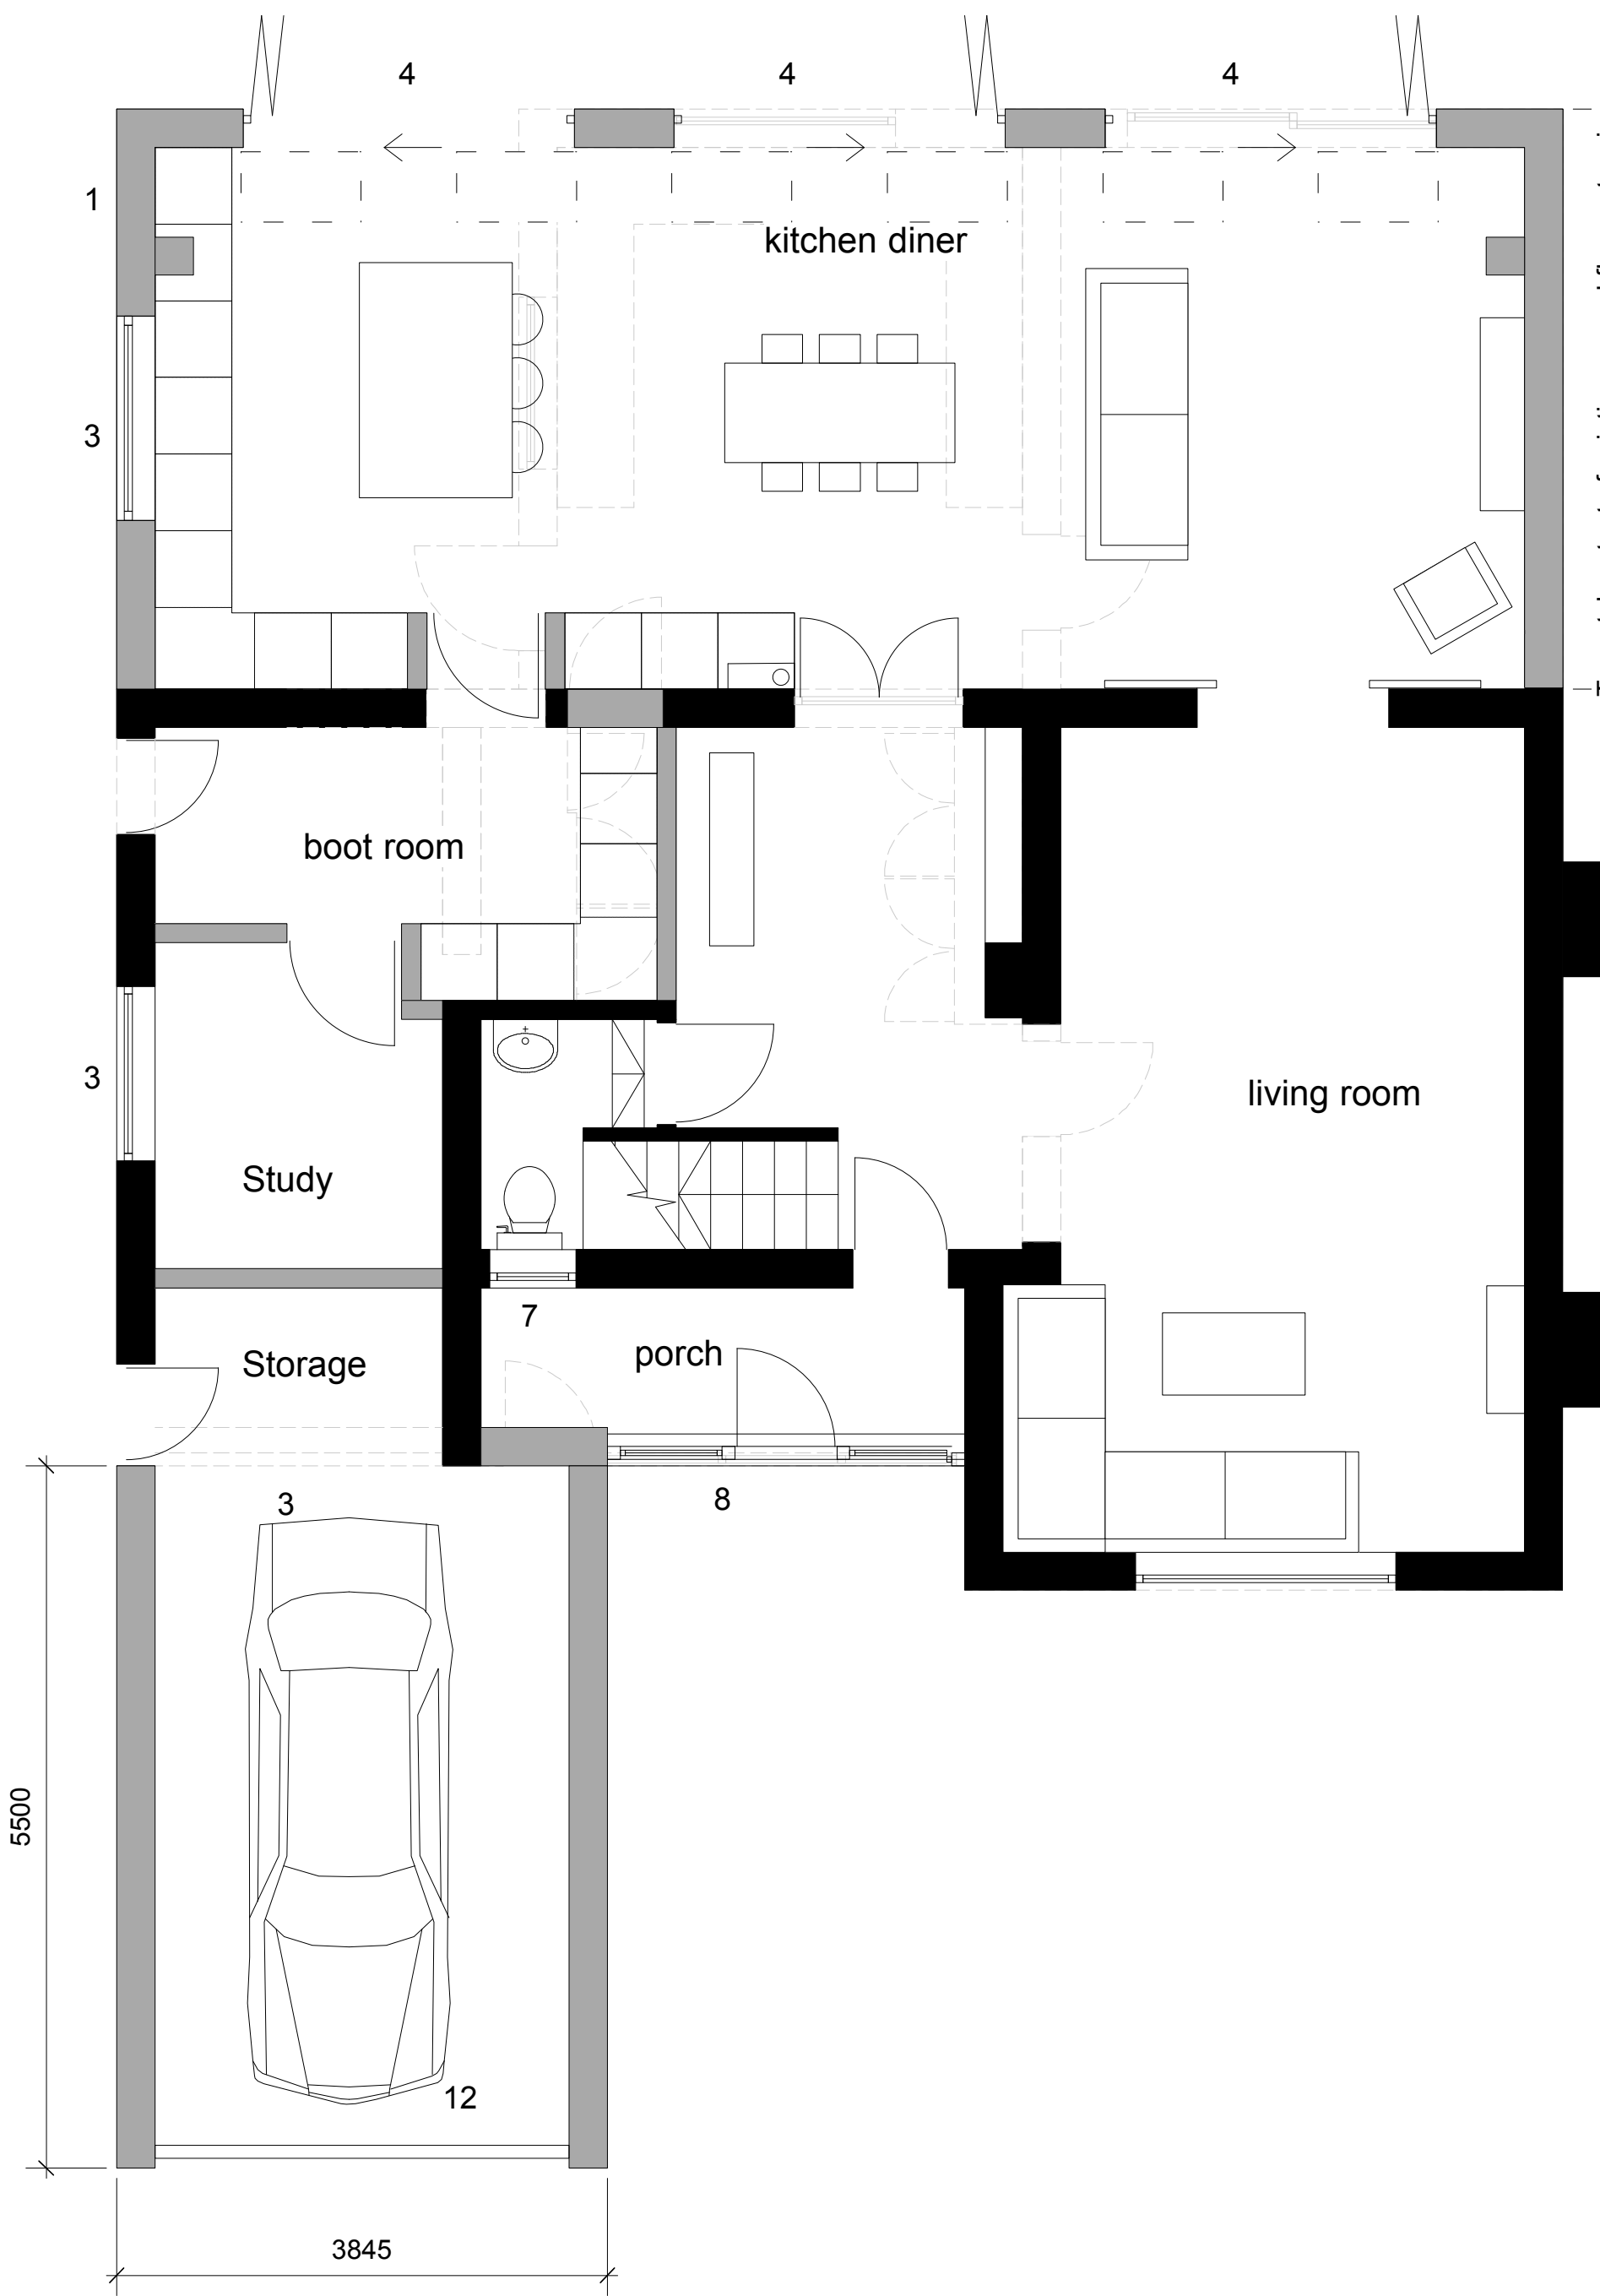

Proposed ground floor plan

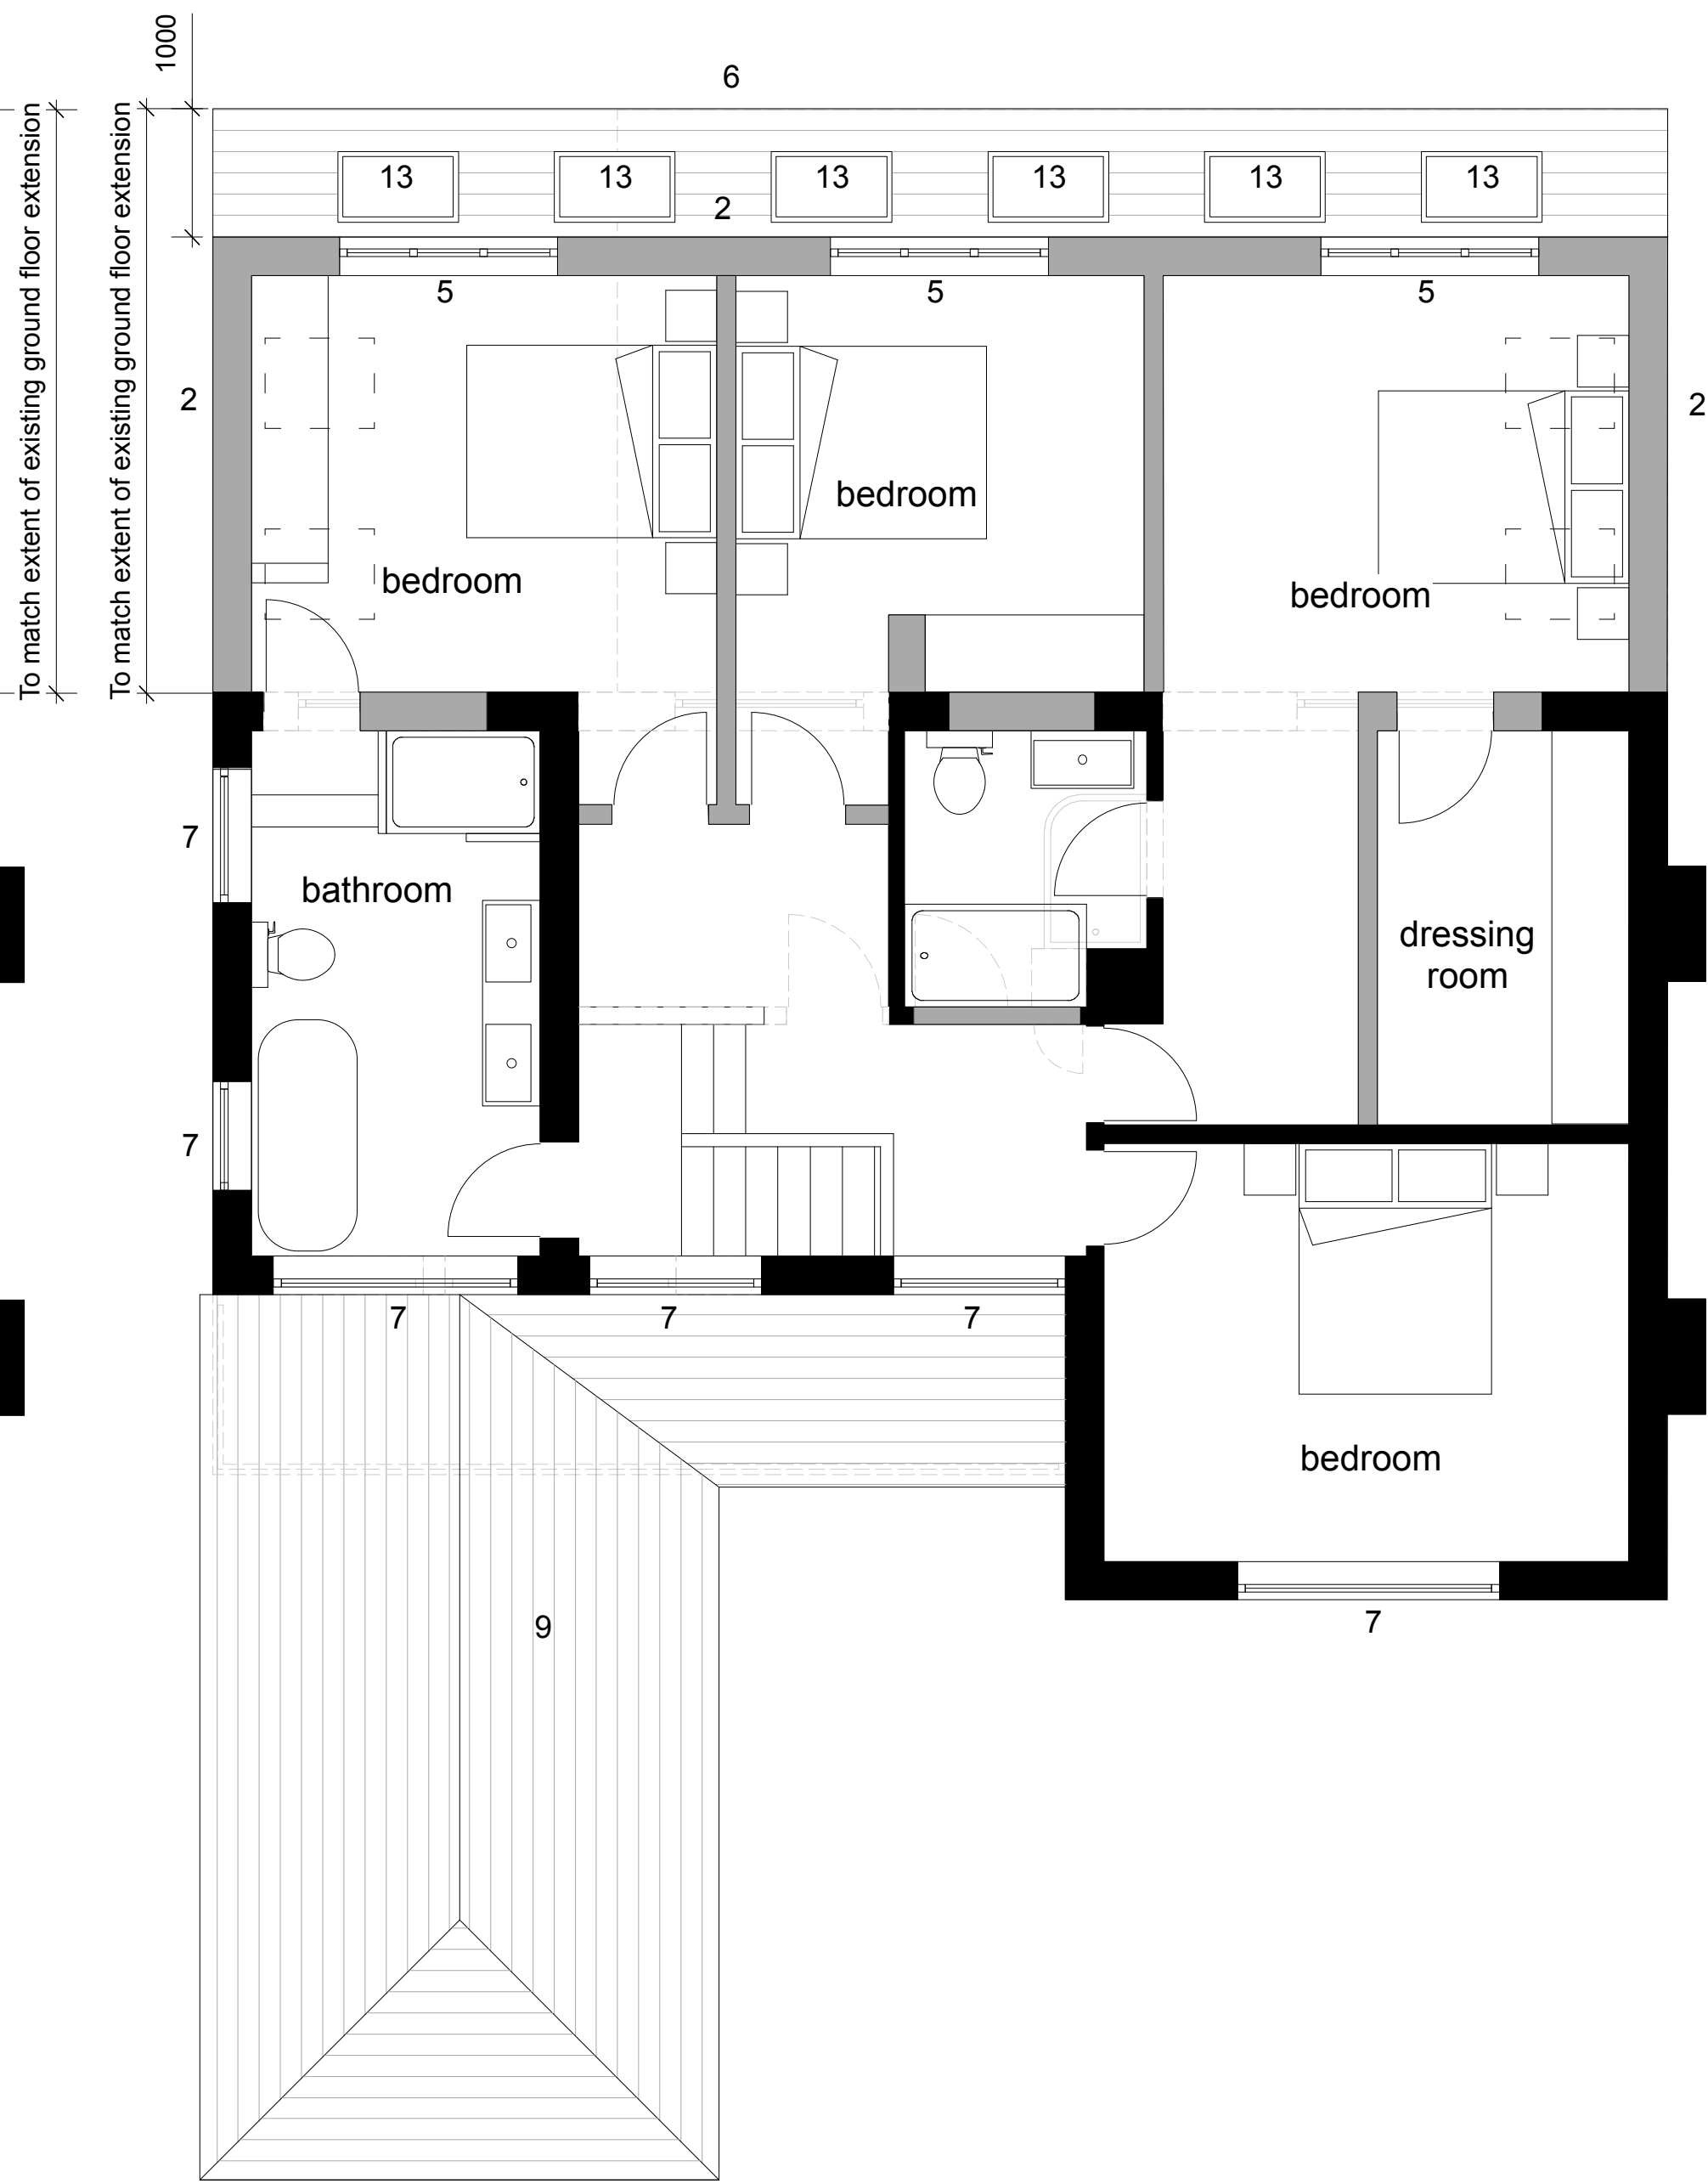

Proposed first floor plan

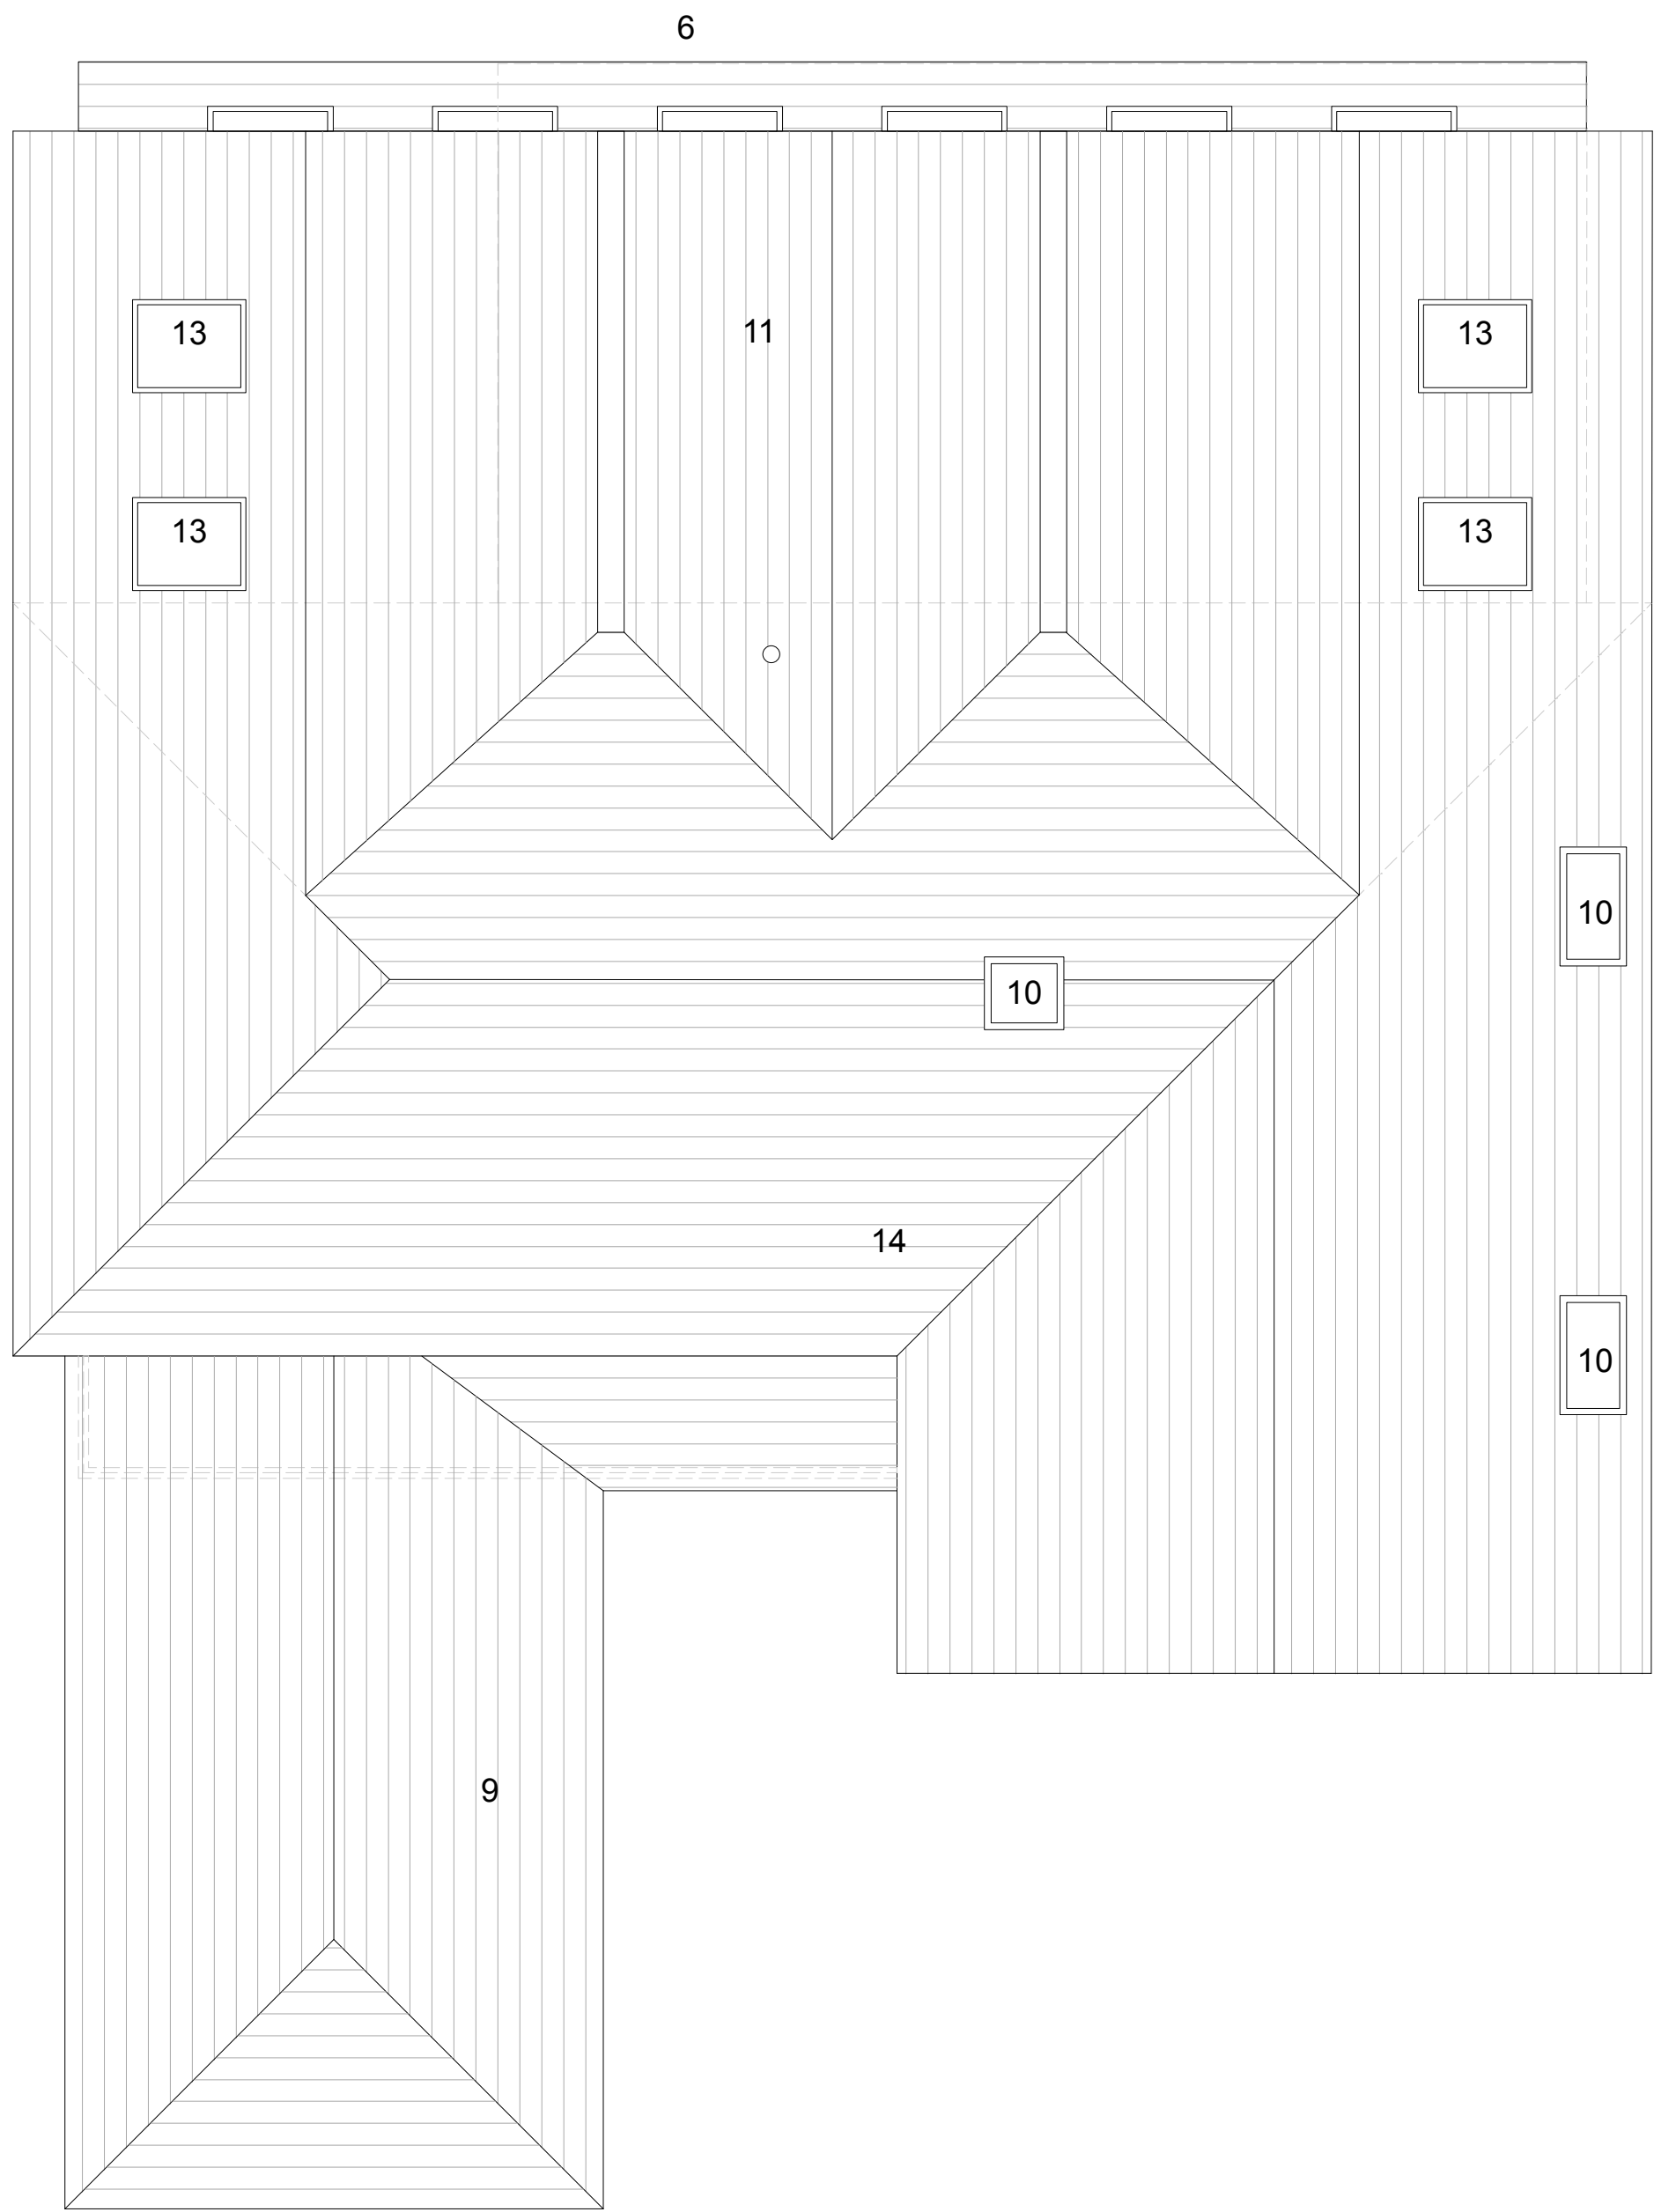

Proposed roof plan

Do not scale drawings


All dimensions are in millimetres unless stated otherwise

Use figured dimensions only and report any discrepancies in writing to the architect

All works must be submitted for relevant statutory consents.

- Key**
- Extent of demolition shown dashed
 - Existing walls
 - New walls

- 1 New external walls at ground floor level in brick to match existing
- 2 New external walls with white render finish at first floor level
- 3 Painted timber windows, colour french grey to match existing southern elevation
- 4 Aluminium bifold door, colour dark grey or aluminium crittal style doors
- 5 Aluminium framed window, colour dark grey or painted timber windows, colour french grey
- 6 Pitched tiled roof to rear of kitchen, colour slate grey
- 7 Existing windows retained
- 8 Timber framed porch with timber painted windows and door, colour french grey
- 9 Pitched tiled roof to porch and garage, colour slate grey
- 10 Existing chimneys retained
- 11 Multi pitch tiled roof to rear extension, colour slate grey
- 12 Garage door, colour TBC
- 13 Rooflight
- 14 Existing roof retiled, colour slate grey

 

C	Planning application revision	EW	14.04.20
B	Planning application	EW	16.01.20
A	Issued for Information	EW	05.07.19
Rev	Description	Drawn	Date

25 Milton Road

Proposed Floor Plans

Status: Planning
1:50 @ A1, 1:100 @ A3
January 2019

Draw N° 132-L112 Rev C

Drawn by EW Authorised by EW Size A3

TWO I ZERO DESIGN

20 Clifton Road, Halifax HX3 0BT T 07887986695

© Two Zero Design Limited