



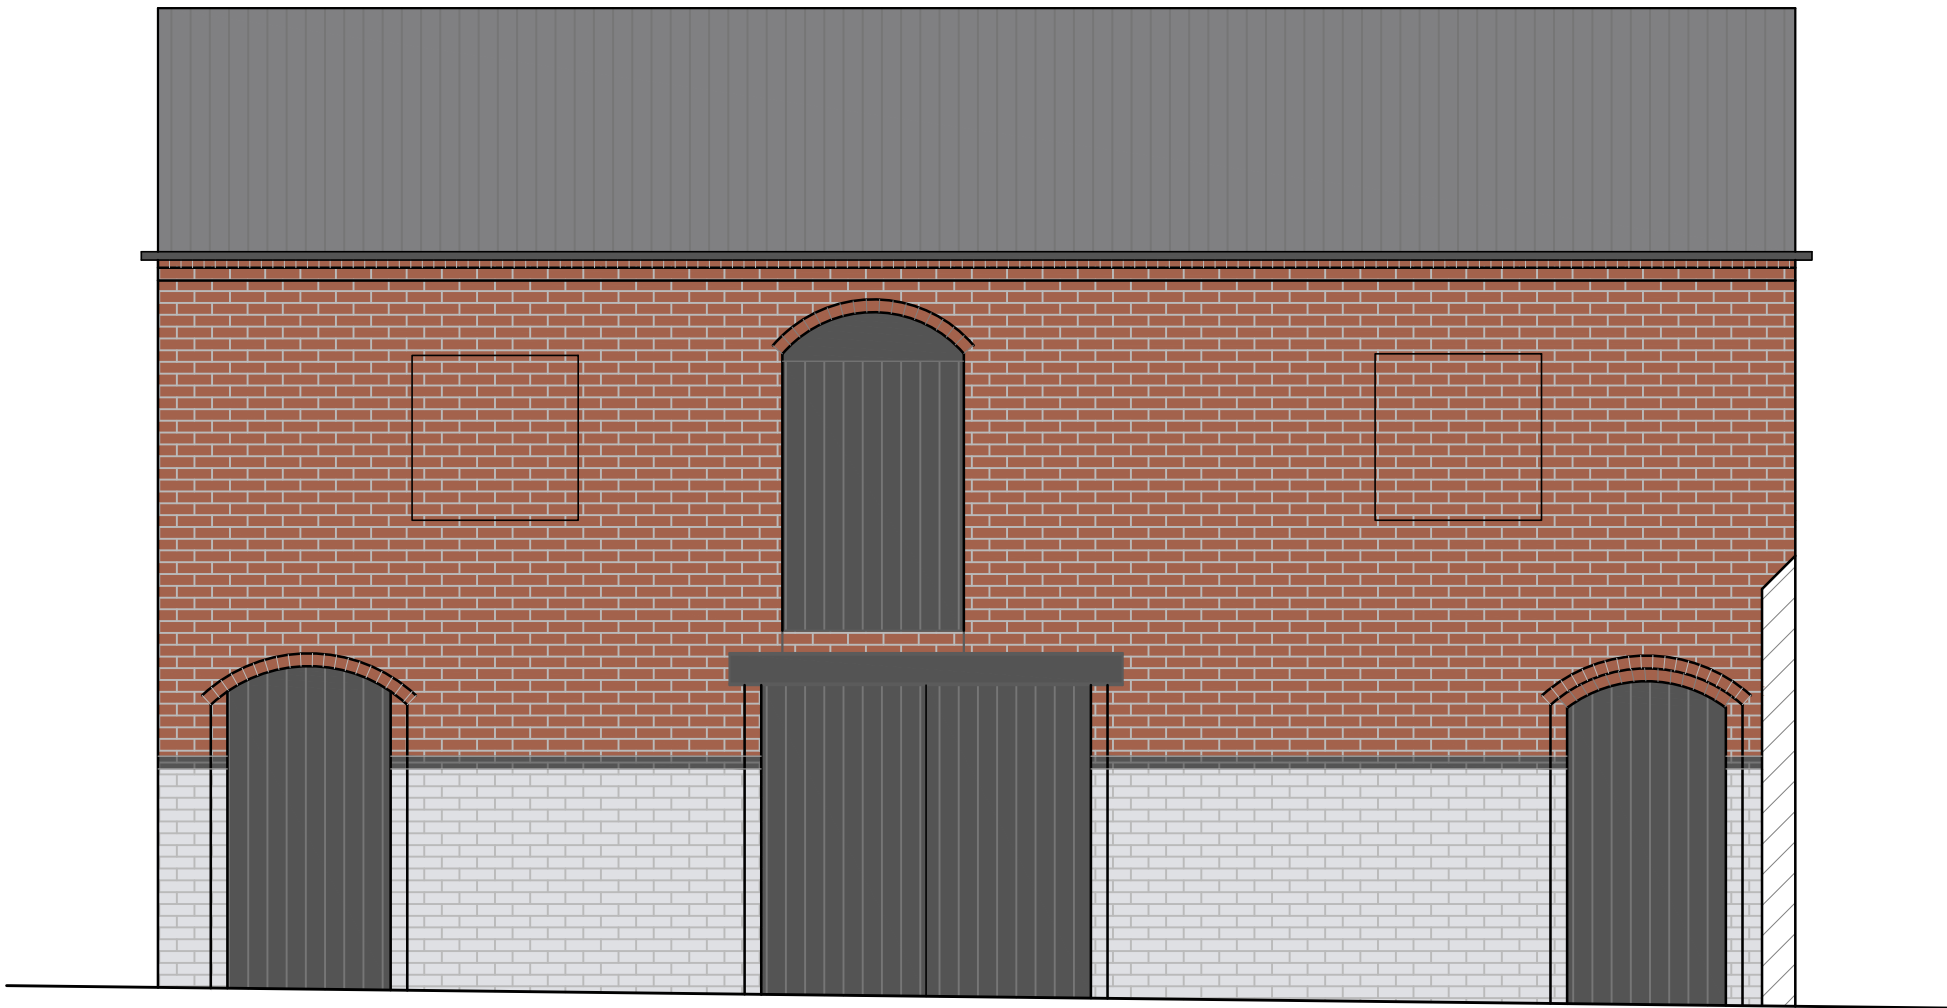


BARN FRONT ELEVATION

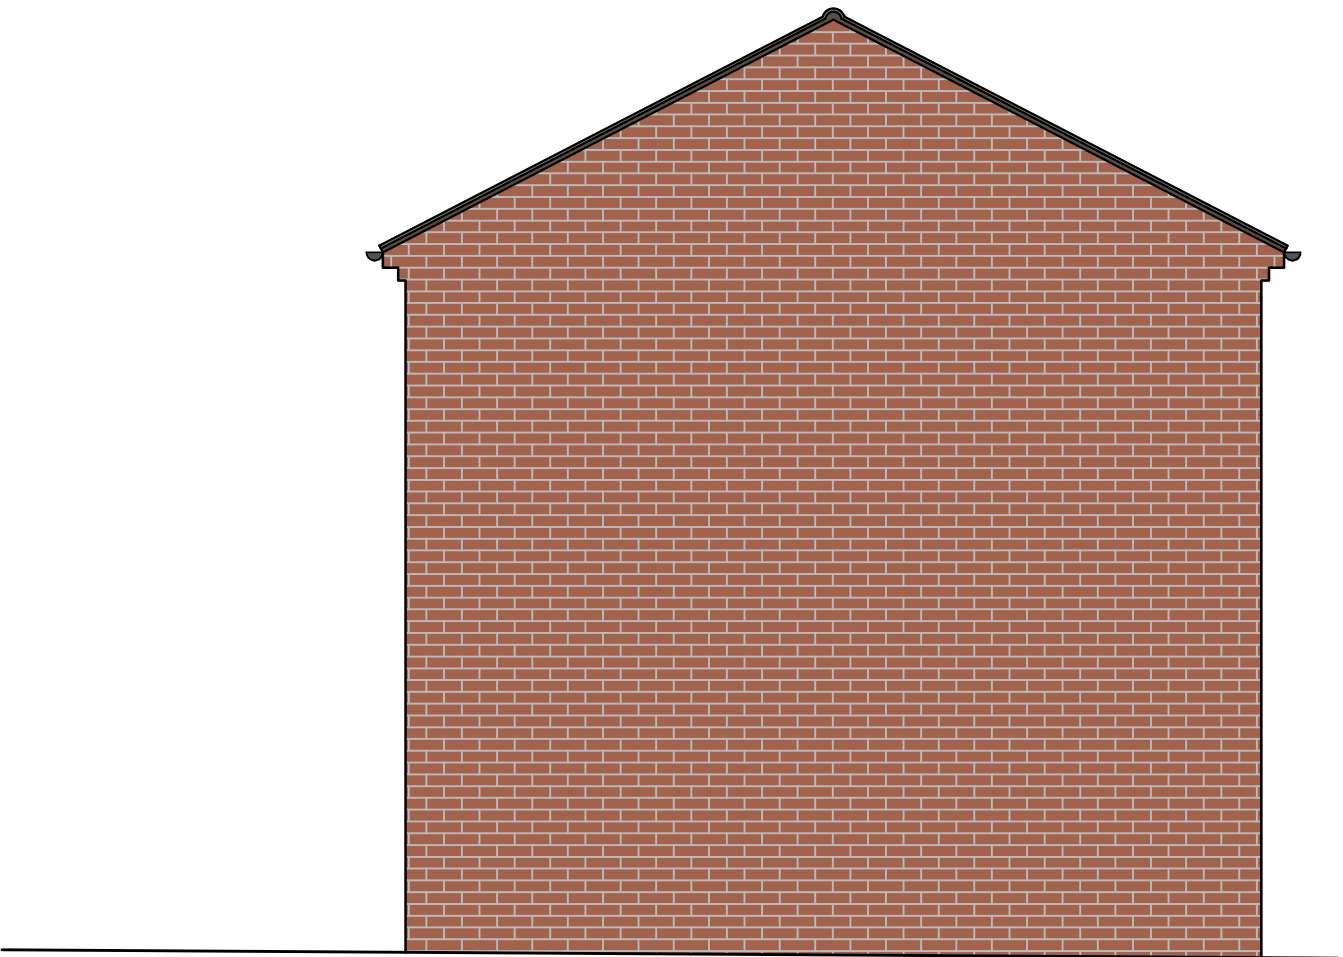

BARN SIDE ELEVATION



BARN REAR ELEVATION

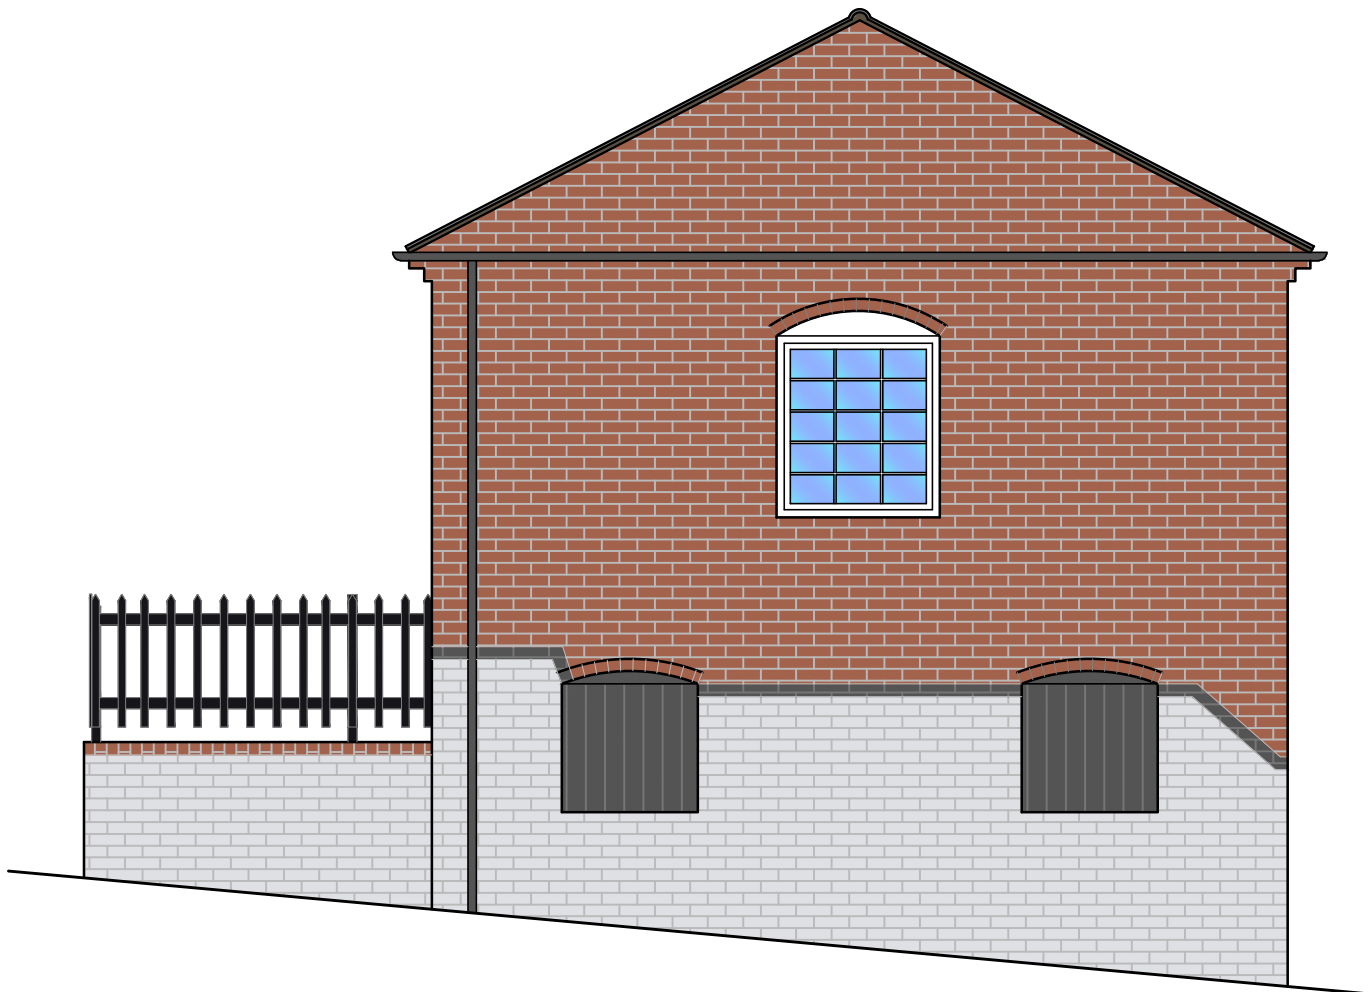

BARN SIDE ELEVATION

Notes:
Do not scale from this drawing, use figured dimensions only.
All dimensions are in mm unless otherwise stated.
All existing dimensions are to be verified on site by the contractor before any work commences.
This drawing is to be read in conjunction with all other relevant architectural, structural and services drawings and specifications.
All existing services are to be checked and confirmed on site by the contractor before any work commences.
This drawing is the property of Indigo Architecture Limited and is issued strictly for use on the project for which it is provided and is disclosed to any unauthorised person, either wholly or in part, without the express written consent of Indigo Architecture Limited.

Rev:	Description:	By:	Date:



Indigo Architecture Limited, 11 Alfreton Road, Derby, DE21 4AA
t: 0133 234 7471
e: hello@indigo-architecture.co.uk
w: www.indigo-architecture.co.uk

Project Title:
Hawk & Buckle
Main Street
Etwall
Derbyshire
DE65 6LP

Drawing Title:
Barn Elevations I - Existing

Project No: 0032 Drawing No: 04-02

Scale: 1:50 Sheet Size: A1 Revision: -

Designed by: CB Checked by: CB Date: 11.6.17

Drawing Status: Preliminary