
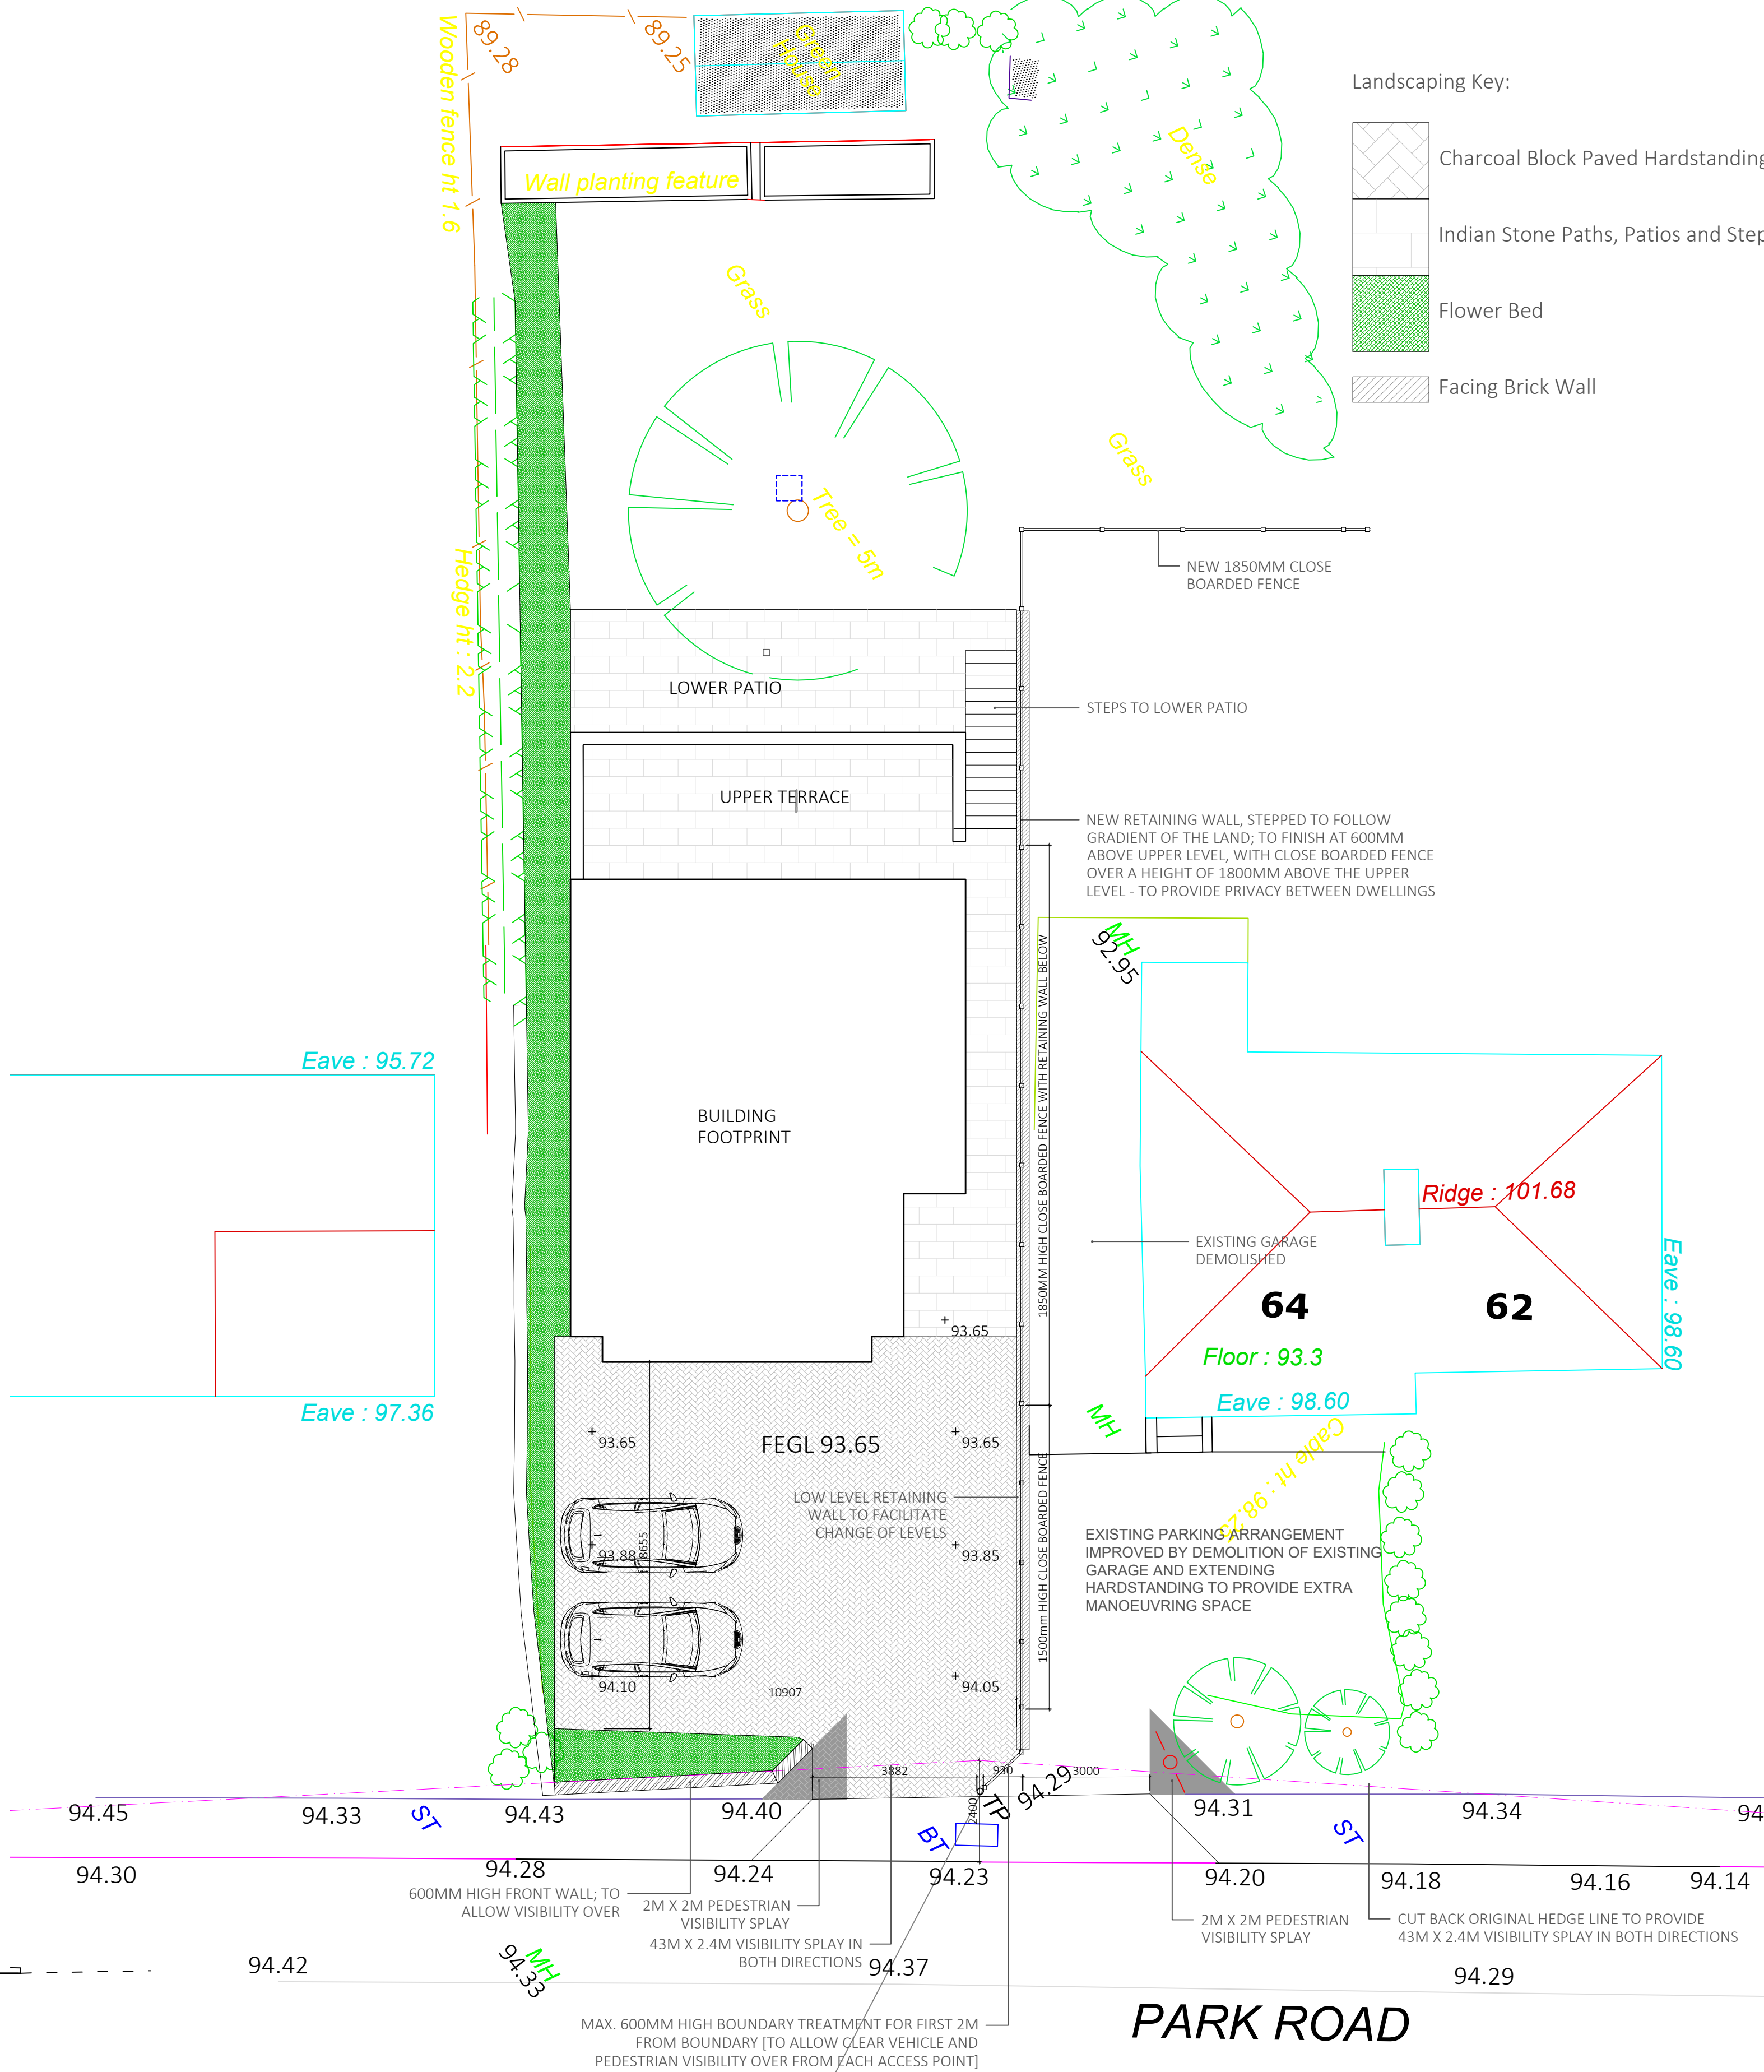
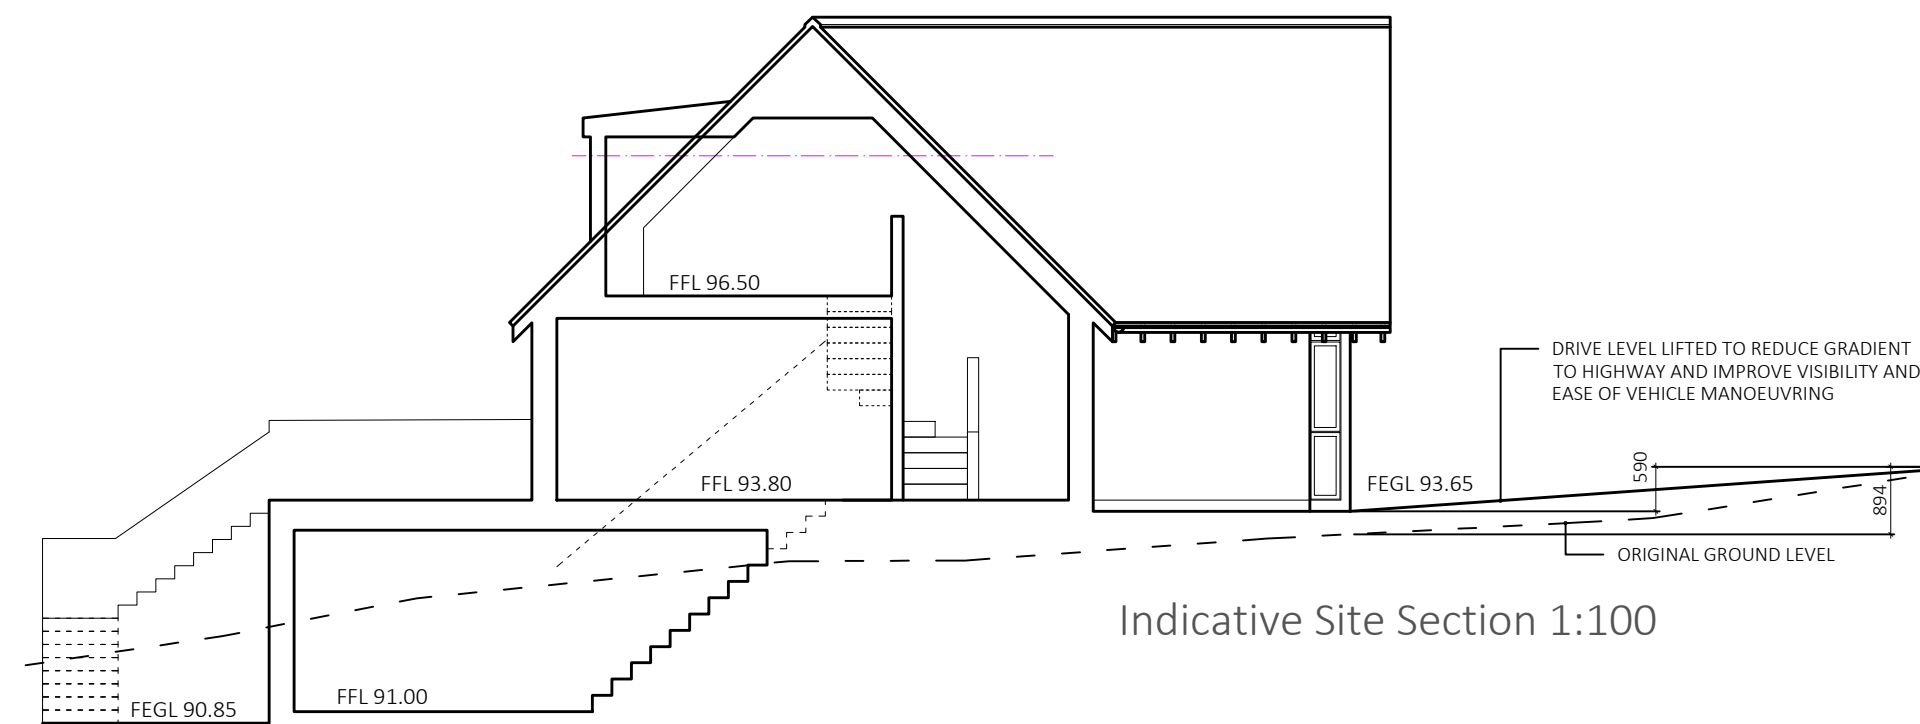
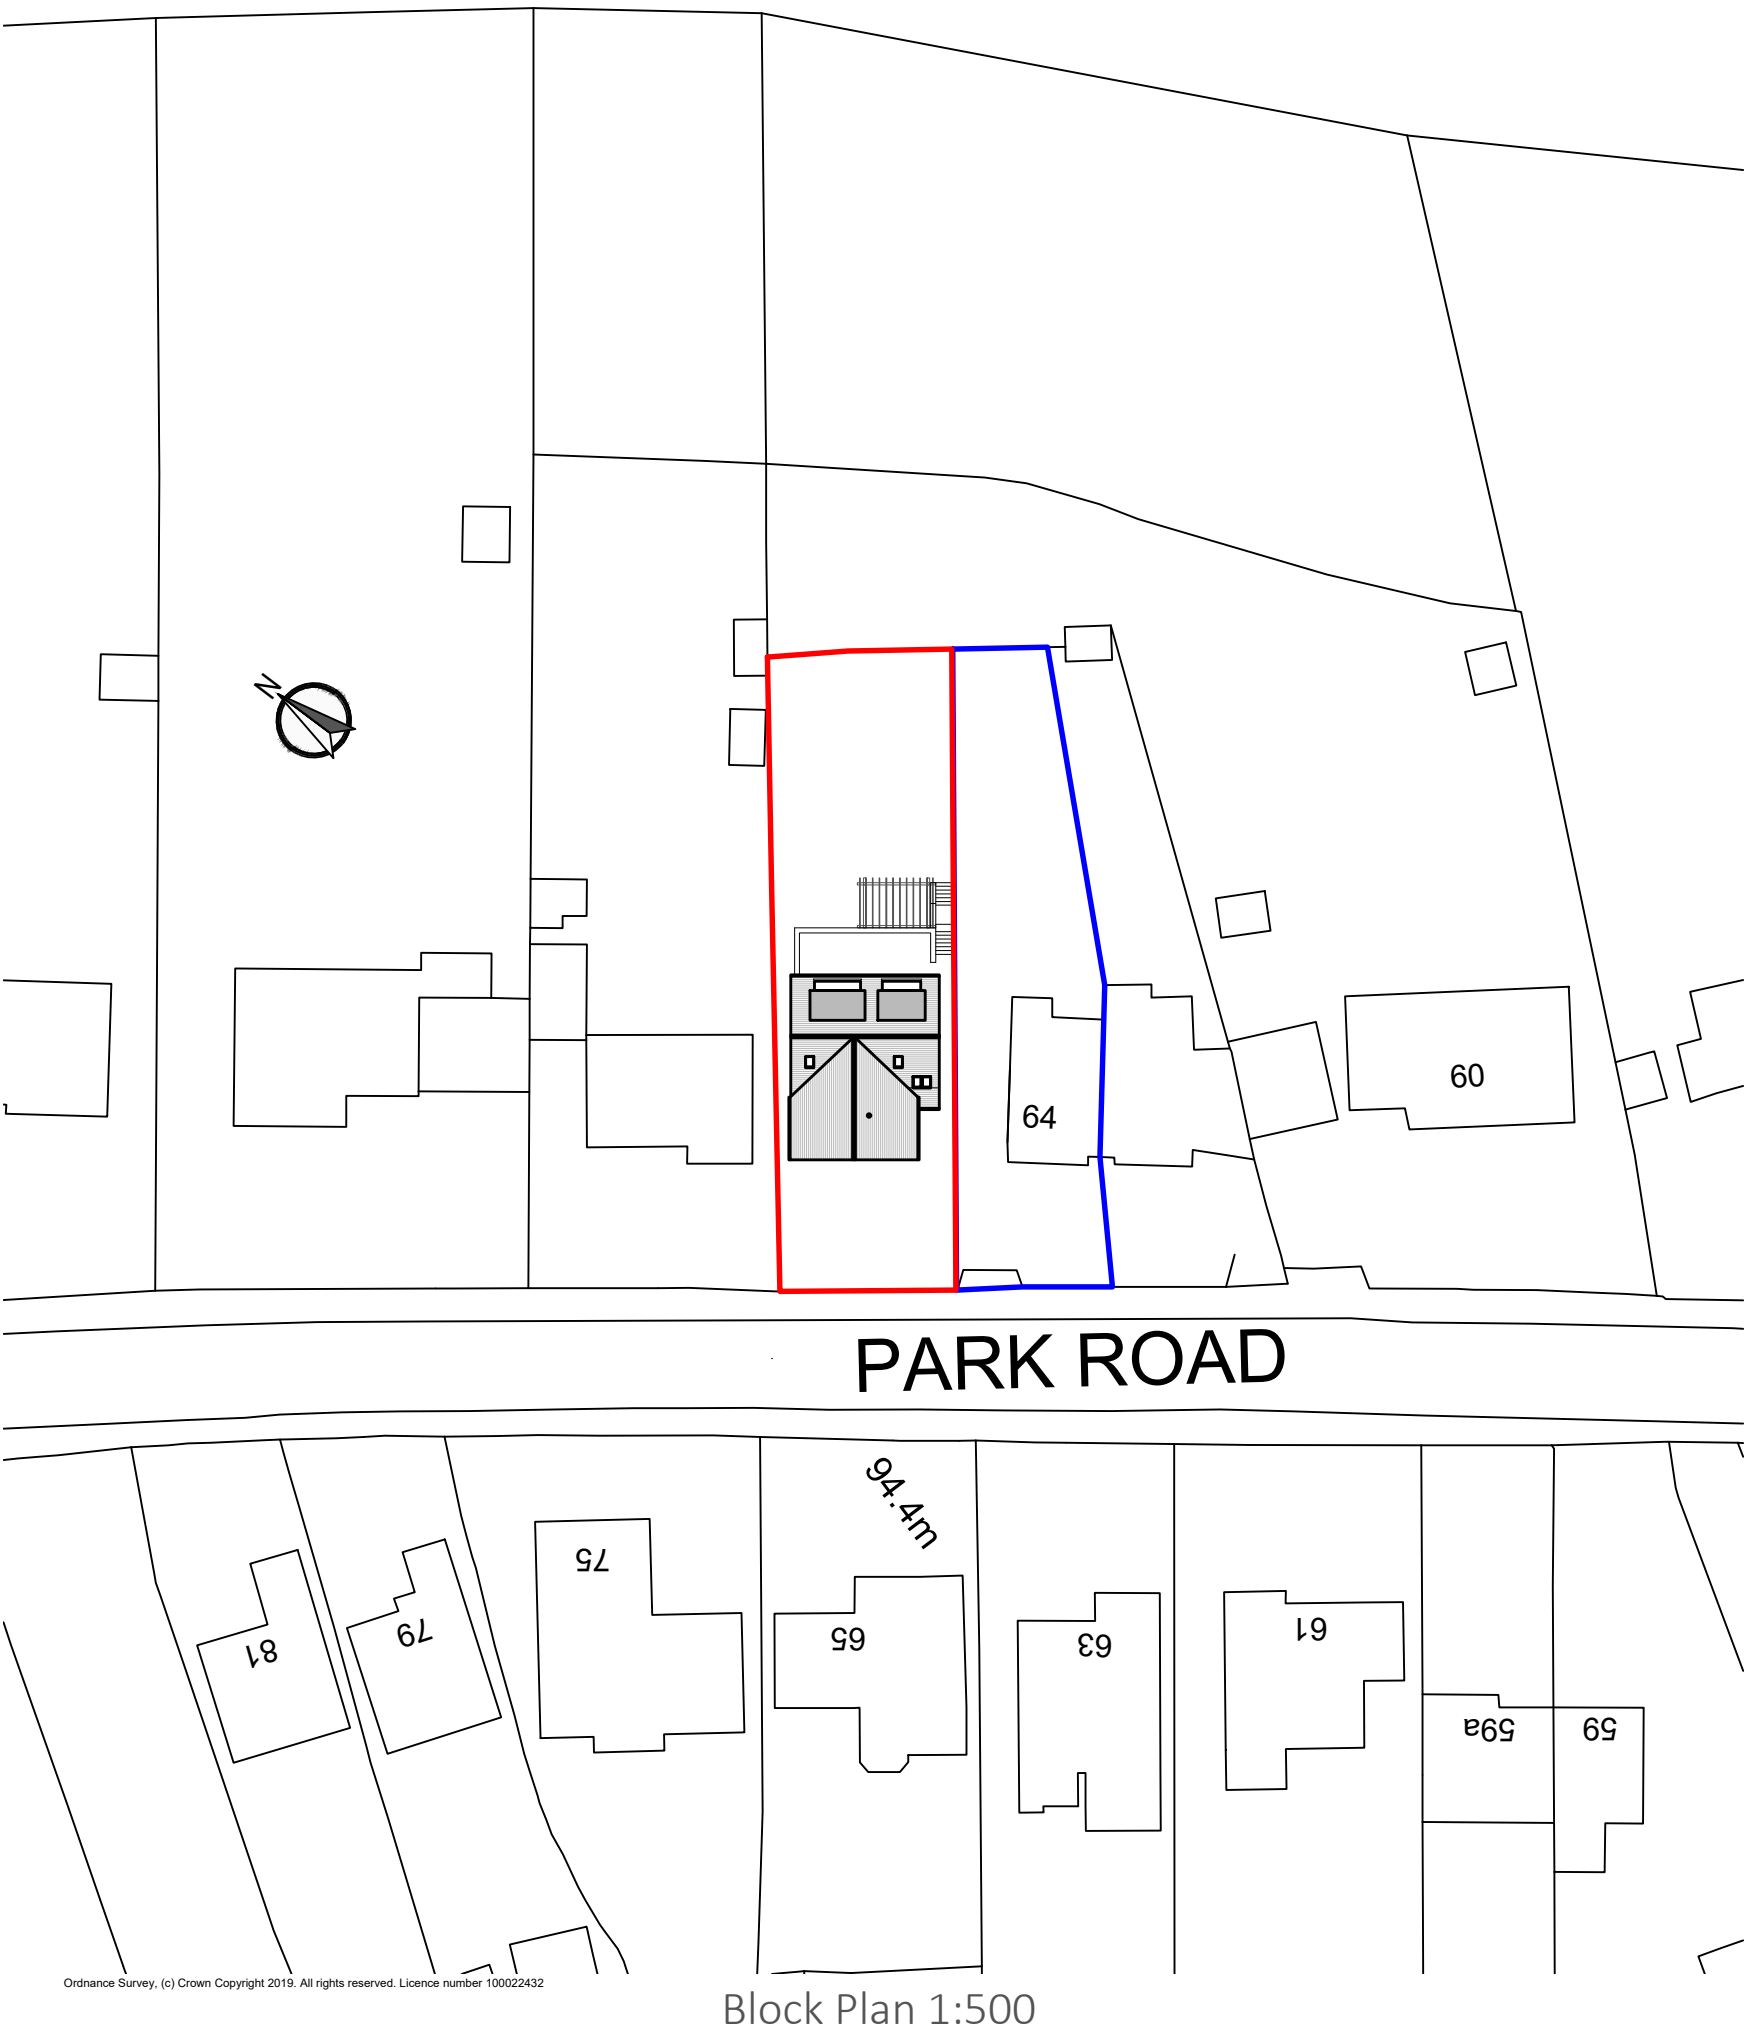


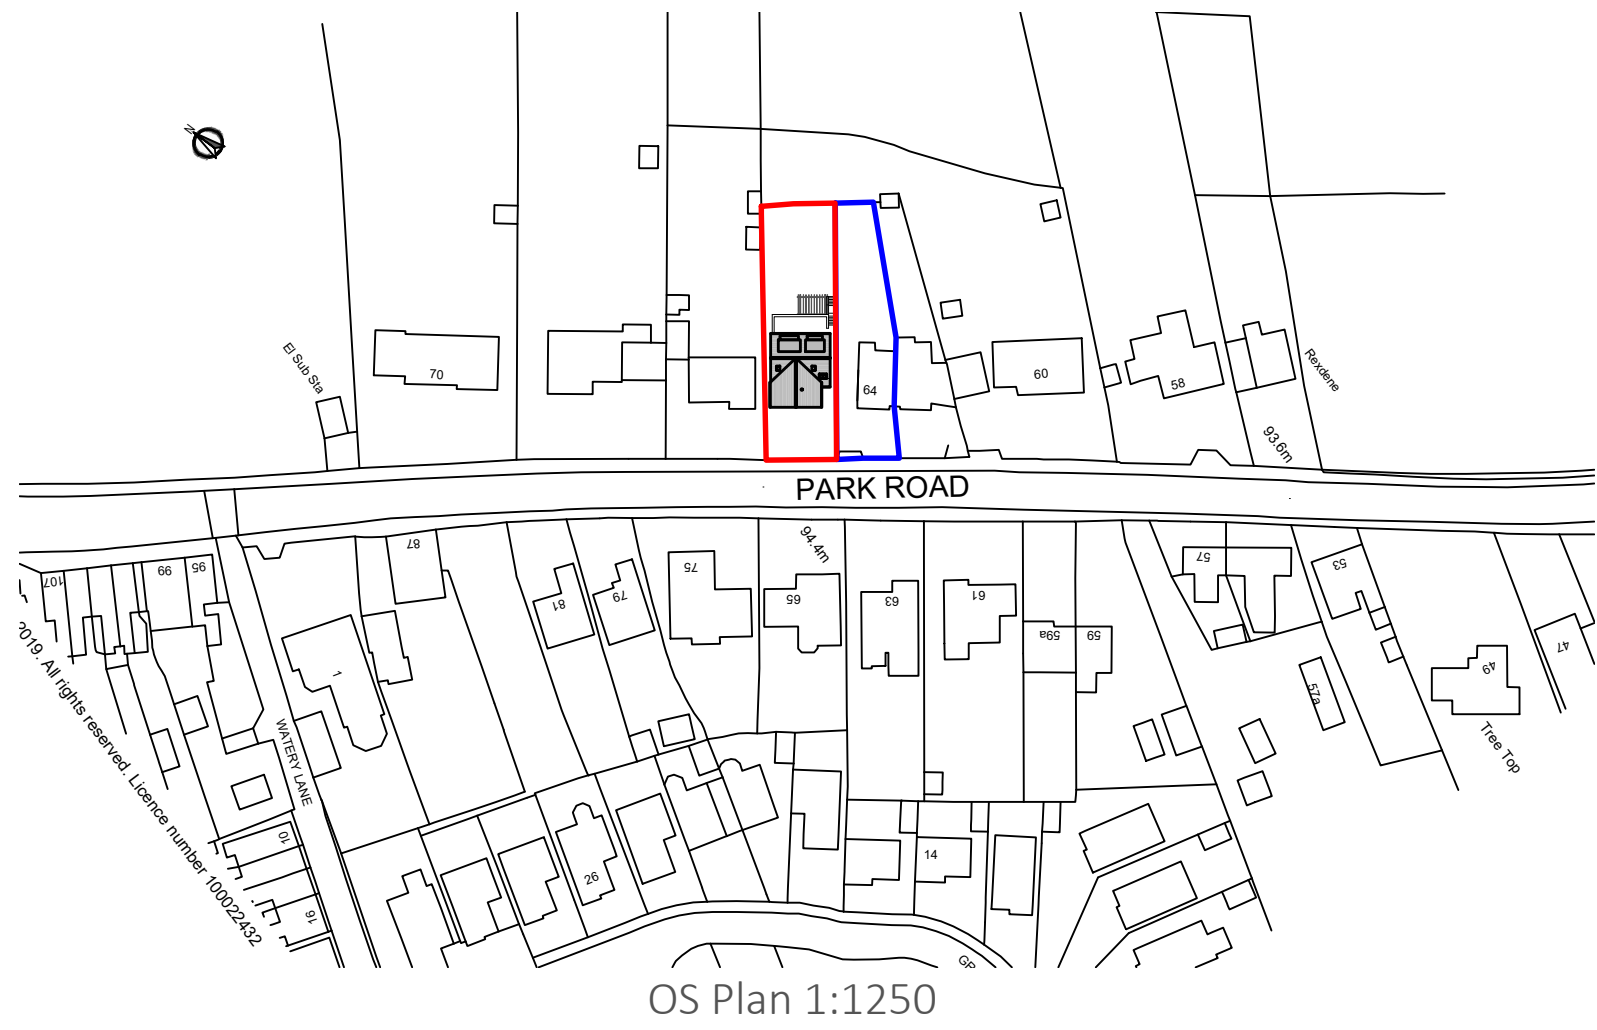

Landscaping Key:

	Charcoal Block Paved Hardstanding
	Indian Stone Paths, Patios and Steps
	Flower Bed
	Facing Brick Wall

All dimensions are given for indicative purposes only.

All measurements should be checked on site prior to commencement and manufacturing.

If in doubt - ASK

This drawing remains the copyright property of Turner & Co Ltd and must not be reproduced without written consent

Rev	Date	Details	Drawn
J	16.06.20	Proposed parking and turning provision for new dwelling clarified for CHA Approval	RT

Rev	Date	Details	Drawn
J	16.06.20	Proposed parking and turning provision for new dwelling clarified for CHA Approval	RT

Client:
Mr & Mrs Tilley

Project Title:
Land Adjacent to 64 Park Road, Newhall, Swadlincote, Derbyshire, DE11 0TU

Drawing Title:
Proposed OS, Block and Site Plan

PLANNING DRAWING



Turner & Co Ltd : Architectural Design : 1st Flr : Charity House Duke Street : Tutbury : Burton upon Trent : DE13 9NE 01283 813368 : www.tccltd.net : enquiries@tccltd.net			
Scale: As shown@A1	Date: 16.06.20	Drawn: RT	Checked: RT
Reference: PR190619	Drawing Nr: P001	Revision: J	

Paper Size: A1