


WILSHEE, DEAN BESPOKE WOODSMAN WITH VERTICAL LARCH
CLADDING - 3 BEDROOM UNIT
CABIN'S 6-8

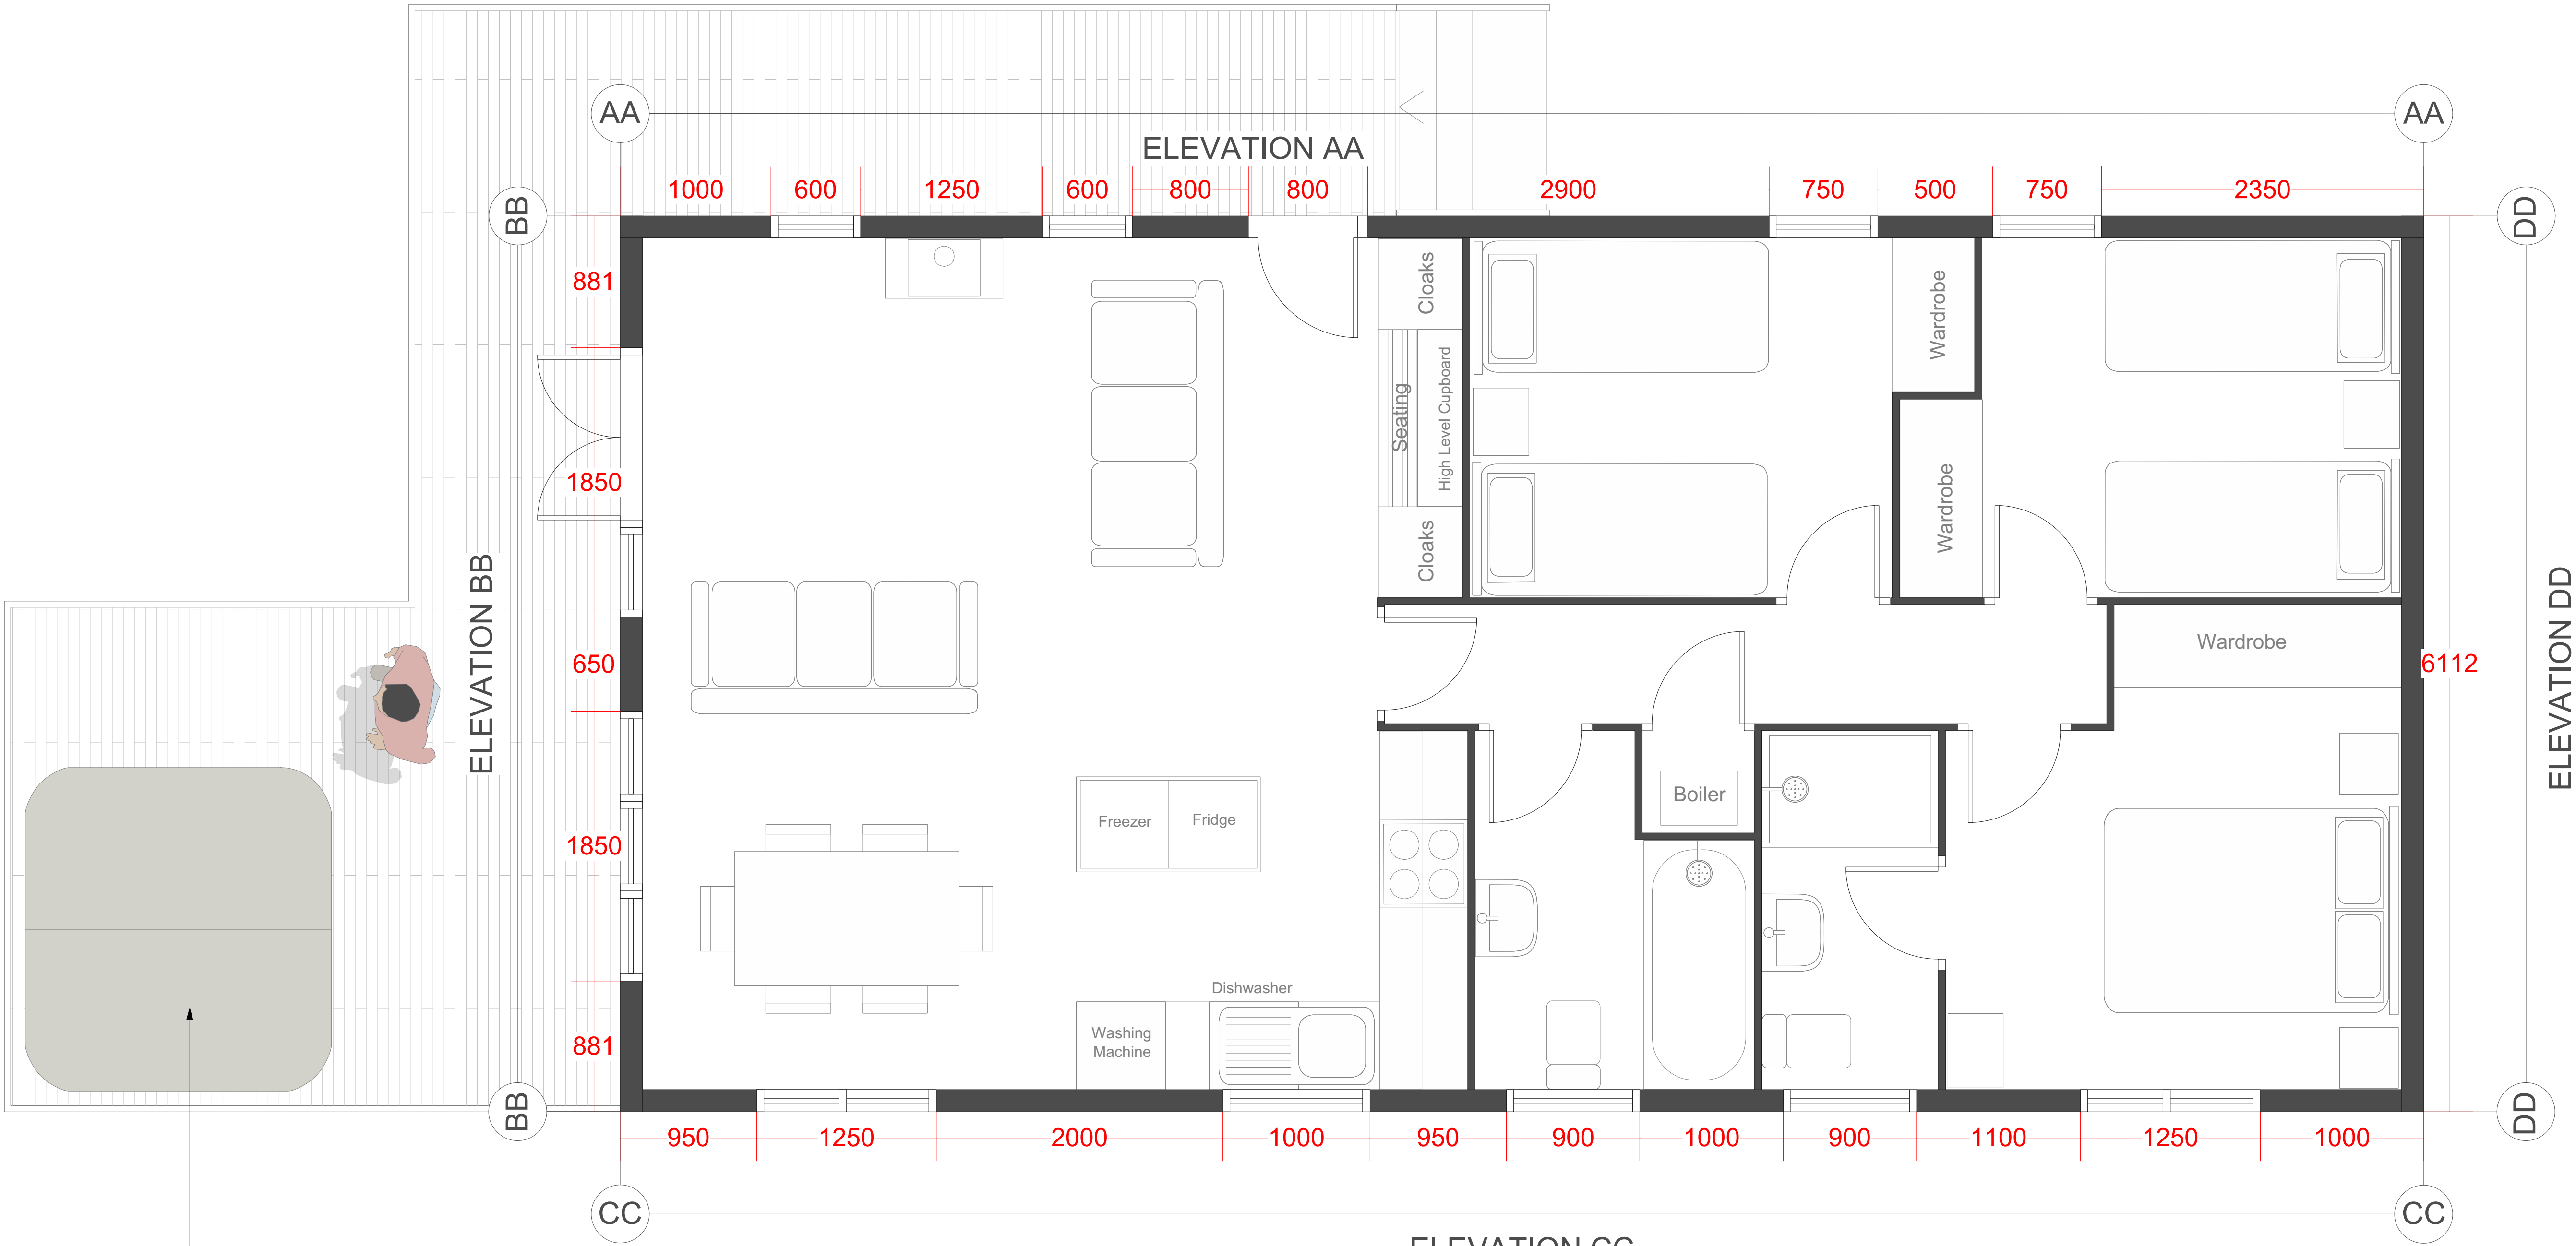

Jacuzzi Lodge L Hot Tub
L= 2230MM
W= 2110MM
H= 900MM

Notes

Measurements not to be scaled from this drawing. All dimensions to be checked and confirmed prior to commencement of work. Contractors to notify architects of site variations affecting information on this drawing. The information in this drawing is copyright of Hickman & Smith Architects Ltd.

Date	Rev	By	Details
19/06/20	/	ND	ISSUED FOR COMMENT
22/06/20	A	ND	ISSUED FOR COMMENT
22/06/20	B	ND	ISSUED FOR COMMENT
20/07/20	C	ND	ISSUED FOR COMMENT

Location Key

Scale @1:1000

08
07
06

INFORMATION

Hickman & Smith Architects
a: Studio B2.01, LCB Depot, 31 Rutland Street
Leicester, LE1 1RE
t: +44 (0)116 253 3423
e: info@hickmanandsmith.co.uk

Project
Knights Holiday Park

Client
Private Client

Drawing Title
Proposed Unit Floor Plans
Cabin's 6-8

Date	Scale	Checked
19.06.20	1:25@A1 1:50@A3	AS

Project Ref.	Drawing No.	Revision
0252	PL-103	C