



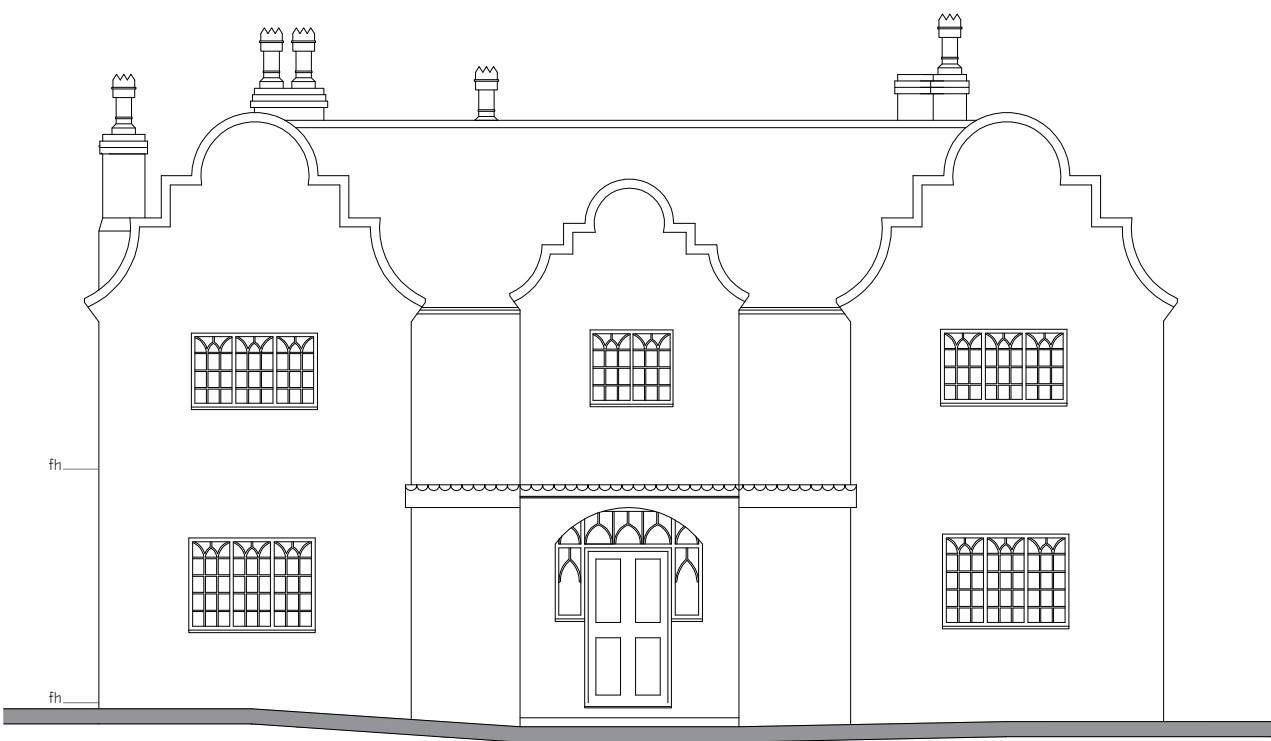

FRONT ELEVATION

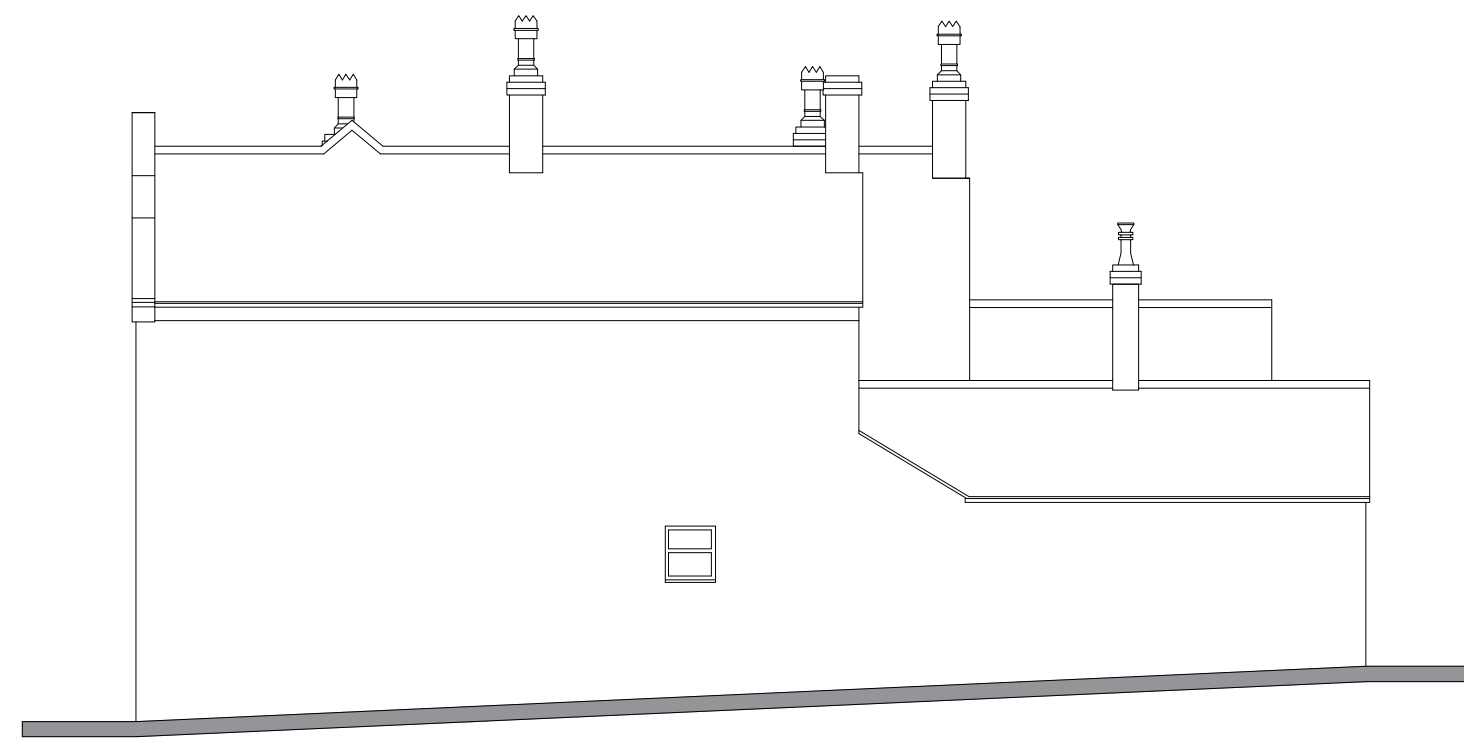

SIDE ELEVATION



REAR ELEVATION



SIDE ELEVATION



ELEVATION
AA




GROUND FLOOR SITE PLAN



FIRST FLOOR PLAN

THE EXTERNAL SOUTH SIDE ELEVATION OF THE OUTBUILDINGS
WILL NOT BE EFFECTED

DIMENSIONAL SURVEY ONLY FOR THE PURPOSE OF PRODUCING
EXISTING PLANS & ELEVATIONS # IS NOT TO BE RELIED UPON
FOR DETAILS OF EXISTING STRUCTURE, DRAINAGE &
FOUNDATIONS WHICH SHOULD ALL BE CHECKED PRIOR TO
WORK COMMENCING BY A SUITABLE SPECIALIST / CONTRACTOR

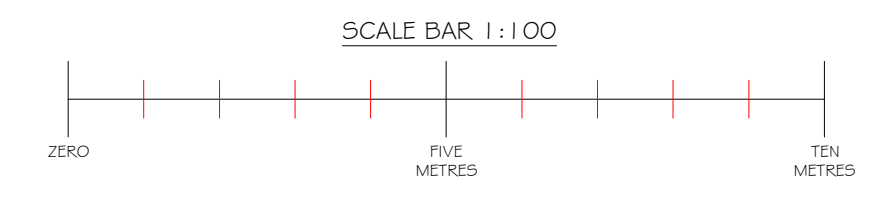

REV B - PLANS UPDATED TO INCLUDE CHANGES
TO OUTBUILDING A5 PER PREVIOUS PLANNING
APPROVAL - 10/8/20 - PJH
REV A - PLANNERS REQUEST - 5/6/17 - PJH



79 High Street, Repton,
Derbyshire, DE65 6GF
t: 01283 704082
enquiries@bidesign-architecture.co.uk www.bidesign-architecture.co.uk

Please Note: Use figured dimensions only. Contractor to check all levels and dimension on site prior to works commencing and report any discrepancies to bi Design Architecture

Project: PROPOSED EXTENSION &
ALTERATIONS AT

Address: 42 MAIN STREET, ETWALL, DERBY,
DE65 6LP

Client: MR G DAVIS MISS M COCKBURN

Dwg: EXISTING - PLANS & ELEVATIONS

Job ref: 1283D Date: NOV 2016

Scale: 1:100 Dwg No: 01B

Dwg by: PJH Paper Size: A1

Member of the Chartered Institute of Building
Member of the Chartered Institute of Architectural Technologists
Affiliate Member of the Royal Institute of British Architects