



FRONT ELEVATION




SIDE ELEVATION




REAR ELEVATION



SIDE ELEVATION

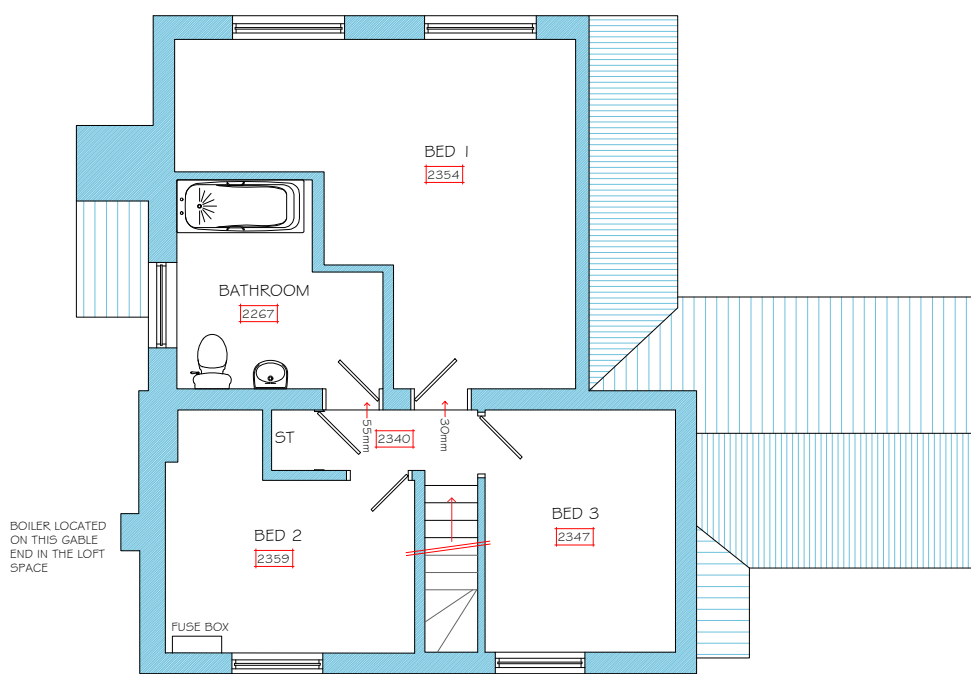


FIRST FLOOR PLAN

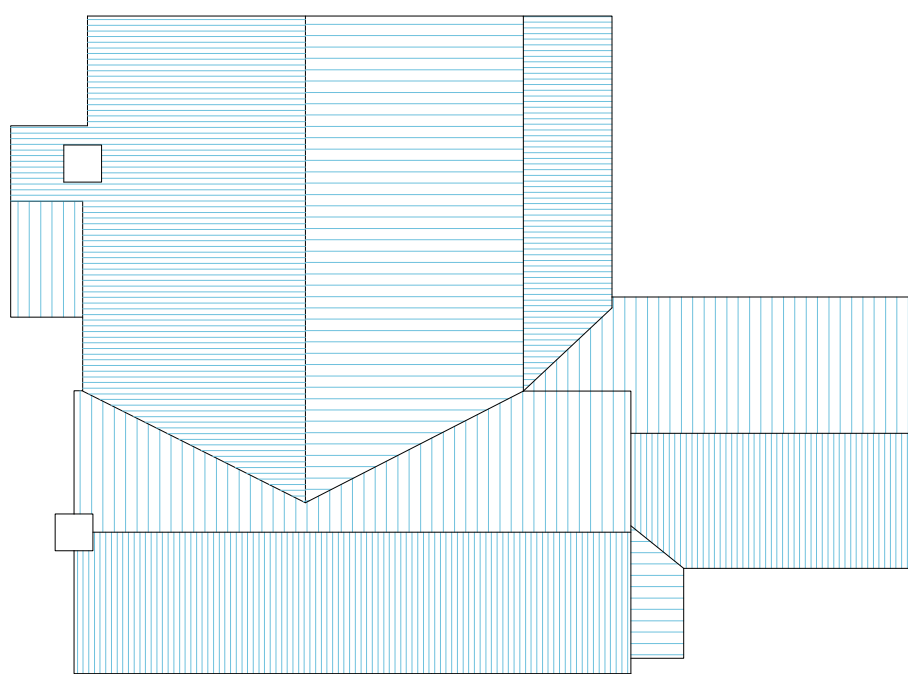

ROOF PLAN




SITE LOCATION PLAN 1:1250

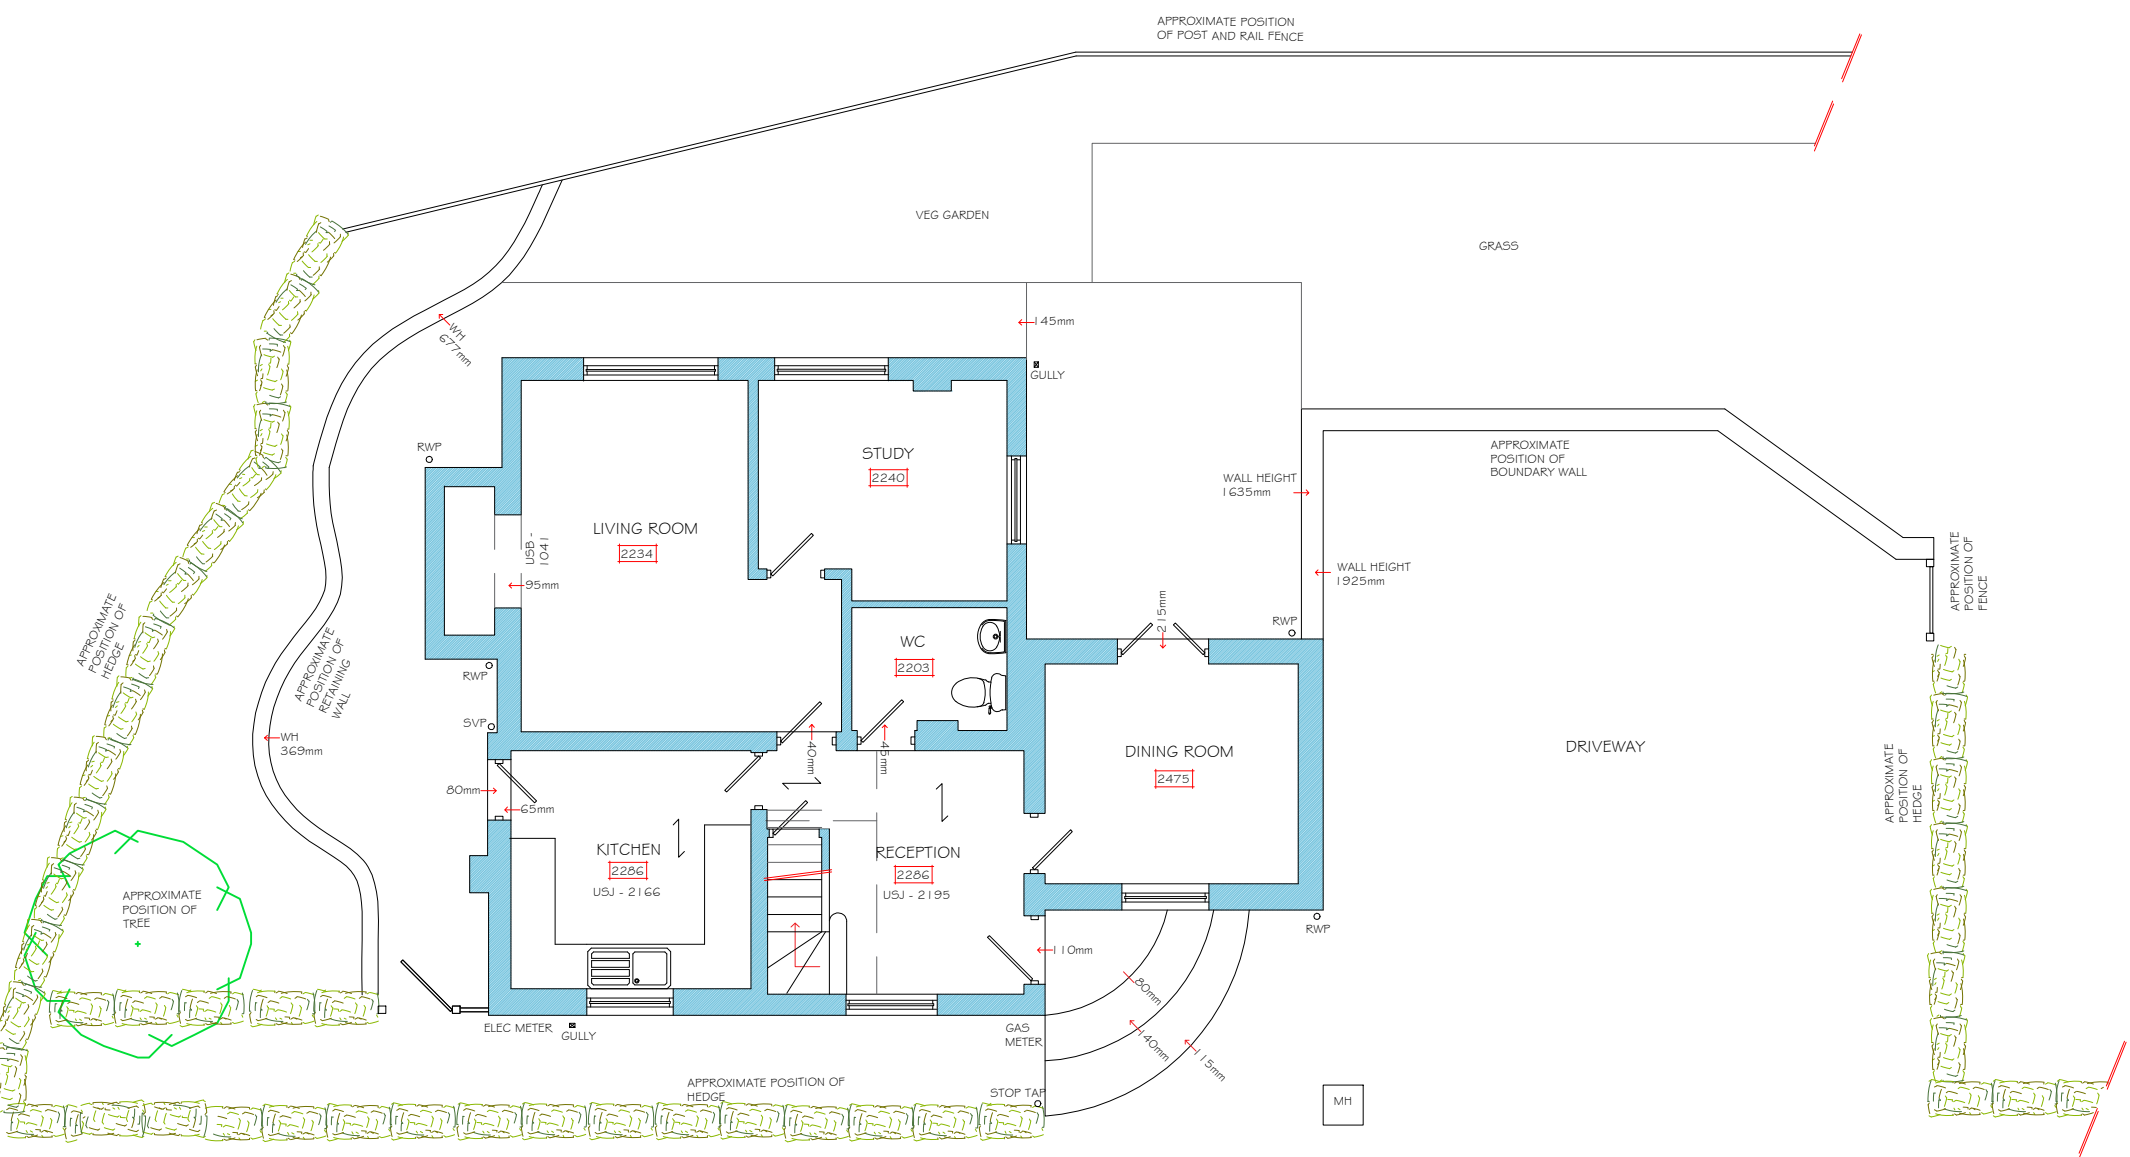

GROUND FLOOR PLAN

DIMENSIONAL SURVEY ONLY FOR THE PURPOSE OF PRODUCING EXISTING PLANS & ELEVATIONS & IS NOT TO BE RELIED UPON FOR DETAILS OF EXISTING STRUCTURE, DRAINAGE & FOUNDATIONS WHICH SHOULD ALL BE CHECKED PRIOR TO WORK COMMENCING BY A SUITABLE SPECIALIST / CONTRACTOR.

PLEASE NOTE - ALL BOUNDARY POSITIONS ARE APPROX. A TOPOGRAPHICAL SURVEY SHOULD BE UNDERTAKEN PRIOR TO WORK COMMENCEMENT TO CONFIRM BOUNDARIES AND PROXIMITY OF NEW EXTENSIONS.

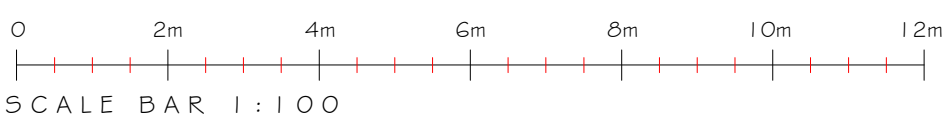

REV A - AMENDMENTS TO BOUNDARY - JDK - OCT 2019

bi Design Architecture
79 High Street, Repton, Derbyshire, DE65 6GF
t: 01283 704082
enquiries@bidesign-architecture.co.uk www.bidesign-architecture.co.uk

Please Note: Use figured dimensions only. Contractor to check all levels and dimensions on site prior to works commencing and report any discrepancies to bi Design Architecture

Project: PROPOSED ALTERATIONS AND EXTENSION AT
Address: KEEPERS COTTAGE, NEWTON ROAD, NEWTON SOLNEY, DE15 0TQ
Client: MR & MRS SHAW
Dwg: EXISTING PLANS, ELEVATIONS & SITE LOCATION PLAN
Job ref: 14615 Date: SEPT 2019
Scale: 1:100, 1:1250 Dwg No: 1A
Dwg by: JDK Checked by: PJH Paper Size: A2

Member of the Chartered Institute of Building
Member of the Chartered Institute of Architectural Technologists
Affiliate Member of the Royal Institute of British Architects