



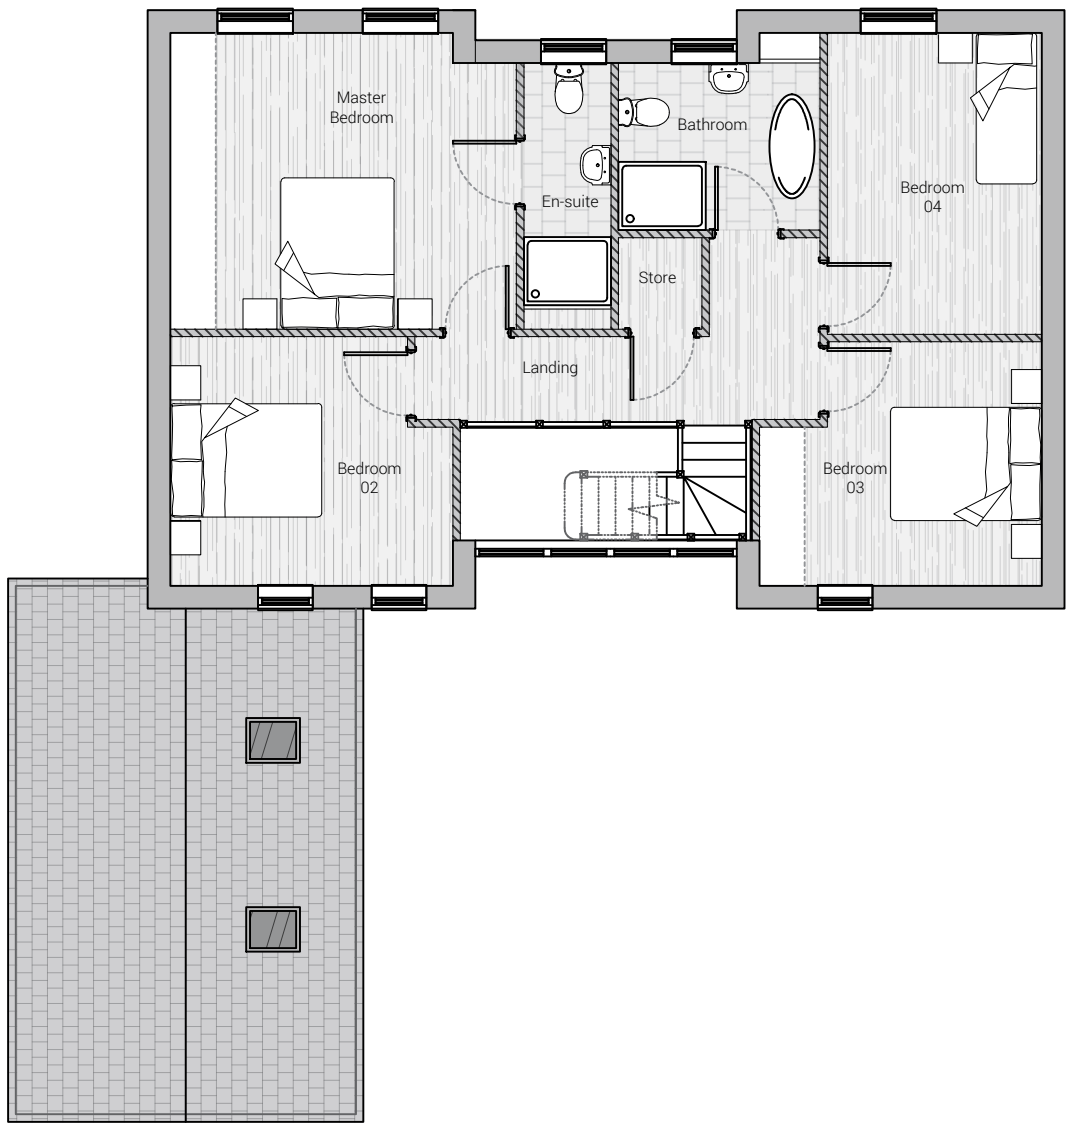


Proposed : First Floor Plan scale 1:100

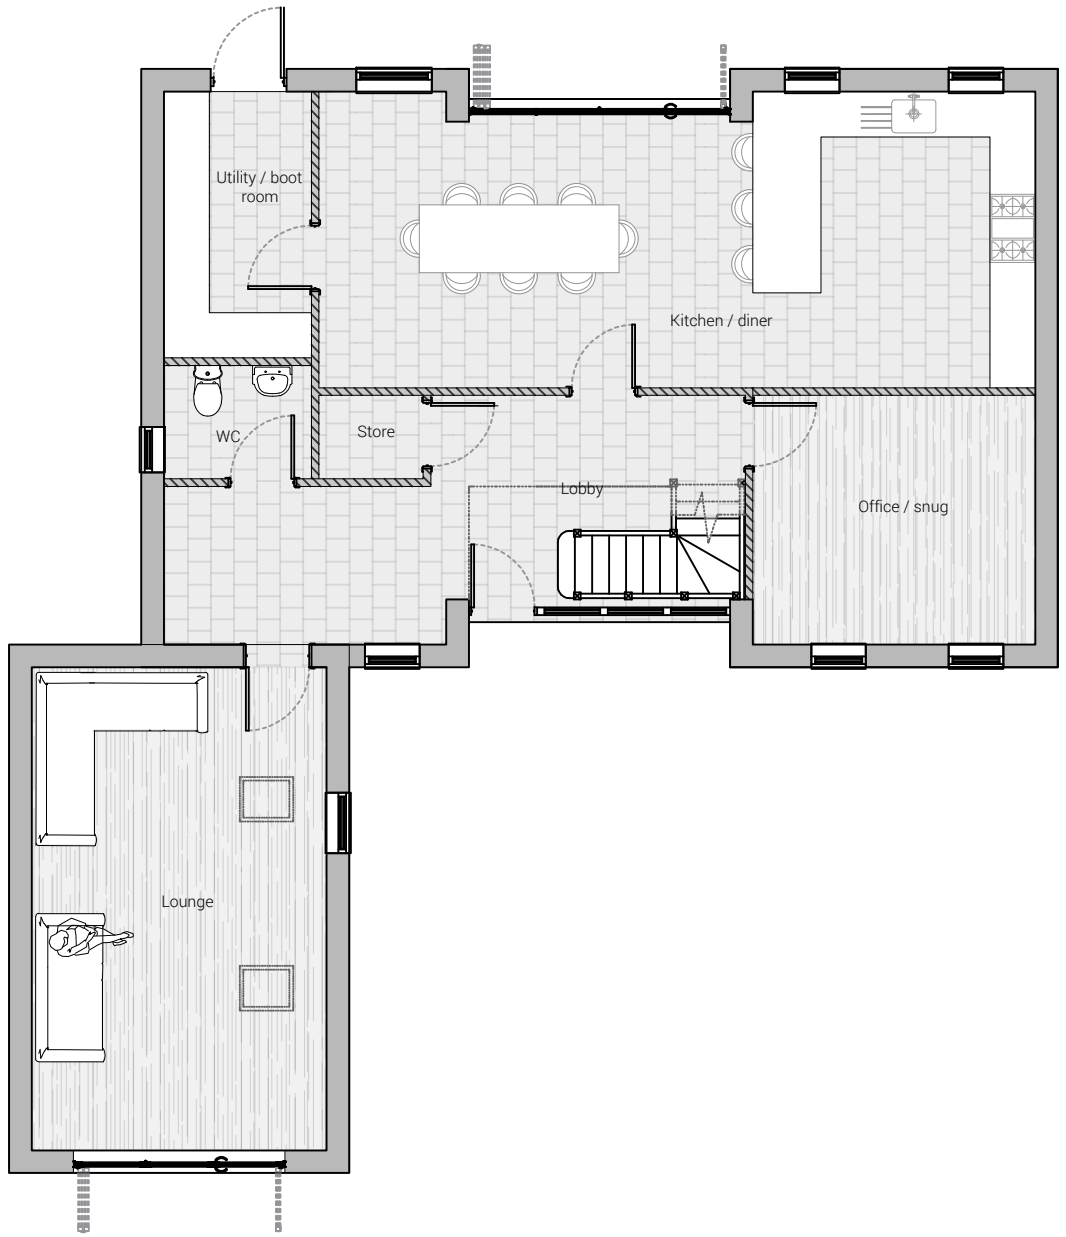

Proposed : Ground Floor Plan scale 1:100

Proposed : Visualisation not to scale - for illustrative purposes only

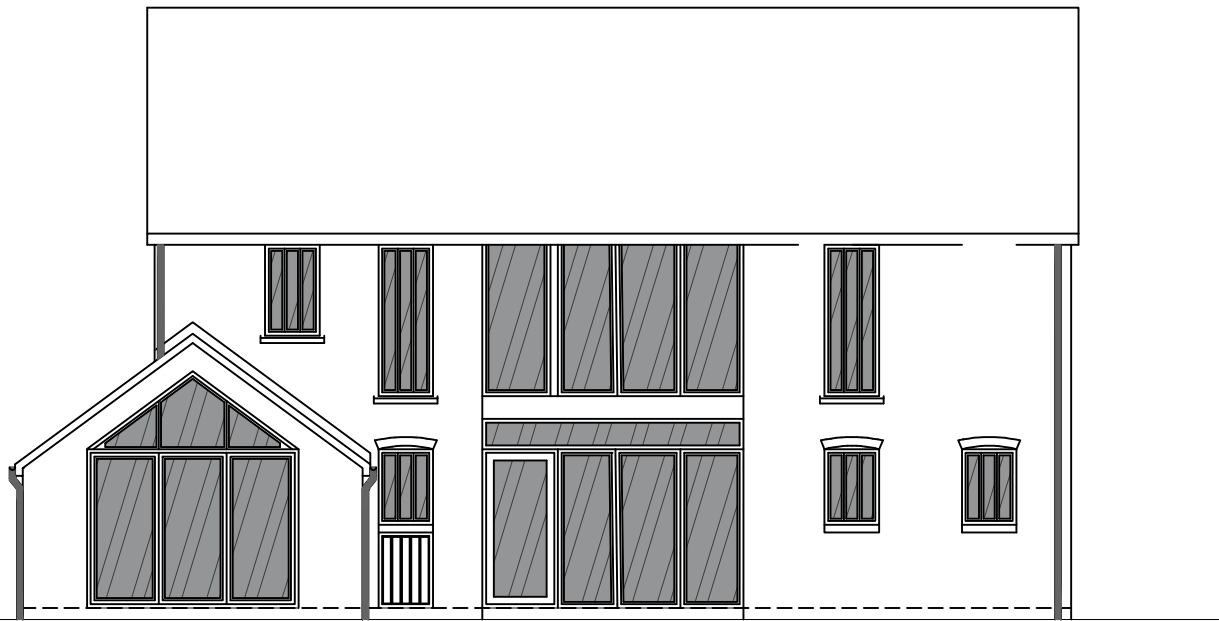

Proposed : South Elevation scale 1:100



Proposed : East Elevation scale 1:100



Proposed : North Elevation scale 1:100



Proposed : Site Plan Extract scale 1:200



Proposed : West Elevation scale 1:100

0m 1 2	
1:100 scale bar	
B. 14.10.20	Amended elevations
A. 02.07.20	Planning Issue
Rev. Date.	Revision Details.
Client: Mr and Mrs McQuilton	
Project: 27 Church Lane, Barrow	
Title: Unit 01 - Proposed Plans and Elevations	
	
Fisher German LLP, The Estates Office Norman Court, Ashby de la Zouch Leicestershire, LE65 2UZ fax: 01530 413896 tel: 01530 412821 e-mail: ashby@fishergerman.co.uk	
Scale:	Noted [Printed A2]
Date:	May 2020
Drawn:	KW
Checked:	SN
Org No:	122932 - 251
Rev:	B
THIS DRAWING IS PROTECTED BY COPYRIGHT. IT MAY NOT BE REPRODUCED IN ANY FORM OR BY ANY MEANS FOR ANY PURPOSE WITHOUT WRITTEN PERMISSION OF FISHER GERMAN LLP. UNREGISTERED SUPPLYING. FISHER GERMAN LLP IS A LIMITED LIABILITY PARTNERSHIP. REGISTERED IN ENGLAND AND WALES. REGISTERED NUMBER: 00013584. REPRODUCED USING ORDNANCE SURVEY DATA. ORDNANCE SURVEY DATA. ALL RIGHTS RESERVED. LICENCE NUMBER: 10000207	