



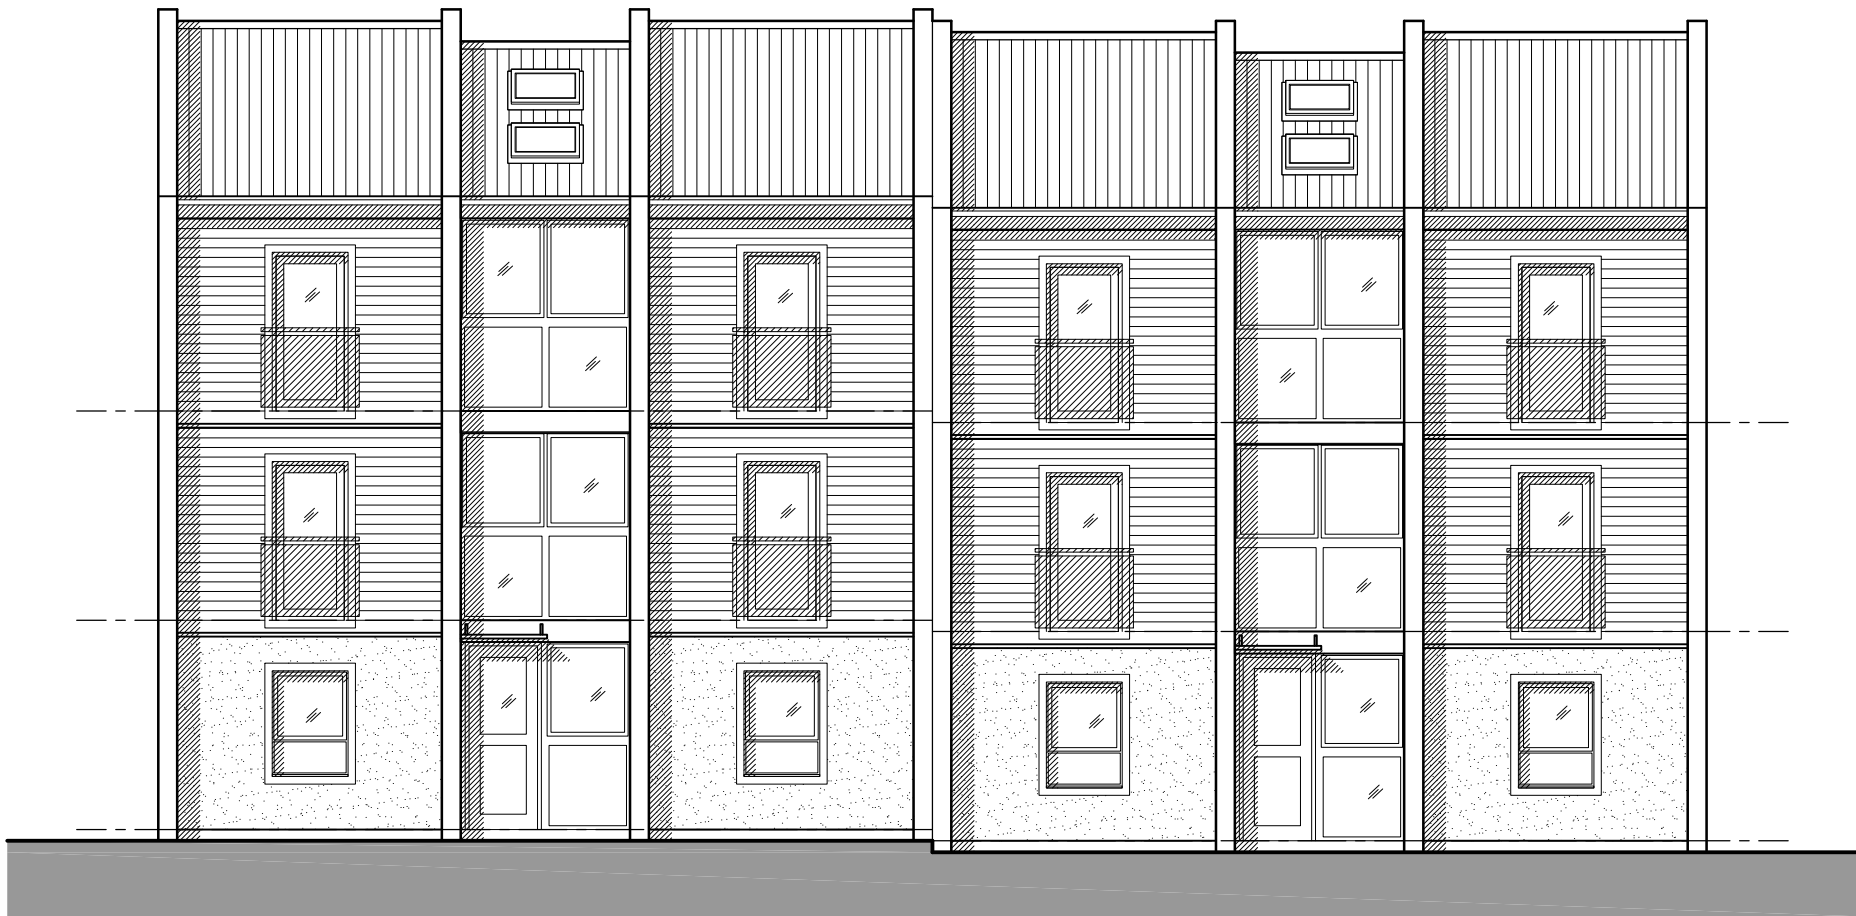


SOUTH WEST ELEVATION
PROPOSED (1:100)



NORTH EAST ELEVATION
PROPOSED (1:100)

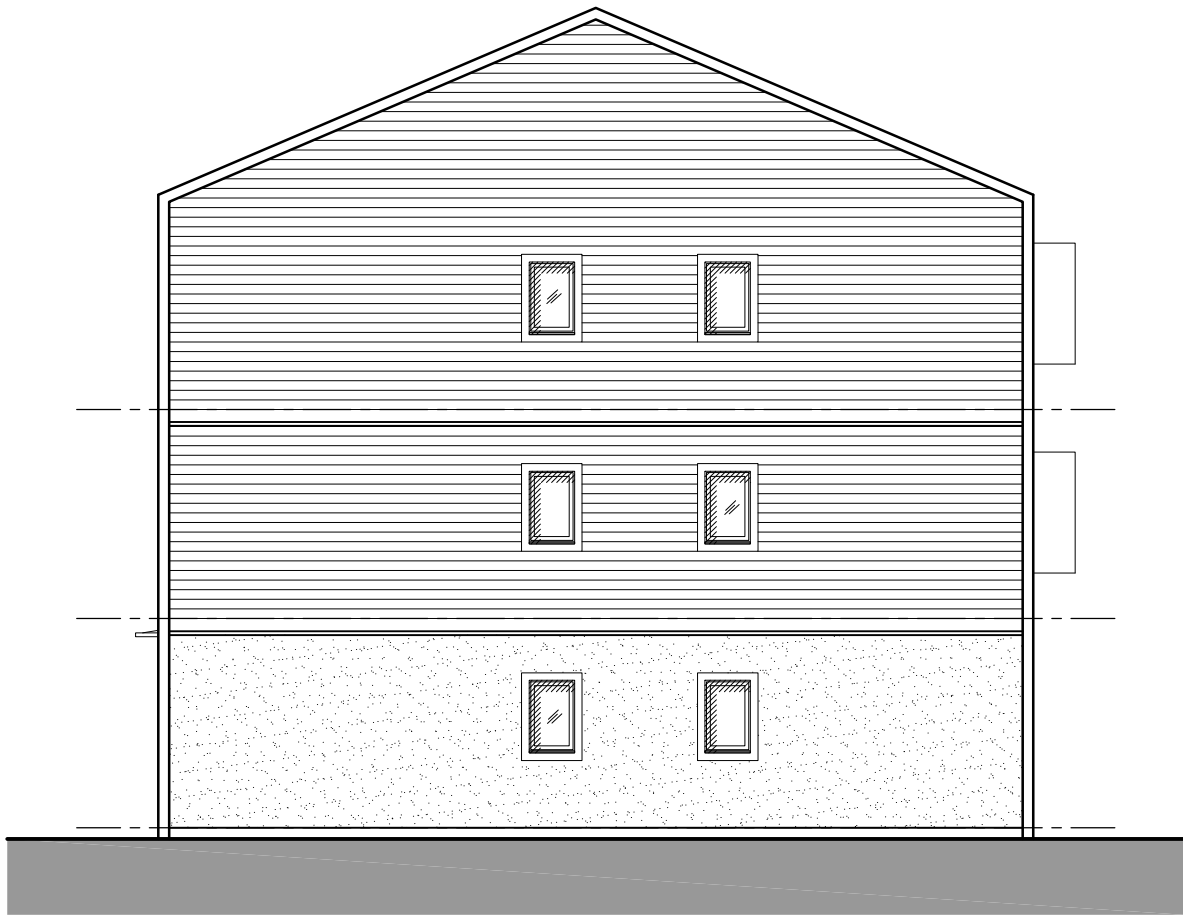

SOUTH EAST ELEVATION
PROPOSED (1:100)

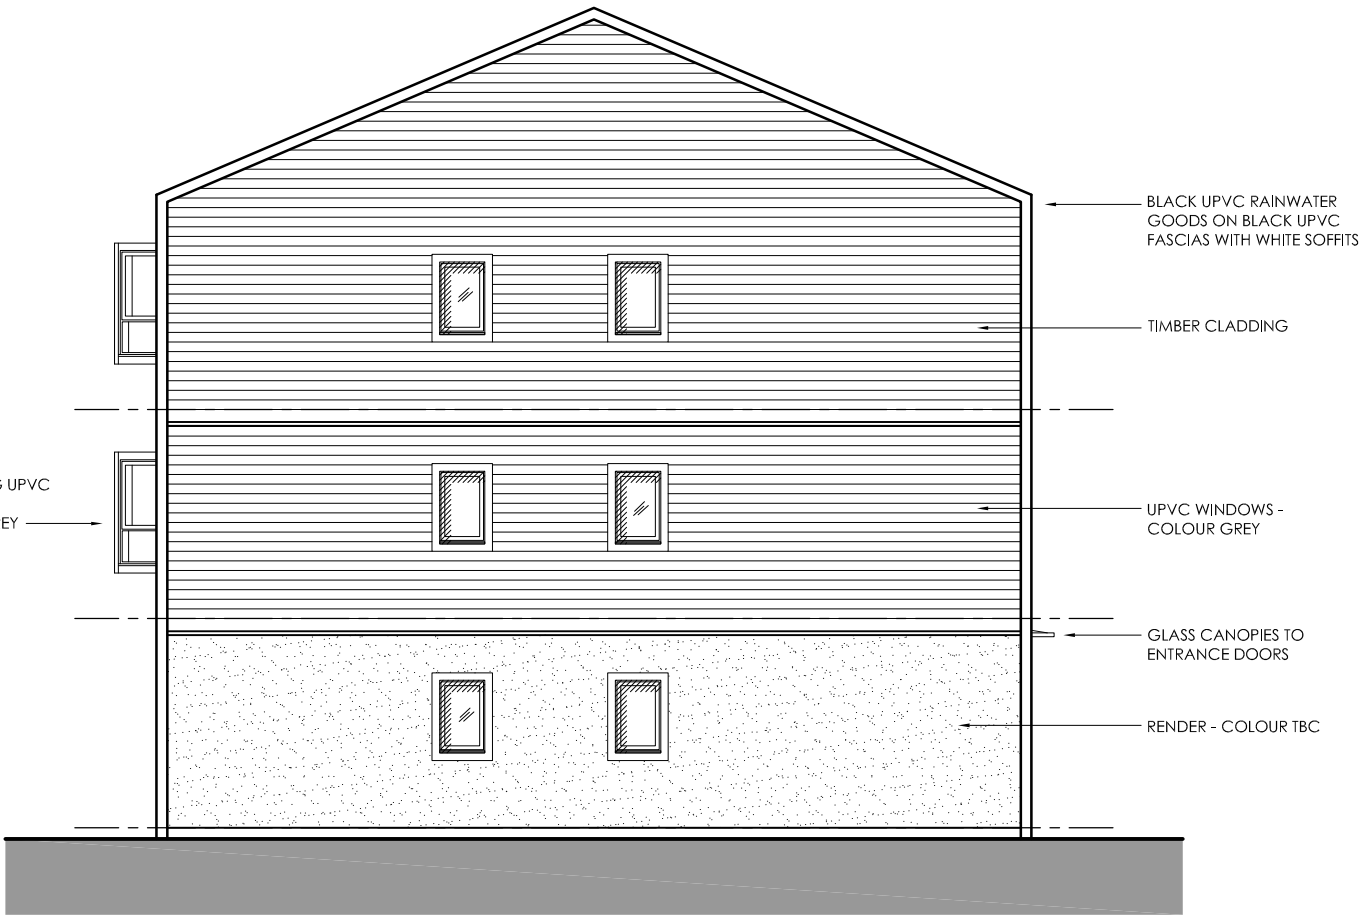

NORTH WEST ELEVATION
PROPOSED (1:100)

- BLACK UPVC RAINWATER GOODS ON BLACK UPVC FASCIAS WITH WHITE SOFFITS
- TIMBER CLADDING
- UPVC WINDOWS - COLOUR GREY
- GLASS CANOPIES TO ENTRANCE DOORS
- RENDER - COLOUR TBC

PROJECTING UPVC WINDOWS - COLOUR GREY

PO	23/03/20	INITIAL ISSUE
REVISION	DATE	DETAILS

ALL DIMENSIONS TO BE CHECKED ON SITE. DO NOT SCALE FROM THIS DRAWING. THIS DRAWING & ITS DESIGN IS THE COPYRIGHT OF TROY KIDSLEY ARCHITECTURE AND MAY NOT BE REPRODUCED IN ANY FORM WHATSOEVER WITHOUT THEIR EXPRESS PRIOR CONSENT




www.facebook.com/TroyKidsleyArchitecture



www.twitter.com/TKA_Architects



uk.linkedin.com/pub/troy-kidsley/17/68a/92a

 


PROJECT PROPOSED 1B2P APARTMENTS OVERSETTS ROAD SWADLINCOTE		
DRAWING TITLE PROPOSED ELEVATIONS		
SCALE @ A2 1:100	DATE MAR 20	DRAWN PAR
DRAWING NUMBER 19-789-5		REVISION P0

troy kidsley architecture Ltd
13 New Road, Bromsgrove B60 2JG

t: 01527 873000
e: mail@troykidsley.com
w: www.troykidsley.com

Registered Office:
140 New Road, Bromsgrove, B60 2LE.
Company Registration No: 8961812

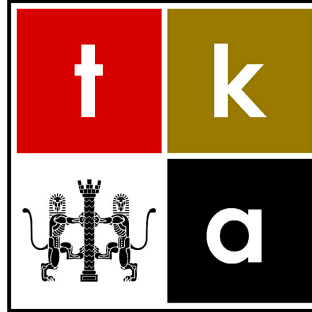

CHARTERED ARCHITECTS