


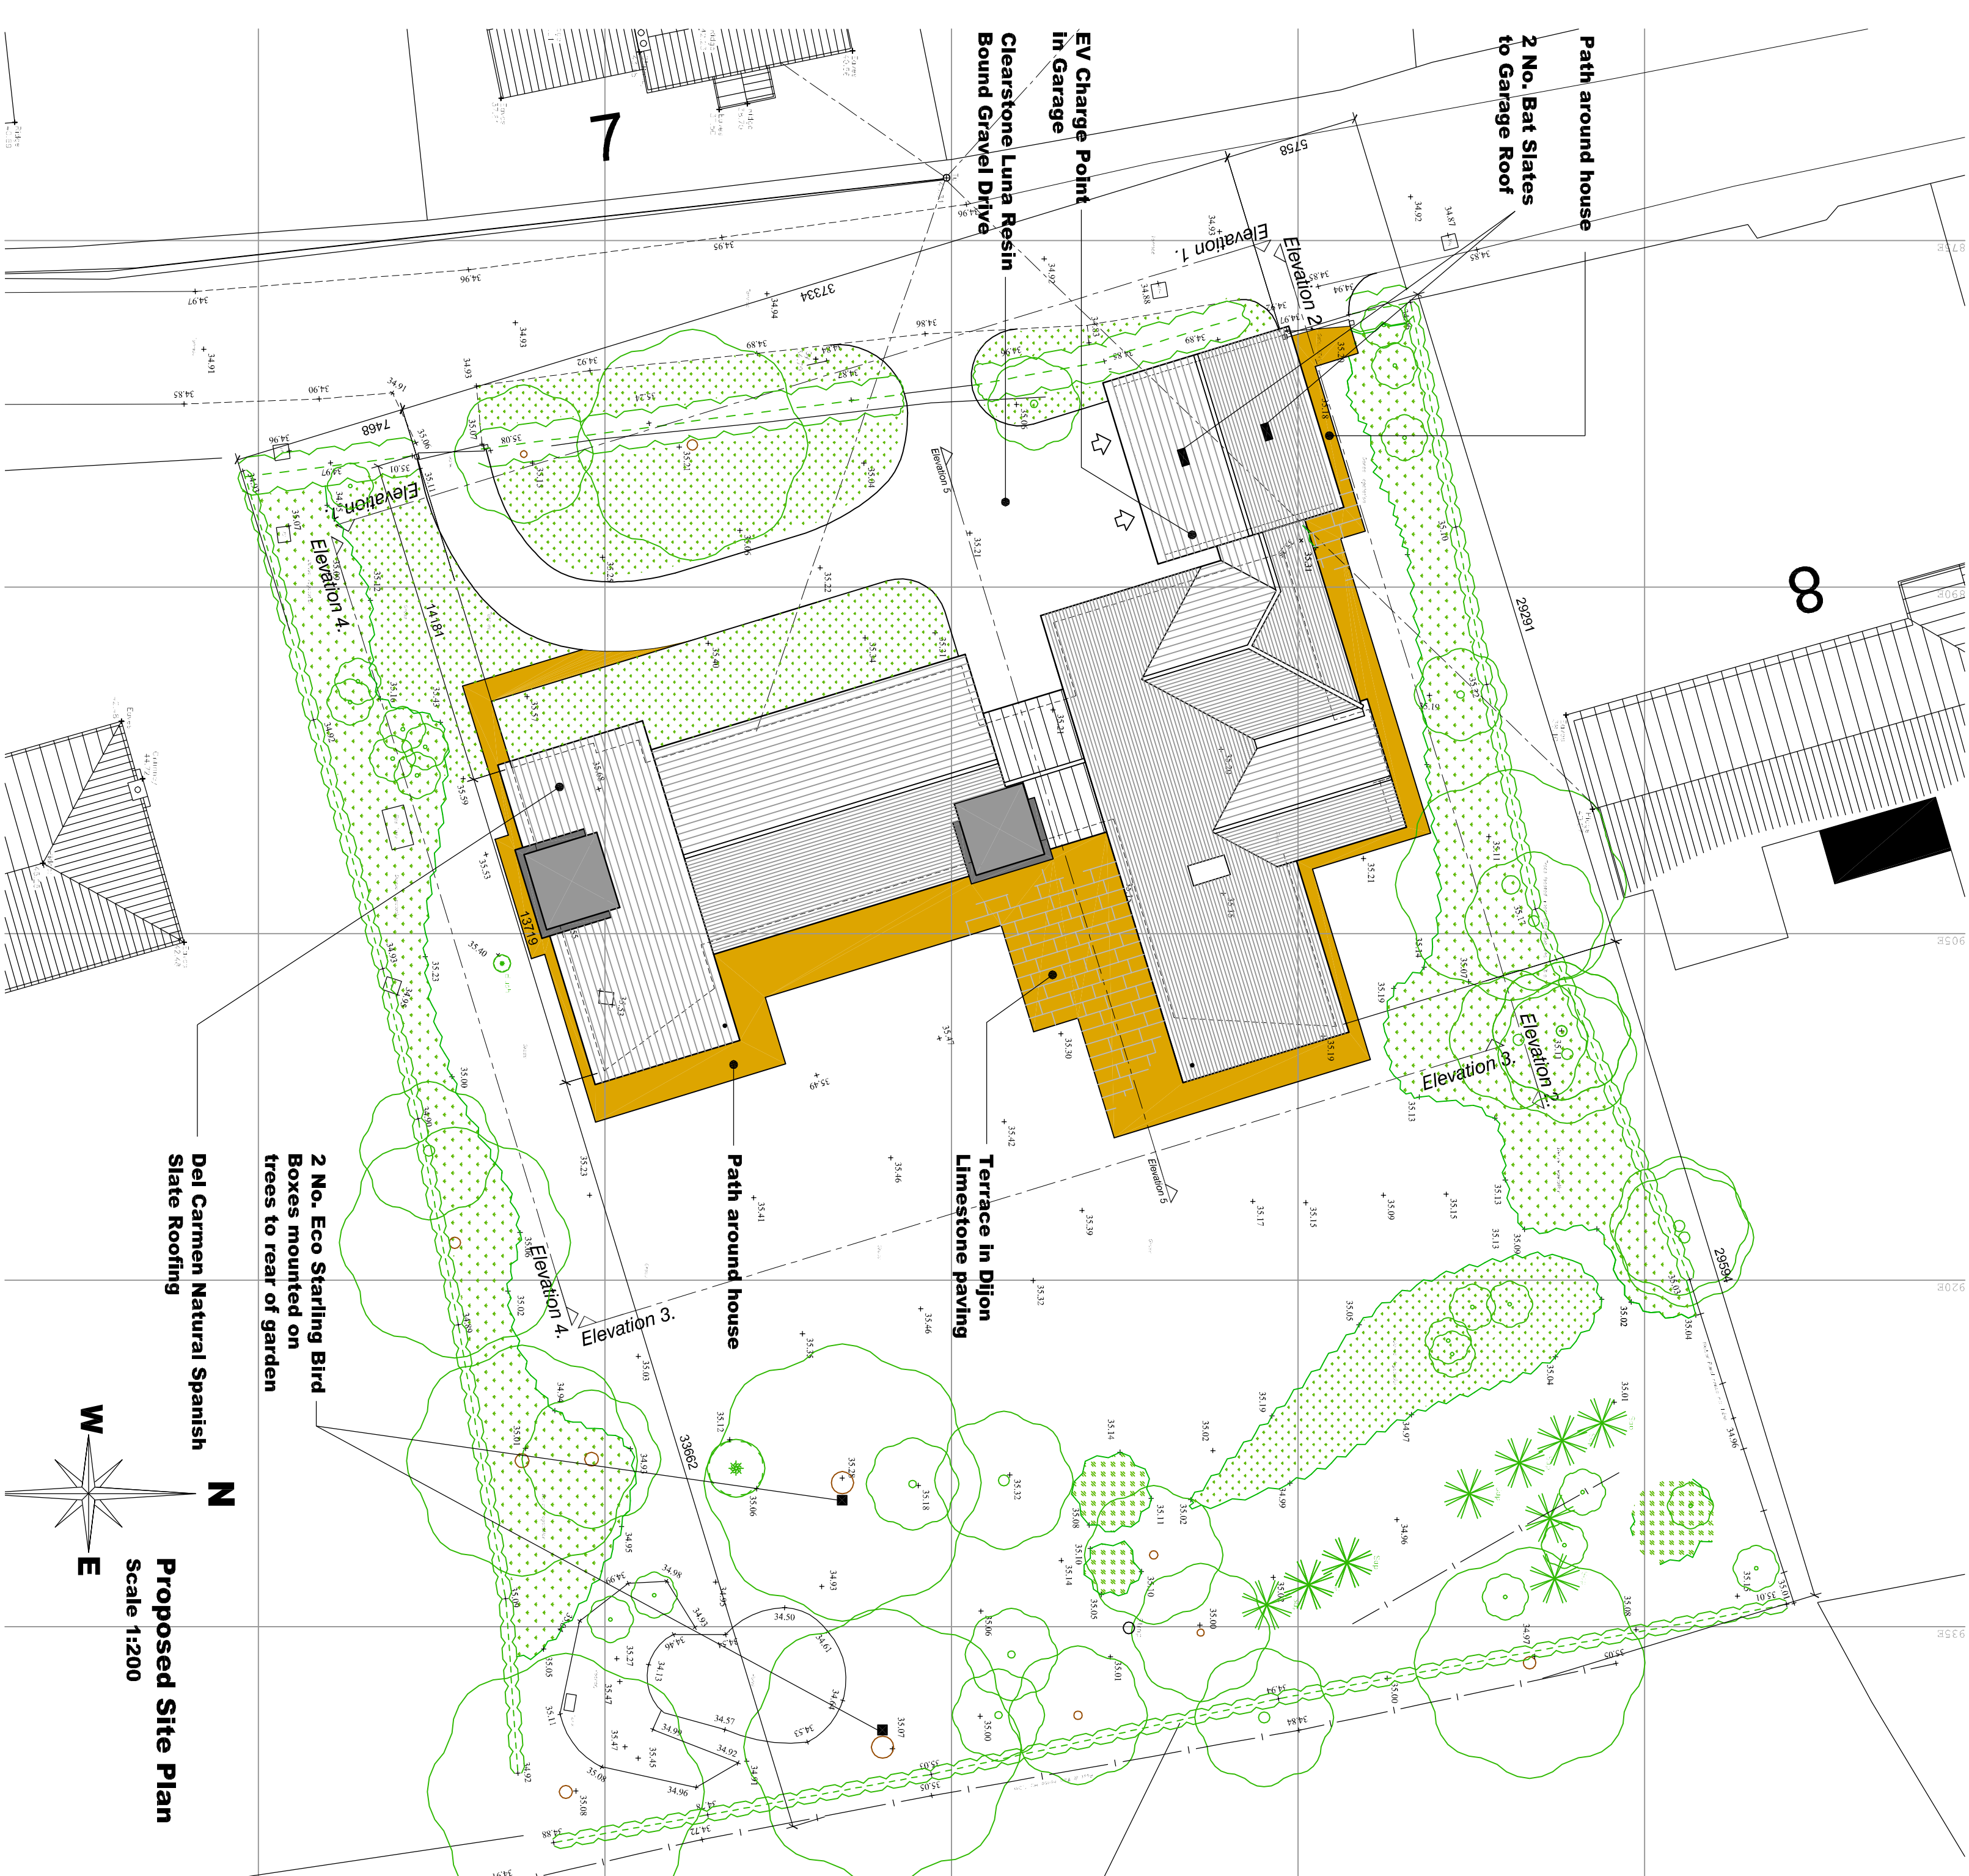

0 5 10 15 20
Scale 1:200 at A1

Proposed Site Plan
Scale 1:200

Existing Site Plan
Scale 1:200

Issue B - 25.11.20 - Revised Planning Issue
PROJECT **The Croft, Ambaston
New Bungalow**
DRAWING **Existing and Proposed
Site Plans**
SCALE As Indicated
DATE May 2020
DRAWING NO 11438/11B

**MARTIN
TUCKER LTD**
Architectural Services
& Interior Designers
Low Lees Barns
Ripon
Denbyshire DE4 5LR
Tel: 01629 530707
Web: martin.tucker.net
Mobile: 07771 555439