




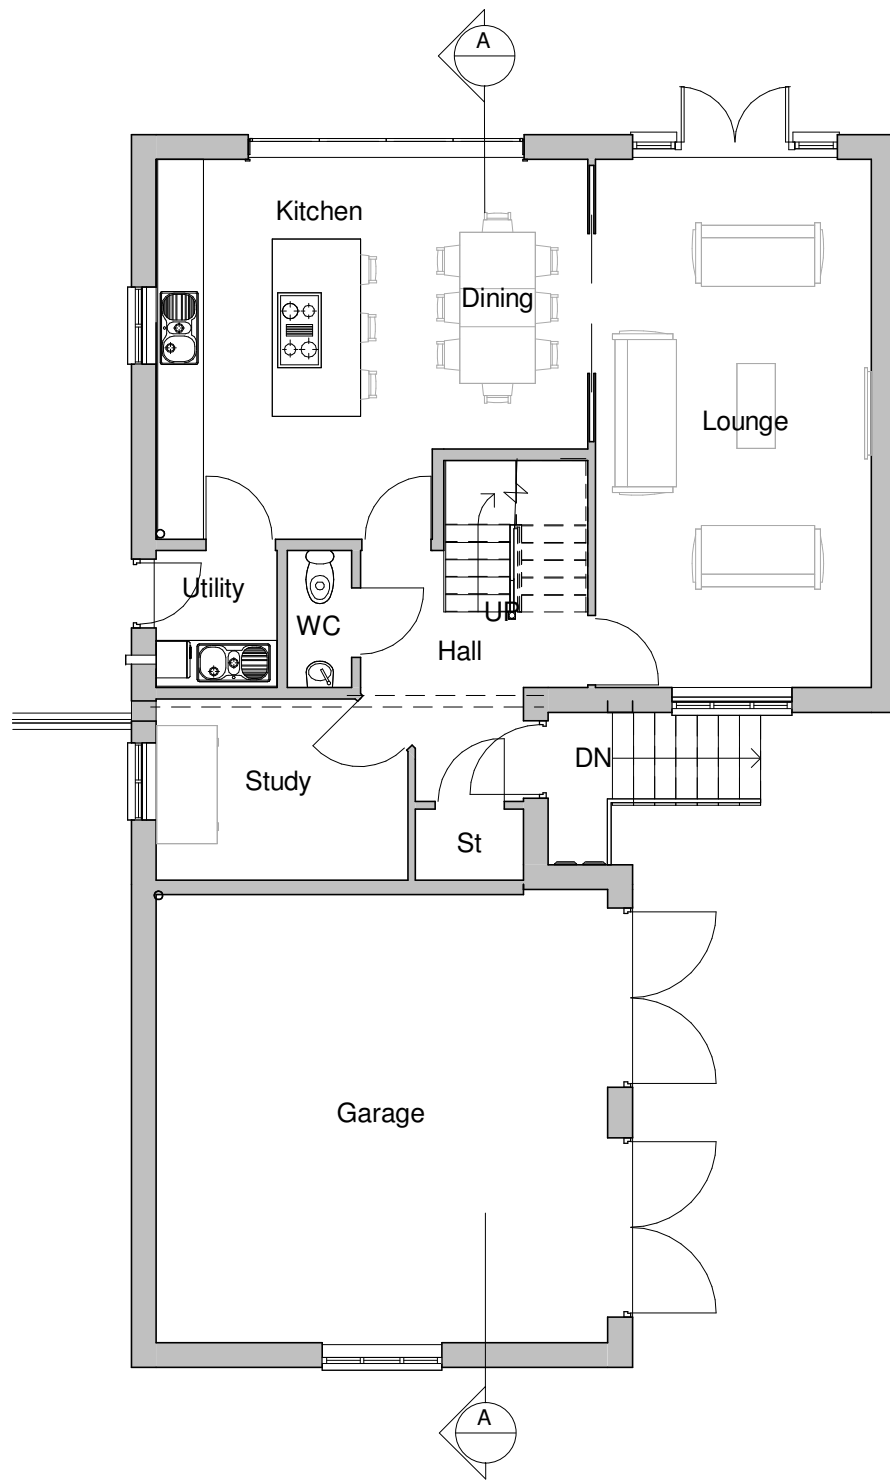

Ground Floor Plan
1 : 100

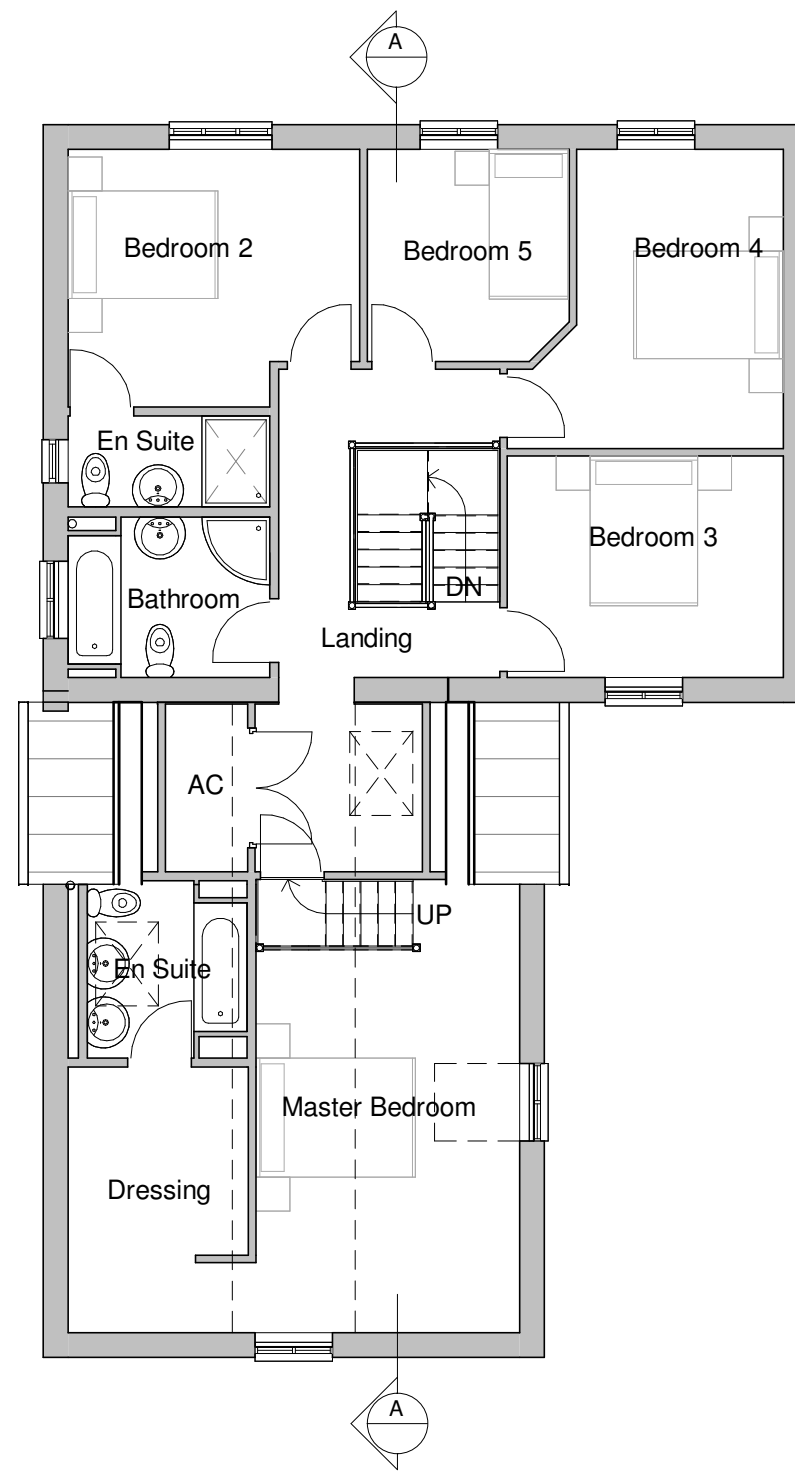

First Floor Plan
1 : 100

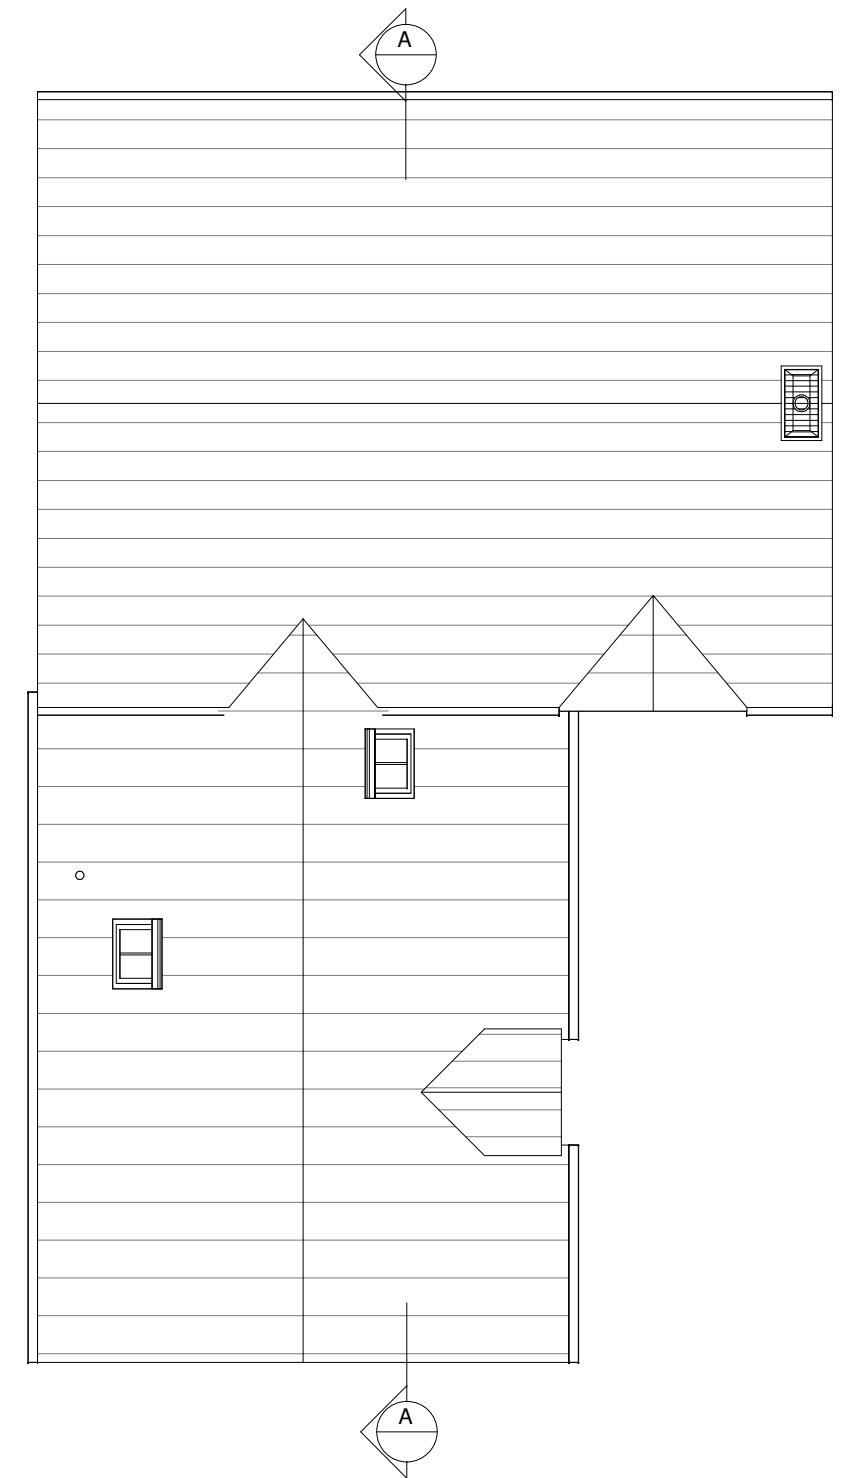

Roof Plan
1 : 100

Revisions

Grange Cottage Fields Ltd.
Land Adjacent to Grange Cottage
Coton Park
Linton
Derbyshire
DE12 6RP

Plot 1 - Proposed Floor Plans

Scale @ A3: 1 : 100

Date: February 2020

Drawn by: AV Checked by: AR

Drawing No: 2018_579_02



urban designs limited
suite 6 anson court
horninglow street
burton on trent
staffordshire
DE14 1NG

t: 01283 763763
e: info@urban-designs.co.uk
w: urban-designs.co.uk