





REAR ELEVATION



SIDE ELEVATION

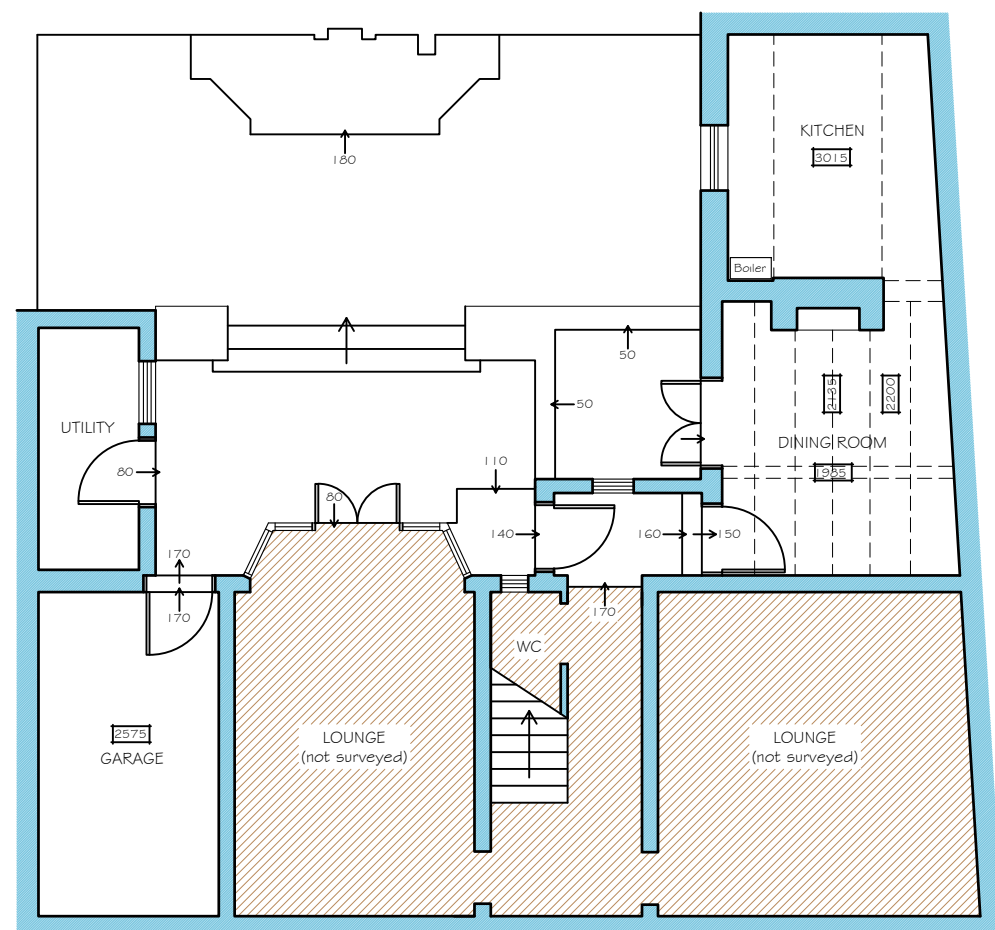

GROUND FLOOR PLAN

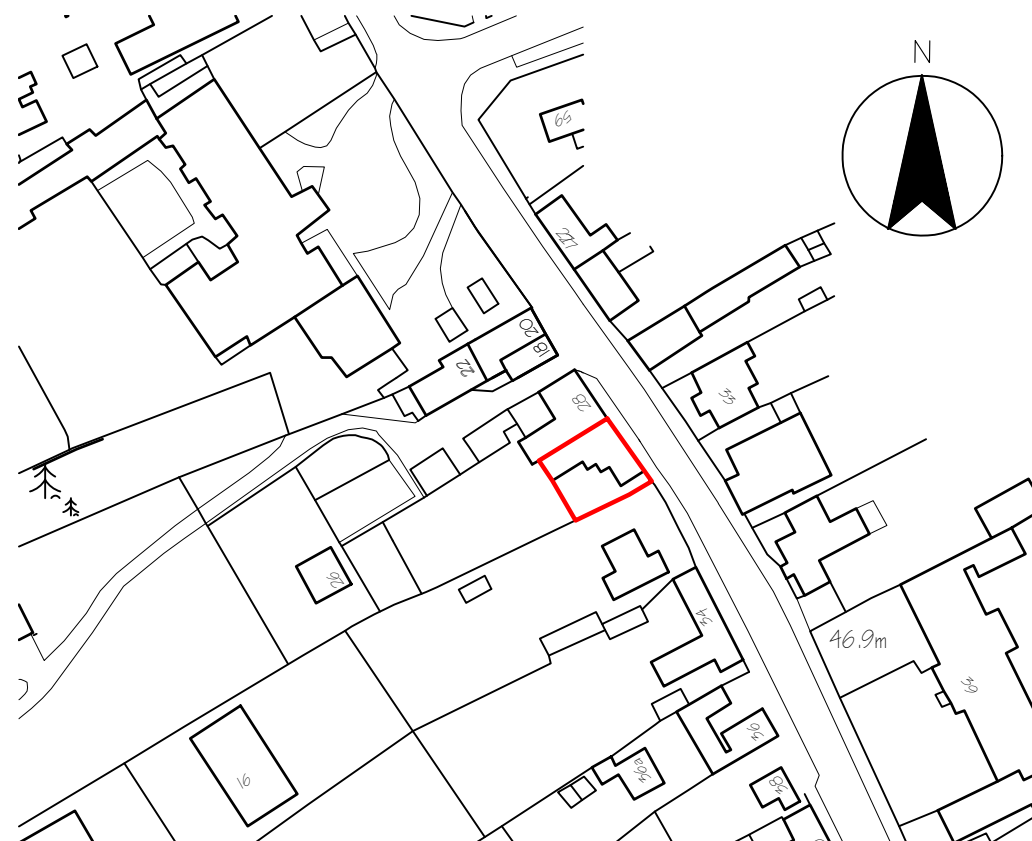

SITE LOCATION PLAN - 1:1250



bi Design Architecture

HEAD OFFICE
79 HIGH STREET, REPTON,
DERBYSHIRE, DE65 6GF
T: 01283 704082

WEST MIDLANDS OFFICE
42A HIGH STREET, SUTTON
COLDFIELD, B72 1UJ
T: 0121 354 5205

ENQUIRIES@BIDESIGN-ARCHITECTURE.CO.UK WWW.BIDESIGN-ARCHITECTURE.CO.UK

PLEASE NOTE: USE FIGURED DIMENSIONS ONLY. CONTRACTOR TO CHECK ALL LEVELS AND DIMENSIONS ON SITE PRIOR TO WORKS COMMENCING AND REPORT ANY DISCREPANCIES TO BI DESIGN ARCHITECTURE

Project: Proposed extension and alteration at

Address: 30 High Street, Repton, DE65 6GD

Client: Swoyer

Drawing: Existing Plan and Elevations

Job Ref: 15315 Drawing No: 01

Drawn By: MAC Check By: DPB

Scale: 1:100, 1:1250

Paper Size: A3 Date: 10/08/19

MEMBER OF THE CHARTERED INSTITUTE OF BUILDING
MEMBER OF THE CHARTERED INSTITUTE OF ARCHITECTURAL TECHNOLOGISTS
AFFILIATE MEMBER OF THE ROYAL INSTITUTE OF BRITISH ARCHITECTS