

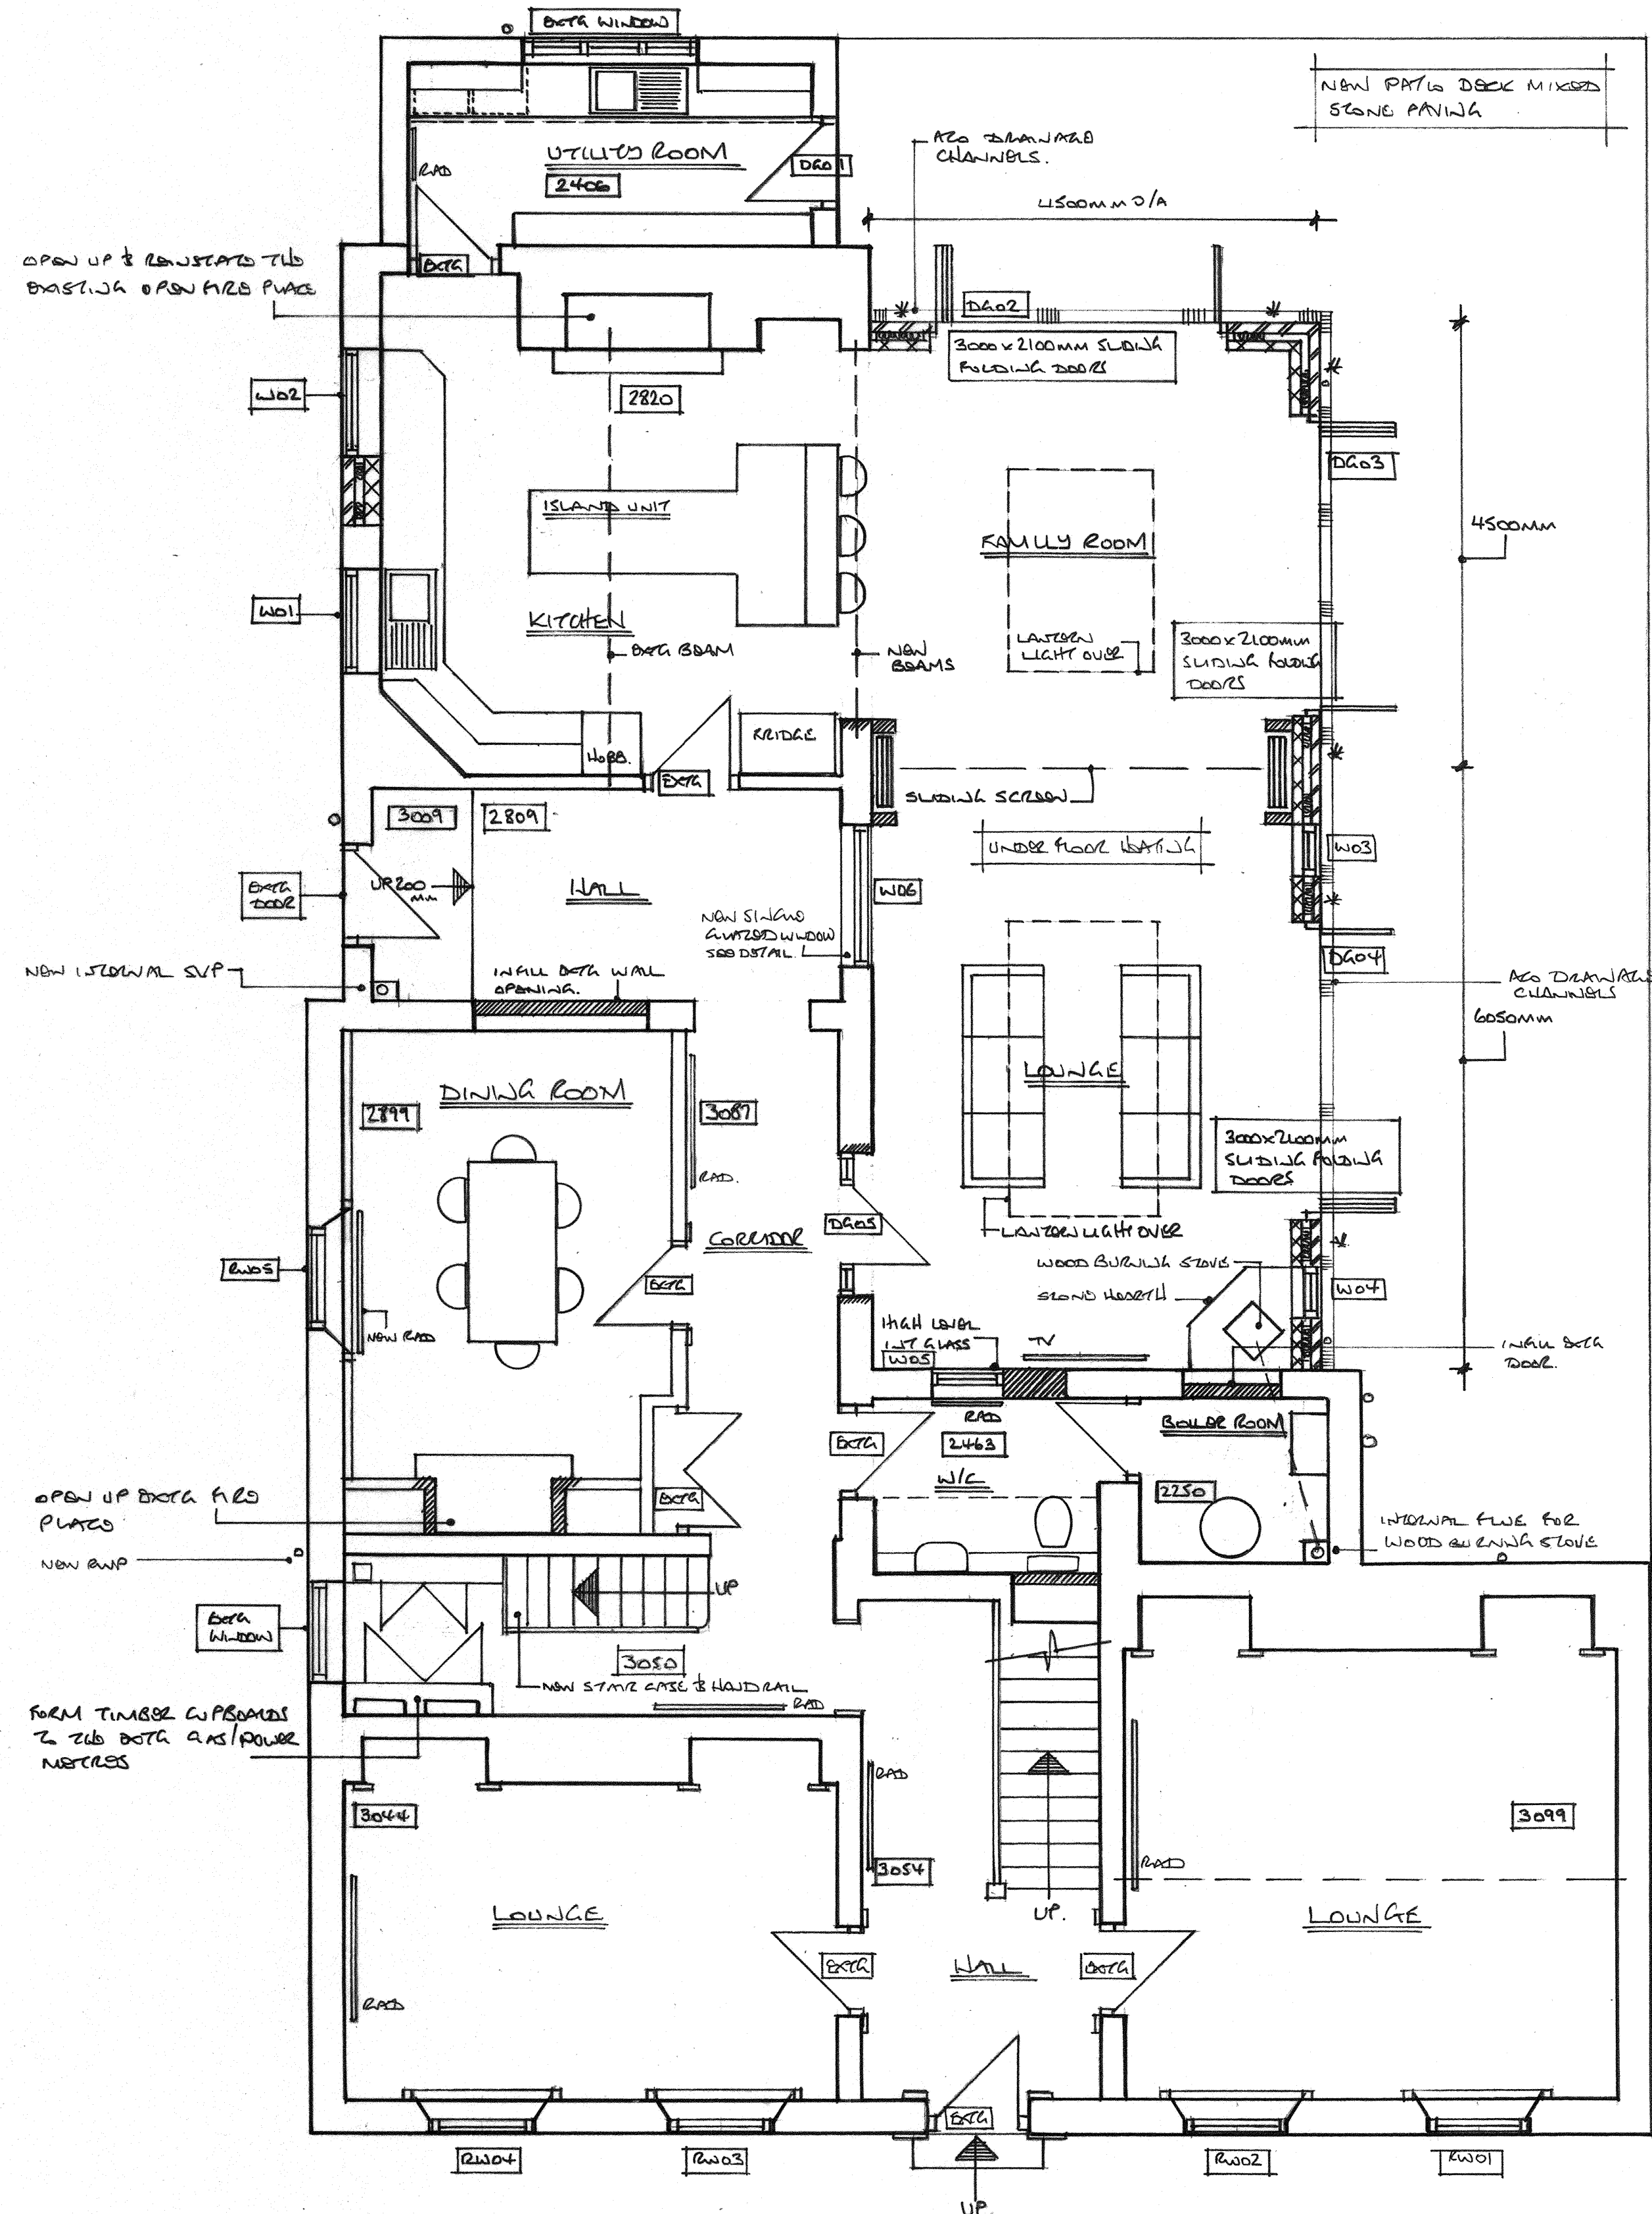


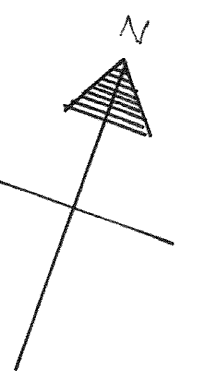

GROUND FLOOR

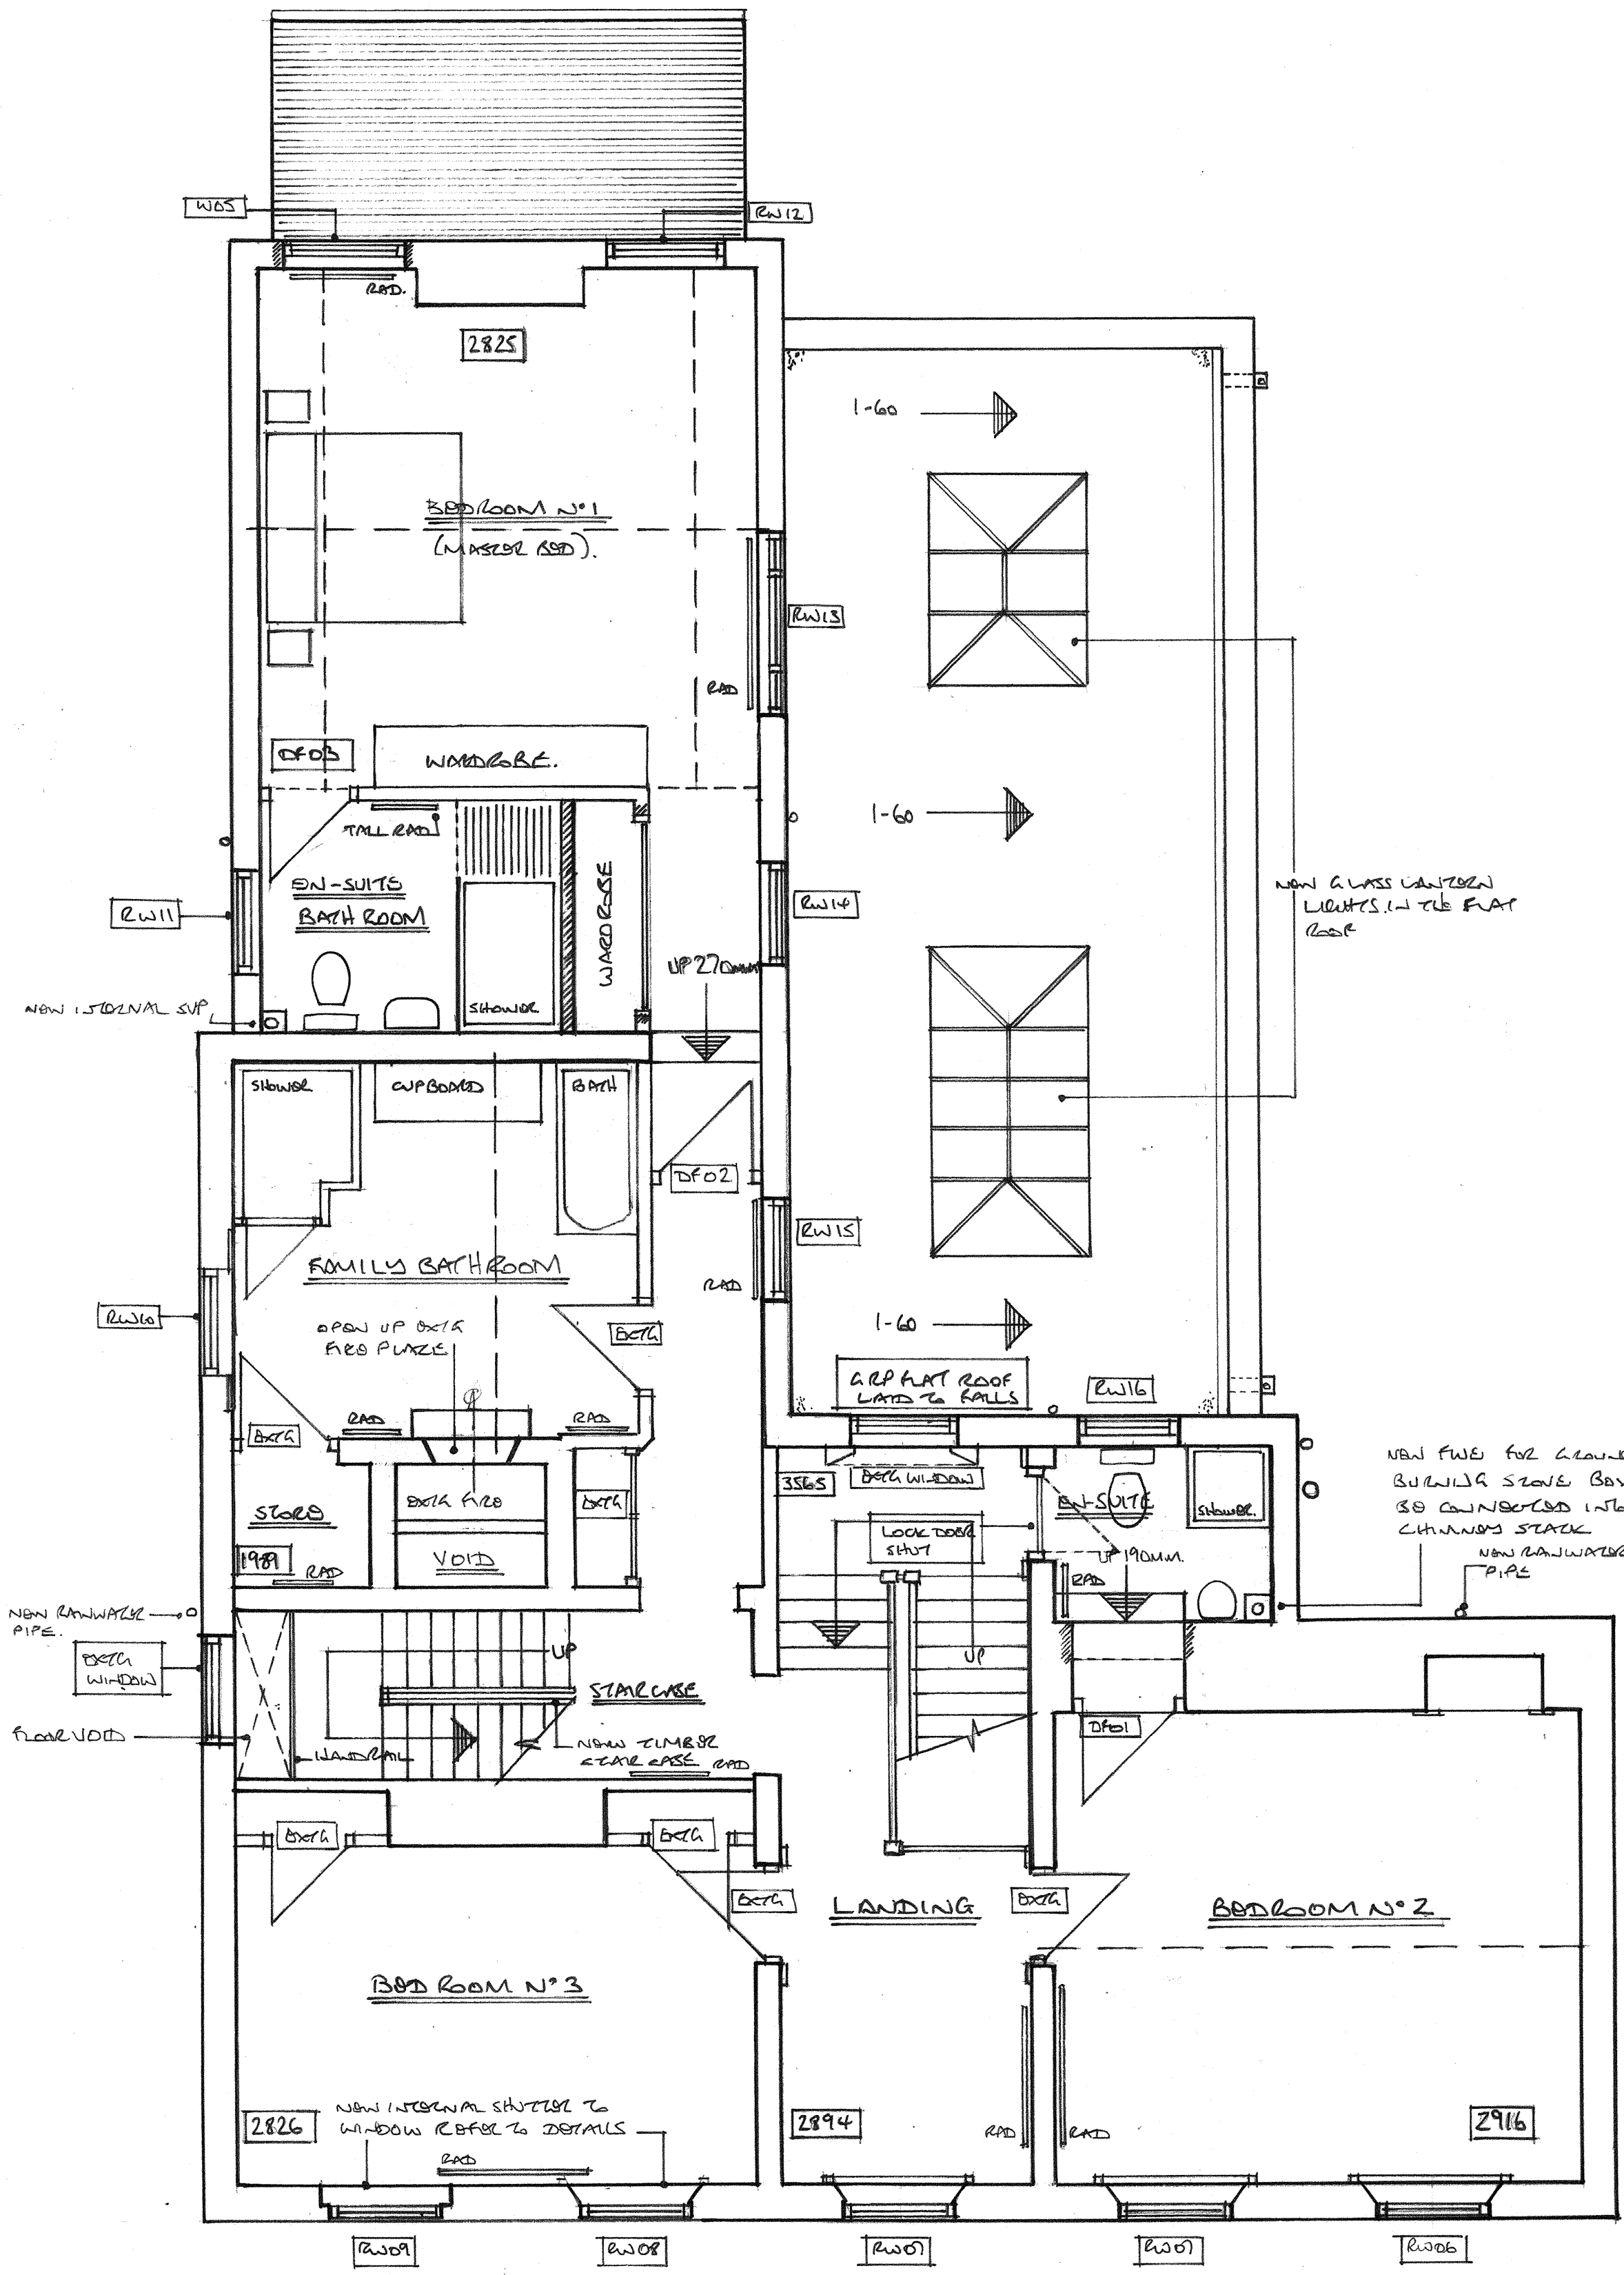

FIRST FLOOR

LISTED PLANNING APPLICATION

Plot of A1 PAPER SIZE FOR DRAWING ON 1:50 SCALE	
PROJECT:- THE DOWER HOUSE 81 LONDON ROAD SHREWSBURY SHROPSHIRE DE72 2GR	DATE:- 10/05/2019
DRAWING:- GROUND AND FIRST FLOOR PLANS AS PROPOSED	SCALE:- 1:50 AND 1:100
DRAWING NO:- 81 LONDON/PROP/0001	