


PROPOSED FRONT


PROPOSED SIDE

PROPOSED REAR

PROPOSED SIDE

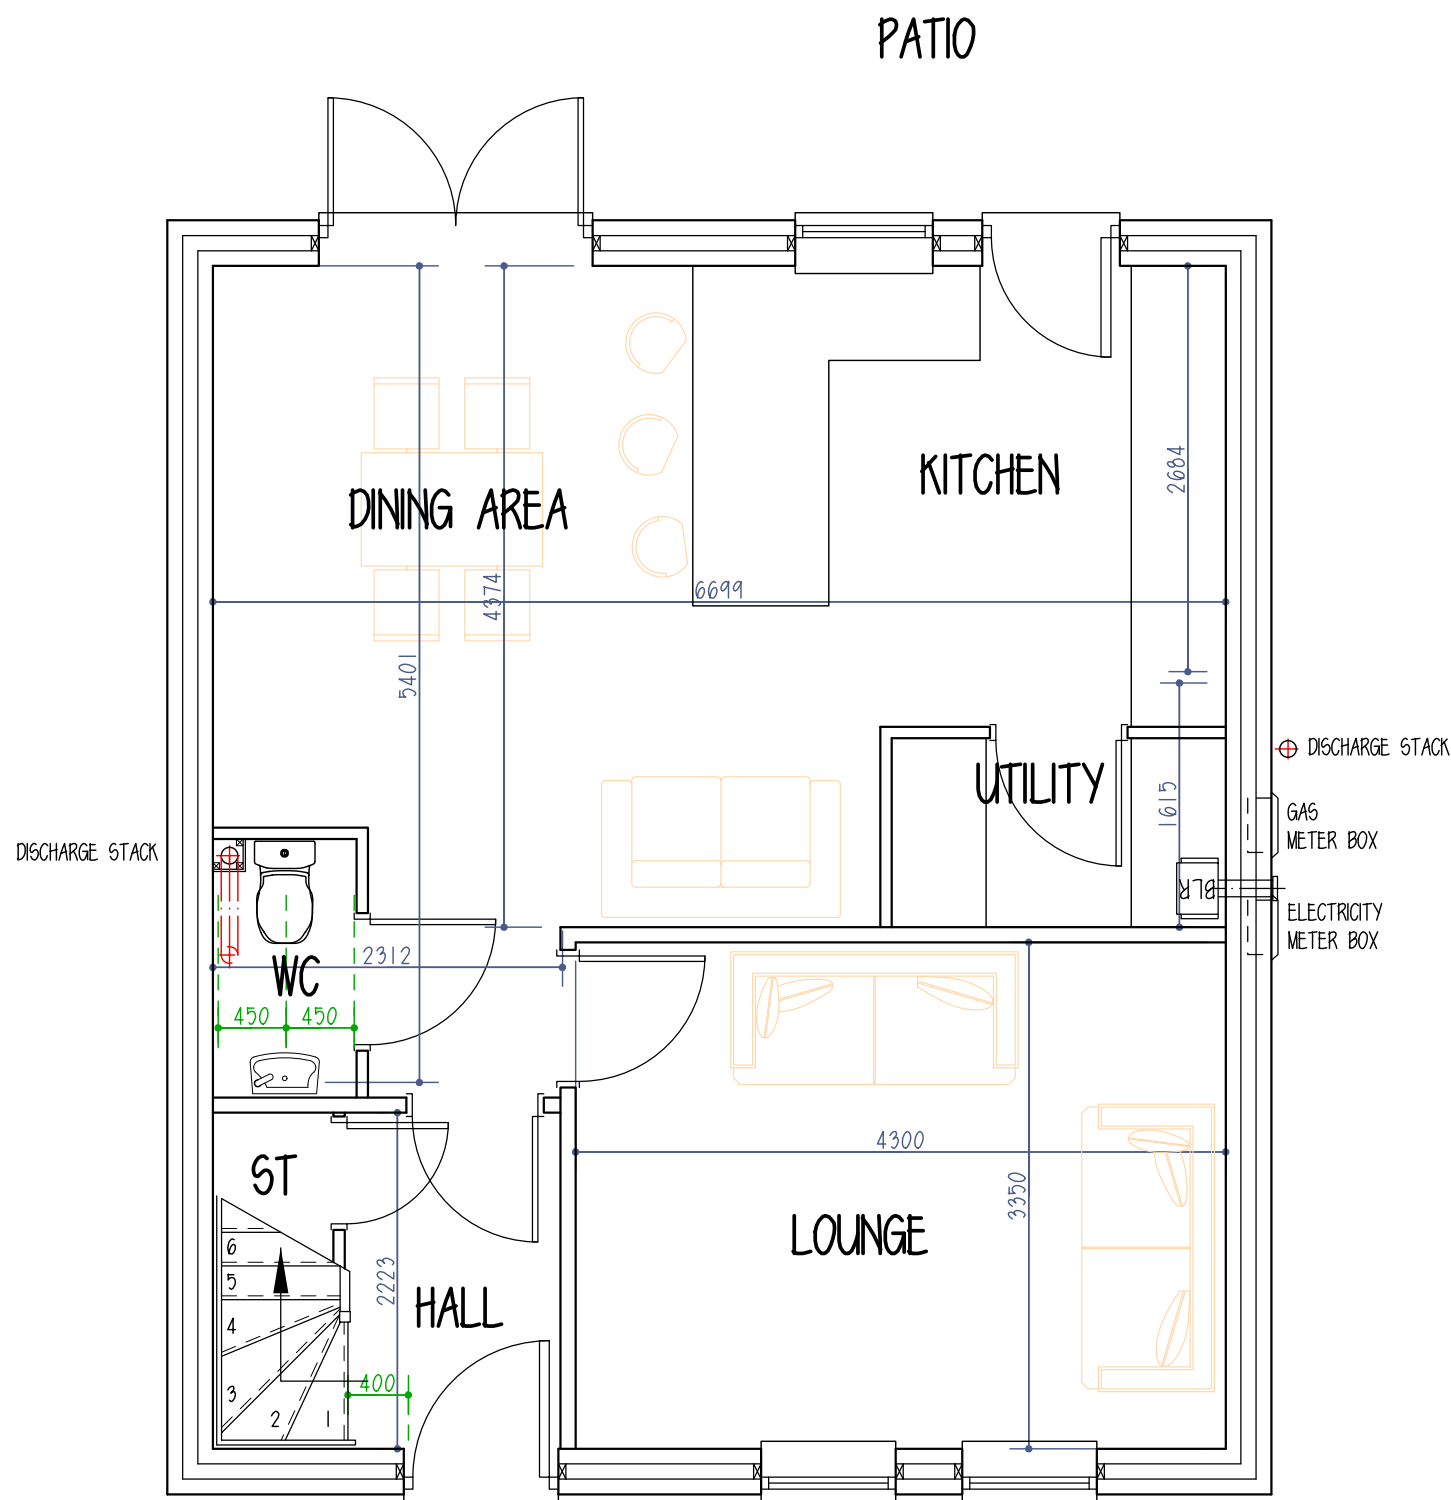

ALTERNATIVE GROUND FLOOR PLAN

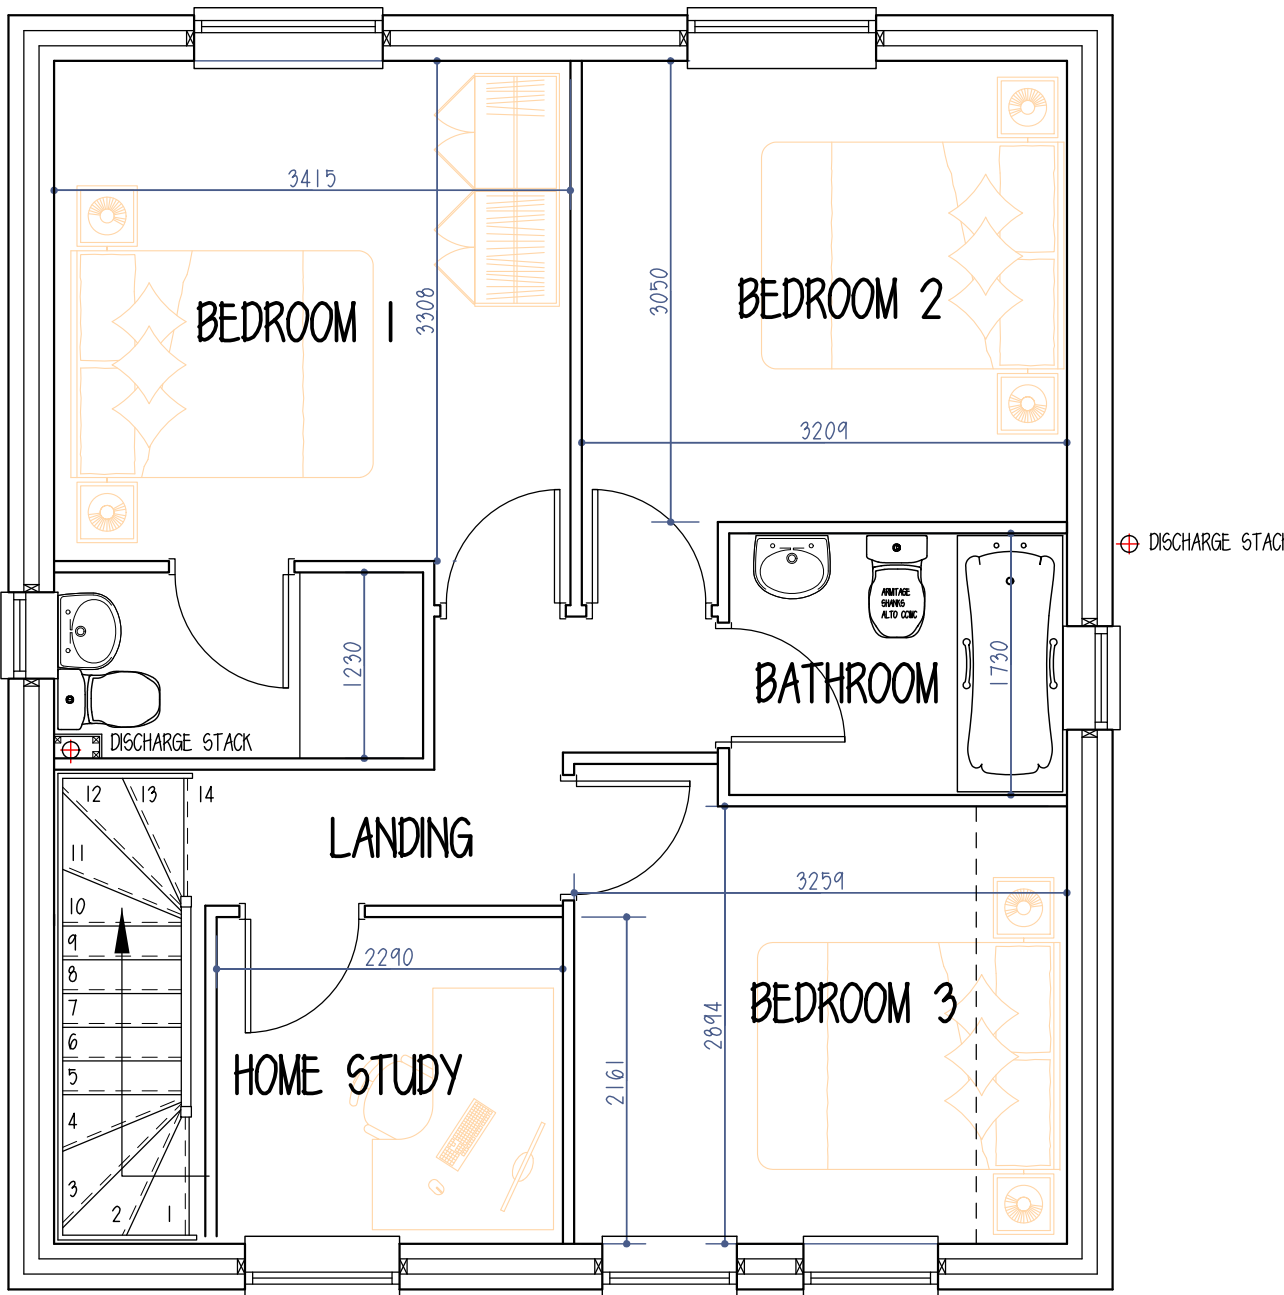

PROPOSED FIRST FLOOR PLAN

SCHEDULE OF MATERIALS

WALLS	MORPETH (B8500) OR CLUMBER RED MIX (FORTERRA) OR ATHERSTONE RED (FORTERRA)
CLLS AND HEADS	RECONSTITUTED STONE DETAIL - BATH COLOURED
GUTTERS AND DOWN PIPES	BLACK FINISH ON RISE AND FALL BRACKETS
ROOF COVERING	CEMBERT JUTLAND (BLUE/ BLACK) OR MARLEY EQUIVALENT
WINDOWS	UPVC FINISH - WHITE
DOORS	COMPOSITE FRONT DOOR - DARK COLOURED BLACK
BOUNDARY	BRICK WALLS IN MATCHING BRICKWORK
STONE PAVING	BREEDON AMBER STONE OR SIMILAR TO REAR PARKING
PAVING	DARK GREY POROUS BLOCK PAVING TO DRIVE

Rev B - 18/02/2021 - Alternative Brick Type Added
Rev A - 06/11/2020 - Minor Alterations Pre Planning Submission



202 woodville road hartshorne swadincote derbyshire de11 7ex
tel - 01283 226771 e-mail - mail@sgdesignstudio.co.uk

drawing
Proposed New Dwelling

project
Former Rising Sun Site
Sun Street
Woodville

client
Vixen Estates

date 28/10/2020 revision b 18/02/2021

scale 1:50 1:100 1:500 & 1:1250 at a1 size

drawing number 220-57-13b

printed 28/10/2020 name 220-57-13b rev b 18/02/2021

