



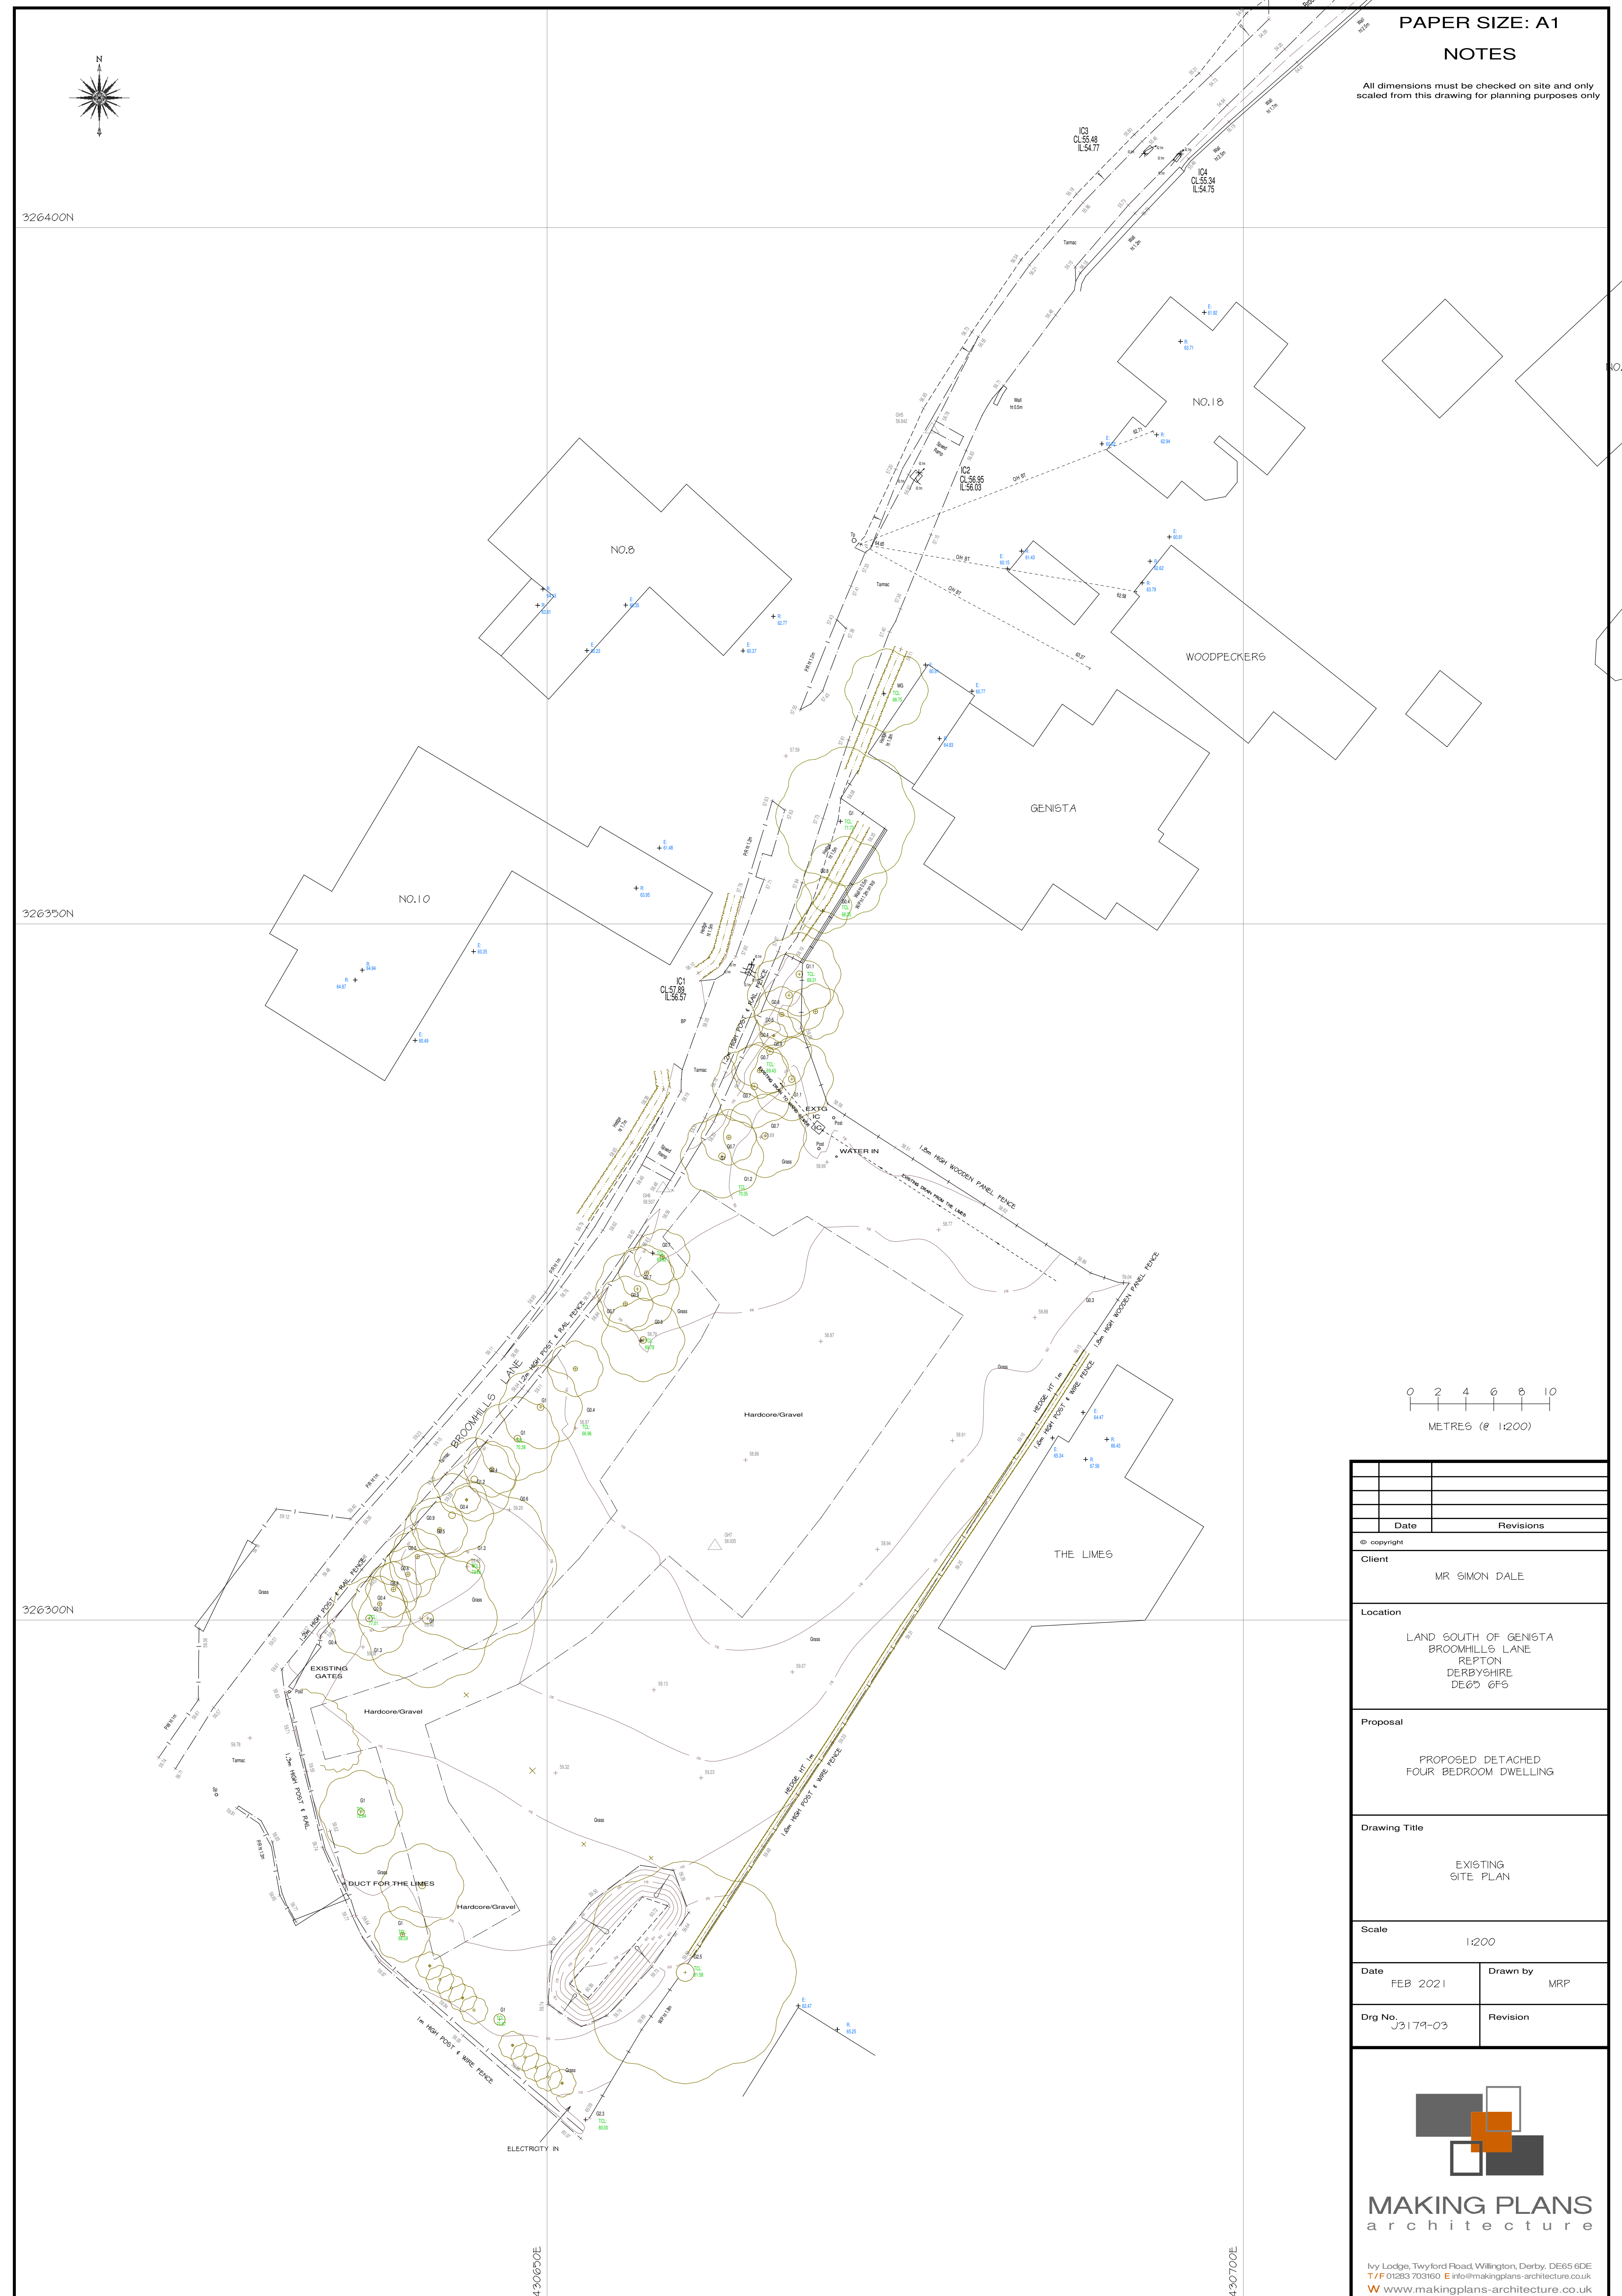


NOTES

All dimensions must be checked on site and only scaled from this drawing for planning purposes only

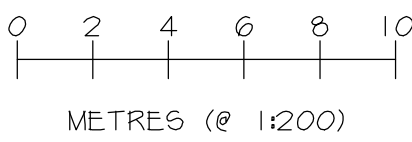

	Date	Revisions
© copyright		
Client MR SIMON DALE		
Location LAND SOUTH OF GENISTA BROOMHILLS LANE REPTON DERBYSHIRE DE60 6FS		
Proposal PROPOSED DETACHED FOUR BEDROOM DWELLING		
Drawing Title EXISTING SITE PLAN		
Scale 1:200		
Date FEB 2021	Drawn by MRP	
Dwg No. J3179-03	Revision	

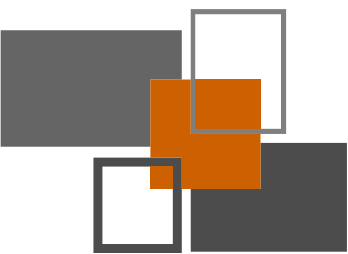

MAKING PLANS
architecture

Ivy Lodge, Twyford Road, Willington, Derby. DE65 6DE
T/F 01283 703160 E info@makingplans-architecture.co.uk
W www.makingplans-architecture.co.uk