



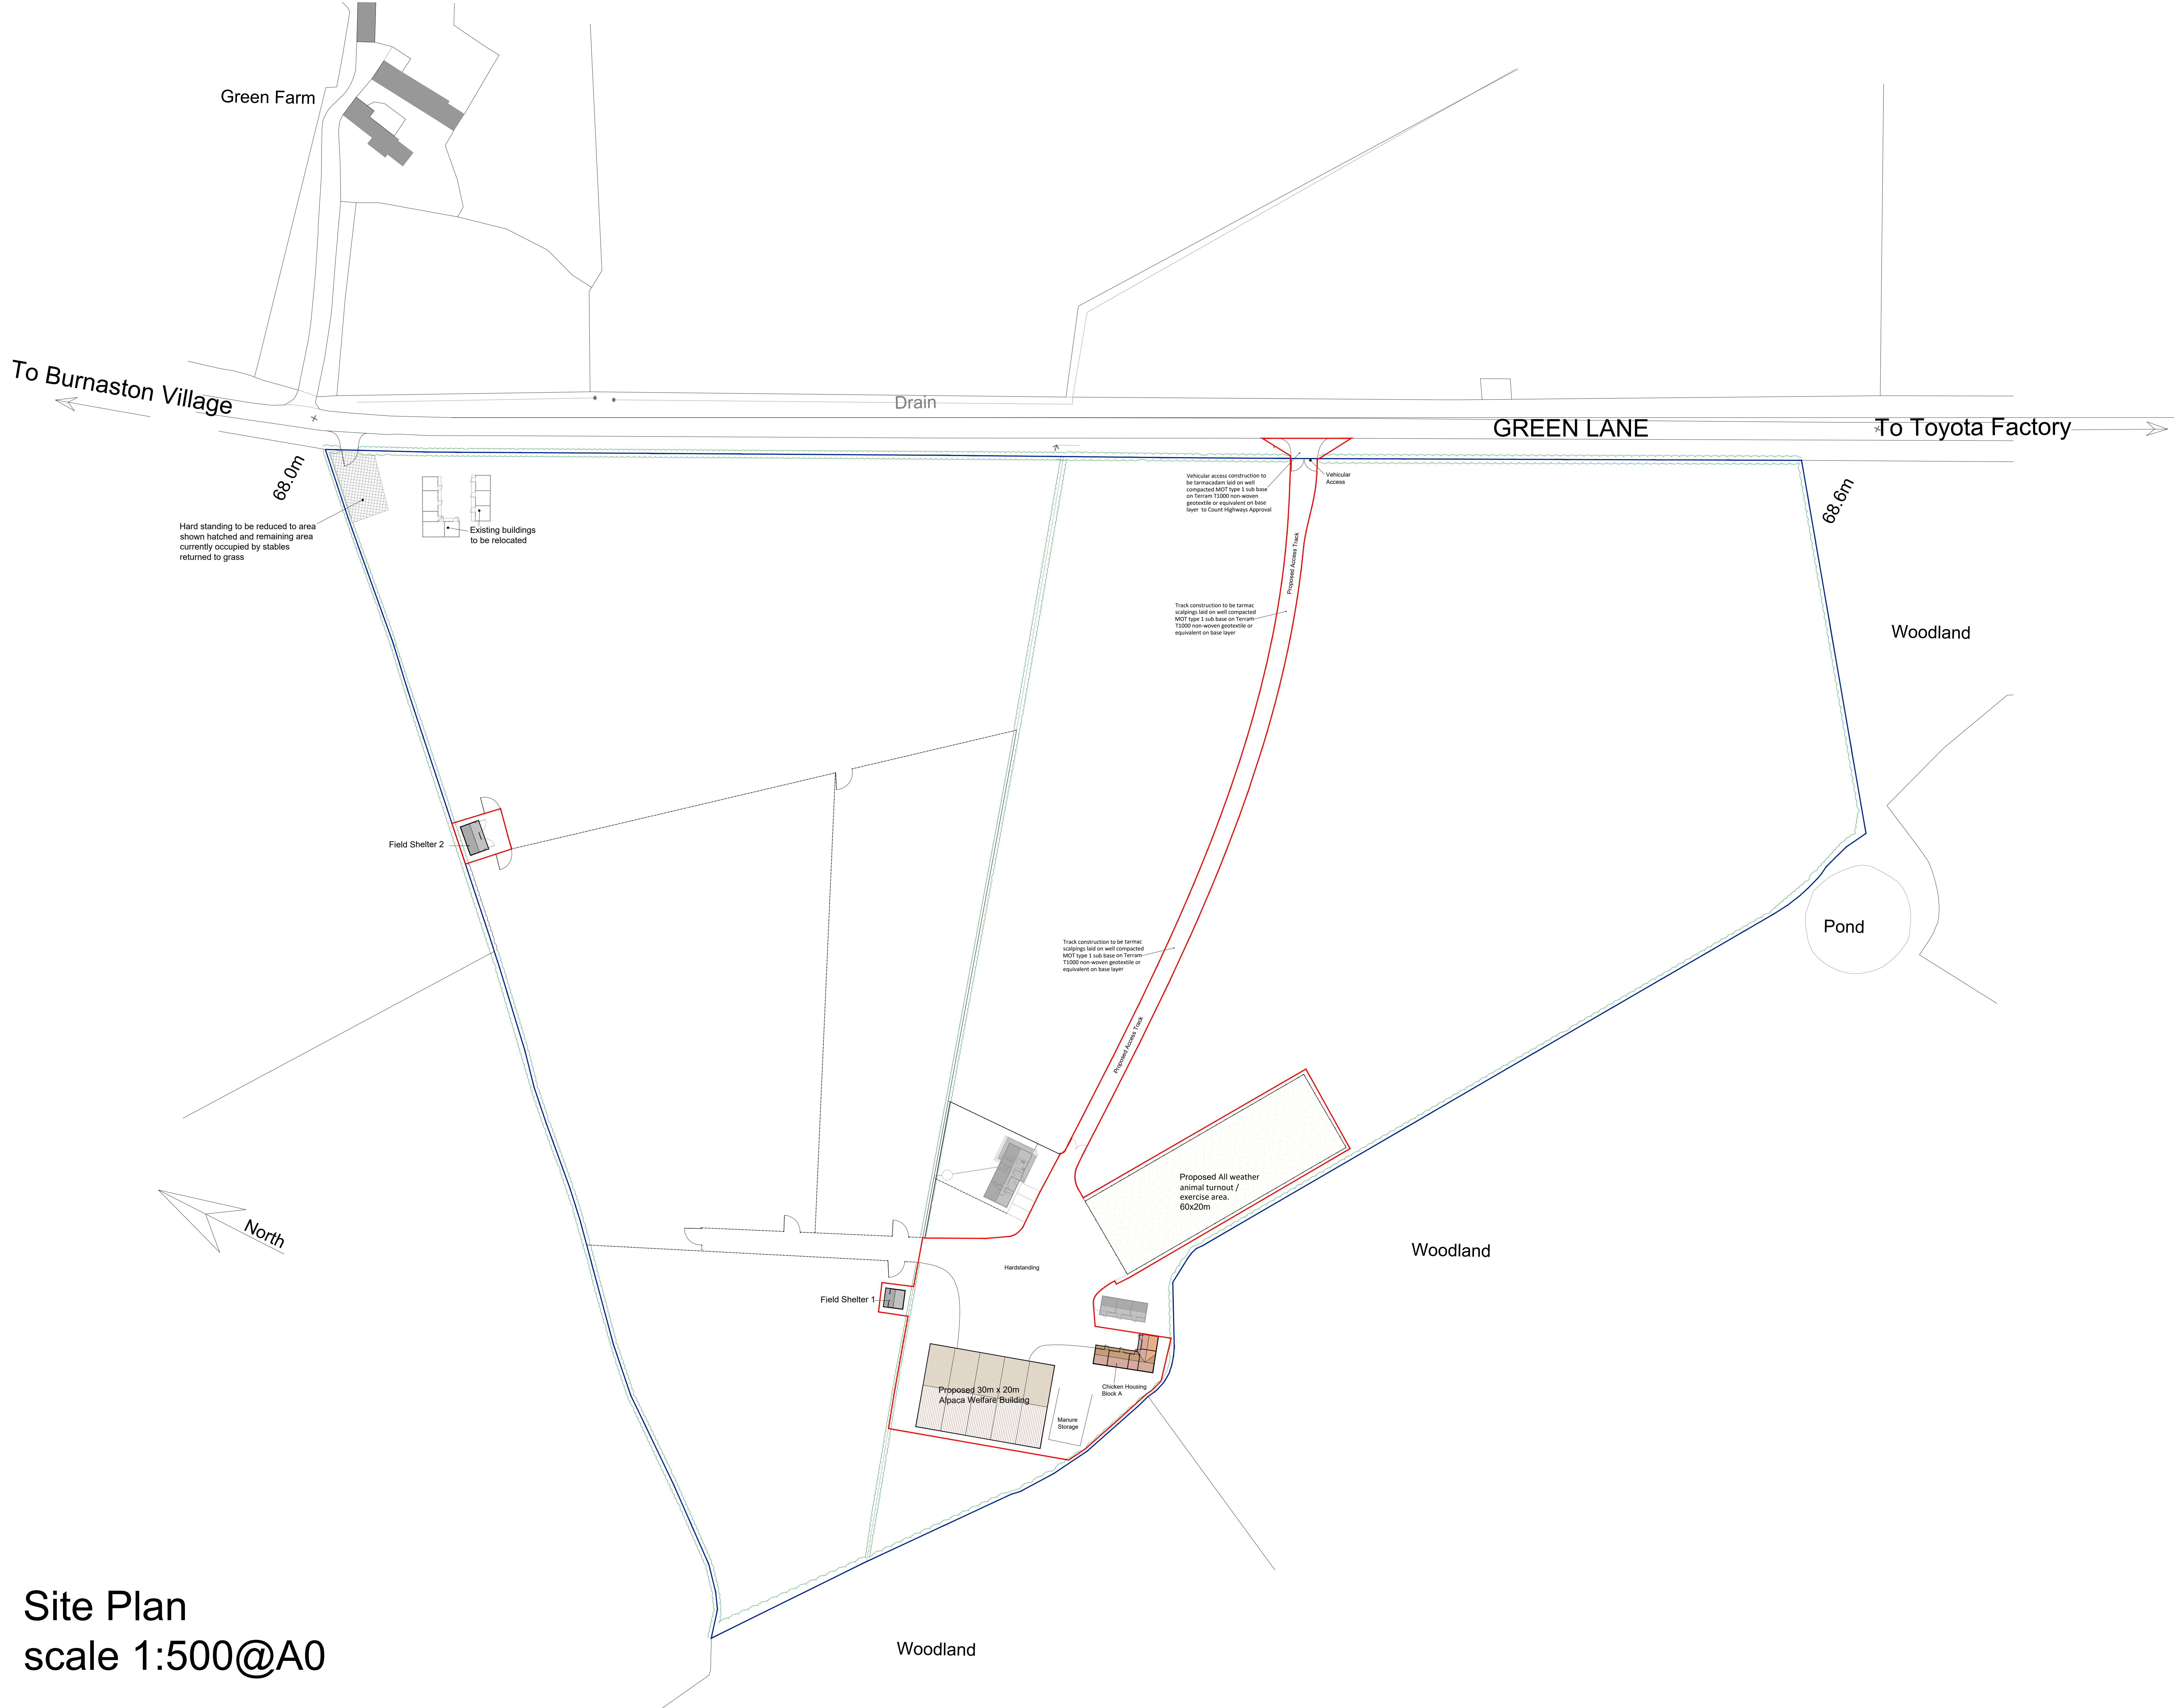

Site Plan
scale 1:500@A0

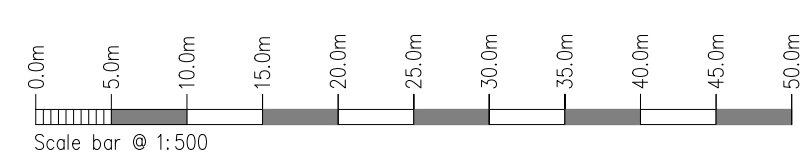

Rev	Drawn	Comments	Date

MAC
ARCHITECTURAL DESIGN LTD
Moorland House, 123 Moorland Road, Burnlem, ST6 1JD.
T:01782 503302 E:admin@mac-arch.co.uk

Client:
Mr & Mrs T Rooney

Project:
Clary Meadows Alpacas
Clary Meadows, Green Lane,
Burnaston, Derbyshire. DE65 6LH

Title:
Site Plan

Status:
Planning