



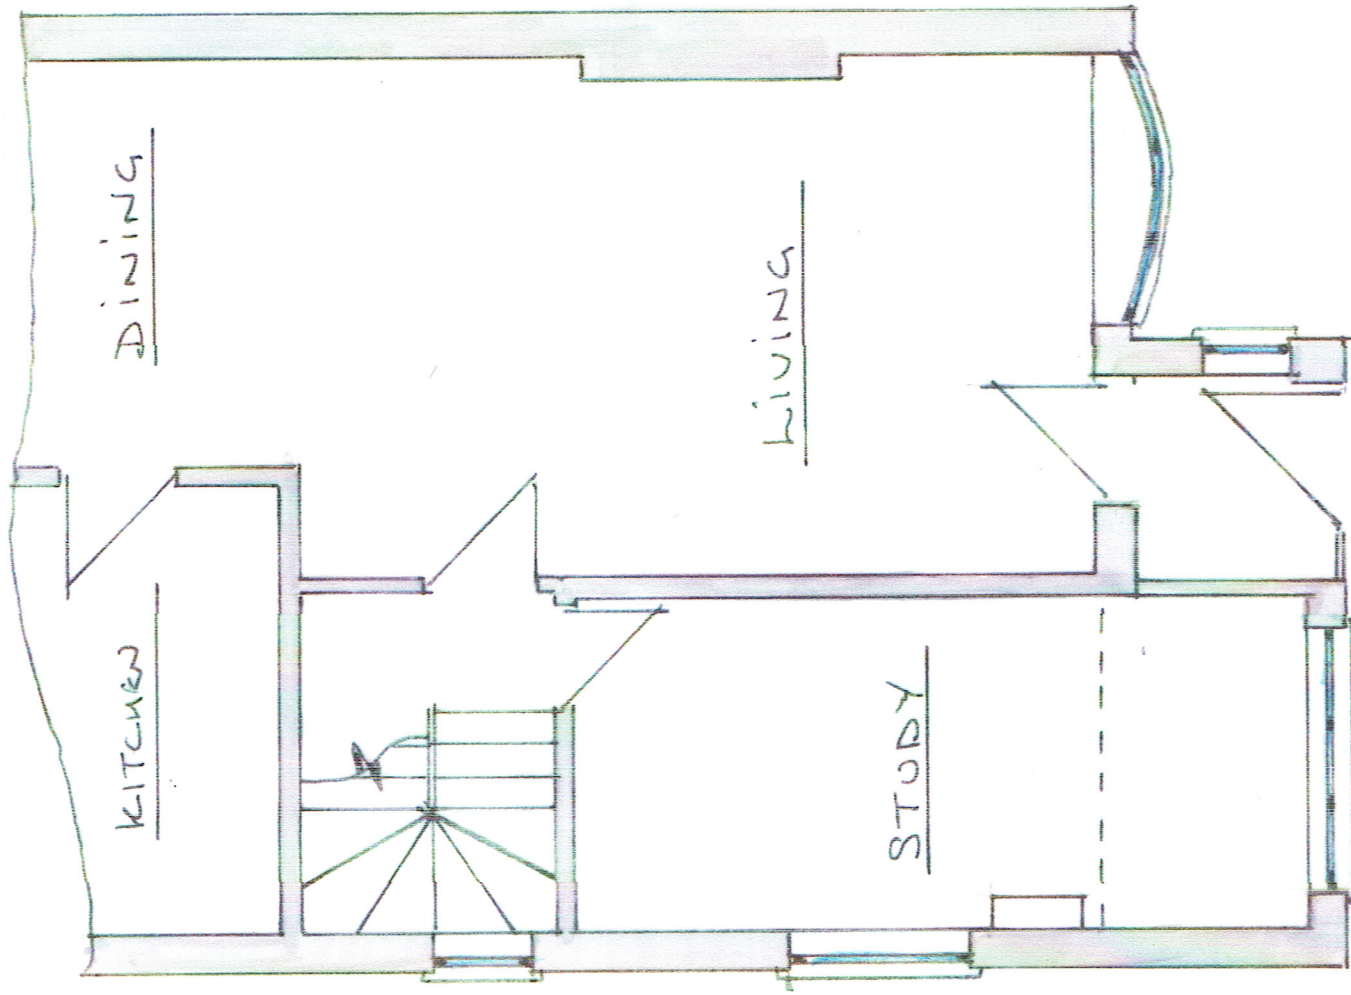

EXISTING.

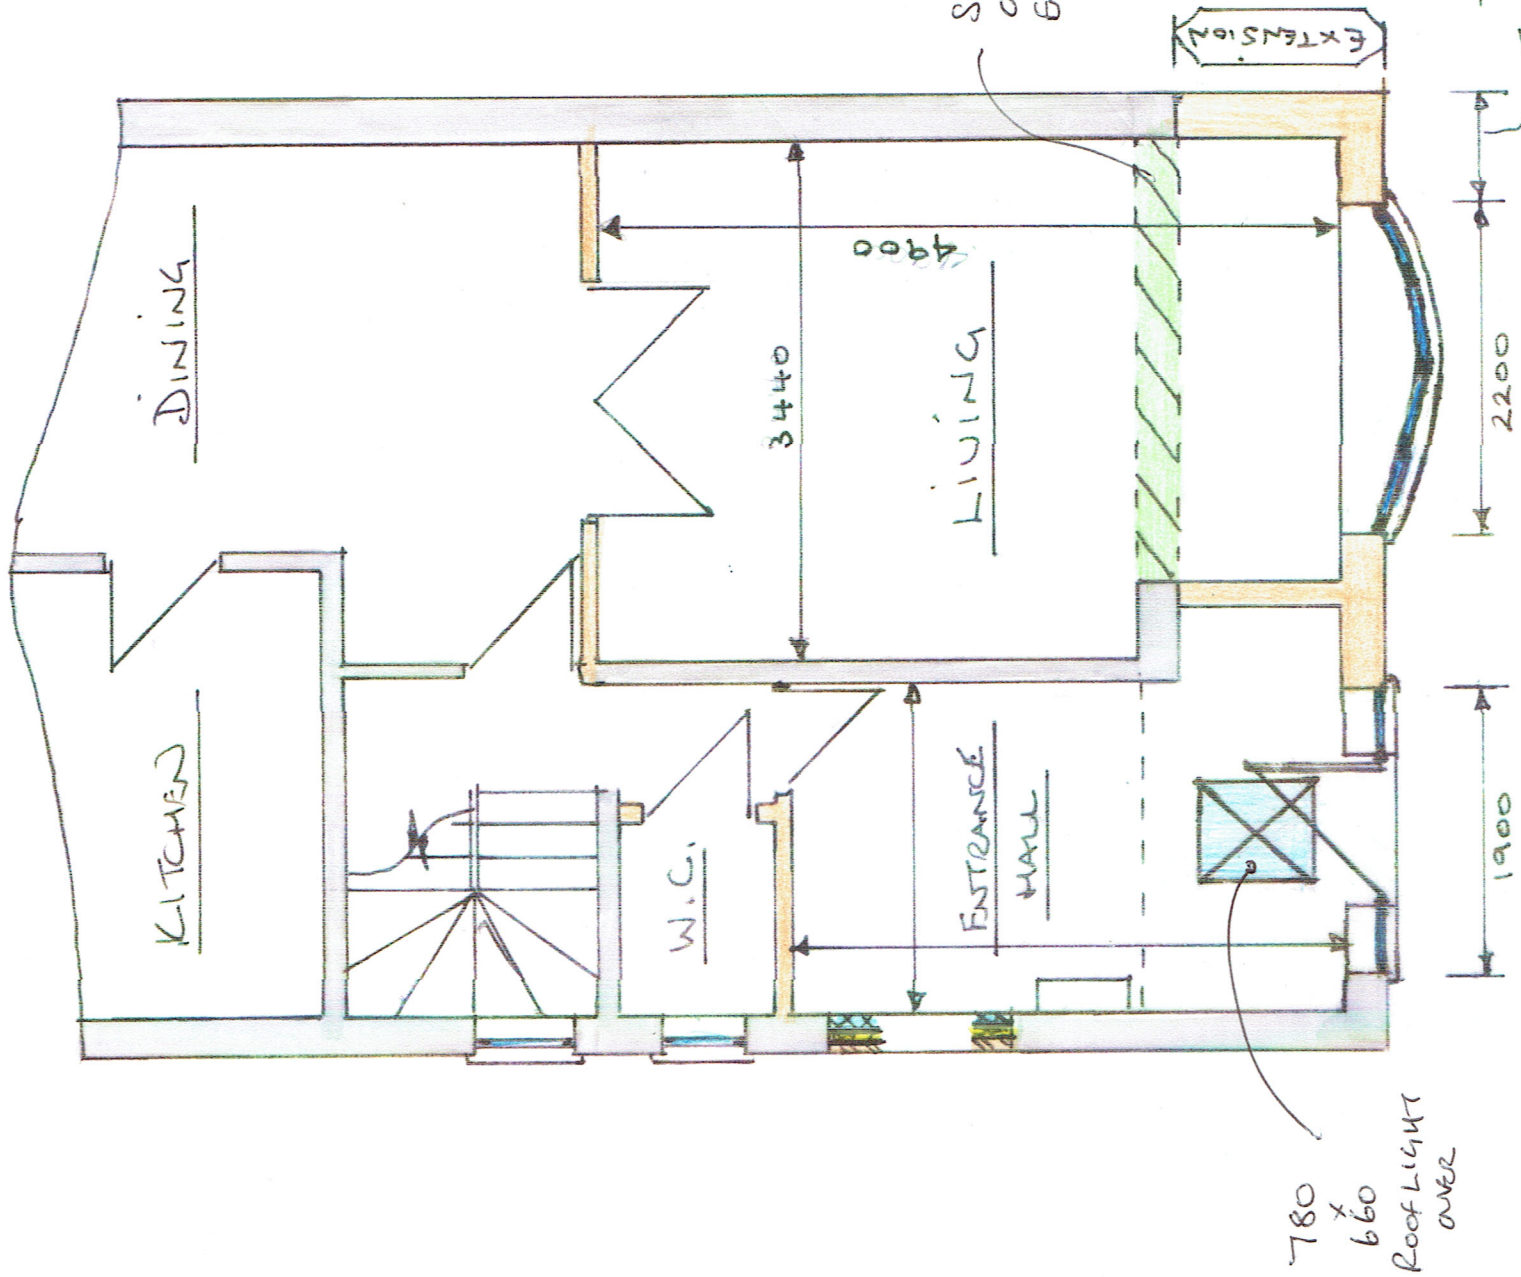

PROPOSED.

EXISTING & PROPOSED GROUND FLOOR PLAN	SINGLE STOREY FRONT EXTENSION & ALCS	MR & MRS. M. COTTON
20 PARKWAY, EATWELL, DERBYSHIRE	SCALE 1:50	DRG REF: H80-21-181-02
	DATE APRIL 2021	 Hewings Building Design