


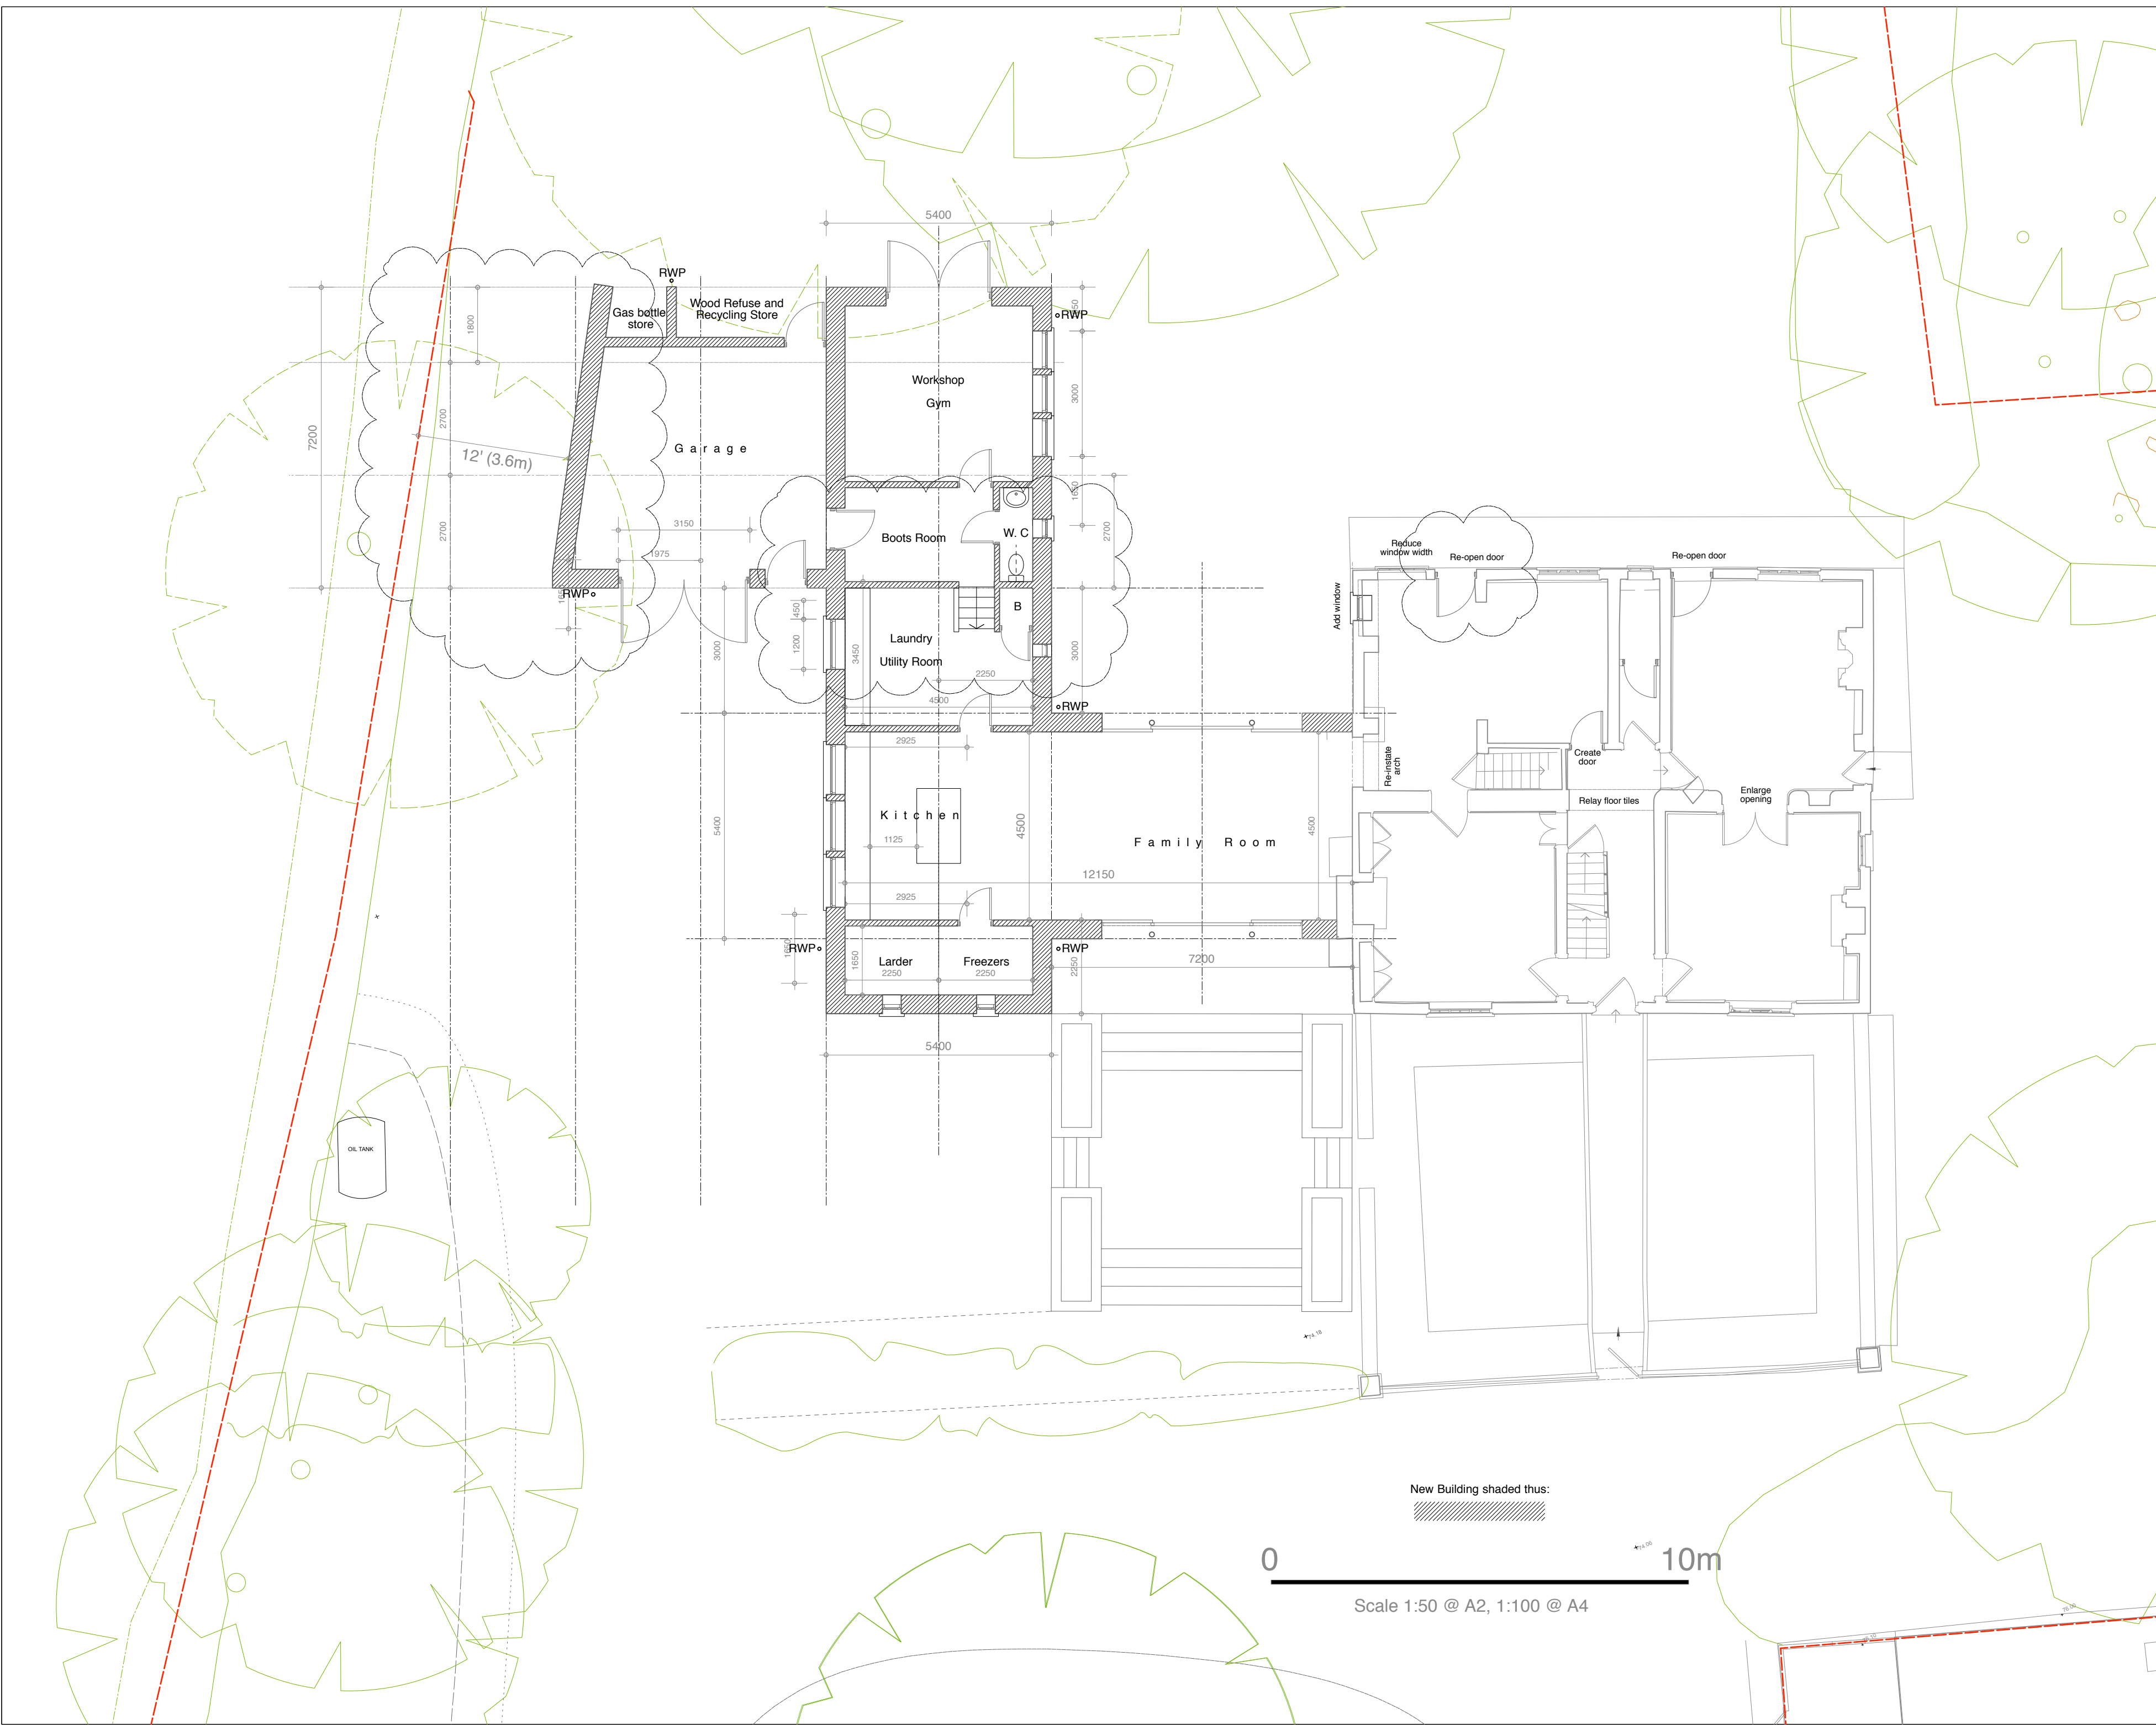

Rev B. 25.04.2021. Ground levels amended.  
Garage entrance level reduced. External  
door re-instated. Utility Rm window amended.  
Internal steps added.  
Rev A. 12.03.2021. Garage/car port width  
reduced. Family Room glazing amended.

|   |                        |
|---|------------------------|
| Project<br><b>Common Farm</b><br><b>DE73 8DN</b>   |                        |
| Drawing Title<br><b>Ground Floor Plan<br/>as Proposed</b>                                                                                             |                        |
| Drg No   | 769.12 B               |
| Scale   | 1:100 @ A2, 1:200 @ A4 |
| Date   | Nov 2020               |
| <b>MAFSHALL &amp; KENDON</b><br><b>A R C H I T E C T S</b><br>94 Whiteladies Road<br>Bristol BS8 2QX<br>0117 973 4578<br>mail@marshallandkendon.co.uk |                        |