




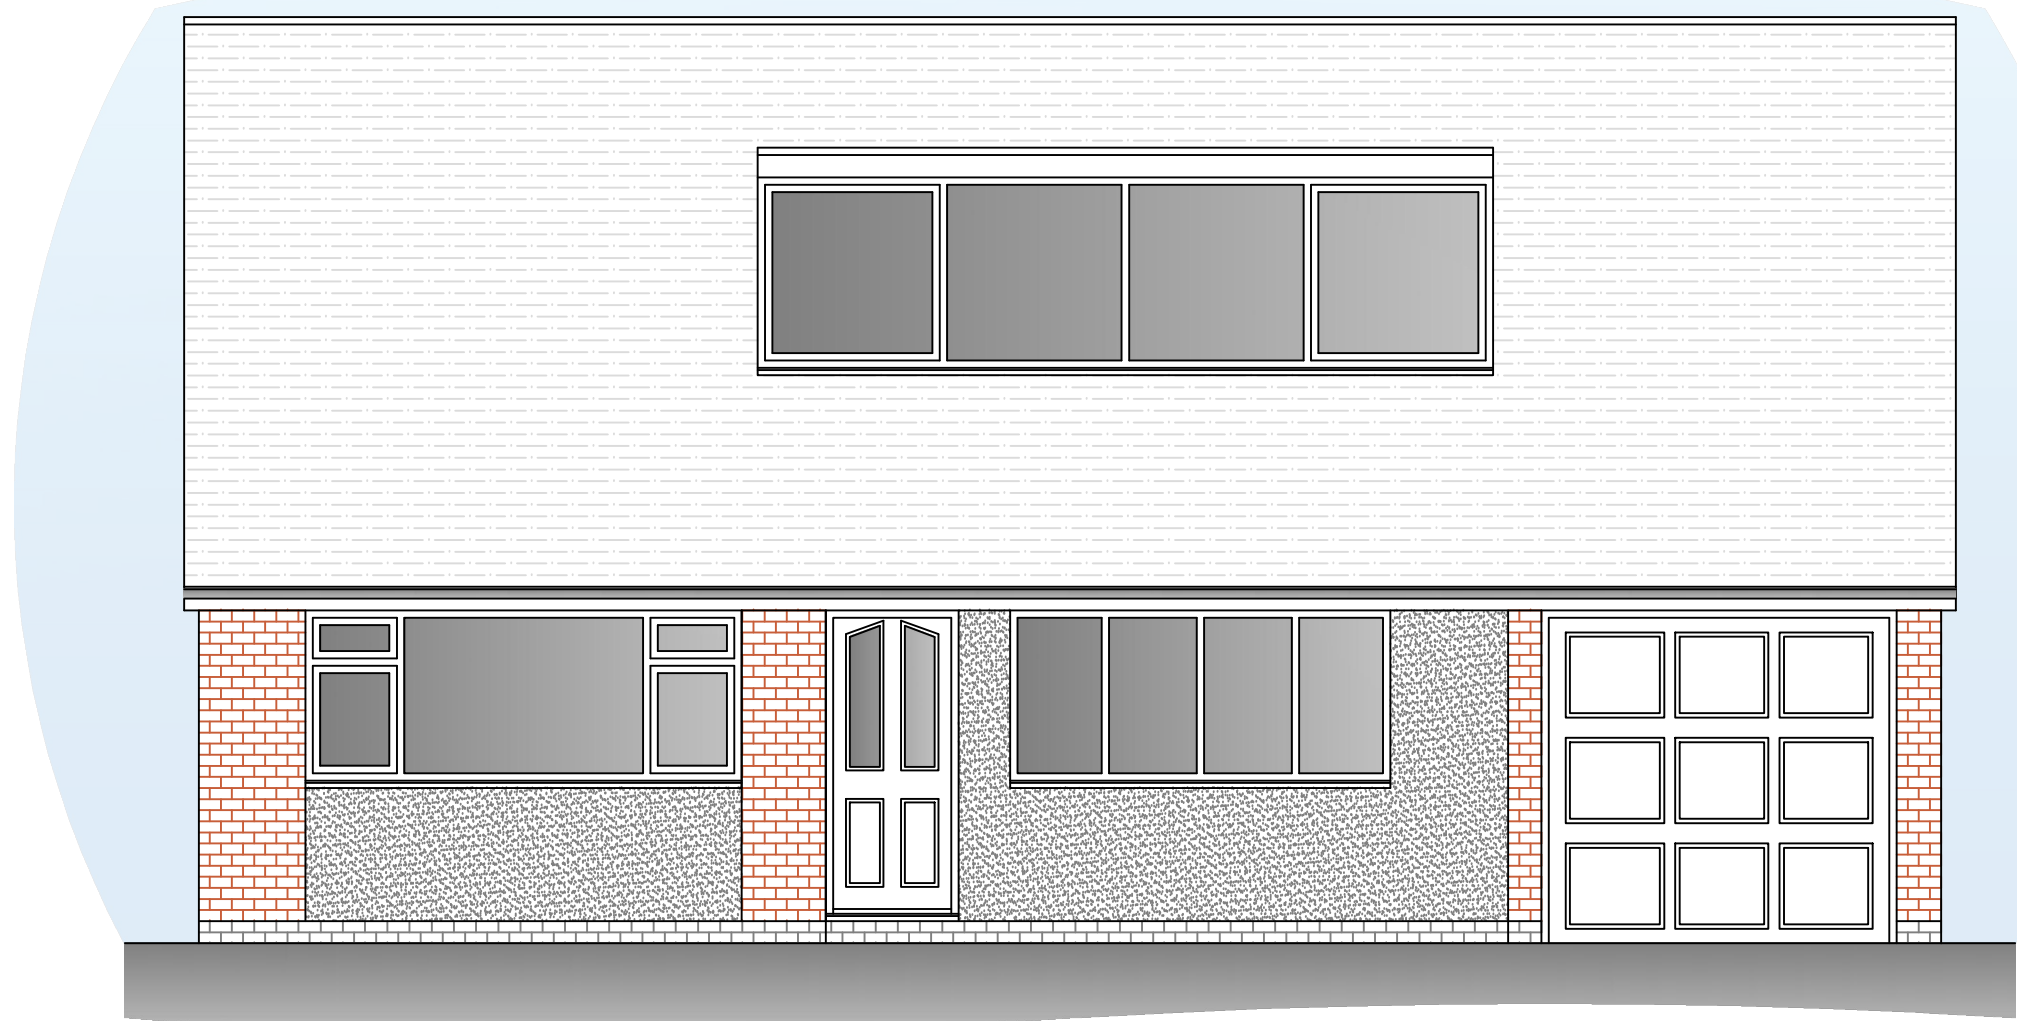


EXISTING FRONT ELEVATION (SCALE 1:50)

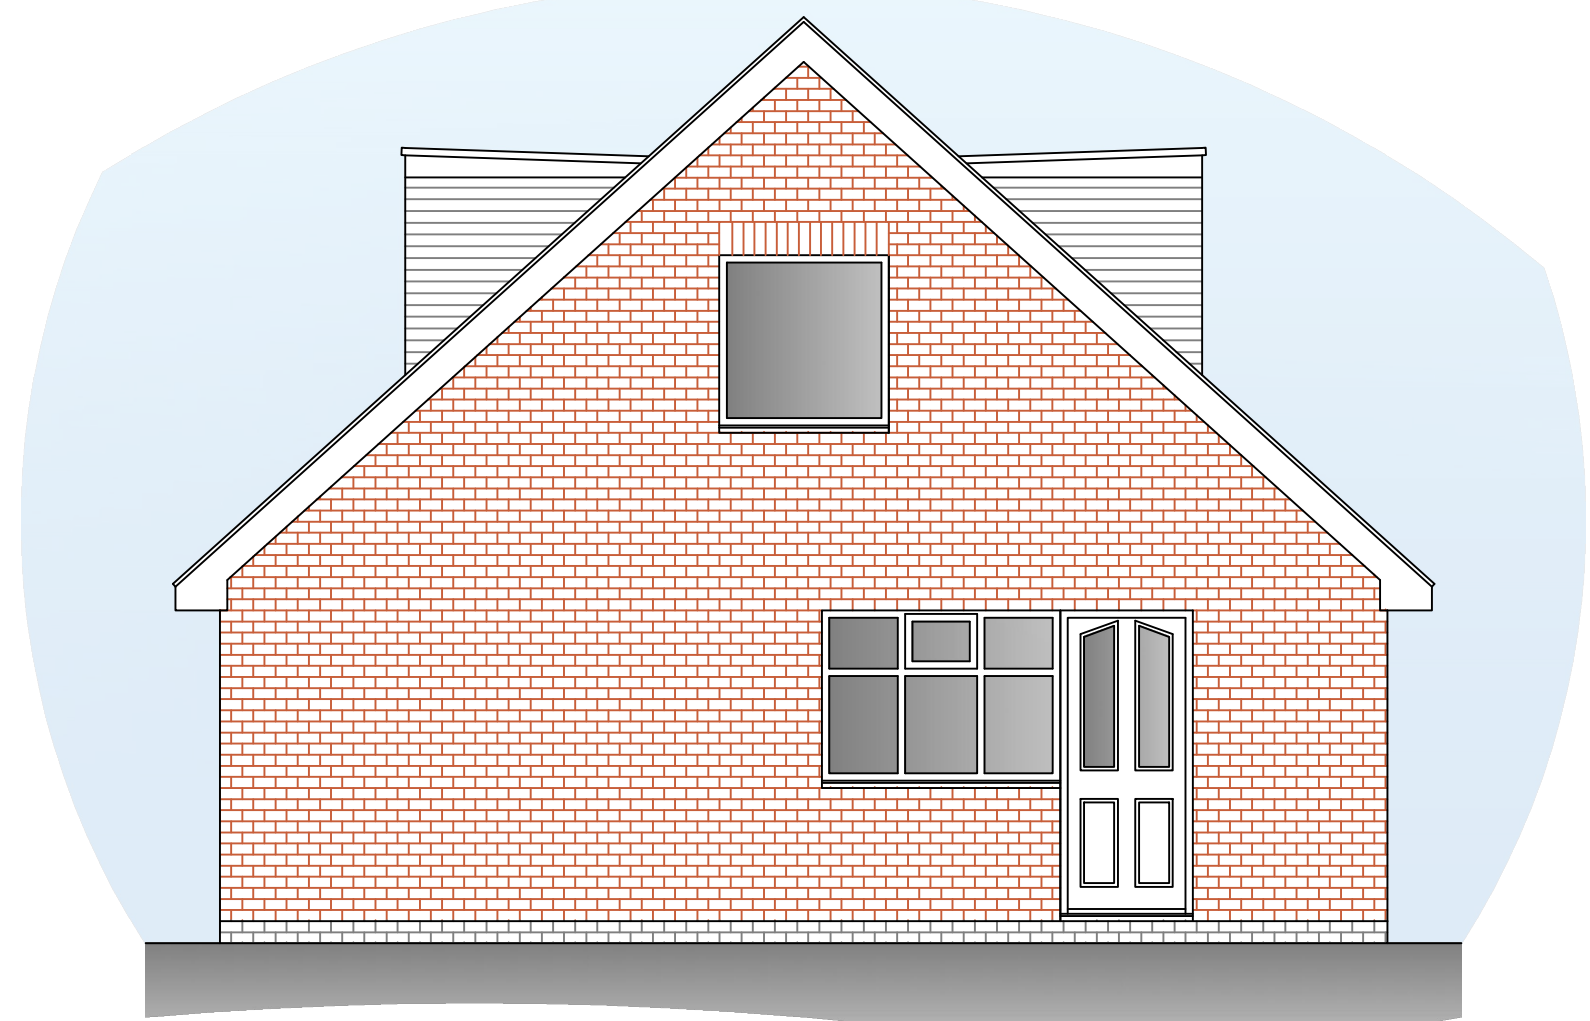


EXISTING SIDE ELEVATION (SCALE 1:50)

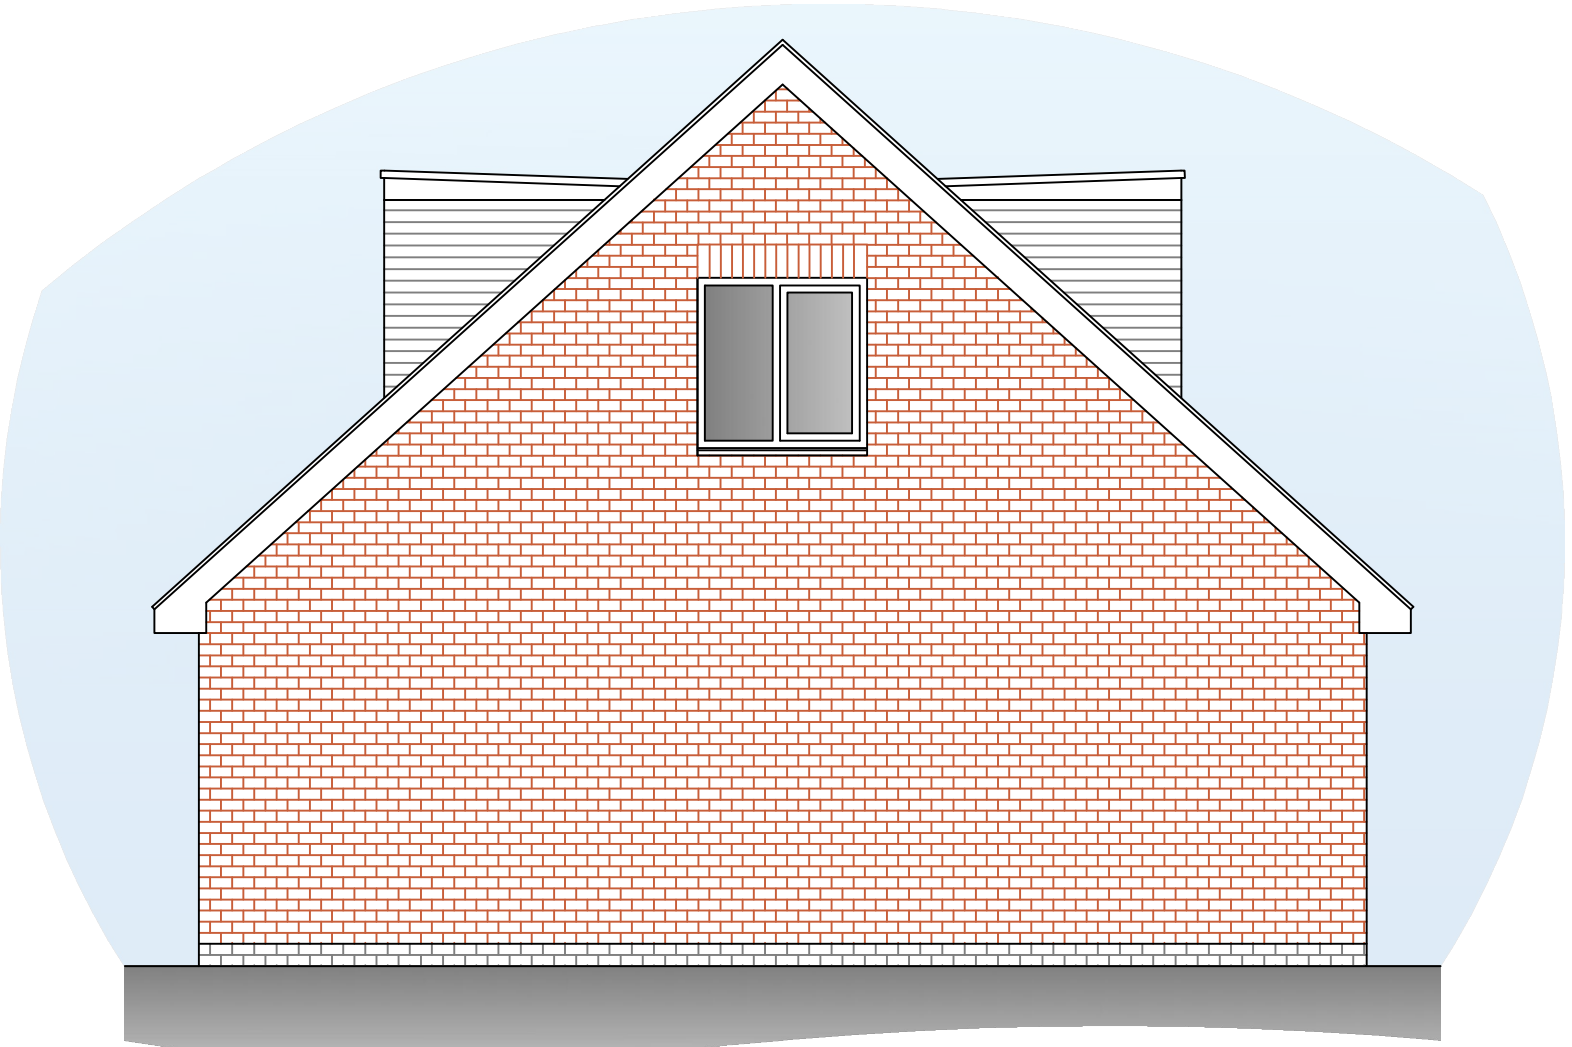


EXISTING SIDE ELEVATION (SCALE 1:50)

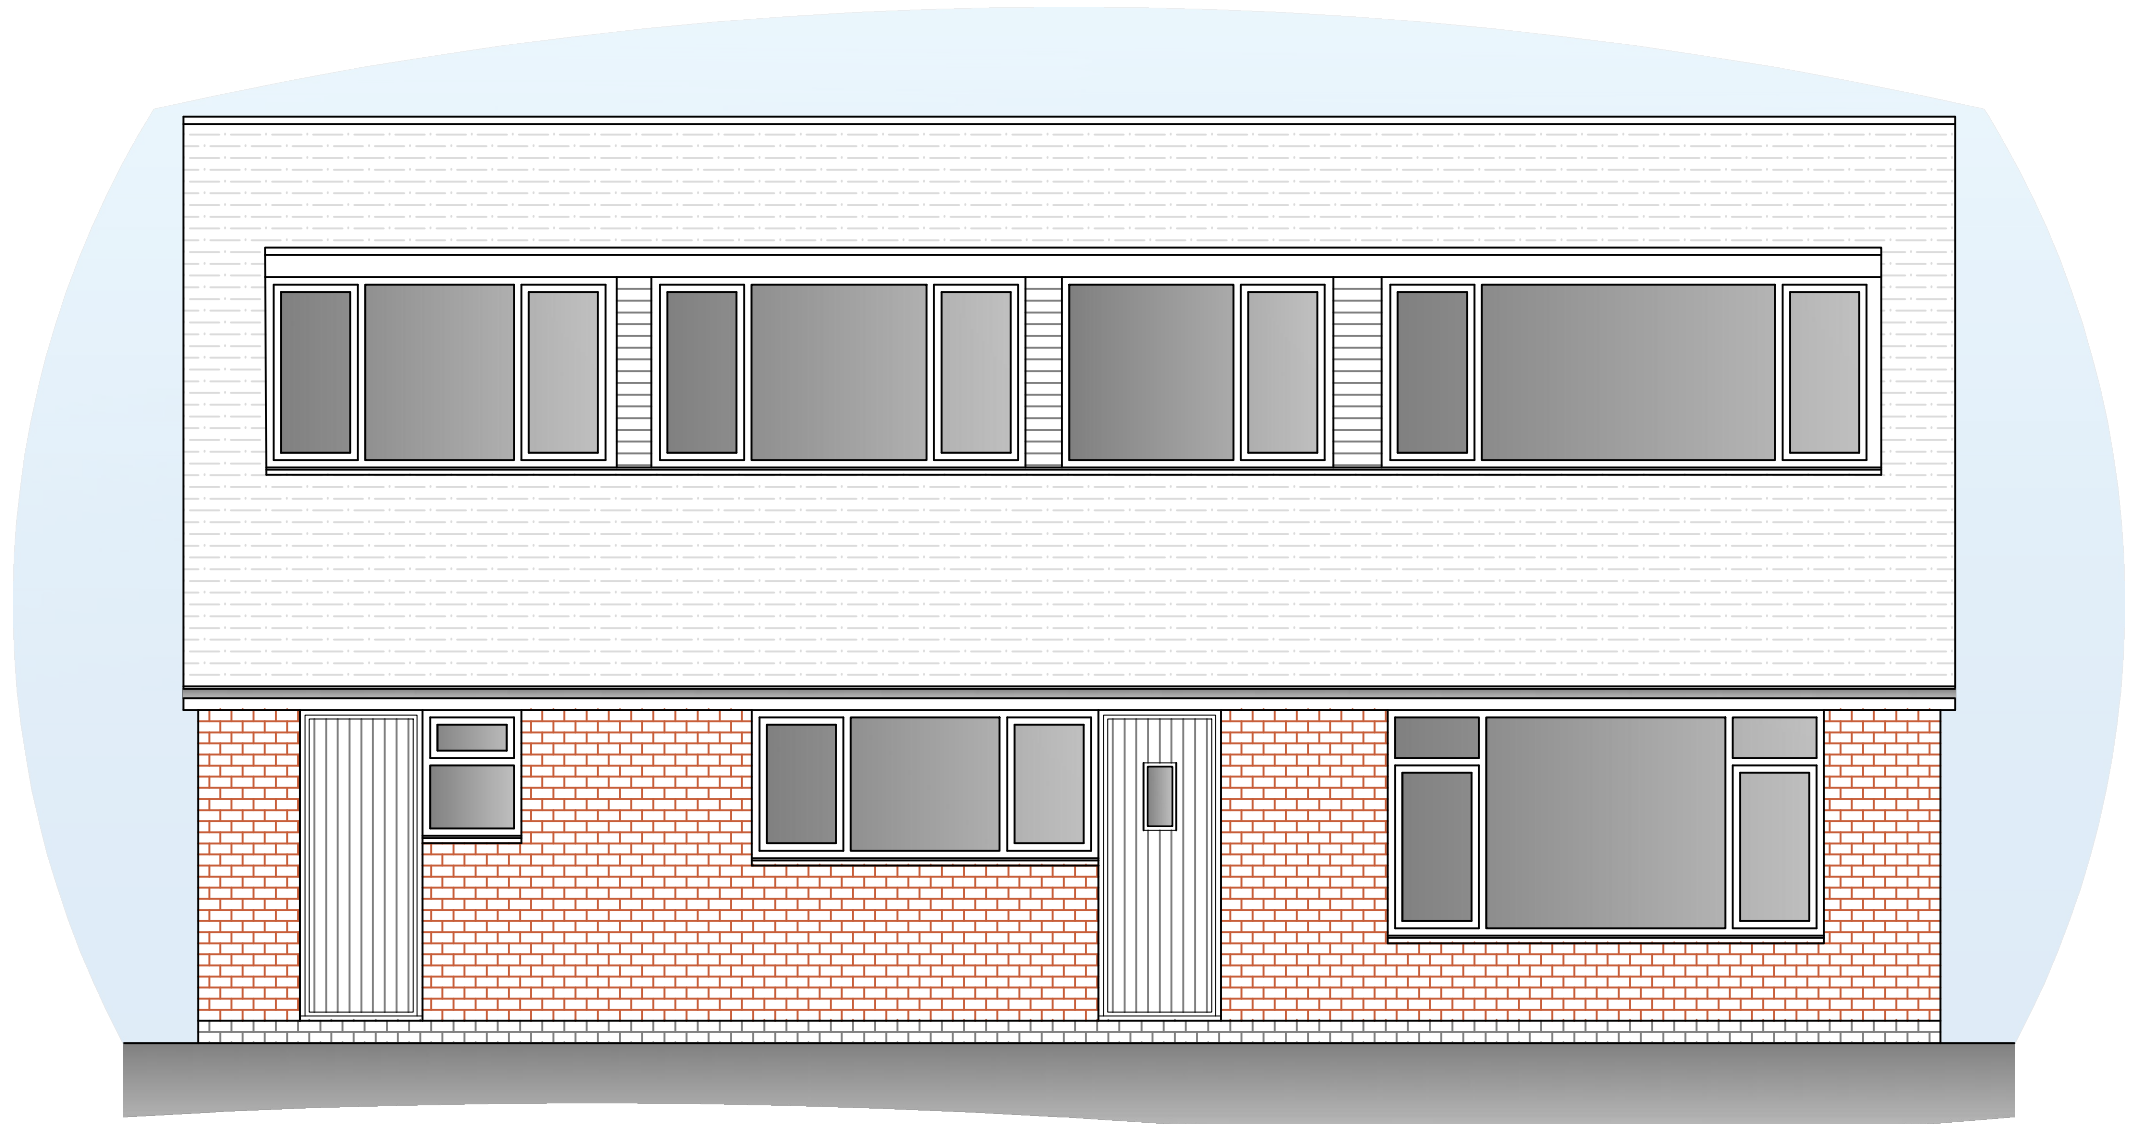

EXISTING REAR ELEVATION (SCALE 1:50)

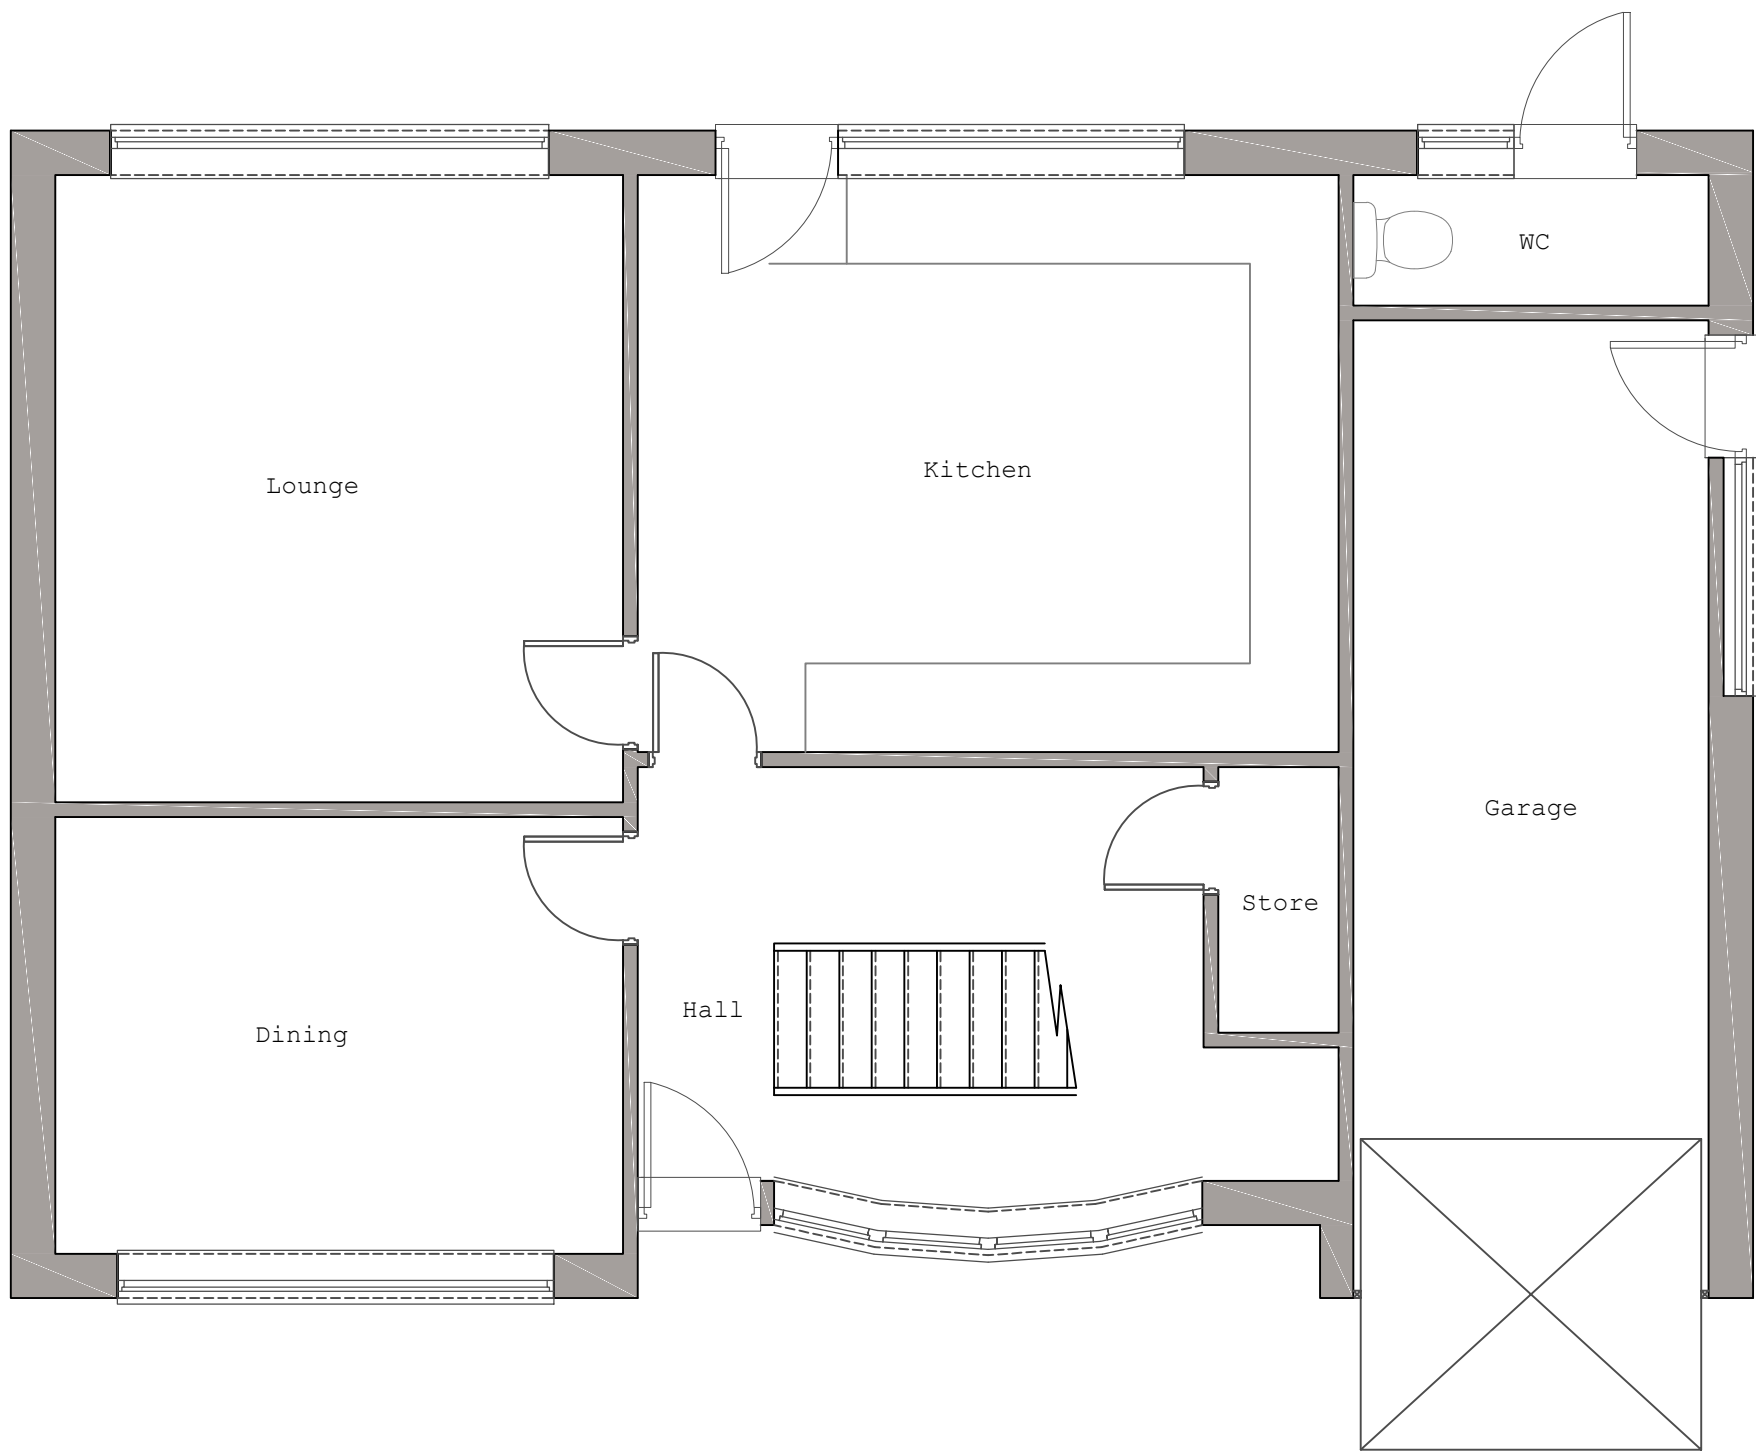

EXISTING GROUND FLOOR LAYOUT (SCALE 1:50)

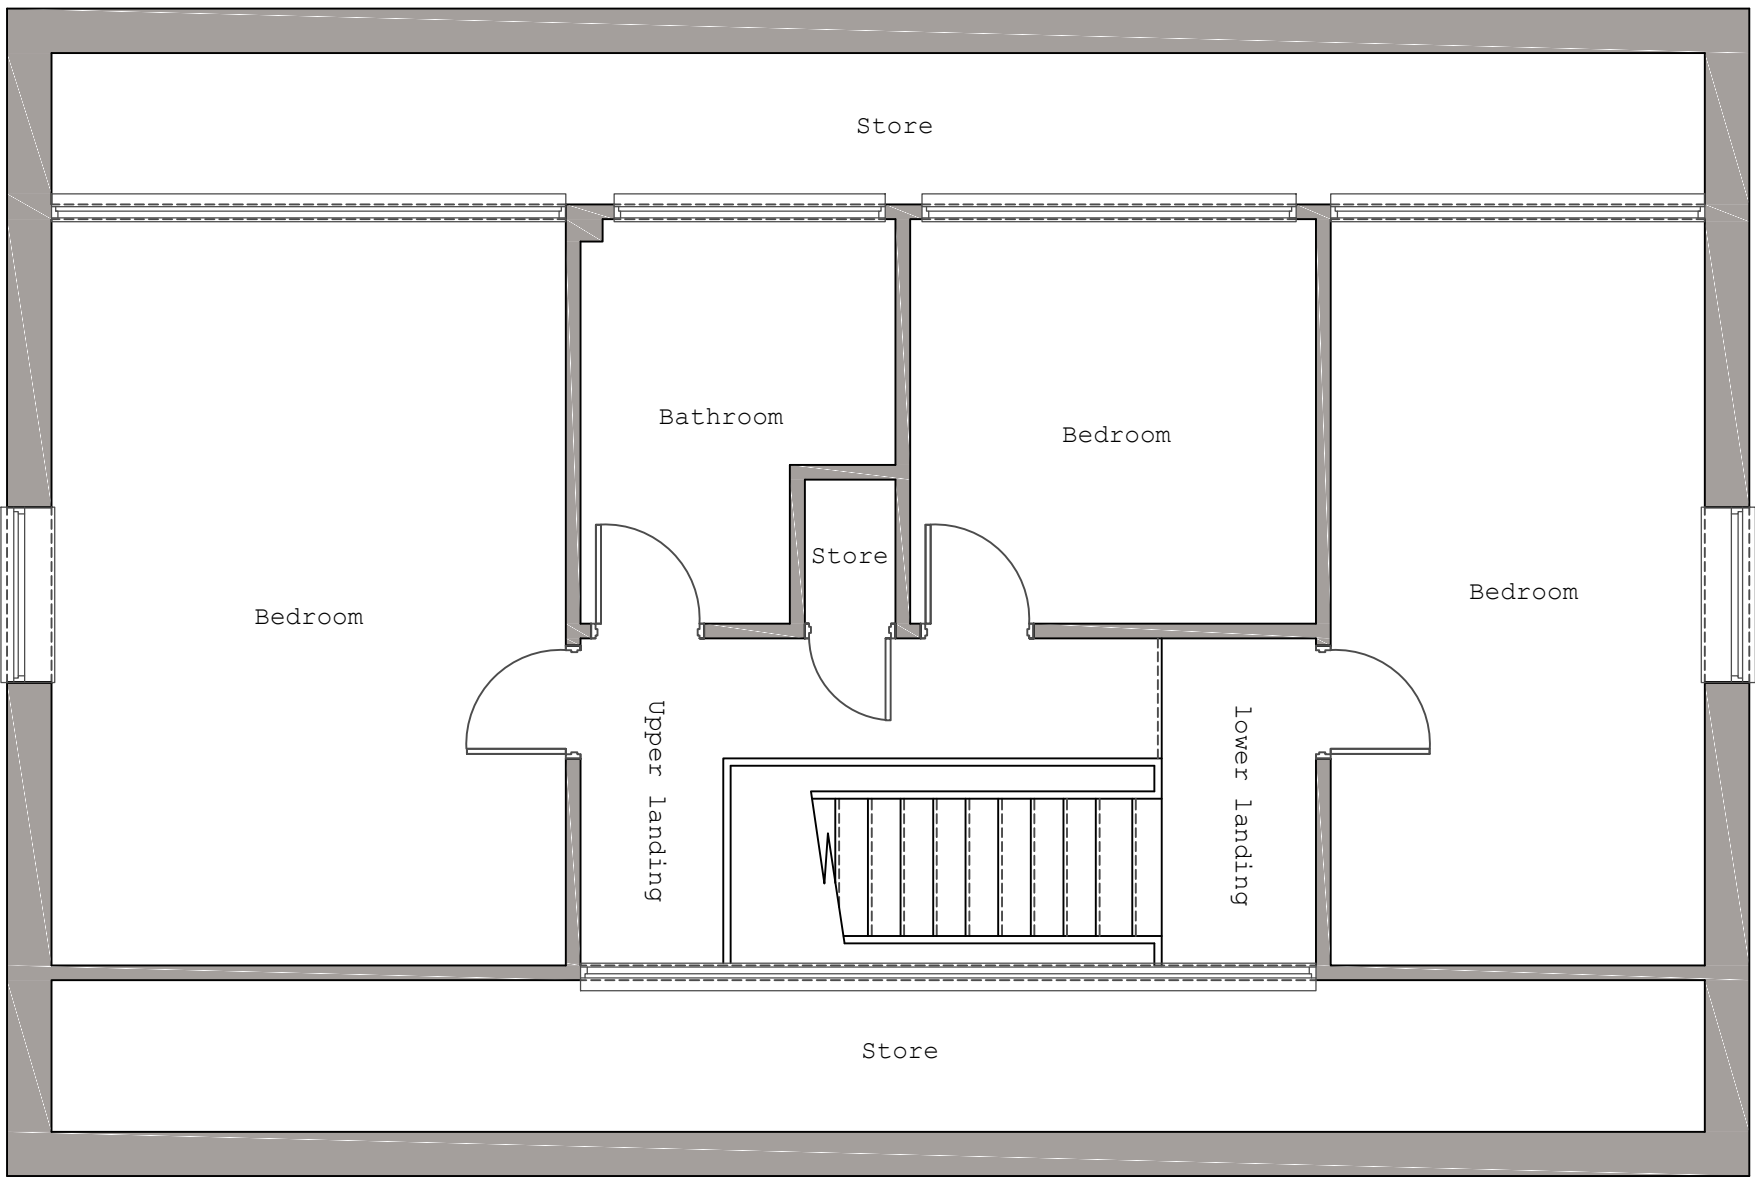

EXISTING FIRST FLOOR LAYOUT (SCALE 1:50)

|   |             |              |                     |      |       |
|---|-------------|--------------|---------------------|------|-------|
| REV:   | AMENDMENTS: | DRN:         | CHK:                | APP: | DATE: |
| STATUS: FOR PLANNING   |             |              |                     |      |       |
| DRAWN BY:<br>RGG   | CHECKED BY: | APPROVED BY: | SCALE:<br>1:50 @ A1 |      |       |
| DATE:<br>7 Apr 21   | DATE:       | DATE:        |                     |      |       |
| ORIGINAL DRAWING SIZE: A1 x 594 x 841   |             |              |                     |      |       |
| <div><p>3 Thompson Close, Mickleover, Derbyshire, DE3 0AU<br/>07999 748 532<br/>a.i.designs@outlook.com</p></div> |             |              |                     |      |       |
| CLIENT:<br>Mr & Mrs Willmott   |             |              |                     |      |       |
| PROJECT:<br>9 Hazel Close<br>Findern<br>Derby, DE65 6AU   |             |              |                     |      |       |
| DRAWING TITLE:<br>Existing,<br>Elevations &<br>Layouts   |             |              |                     |      |       |
| DRAWING NUMBER:<br>2193-001   |             |              |                     |      |       |