


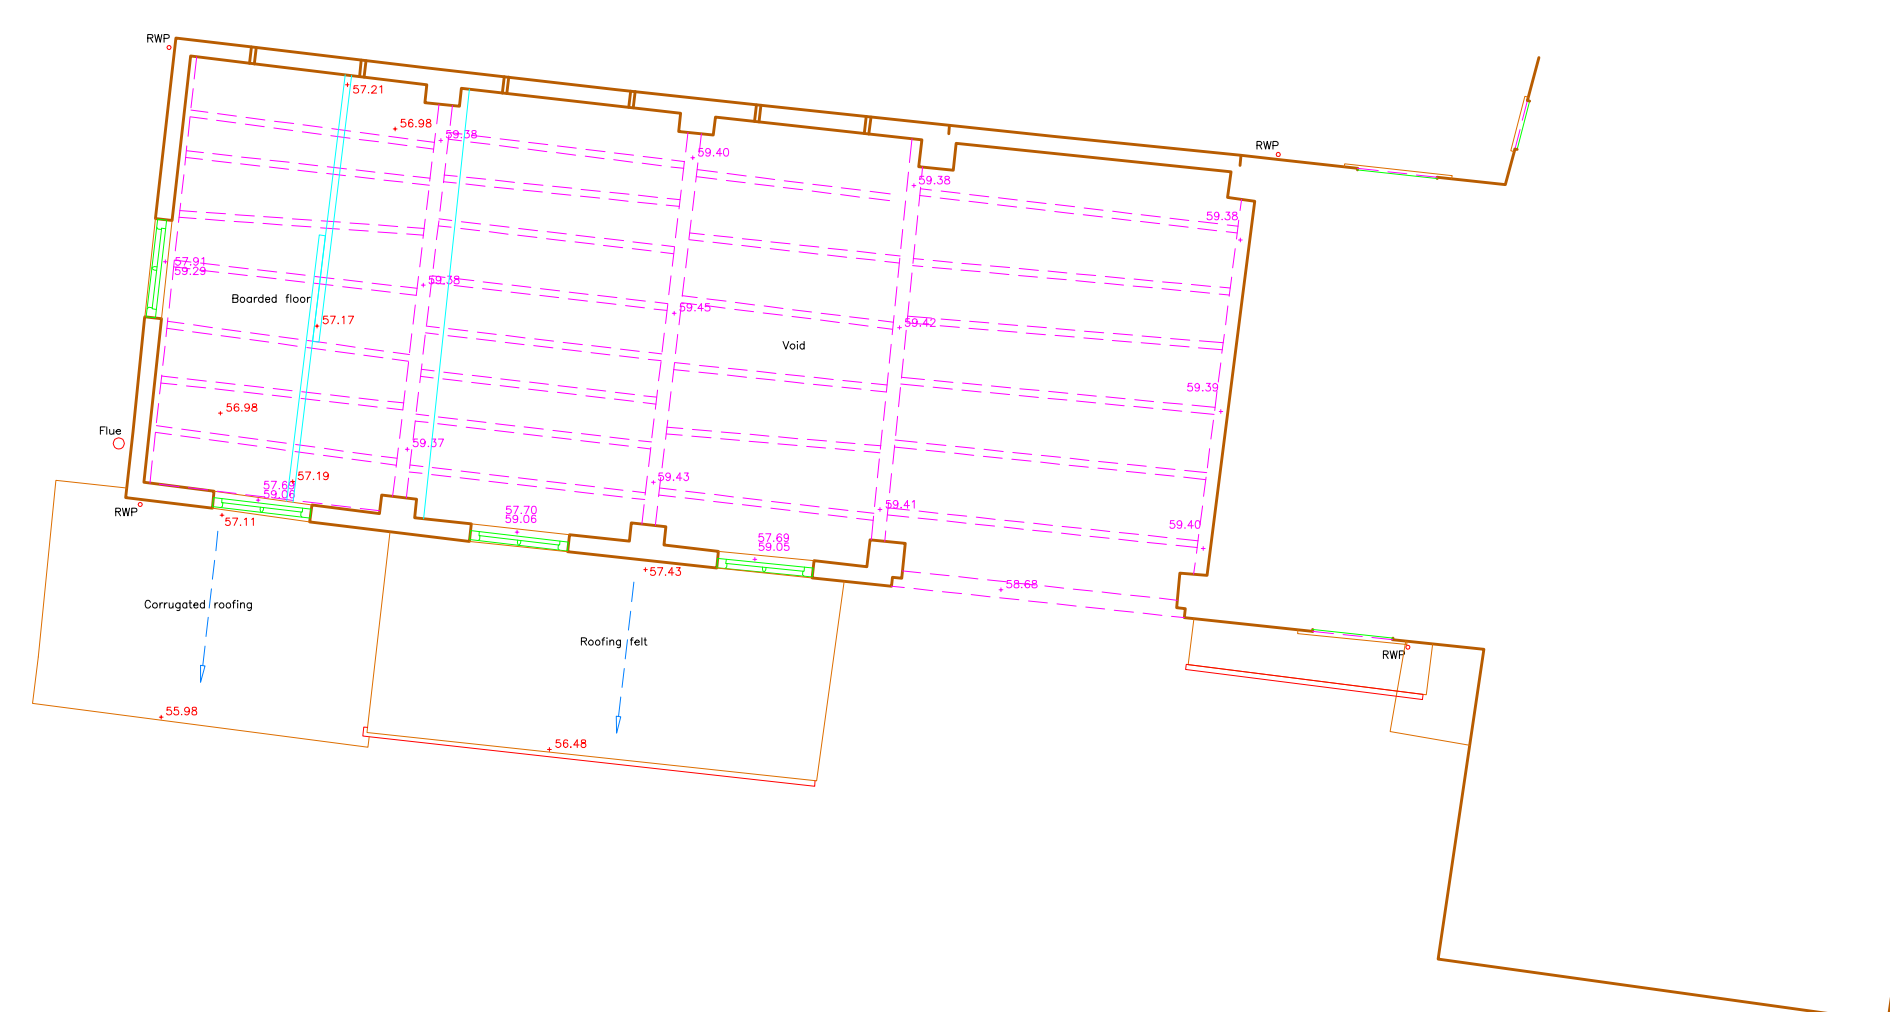

Legend:

 Stair/ slope arrows point up
 Direction of floor boards
 Direction of roof slope (up)
 Floor to Ceiling Height

Notes:


THIS SURVEY HAS BEEN CARRIED OUT WITH AN ACCURACY CONSISTENT WITH A SCALE OF 1:50.
INTERROGATED DIMENSIONS WILL BE WITHIN THE TOLERANCE ASSOCIATED WITH THIS AND SMALLER SCALES ONLY.

ALL LEVELS ARE IN METRES, RELATED TO ORDNANCE SURVEY DATUM ESTABLISHED BY RTK GPS OBSERVATIONS.

Key:

AL	Arch height
BL	Beam level
CL	Ceiling level
EGS	Electrical Switch Gear
H	Window head level
RWP	Rain Water Pipe
SH	Arch spring height
S	Window sill level
sh	Sill to window head height

GALES YARD, MELBOURNE FIRST FLOOR PLAN

 

SURVEYED & DRAWN BY:

James Brennan Associates
Chartered Surveyors
www.jbrennanassociates.co.uk

UNIT 6 WARREN HOUSE,
DEEPDALE BUSINESS PARK
ASHFORD RD, BAKEWELL DE45 1GT
TEL: 01629 814654
EMAIL: mail@jbrennanassociates.co.uk

Architect:

Architect:
ADAM ARCHITECTURE
OLD HYDE HOUSE
75 HYDE STREET
WINCHESTER
HAMPSHIRE
SO23 7DW
TEL: 01962 843843

Client:	
---------	--

Mr & Mrs Kerr

Drawing no.20-117-FP-1

Issue date	NOV 2020
------------	----------

Issue status	-
--------------	---

Scale 1:100 @ A1