




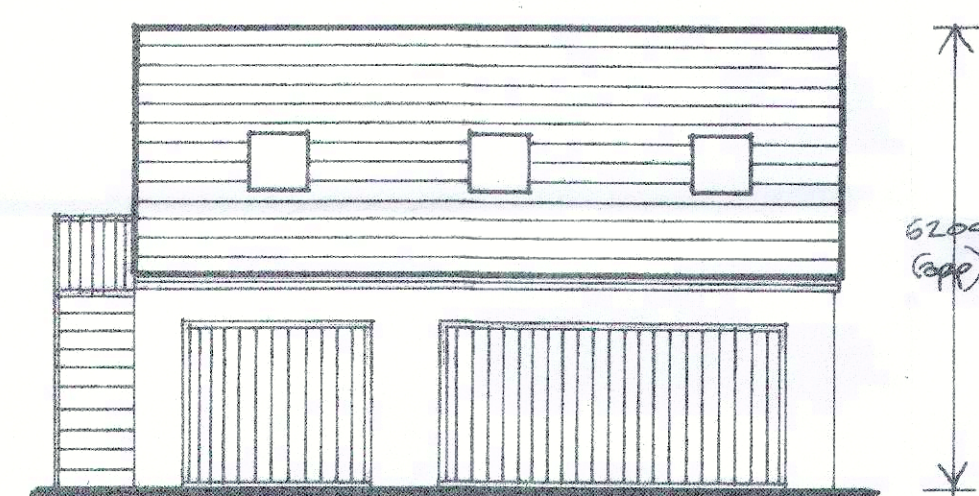


front elevation

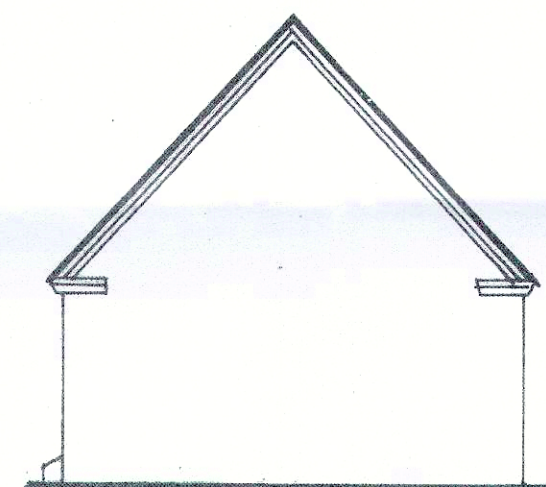


side elevation

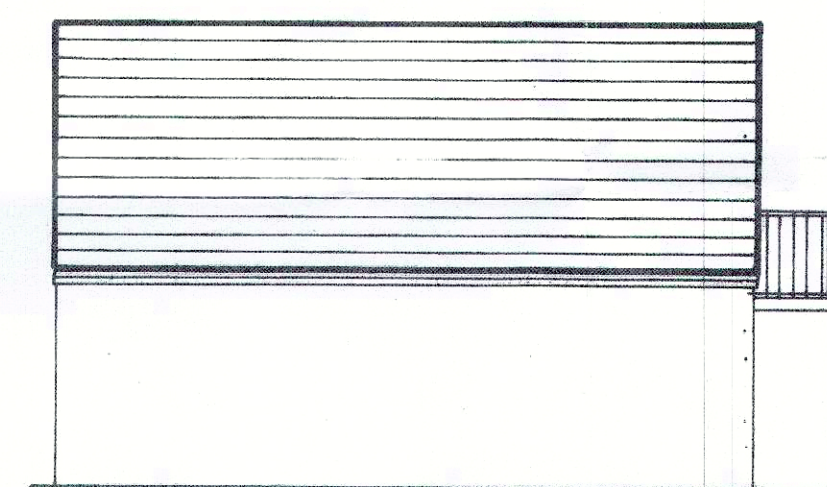


rear elevation

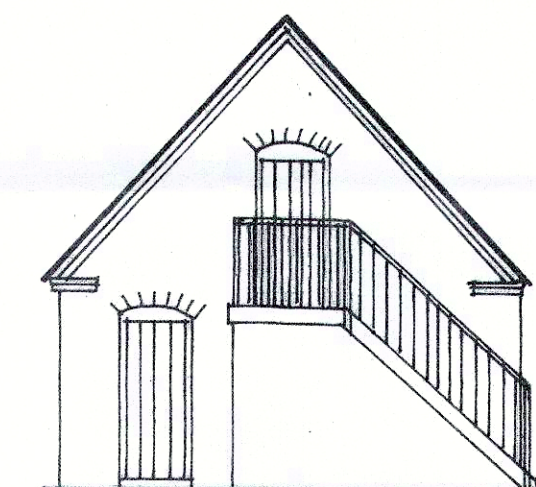


side elevation

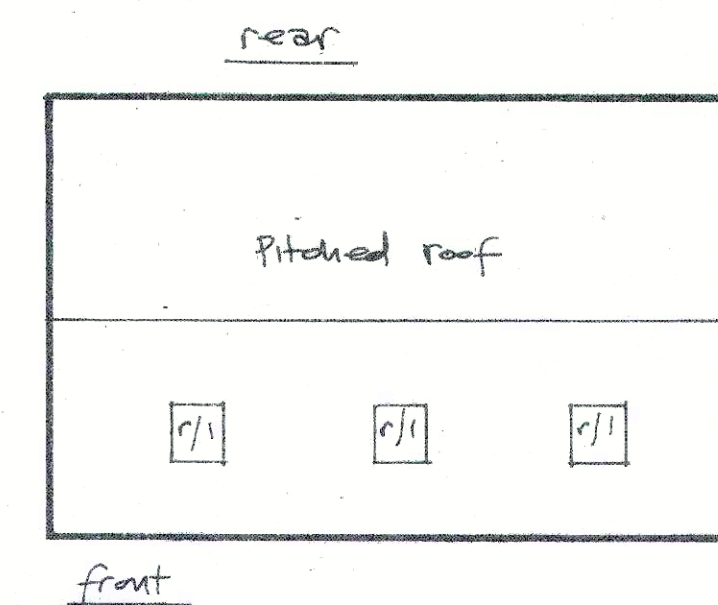


ROOF
PLAN

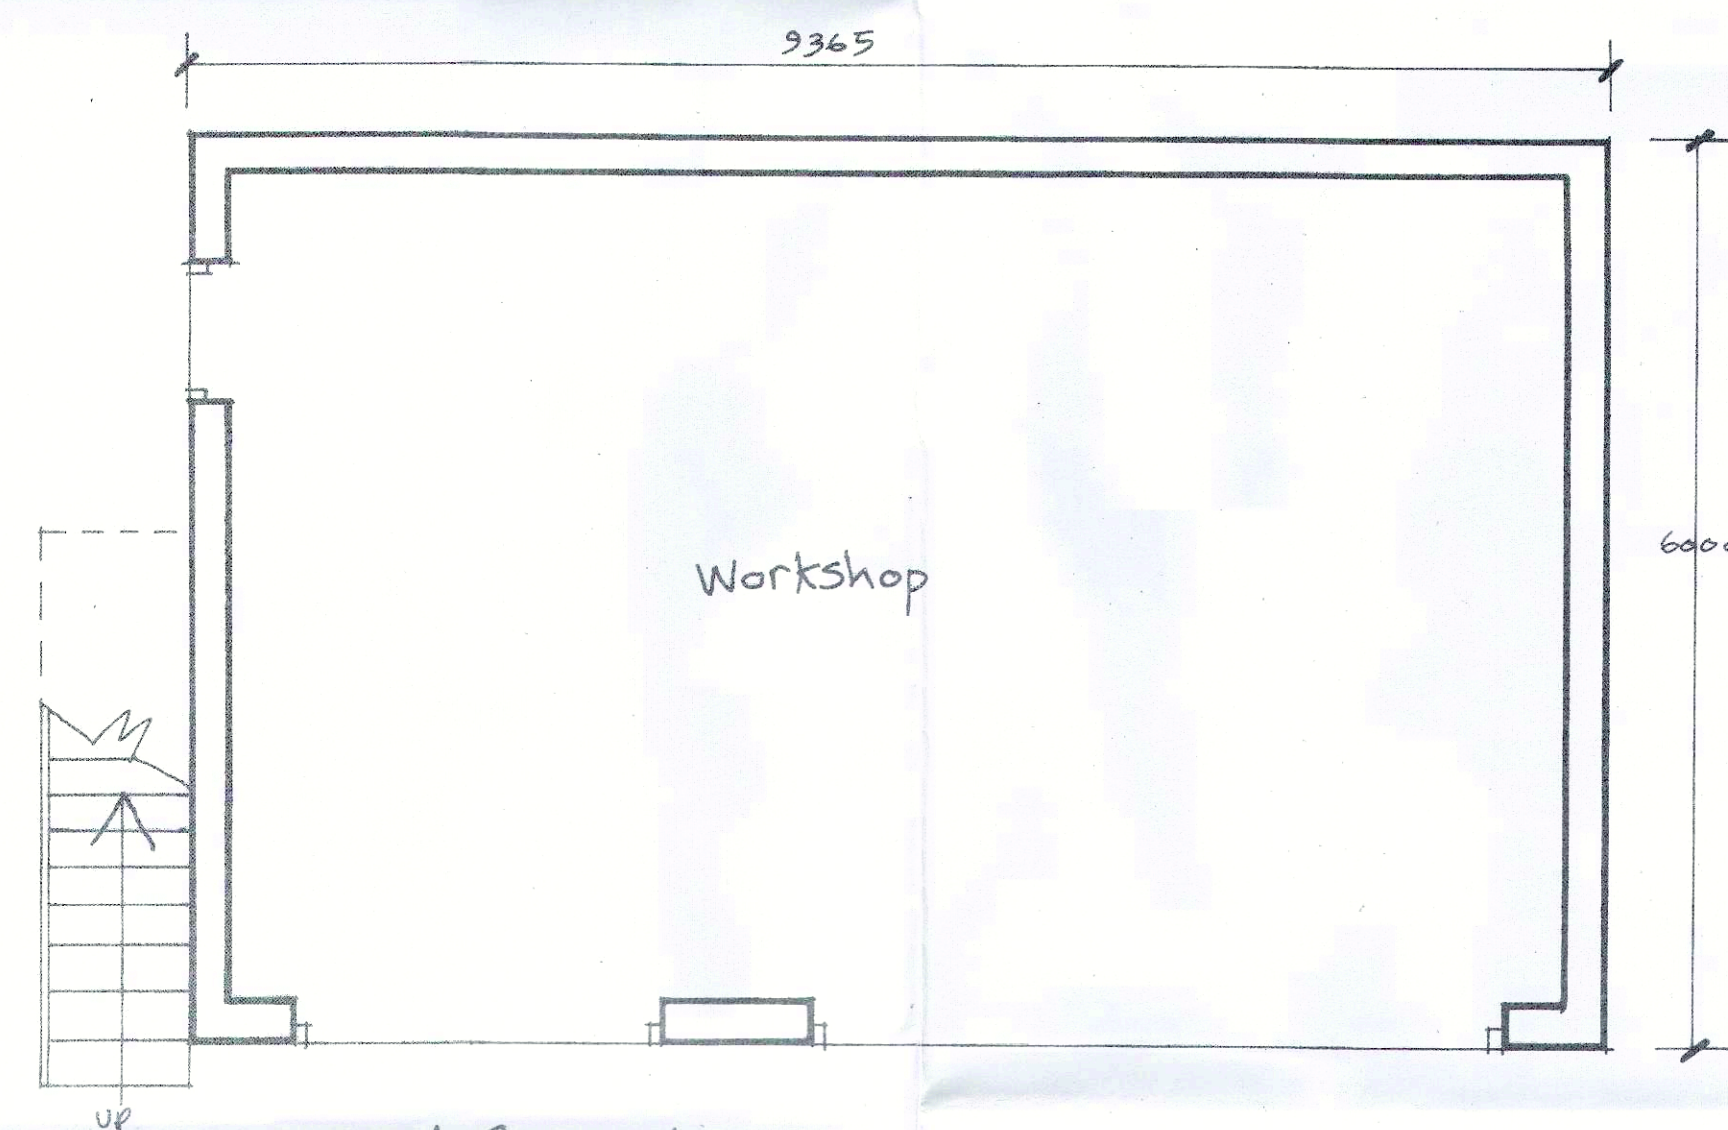

ground floor plan

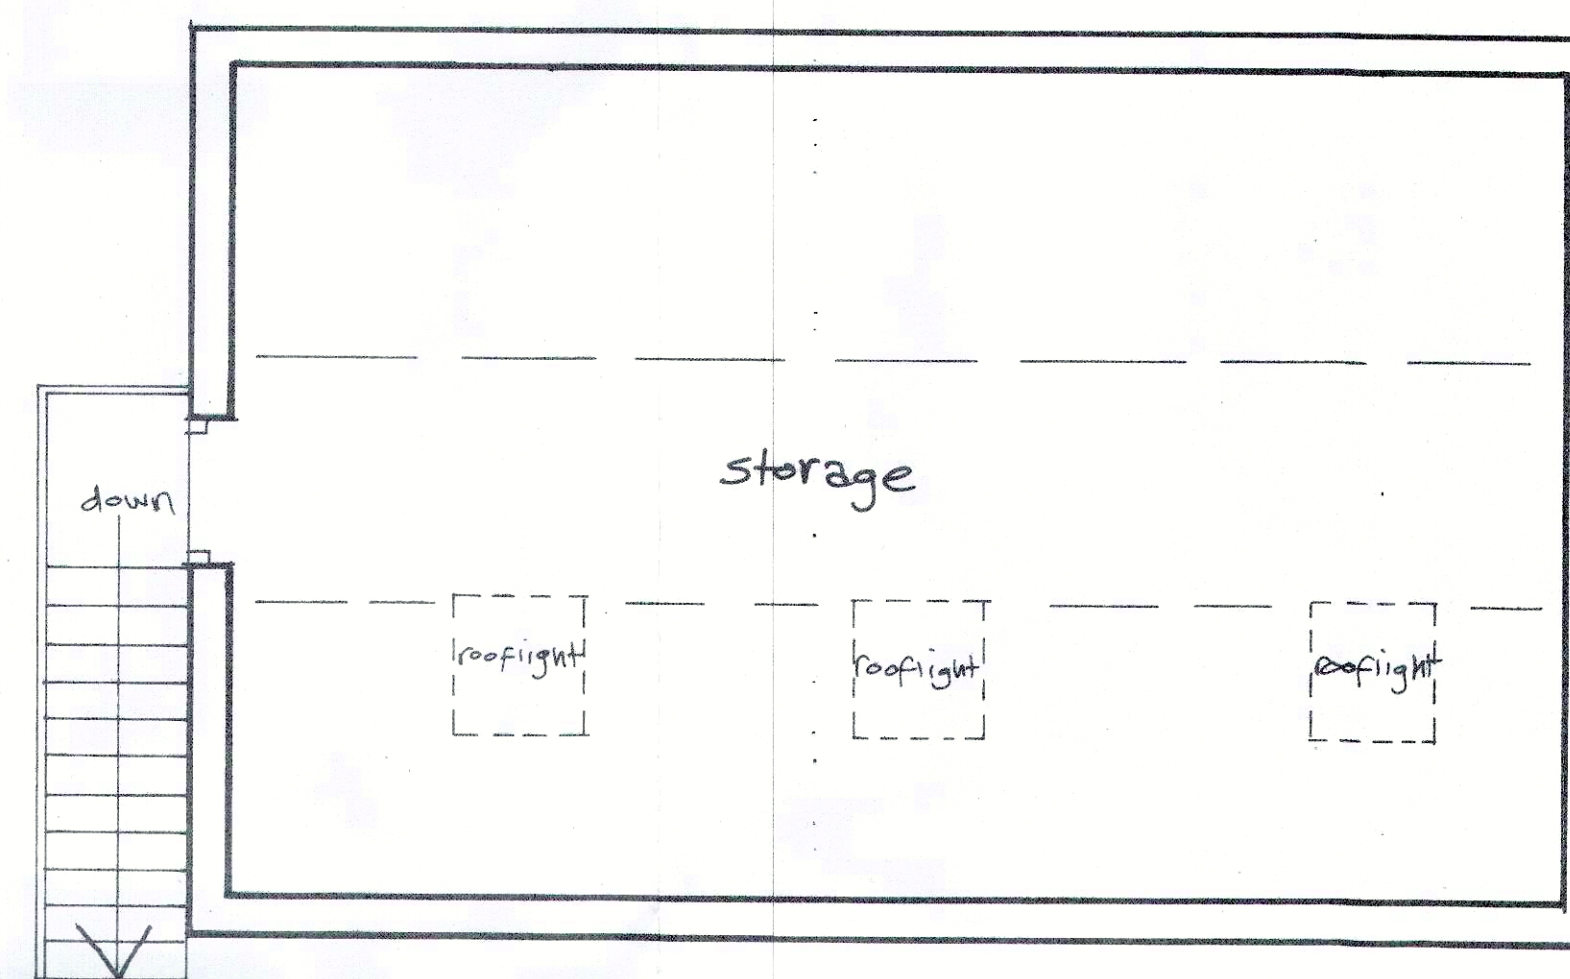

first floor plan

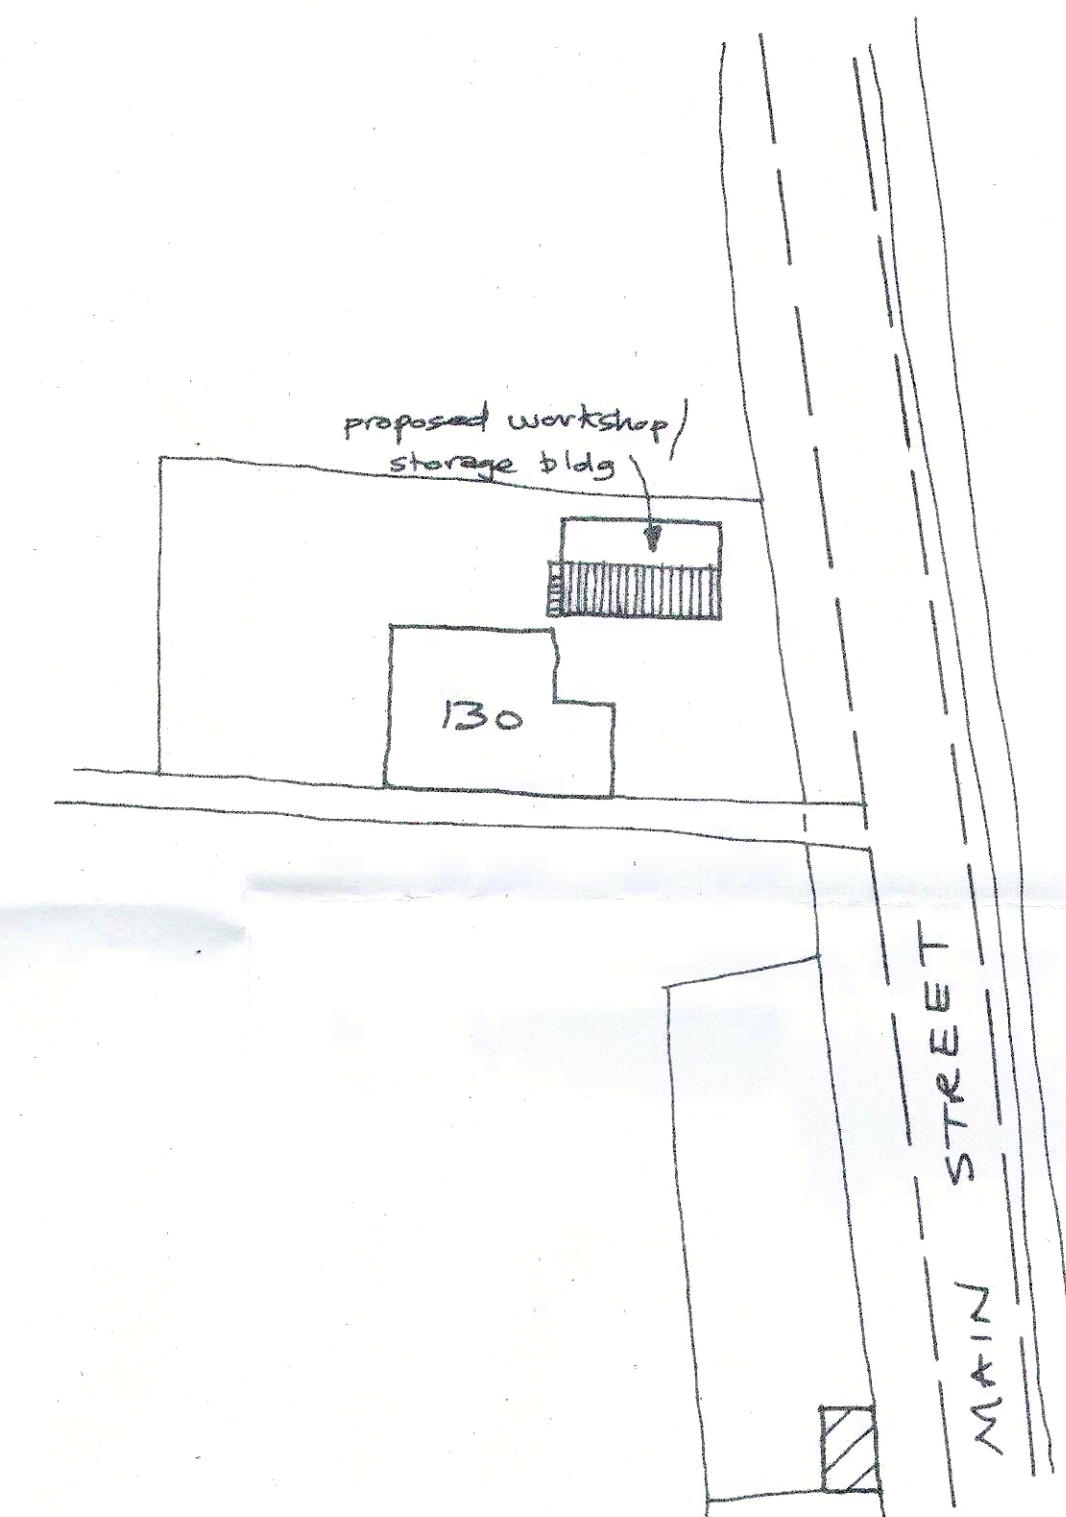

no existing bldg's
drive/path surfacing
to remain.

block plan 1:500.

0 10 20 30 40 50
metres
SCALE BAR 1:500

SCALE BAR 1:100.
0 1 2 3 4 5 6 7 8 9 10
metres
SCALE BAR 1:50
All dimensions to be checked on site.
PAPER SIZE A1

Proposed workshop/storage bldg at 130, Main St. Kings Newton.
N. Astle, 36A, Queen Street, Church Gresley, Swadlowcote, DE11 9LZ. Tel (01283) 212361.
Scales: 1:50, 1:100 (UG) Date: April 2021 Drg. no: NA/AWMS/1.