



No.50

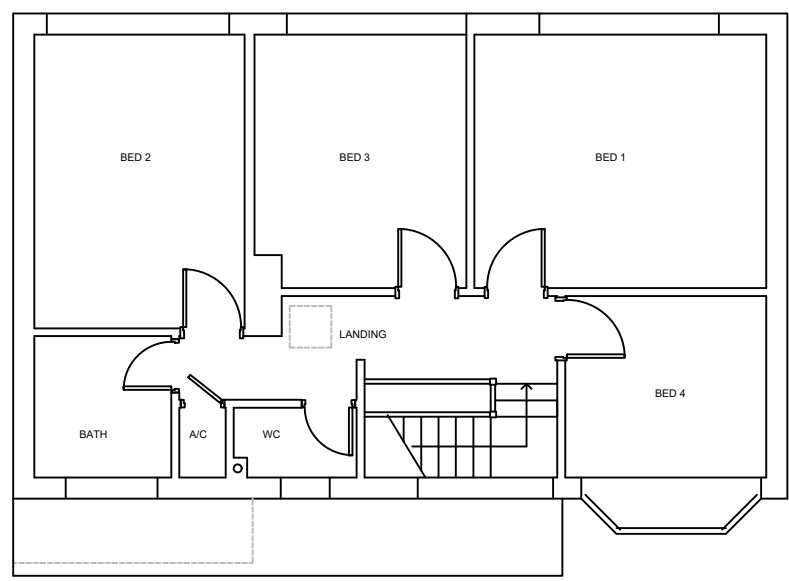


Existing First Floor Plan

No.46

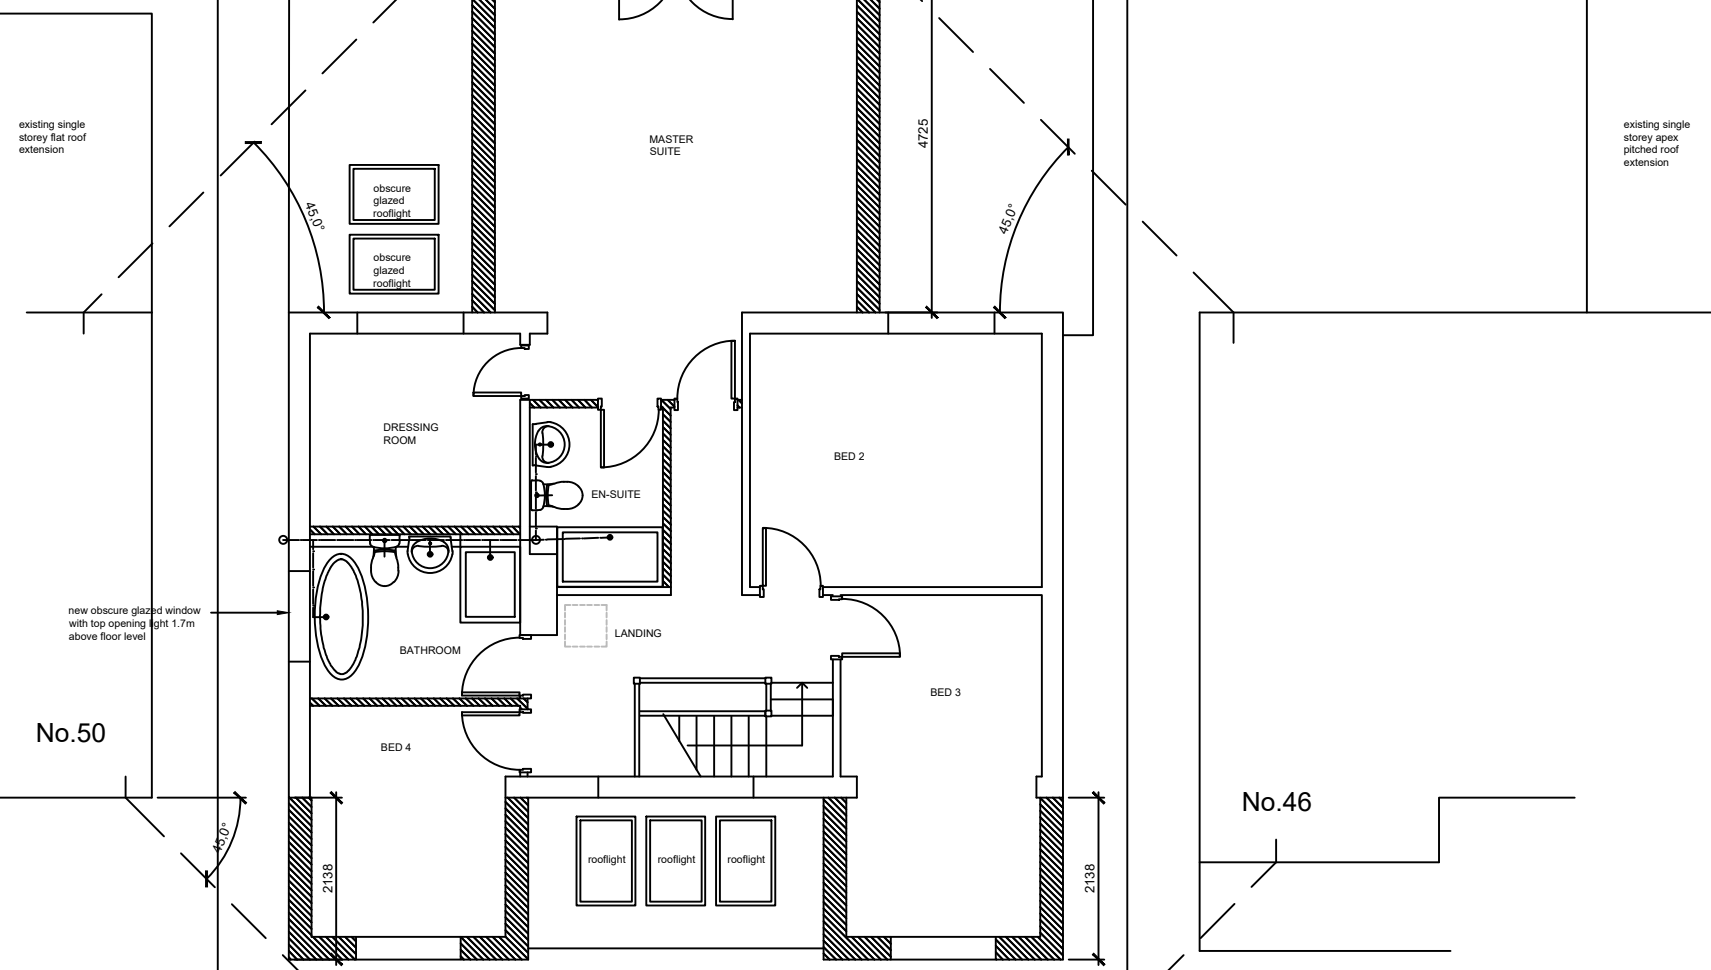


Proposed First Floor Plan

No.50

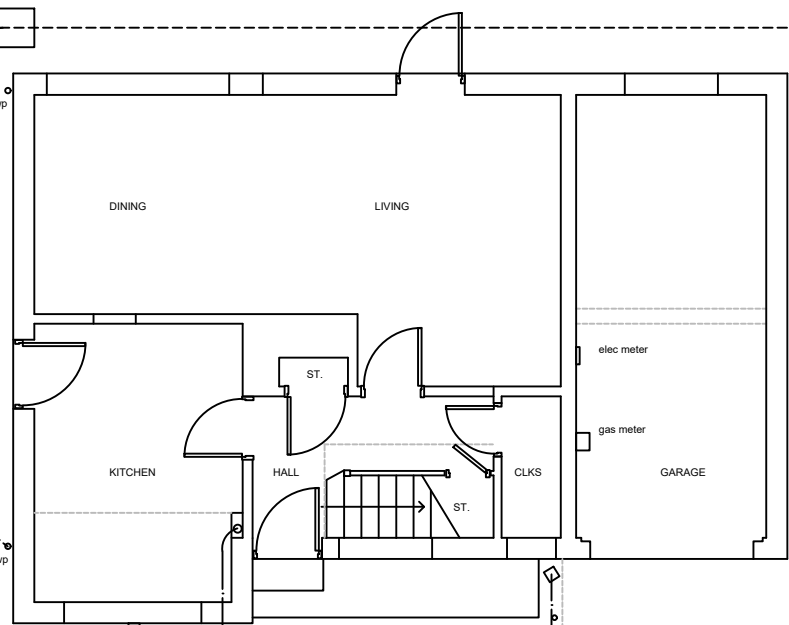


Existing Ground Floor Plan


No.46

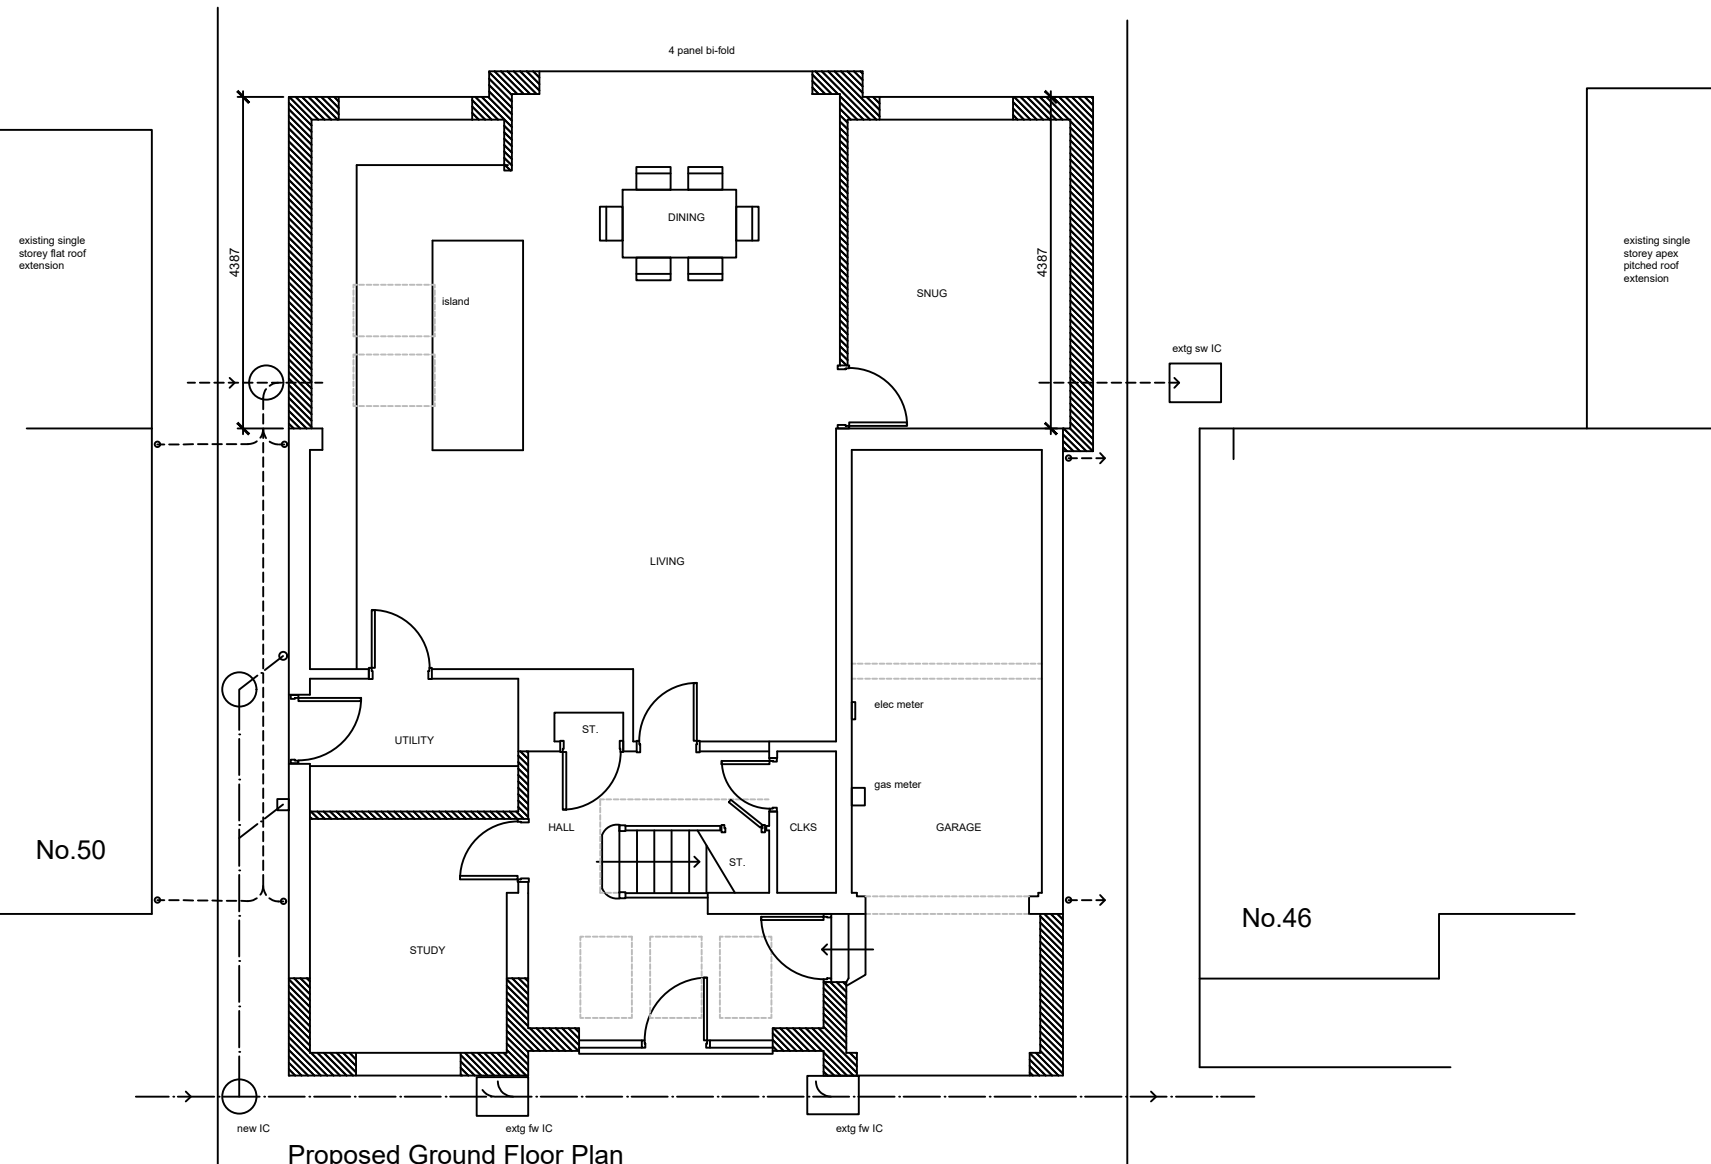

Proposed Ground Floor Plan

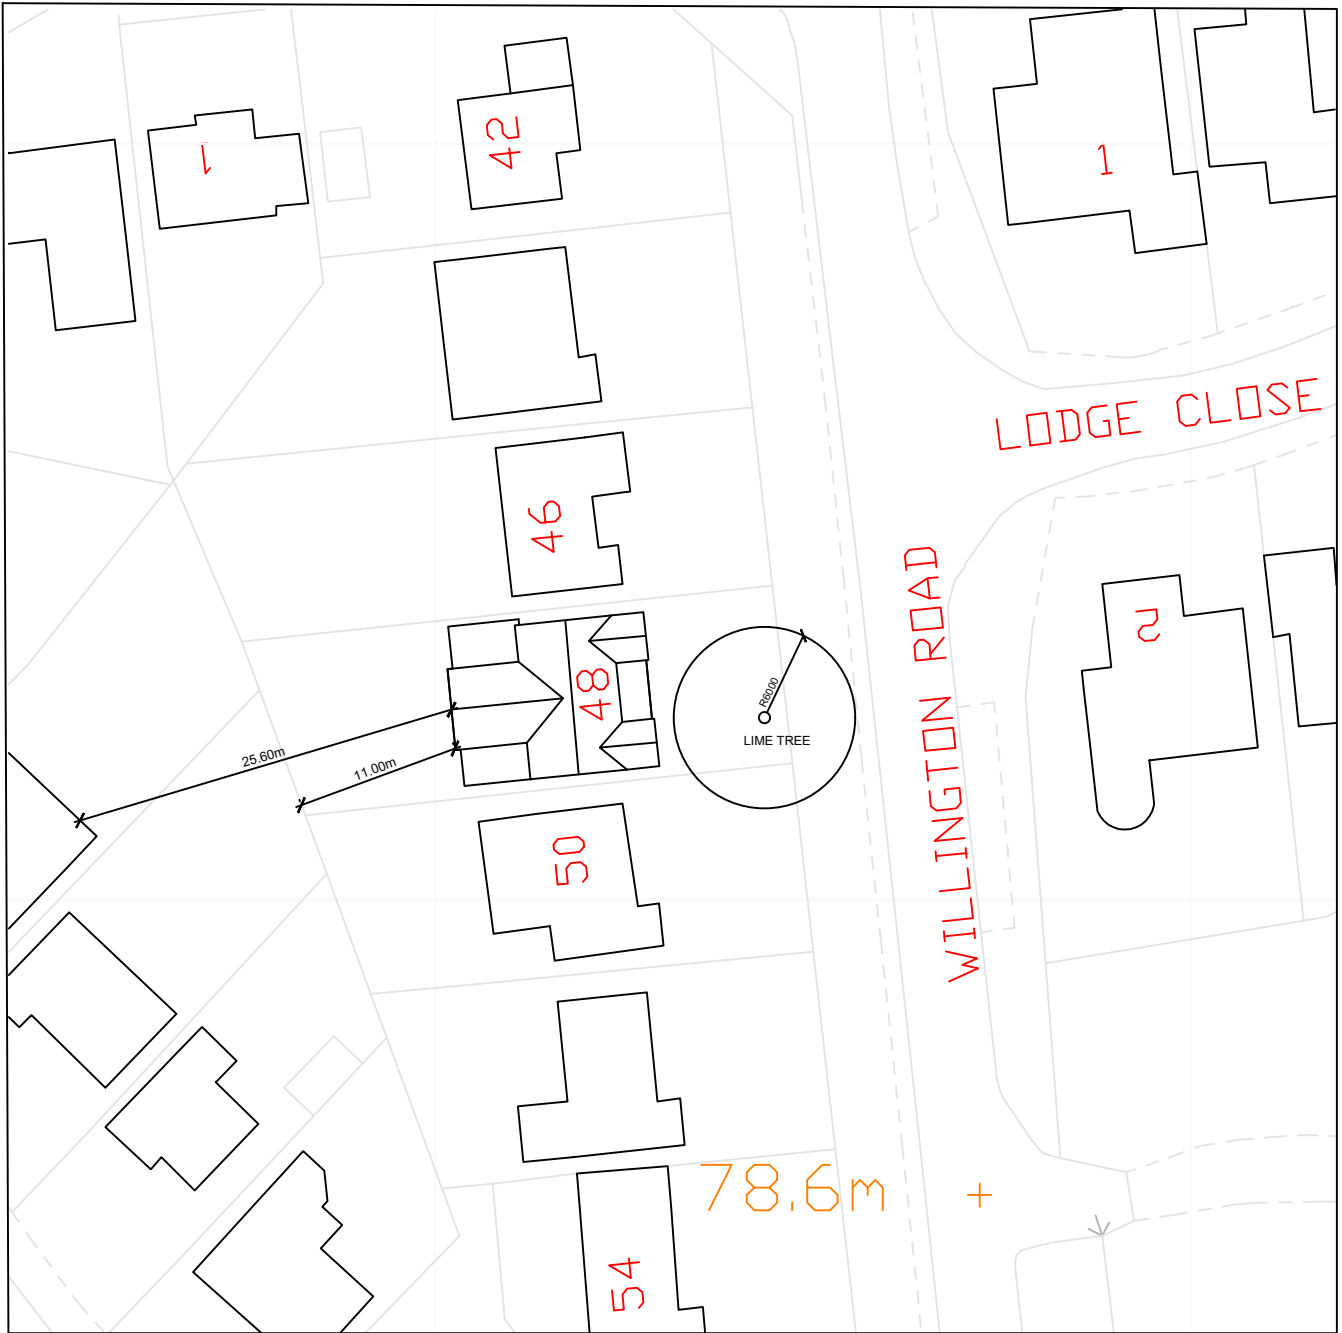


BLOCK PLAN 1:500

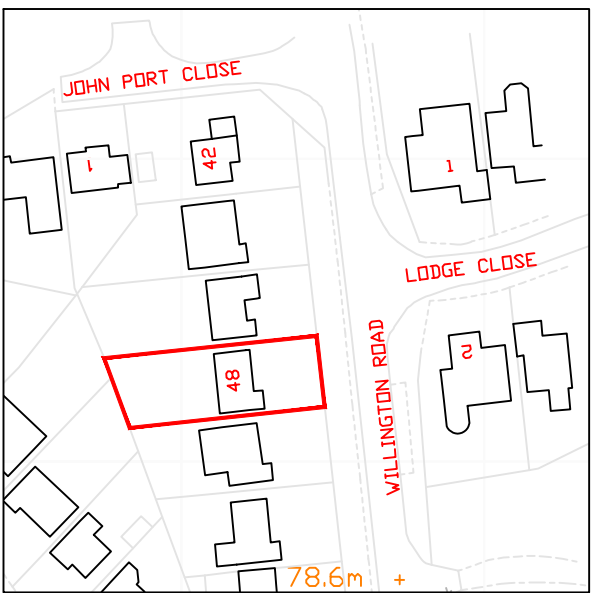

LOCATION PLAN 1:1250




Existing Front Elevation

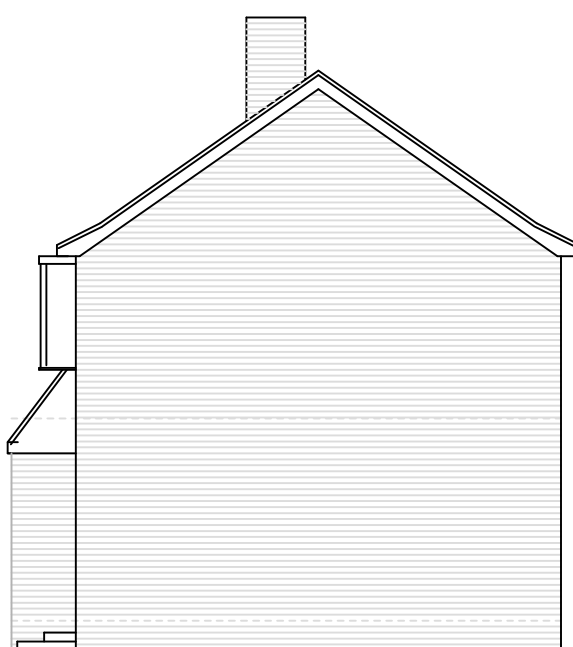

Existing Side Elevation




Existing Rear Elevation

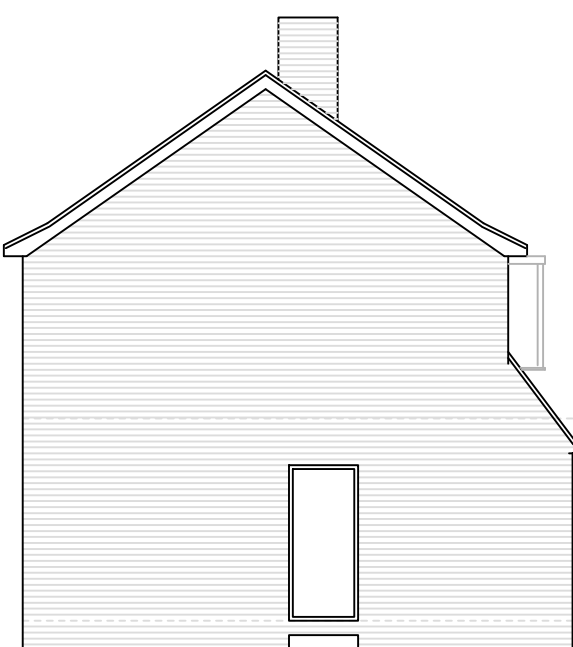

Existing Side Elevation



Proposed Front Elevation

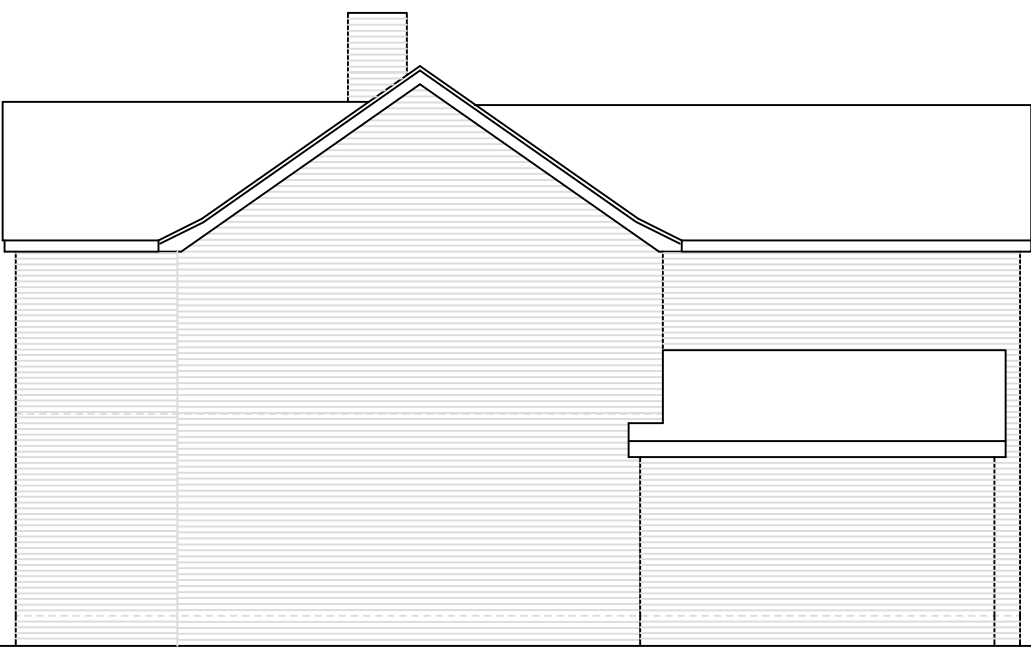

Proposed Side Elevation (facing North)



Proposed Rear Elevation



Proposed Side Elevation

A	07/05/21	Rear north side extension reduced to allow 450mm gap to side boundary fence
Rev	Date	Amendments

darleyfieldpropertieslimited Architectural Planning & Design T:07796 443435 E:darleyfieldproperties@gmail.com	
Site 48 Willington Road, Etwell, Derbyshire Proposed Front & Rear Extensions	
Drawing Location & Block Plans Existing & Proposed Floor Plans Existing & Proposed Elevations	
Date March 2021	Scale 1:100@A1
DWG 5657/PL/01	Rev A