


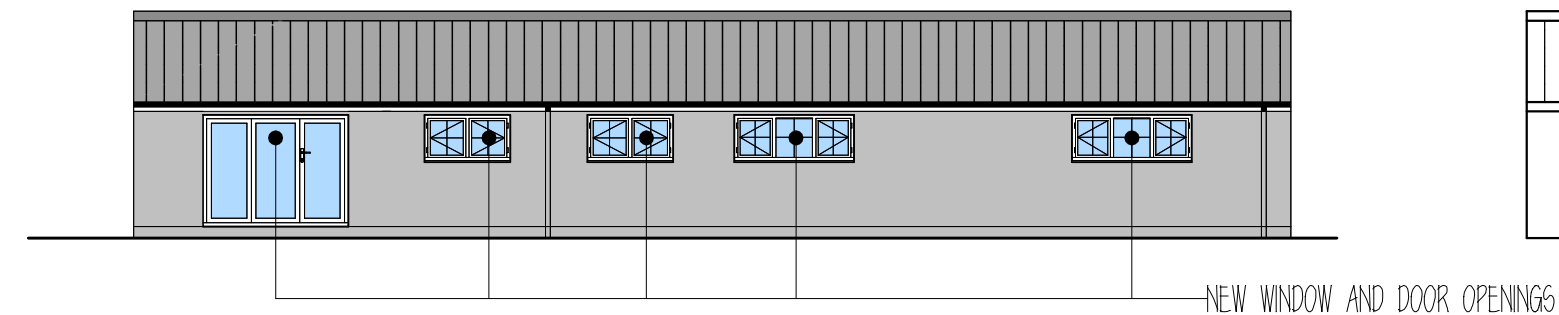


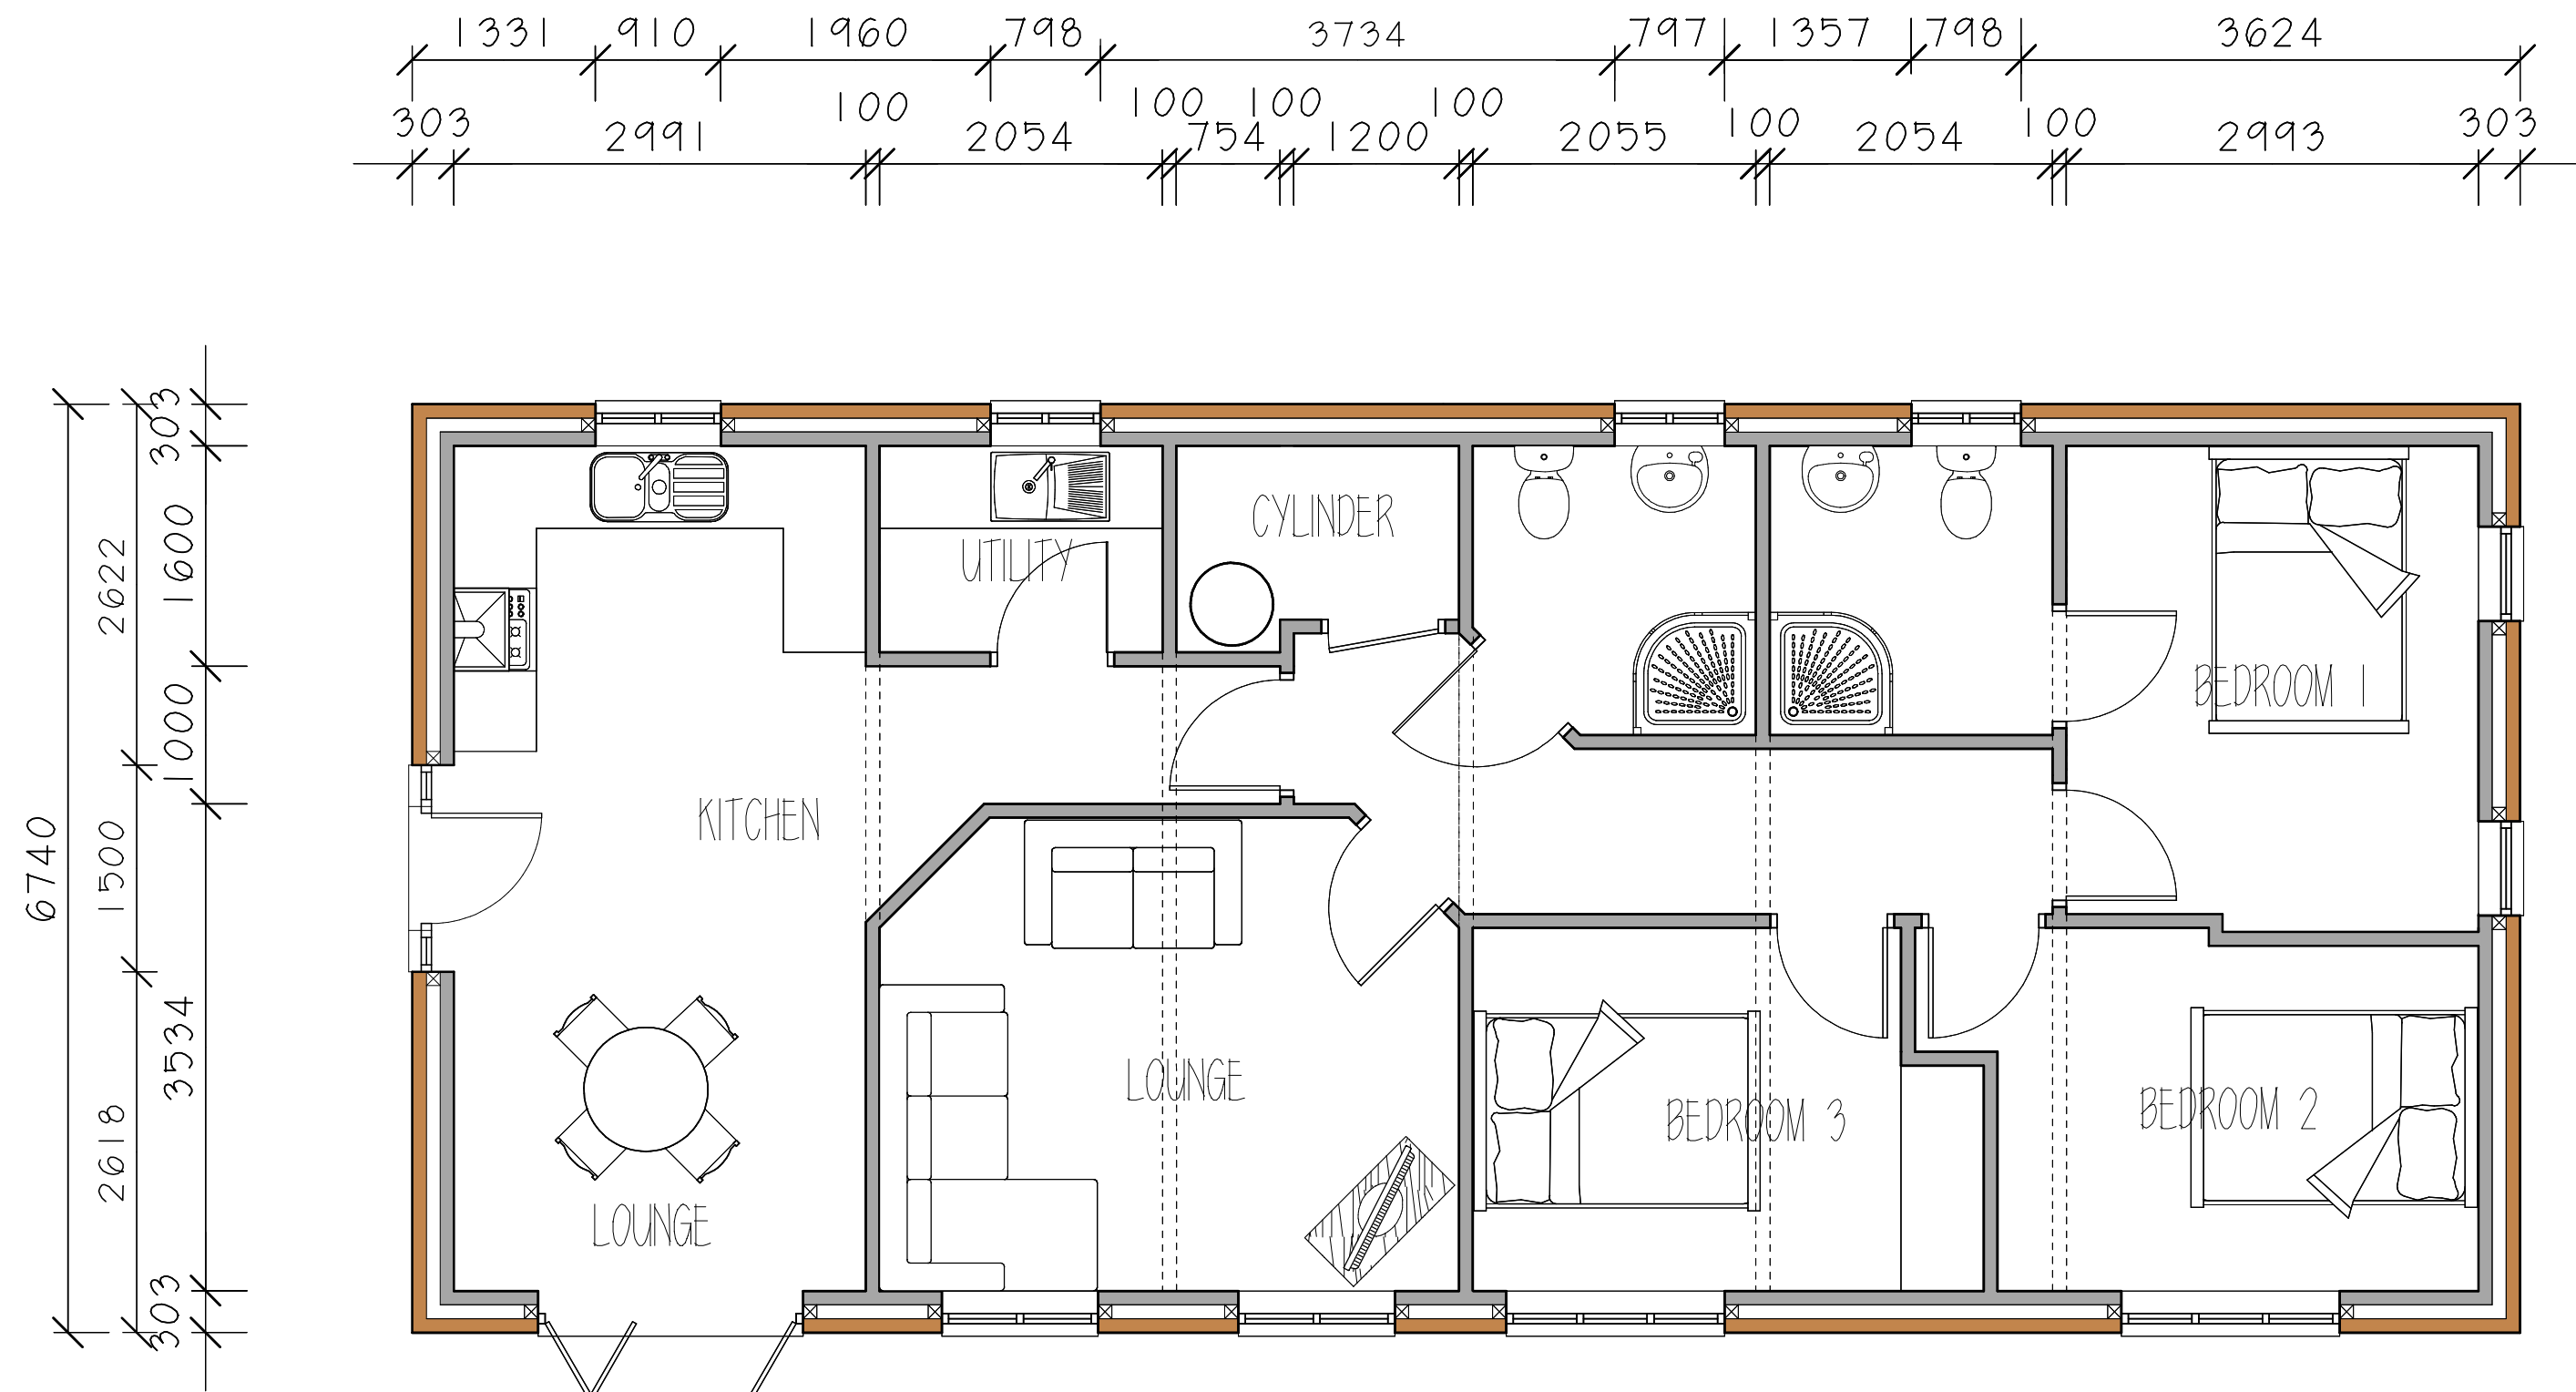


PROPOSED WEST ELEVATION (1:100)

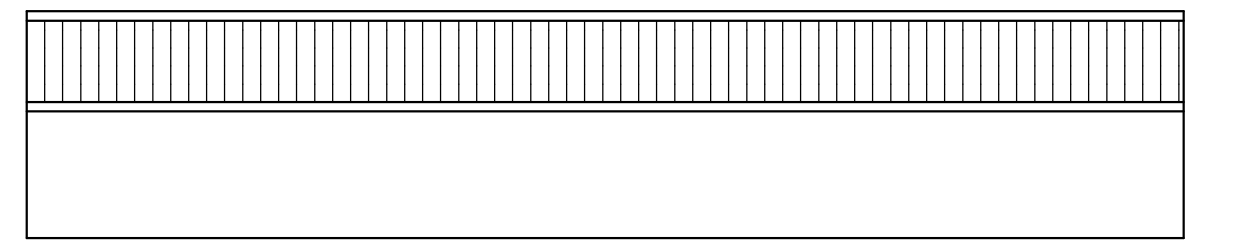


EXISTING WEST ELEVATION (1:100)

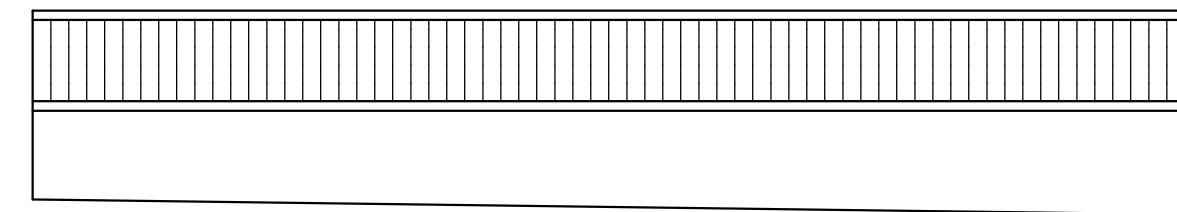


EXISTING EAST ELEVATION (1:100)

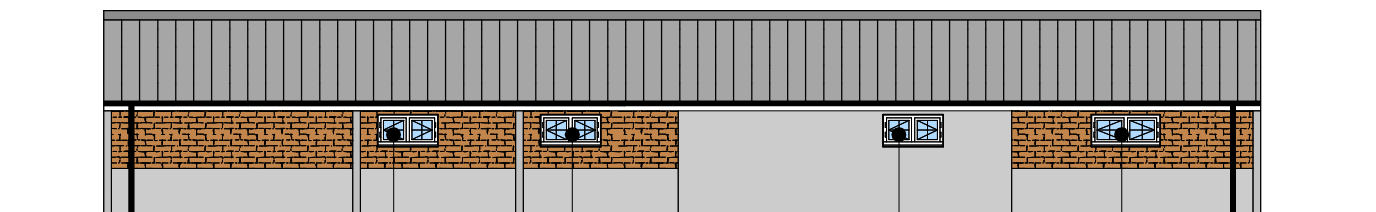


PROPOSED EAST ELEVATION (1:100)

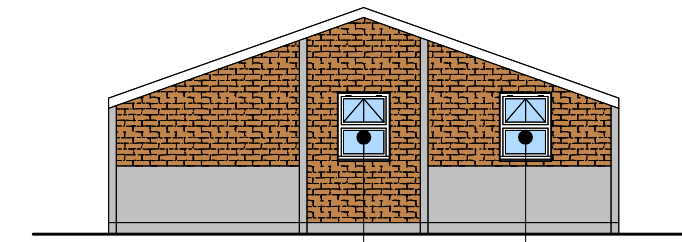


EXISTING WINDOW OPENING
NEW WINDOW OPENING
PROPOSED SOUTH ELEVATION (1:100)

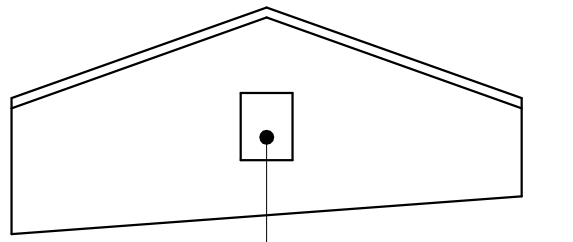


EXISTING WINDOW OPENING
EXISTING SOUTH ELEVATION (1:100)

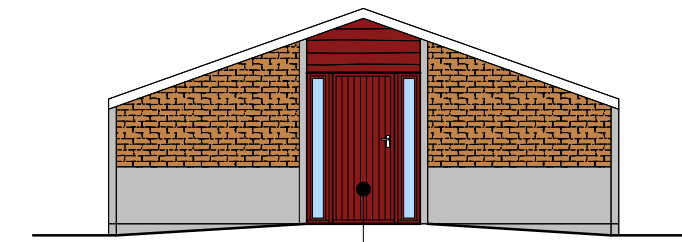

EXISTING DOORS REPLACED
PROPOSED NORTH ELEVATION (1:100)

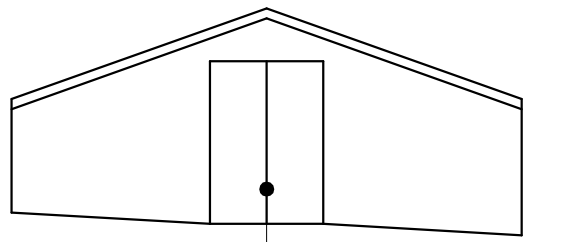

EXISTING NORTH ELEVATION (1:100)

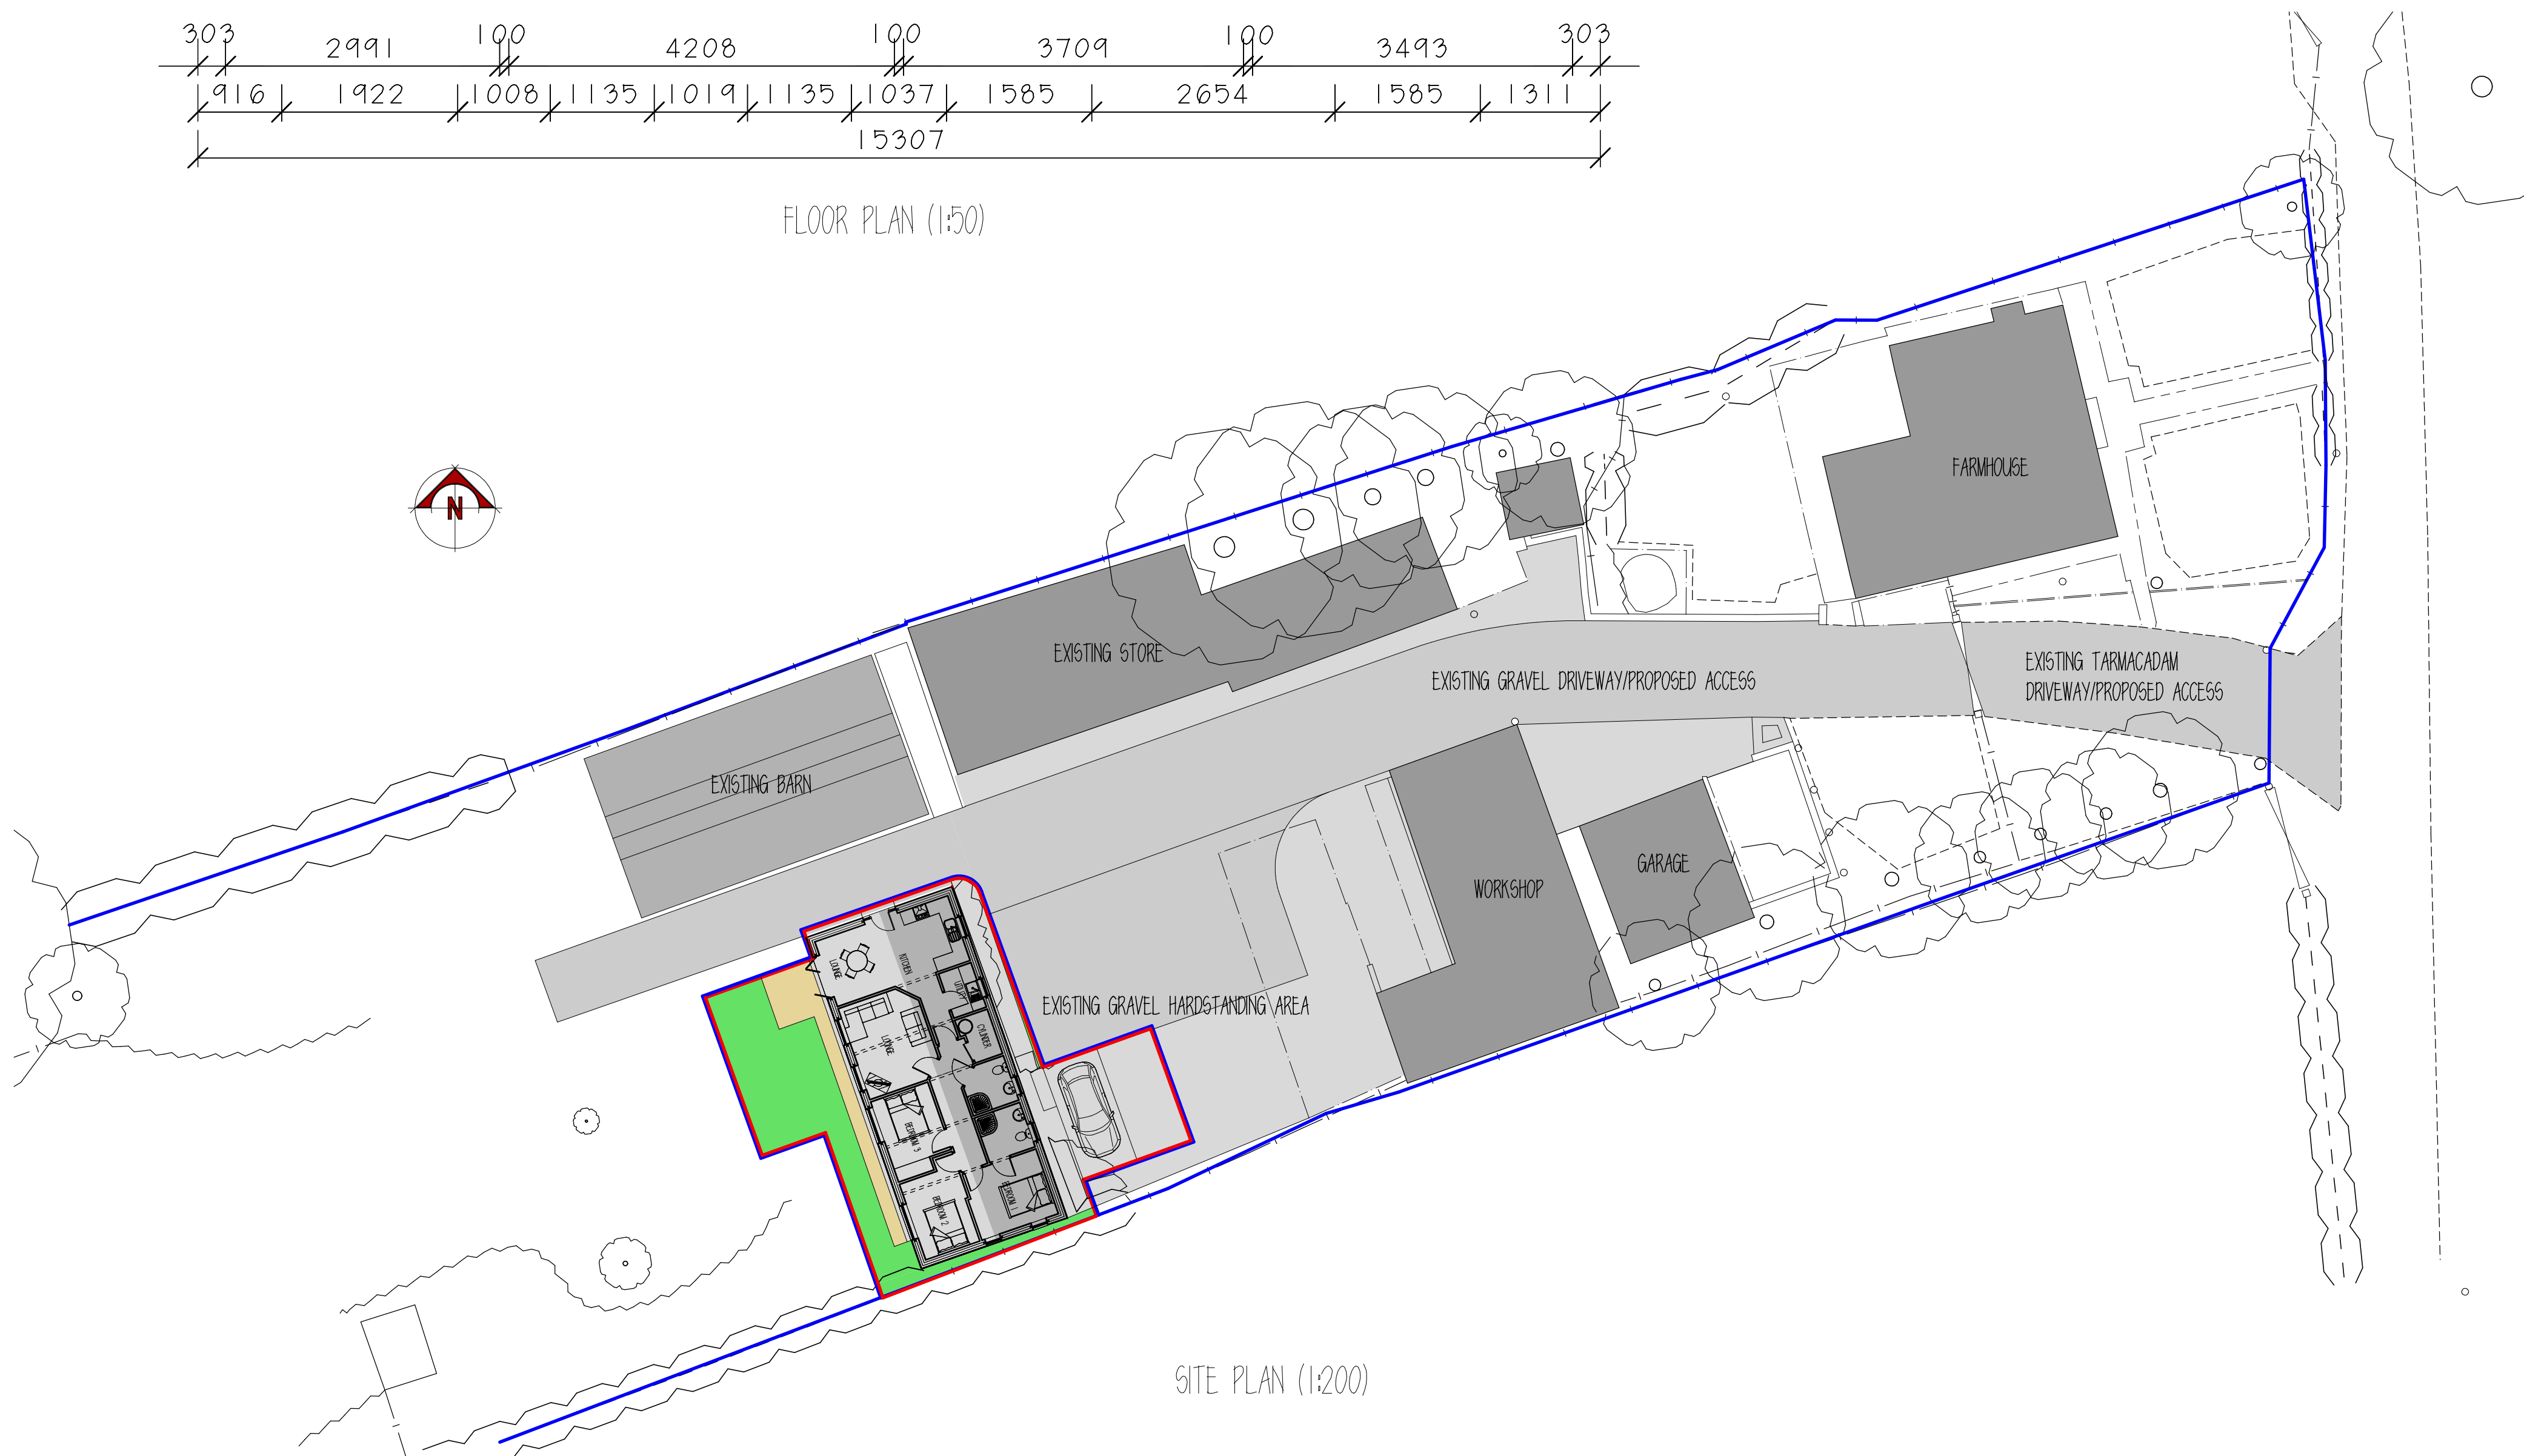

THG
ARCHITECTURAL SERVICES
19 Kings Croft,
Allestree,
Derby,
DE22 2FP
t: 01332 77 51 91
m: 07976 954 365
e: info@thgbuild.com

CLIENT Mr & Mrs Hateley	
PROJECT Folly Foot Farm, Burnt Heath, Hilton Derbyshire DE65 5FE	
DRAWING RESIDENTIAL CONVERSION LAYOUT, ELEVATIONS AND SITE PLAN.	
DRG. No CH-P-01105-40	REVISION A
SCALE 1:50 1:100 1:200	DATE 8/6/2017