





SIDE ELEVATION

FRONT ELEVATION

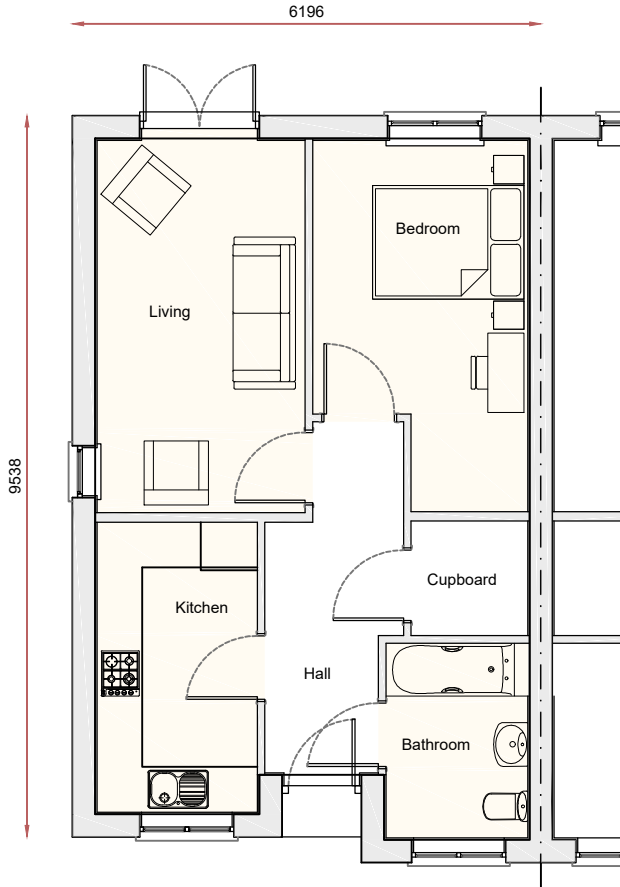

FLOOR PLAN

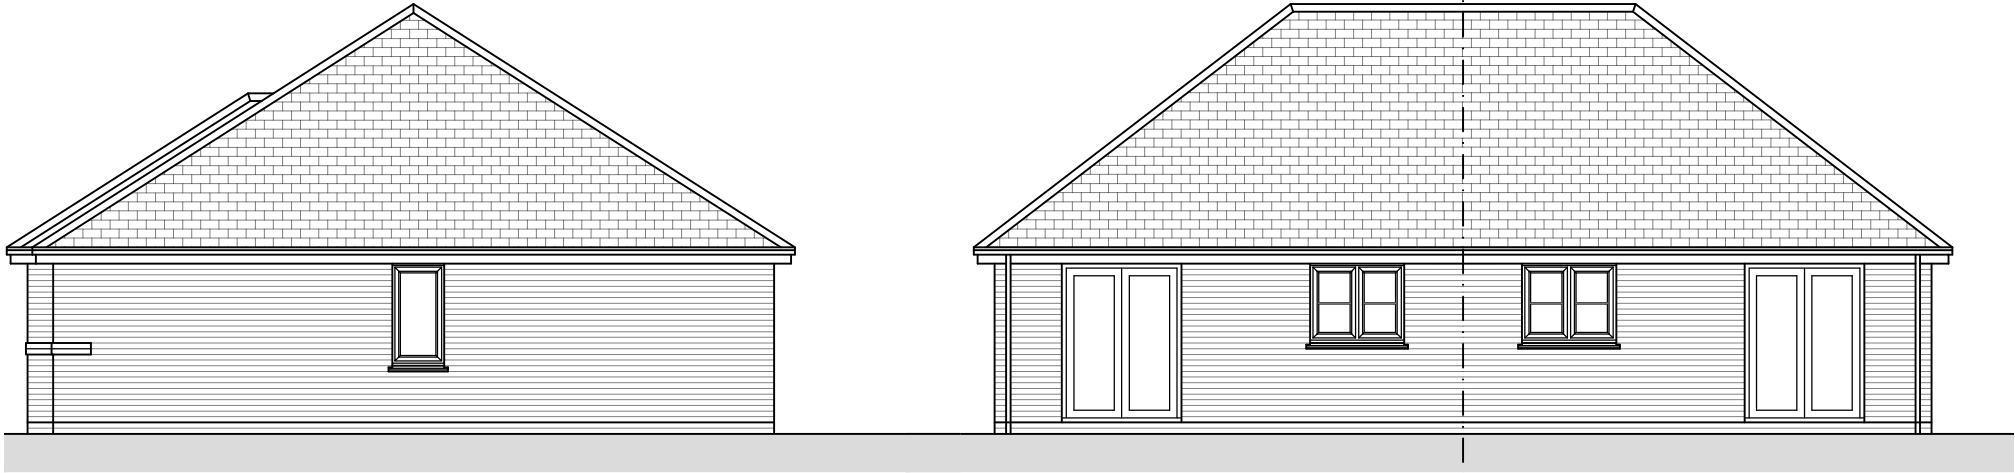

SIDE ELEVATION

REAR ELEVATION

- EXTERNAL MATERIAL FINISHES:
- BRICKWORK & TEXTURED RENDER FINISH TO WALLS - RED FACE BRICKWORK / RENDER COLOUR OFF-WHITE
 - FORTICRETE GEMINI ROOF TILES - COLOUR GREY
 - SOFFIT & FASCIA - COLOUR WHITE
 - PROJECTING BRICK STRING COURSE - COLOUR RED
 - CLAY TILE CREASING WINDOW CILL - COLOUR RED
 - PVCU WINDOWS & PATIO DOOR - COLOUR WHITE
 - COMPOSITE FRONT DOOR - COLOUR BLACK
 - PVCU GUTTER & RWP'S - COLOUR BLACK

A	HOUSE TYPE REDUCED IN WIDTH, PLOTS 3 AND 4 ADDED TO TYPE & AREAS UPDATED.	19/07/21	DL
REV	DESCRIPTION	DATE	BY
PROJECT			
LAND TO HENSALL DRIVE, CHELLASTON			
DRAWING			
PLANNING DRAWING			
1 BED BUNGALOW - MID GABLE			
ELEVATIONS & FLOOR PLAN			
PLOT NO.S 3-6			
DRAWING NO.	AREA		
CH_20-02_100-03	51.15m ² / 551ft ²		
DATE	SCALE	REV	DRAWN BY
APR 2021	1:100 @ A3	A	DL

