

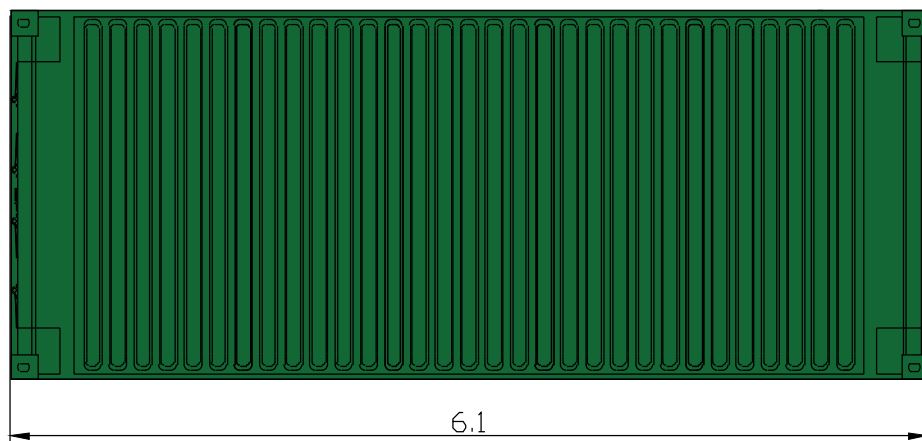




Plan View

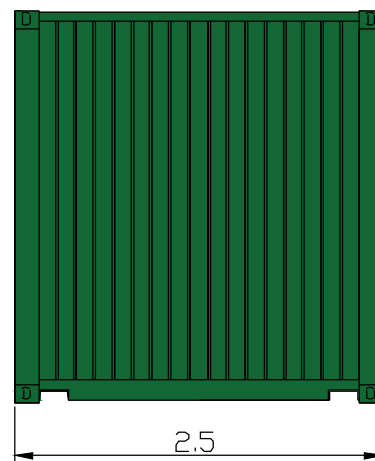

East Elevation

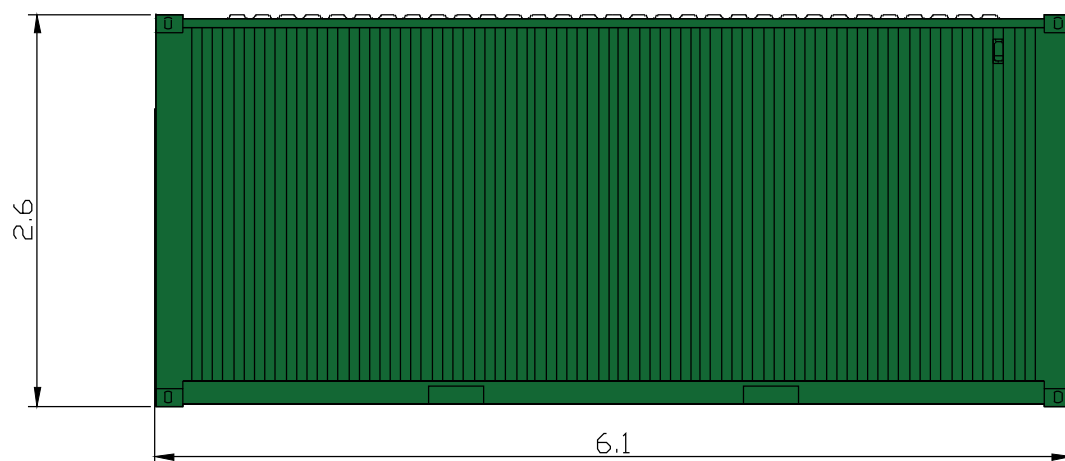

West Elevation

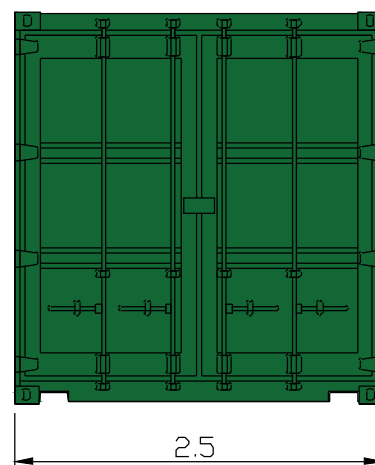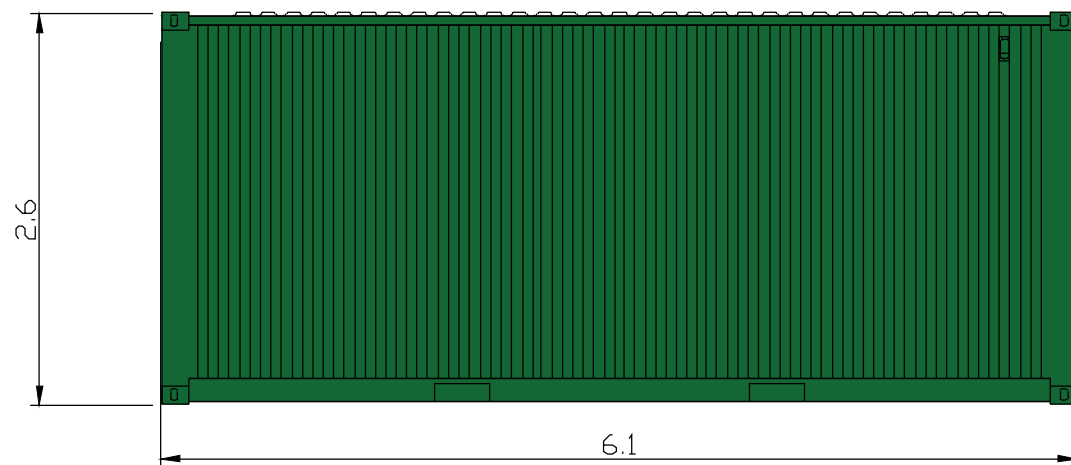

1. THIS DRAWING TO BE READ IN CONJUNCTION WITH ALL RELEVANT ENGINEERS AND SPECIALISTS DRAWINGS & SPECIFICATIONS.
2. ANY DISCREPANCIES BETWEEN THIS DRAWING AND ANY OTHER TO BE REPORTED TO THE ENGINEER IMMEDIATELY.
3. ALL WORKS TO COMPLY WITH THE MOST CURRENT BRITISH STANDARDS.
4. NO DIMENSIONS ARE TO BE SCALED OFF THE DRAWING. USE FIGURED DIMENSIONS ONLY.
5. ALL DIMENSIONS TO BE $\pm 0.1\text{m}$ UNLESS SPECIFIED OTHERWISE.

N/A

O	ORIGINAL ISSUE			
	JE			01.07.21

AP.1 Drakelow Site Layout



Penthouse Suite, 30 Queens Square, Bristol, BS1 4ND
info@aurapower.com
www.aurapower.com

Project Title:	DRAKELOW
Description:	BS52

Location co-ord: 52.769564°, -1.624864°

Site address: ROSLISTON ROAD,
DRAKELOW,
BURTON-ON-TRENT

Drg No: AP.9

Drawing Name: Spare Parts Container

Scale: 1:50@A3

Unit: Metres

Revision No: 0

Drawn by: JE

Checked by: PT

Date: 01/07/2021