


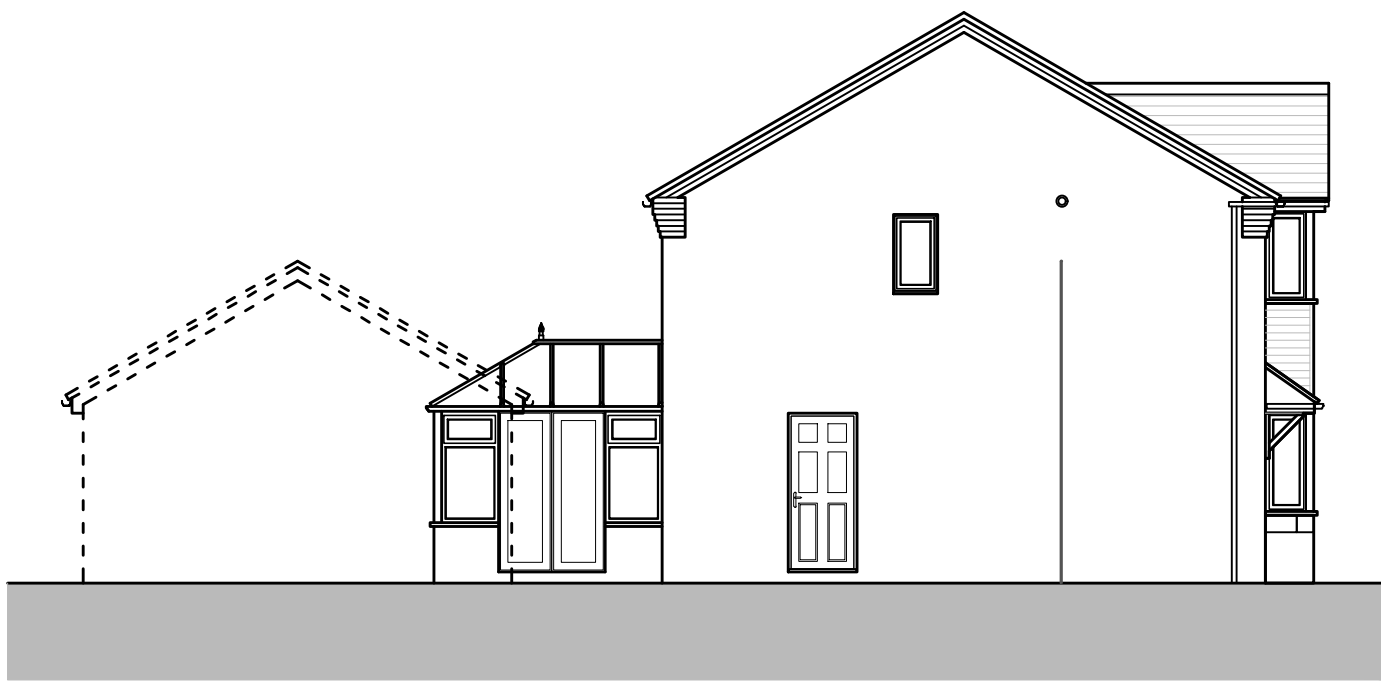


North West Elevation [1:100]




North East Elevation [1:100]




South East Elevation [1:100]

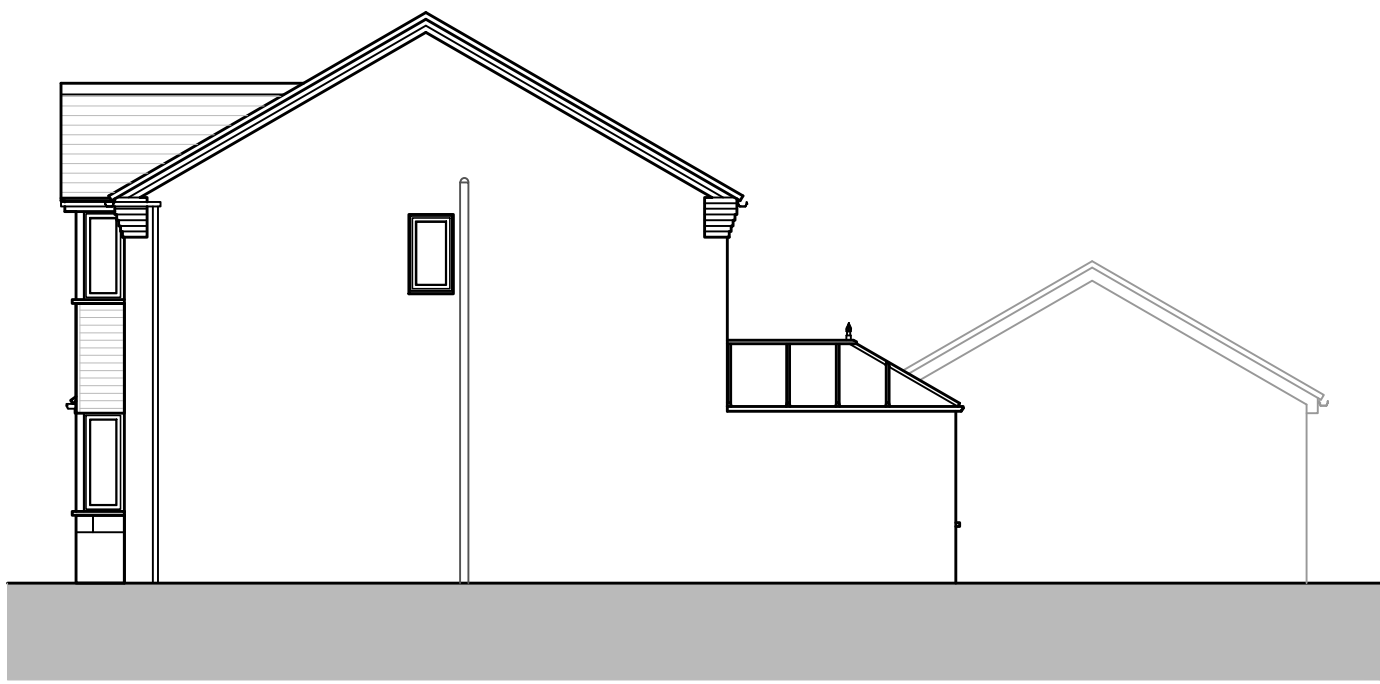


South West Elevation [1:100]

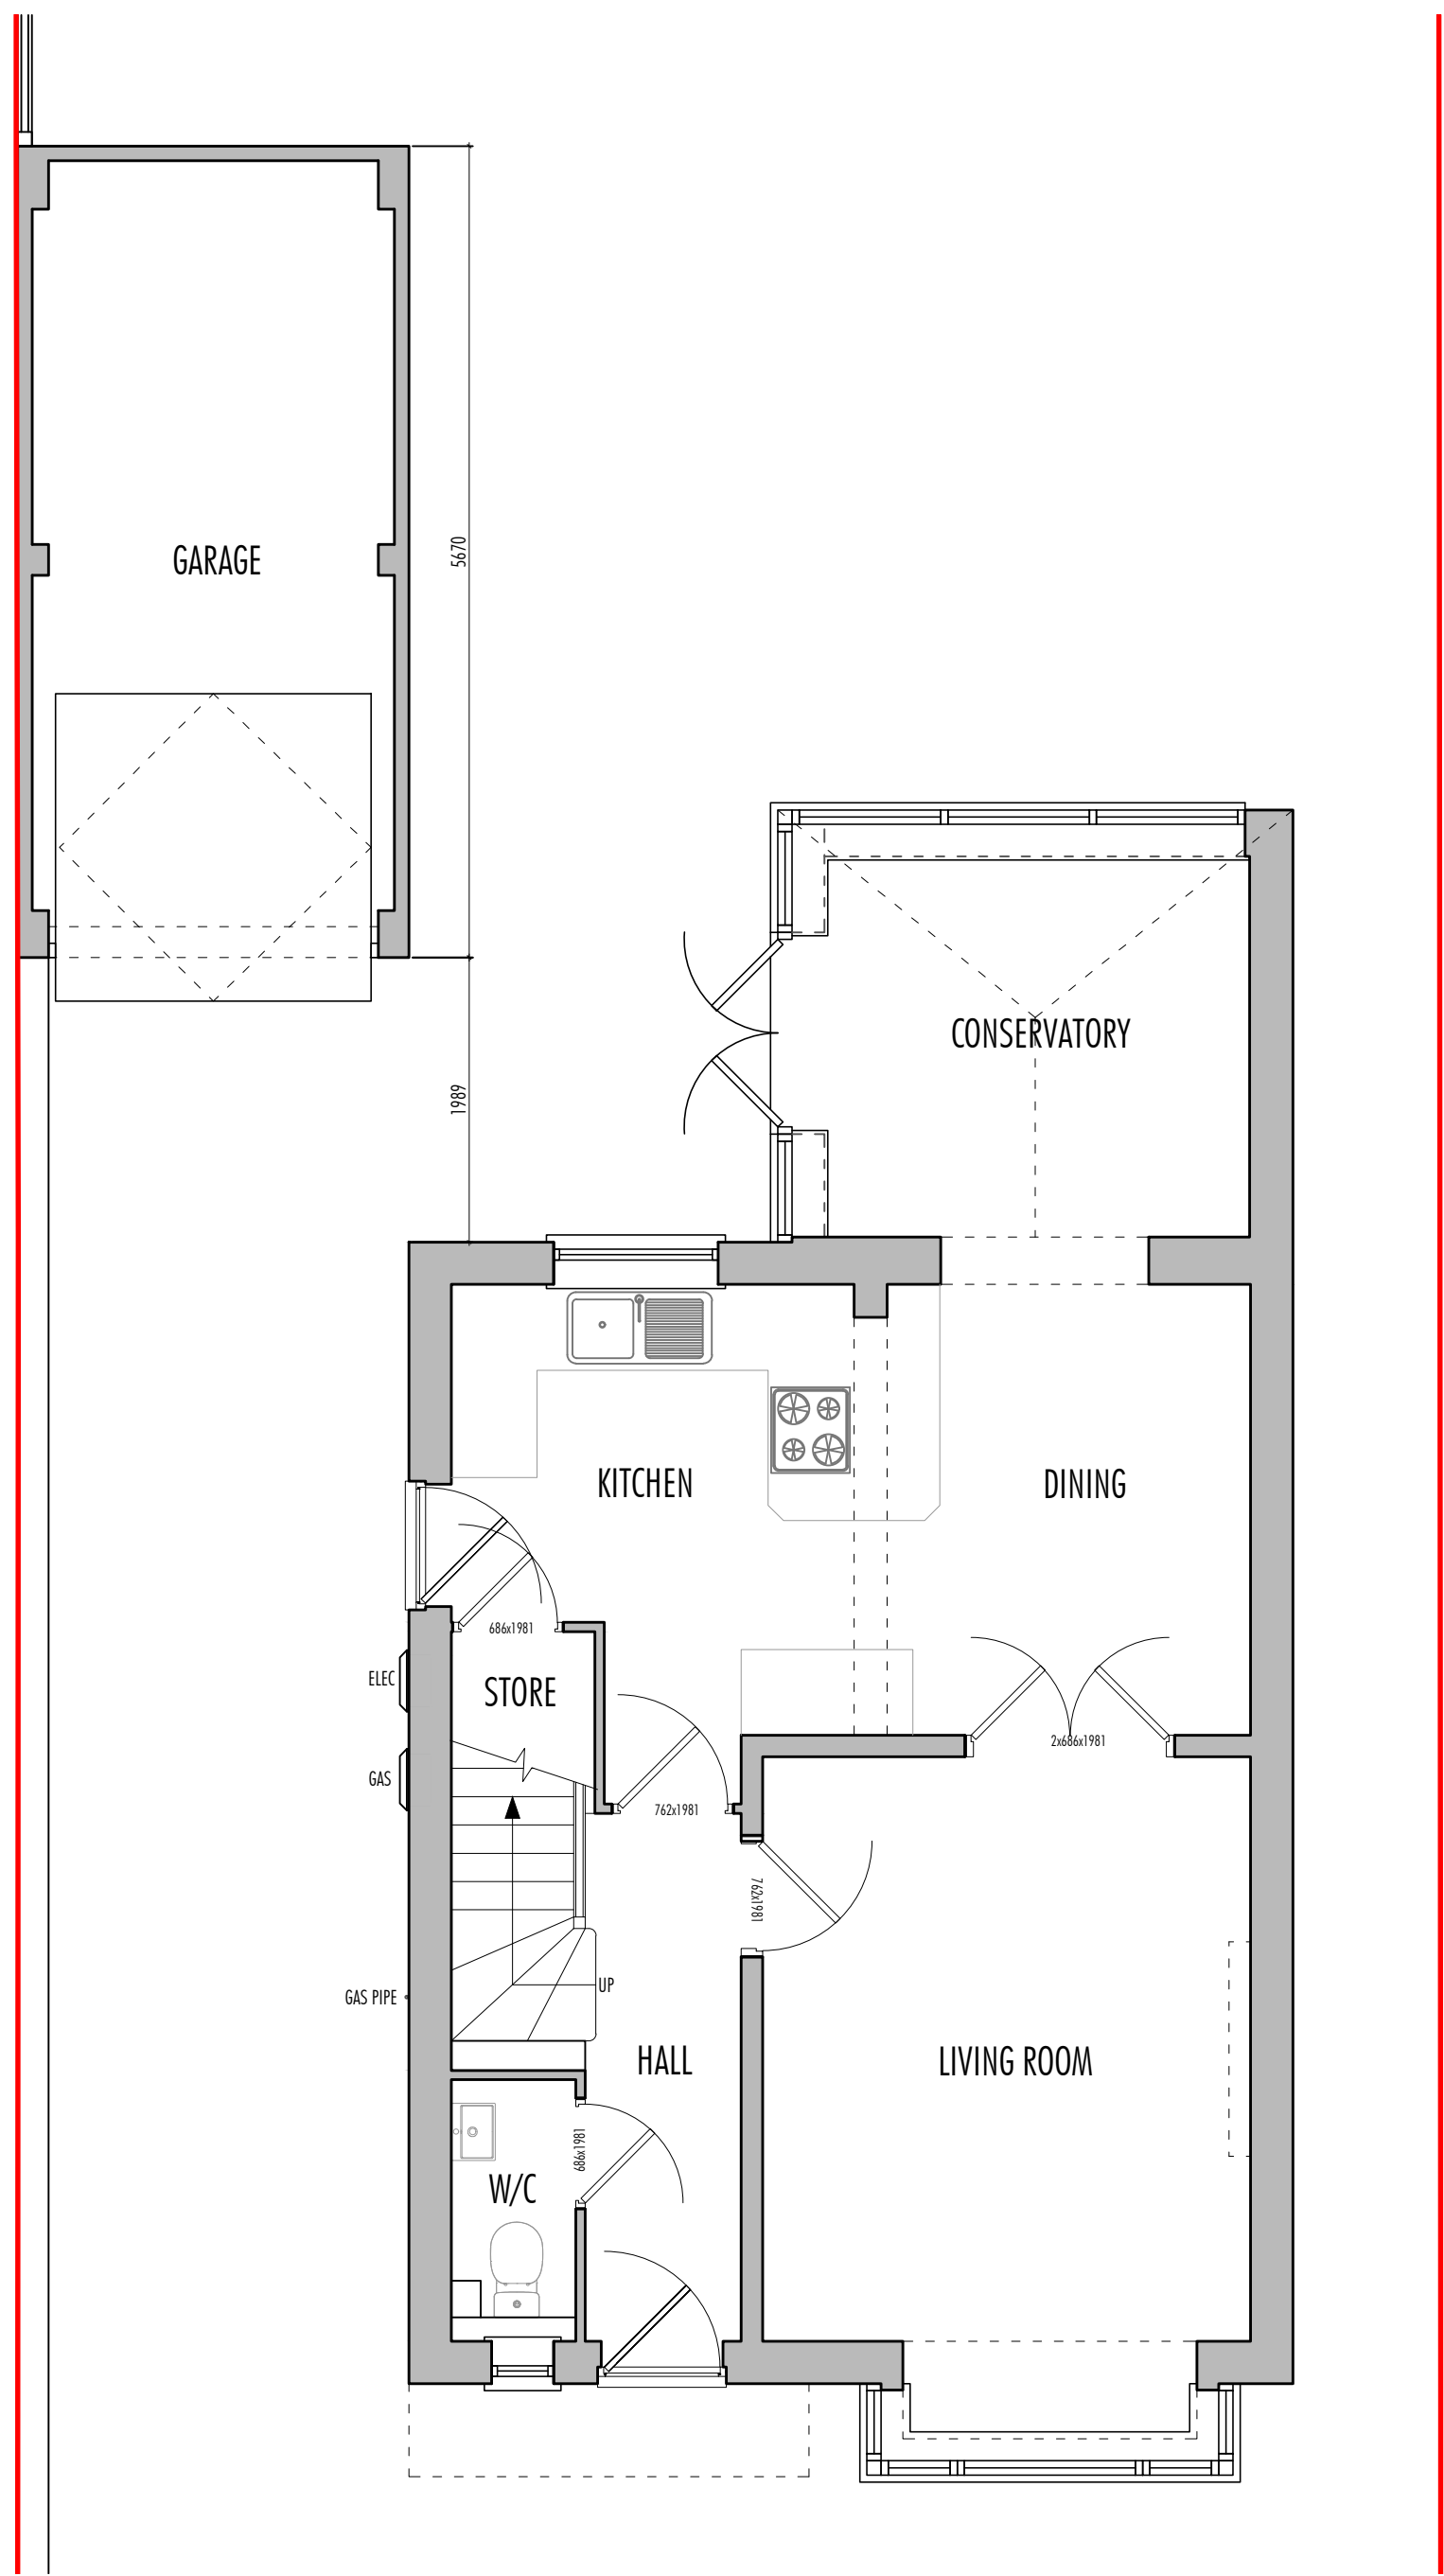

Ground Floor Plan [1:50]

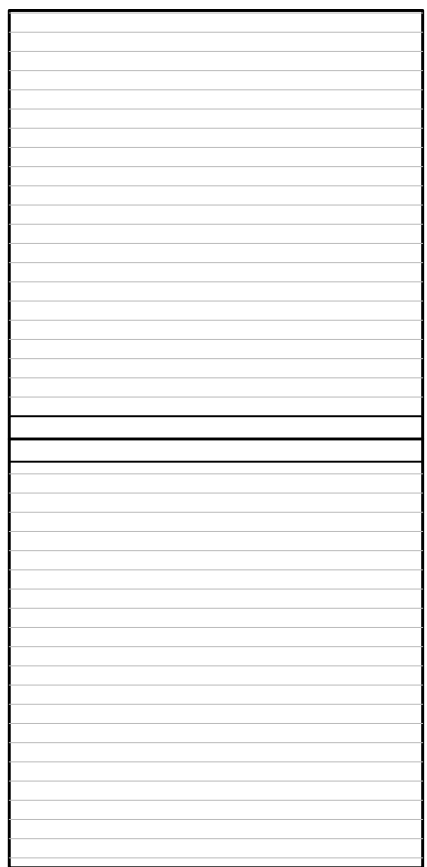

First Floor Plan [1:50]

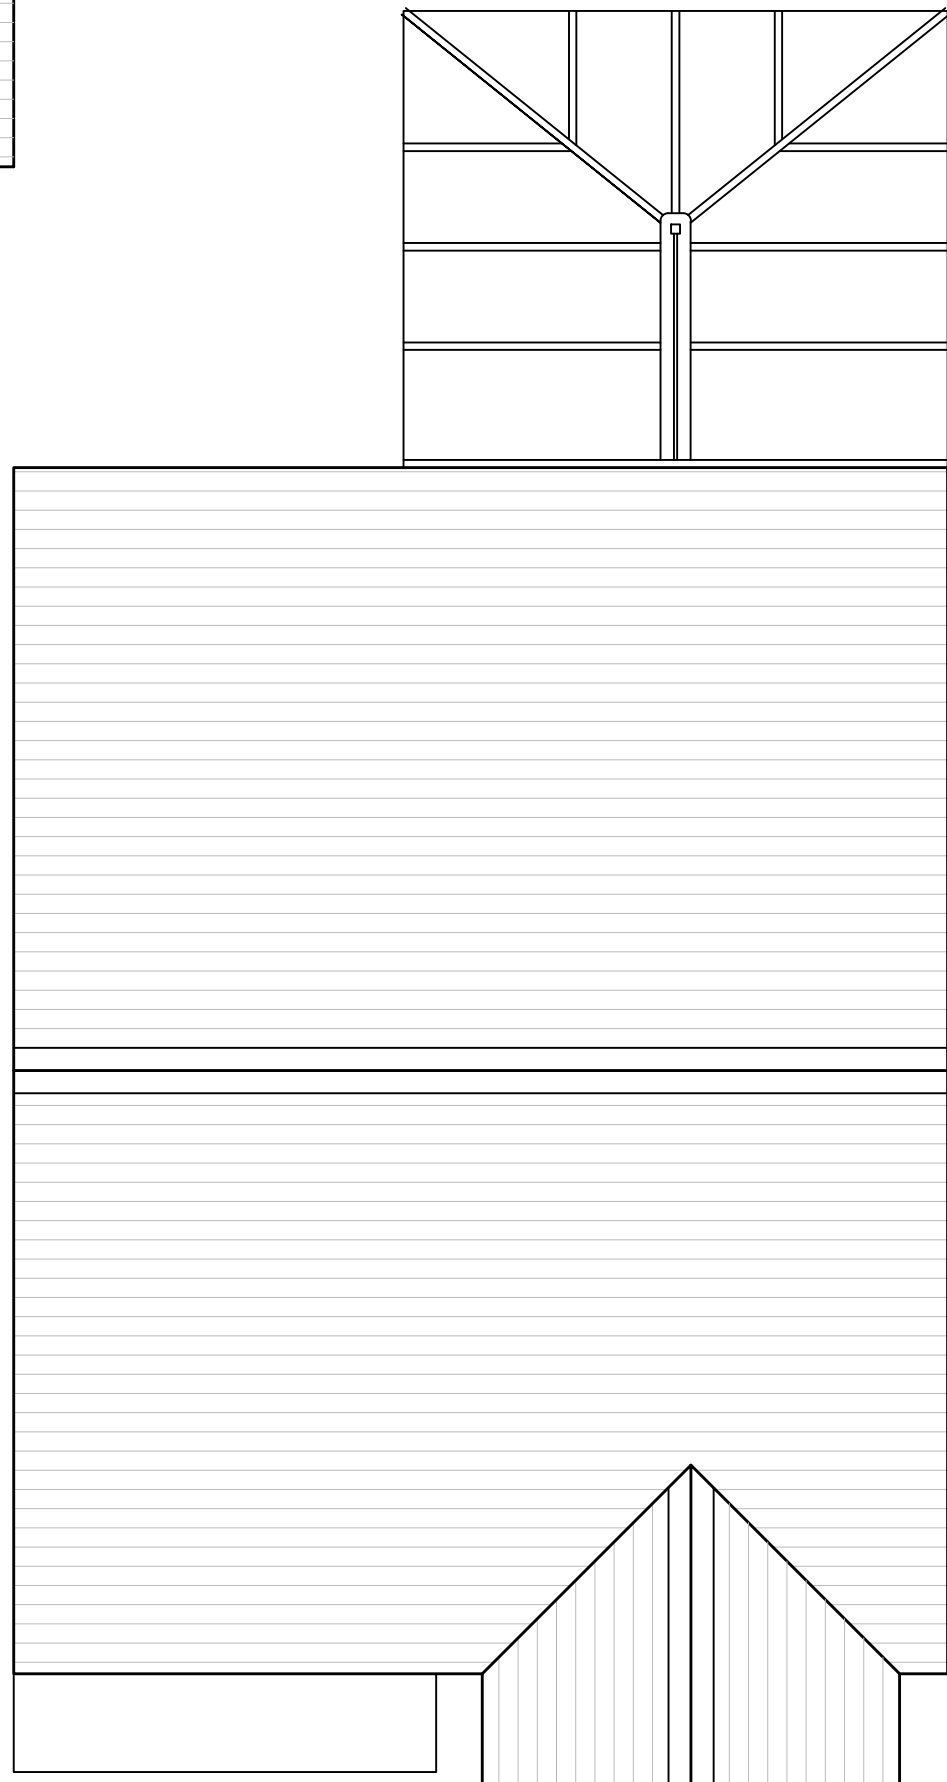

Roof Plan [1:50]

All dimensions are given for indicative purposes only.
All measurements should be checked on site prior to commencement and manufacturing.
If in doubt - ASK
This drawing remains the copyright property of Turner & Co Ltd and must not be reproduced without written consent

Rev	Date	Details	Drawn
A	03.08.21	Dims added as Planners request	DB

Rev	Date	Details	Drawn
Client: Mr & Mrs Gadsby			
Project Title: 55 Sage Drive, Woodville, Swadlincote DE11 7JX			
Drawing Title: Existing Plans and Elevations			

PLANNING DRAWING



Turner & Co Ltd : Architectural Design : 1st Flr : Charity House Duke Street : Tutbury : Burton upon Trent : DE13 9NE 01283 813368 : www.tcctd.net : enquiries@tcctd.net			
Scale: 1:50	Date: 03.08.21	Drawn: DB	Checked: RT
Reference: SD020621	Drawing Nr: E002	Revision: A	