



NOTES

All dimensions must be checked on site and only scaled from this drawing for planning purposes only

 

METRES (@ 1:100)

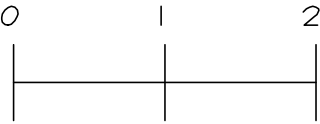

METRES (@ 1:50)

	Date	Revisions

© copyright

Client

MR HINSON

Location

2 THE HILL
SWARKESTONE ROAD
CHELLASTON
DERBY
DE73 6WB

Proposal

PROPOSED DETACHED GARAGE
WITH ANNEXE ABOVE

Drawing Title

EXISTING FLOOR PLAN
AND ELEVATIONS

Scale

1:50 & 1:100

Date

APRIL 2021

Drawn by

KJL

Drg No.


J3240-05

Revision




MAKING PLANS
architecture


Ivy Lodge, Twyford Road, Willington, Derby, DE65 6DE
T/F 01283 703160 E info@makingplans-architecture.co.uk
W www.makingplans-architecture.co.uk

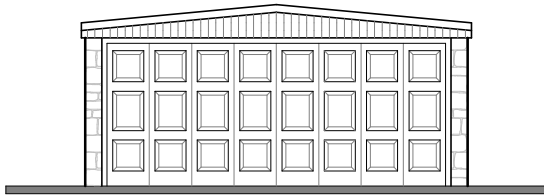


EXISTING FRONT (SOUTH)
ELEVATION 1:100

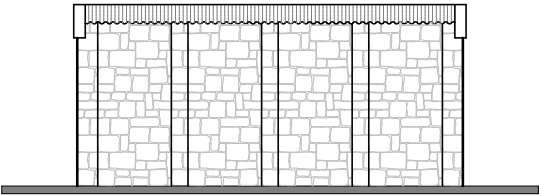


EXISTING SIDE (WEST)
ELEVATION 1:100

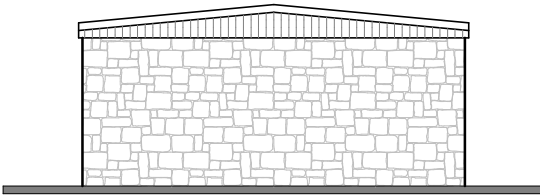

EXISTING REAR (NORTH)
ELEVATION 1:100

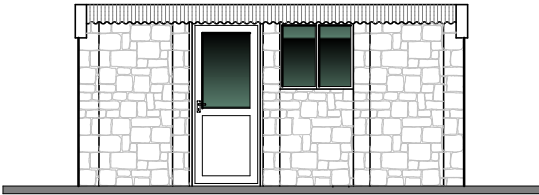

EXISTING SIDE (EAST)
ELEVATION 1:100

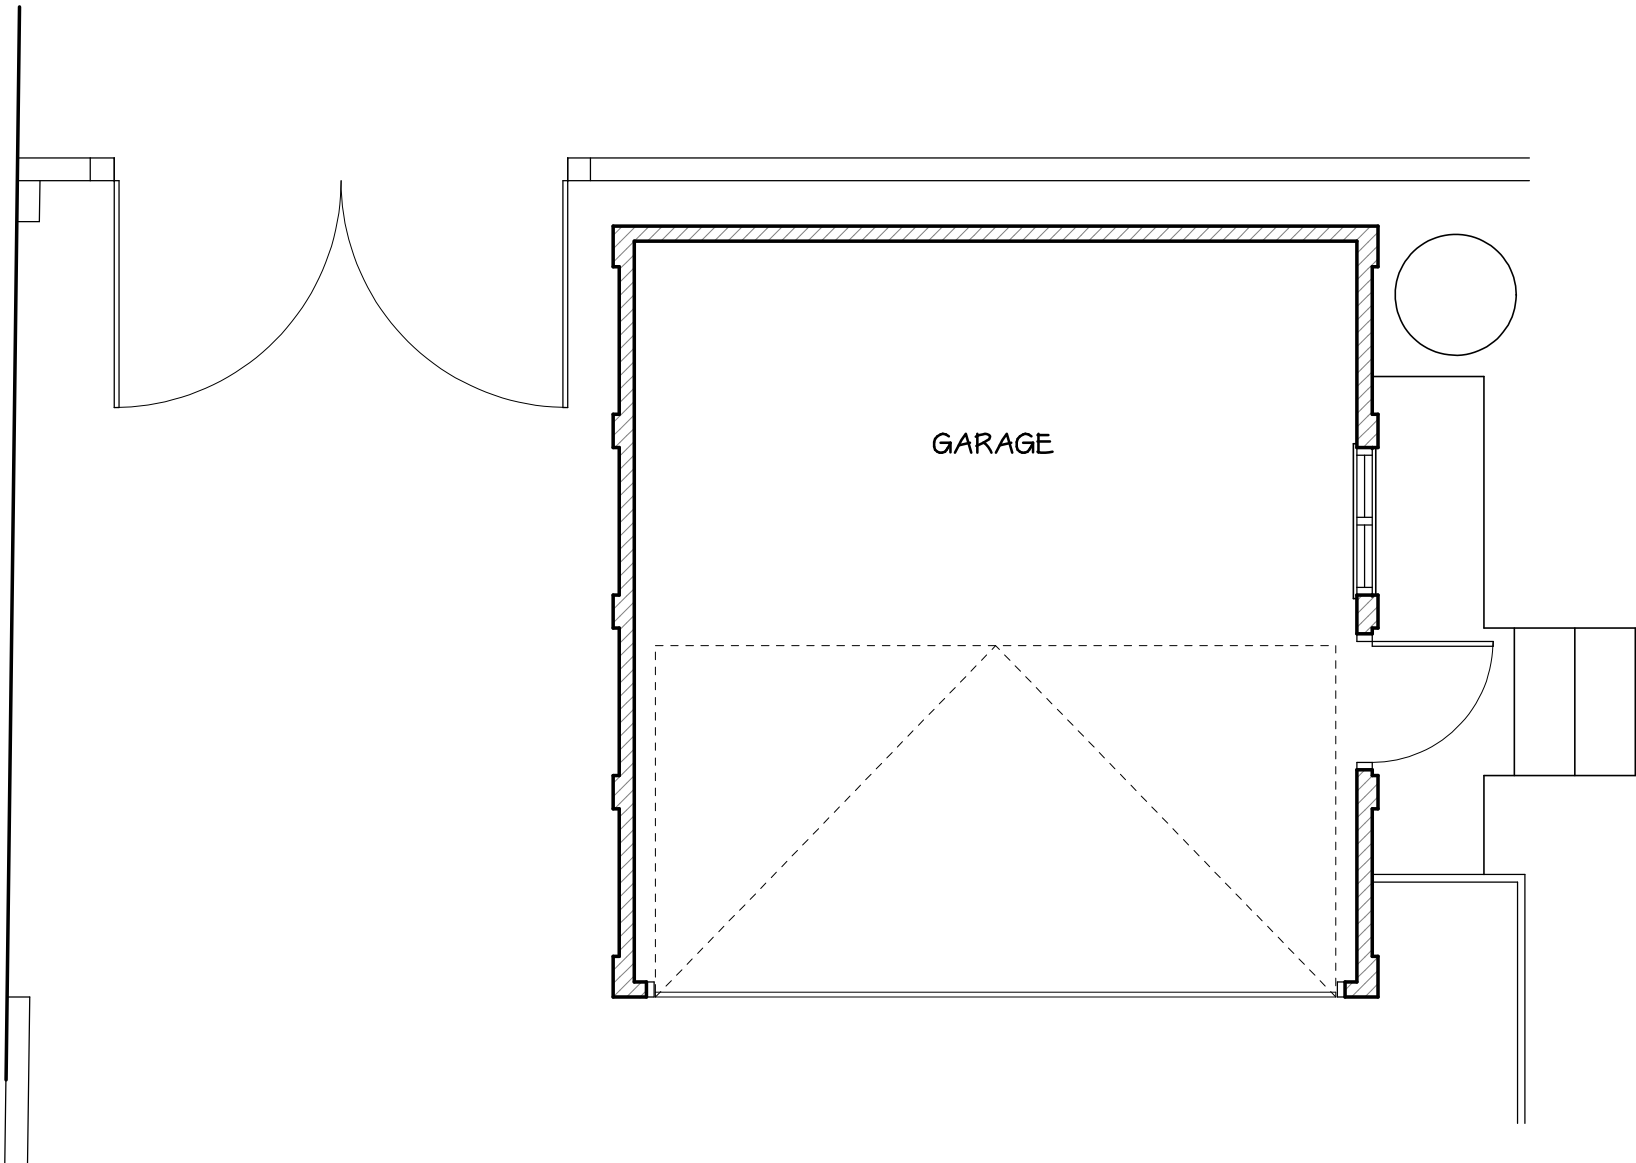

EXISTING FLOOR PLAN
1:50

