



NOTE - All brickwork and roof tiles to match existing and to Local Authority approval.
Timber cladding also to Local Authority approval.

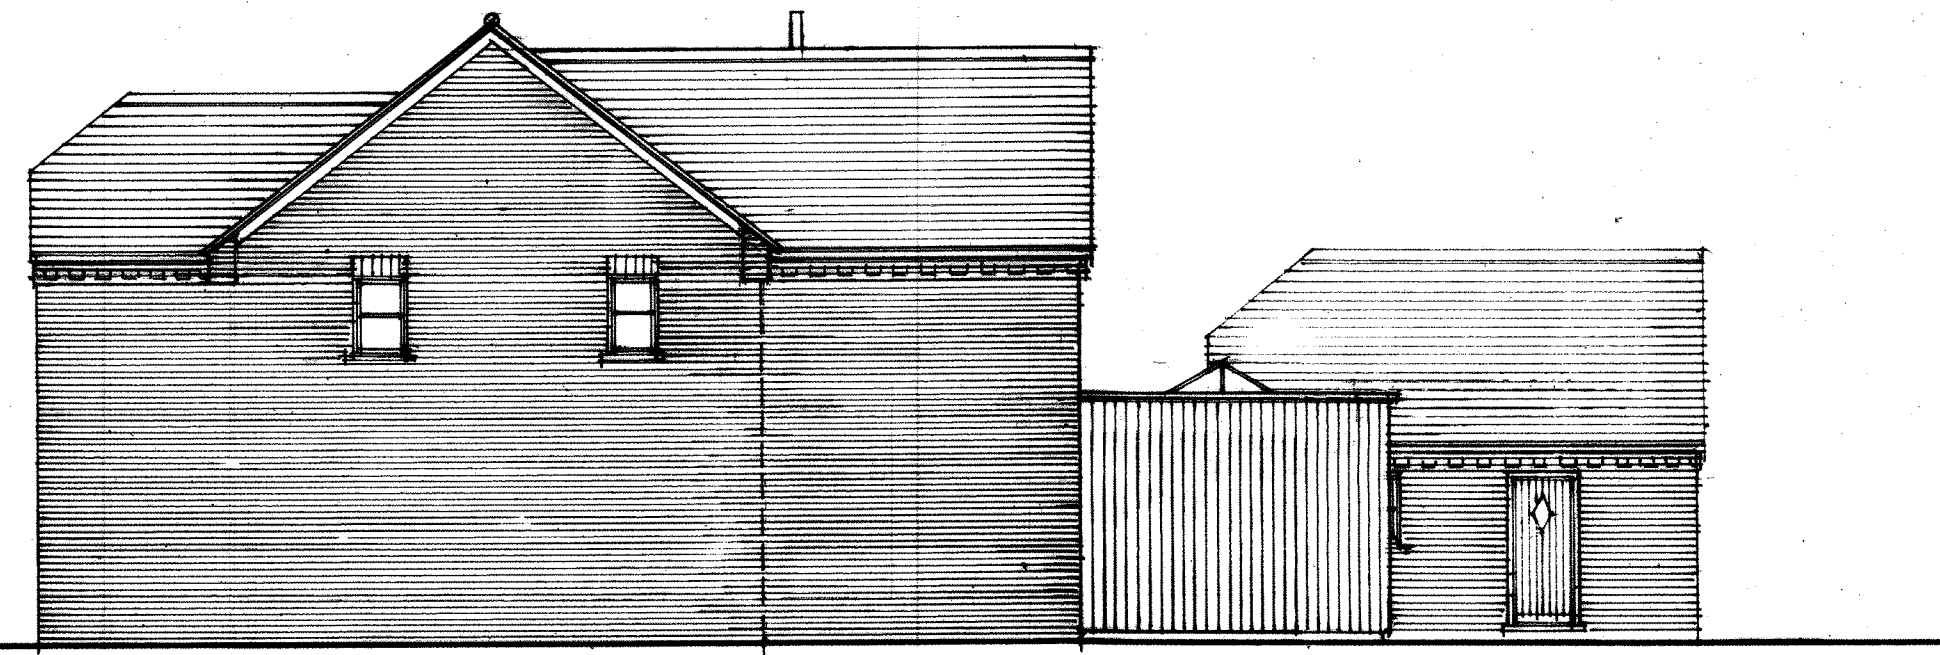


FRONT ELEVATION




SIDE ELEVATION

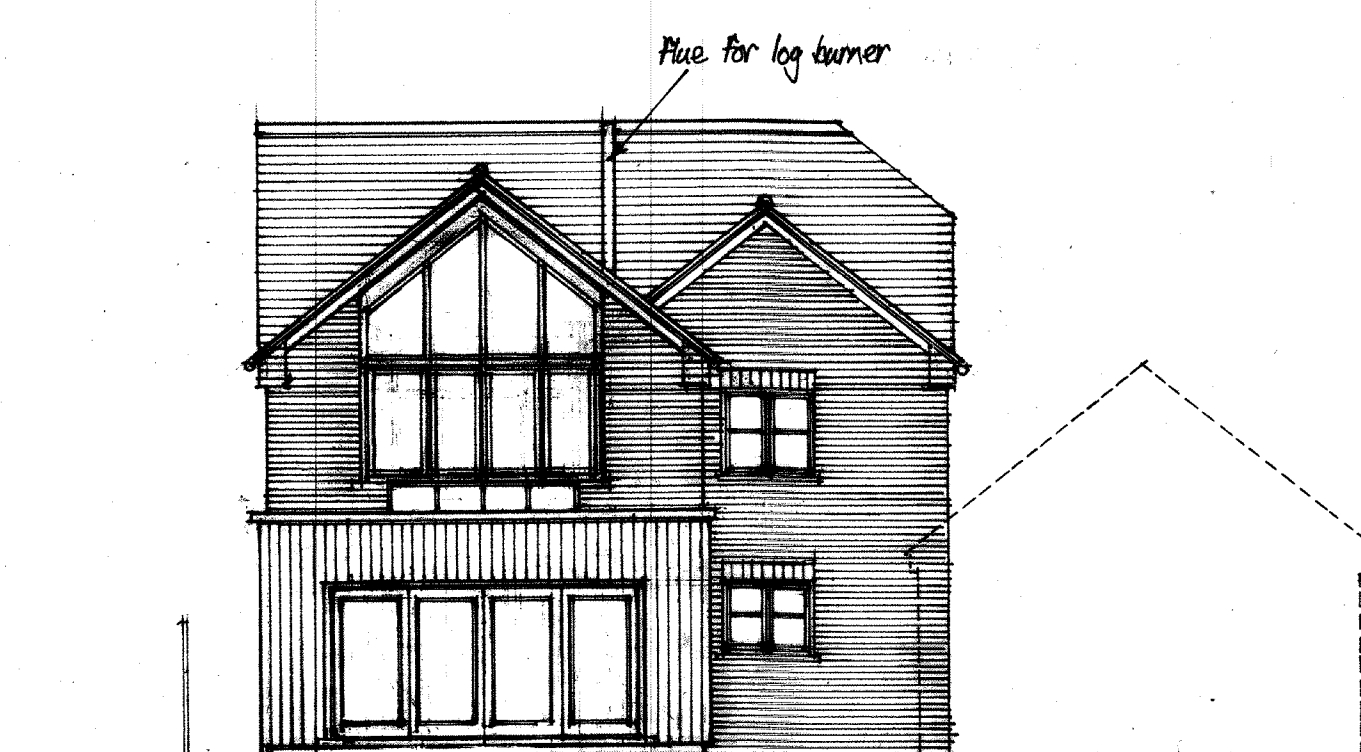

REAR ELEVATION

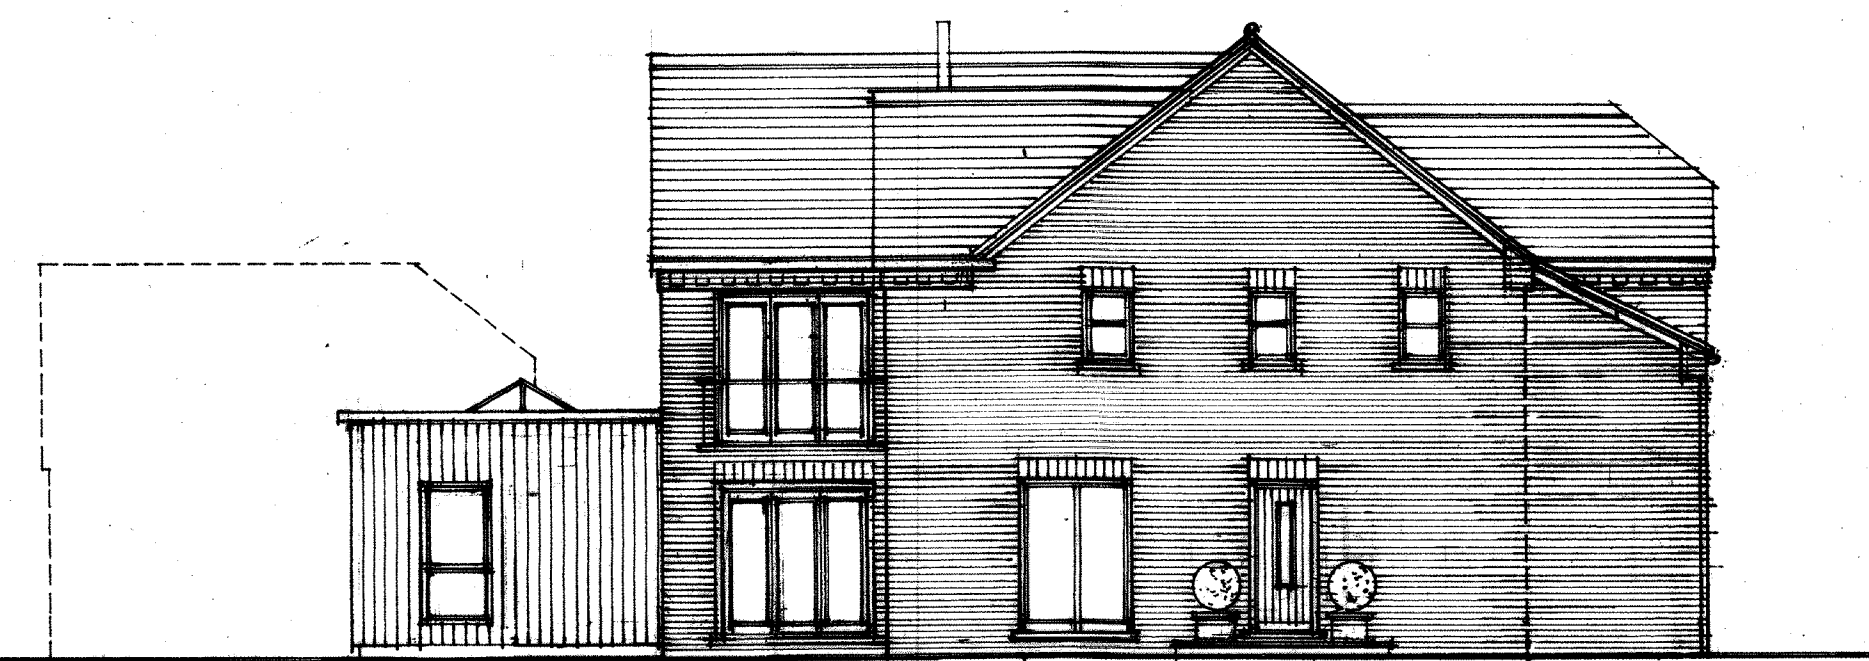

SIDE ELEVATION

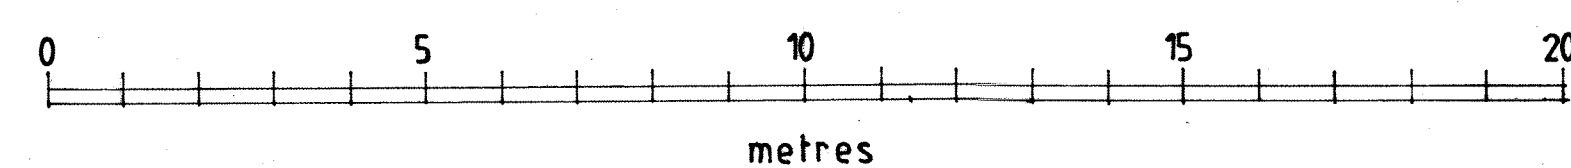

1:100 scale at A1

REVISION	BY	DATE	DETAILS
N			
M			
L			
K			
J			
I			
H			
G			
F			
E			
D			
C			
B			
A			

REVISIONS			

CLIENT MR. J. CUBITT			
PROJECT PROPOSED EXTENSIONS TO 1 ROYLE FARM COTTAGE, CALDWELL LANE, DRAKELOW, BURTON-ON-TRENT, DE15 9TU			
DRAWING ELEVATIONS AS PROPOSED			
SCALE	1: 100	DATE	JUNE 2021
JOB NUMBER	R 189	DRAWING NUMBER	04
REVISIONS			