




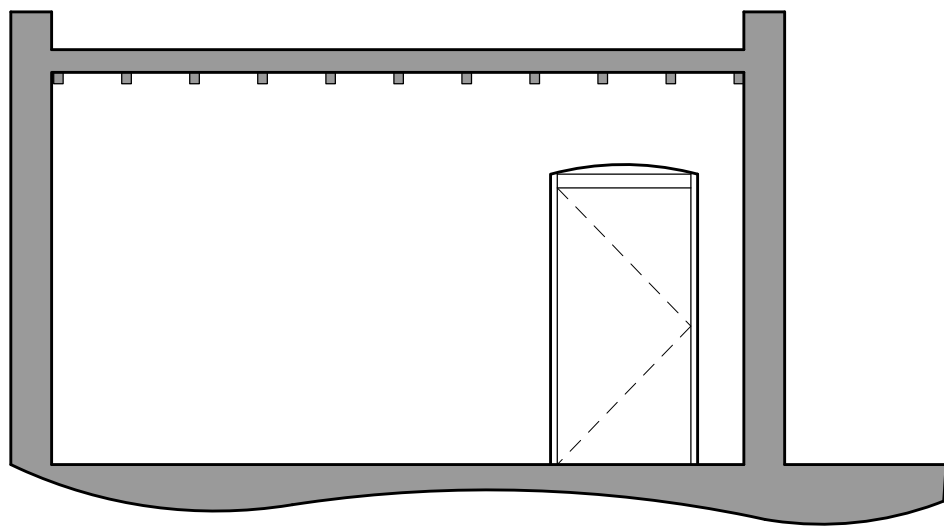


EXISTING ELEVATION A

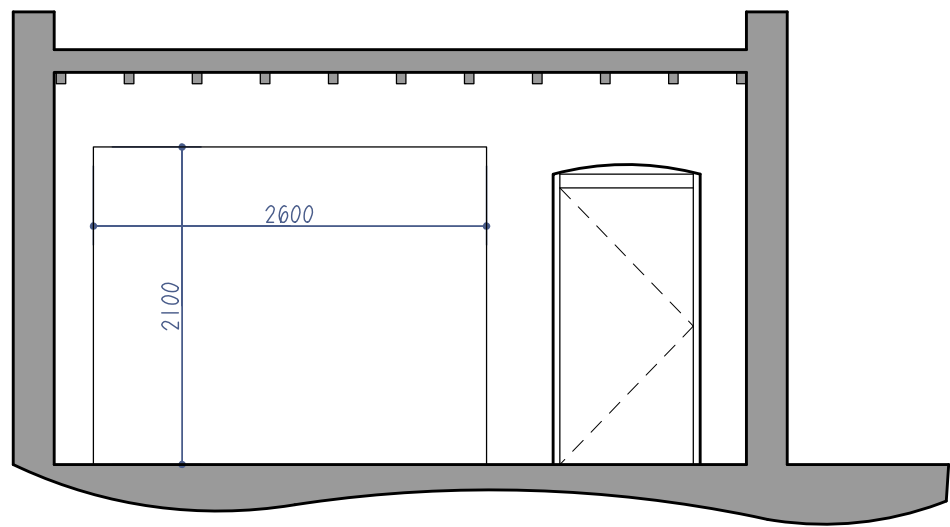

PROPOSED ELEVATION A

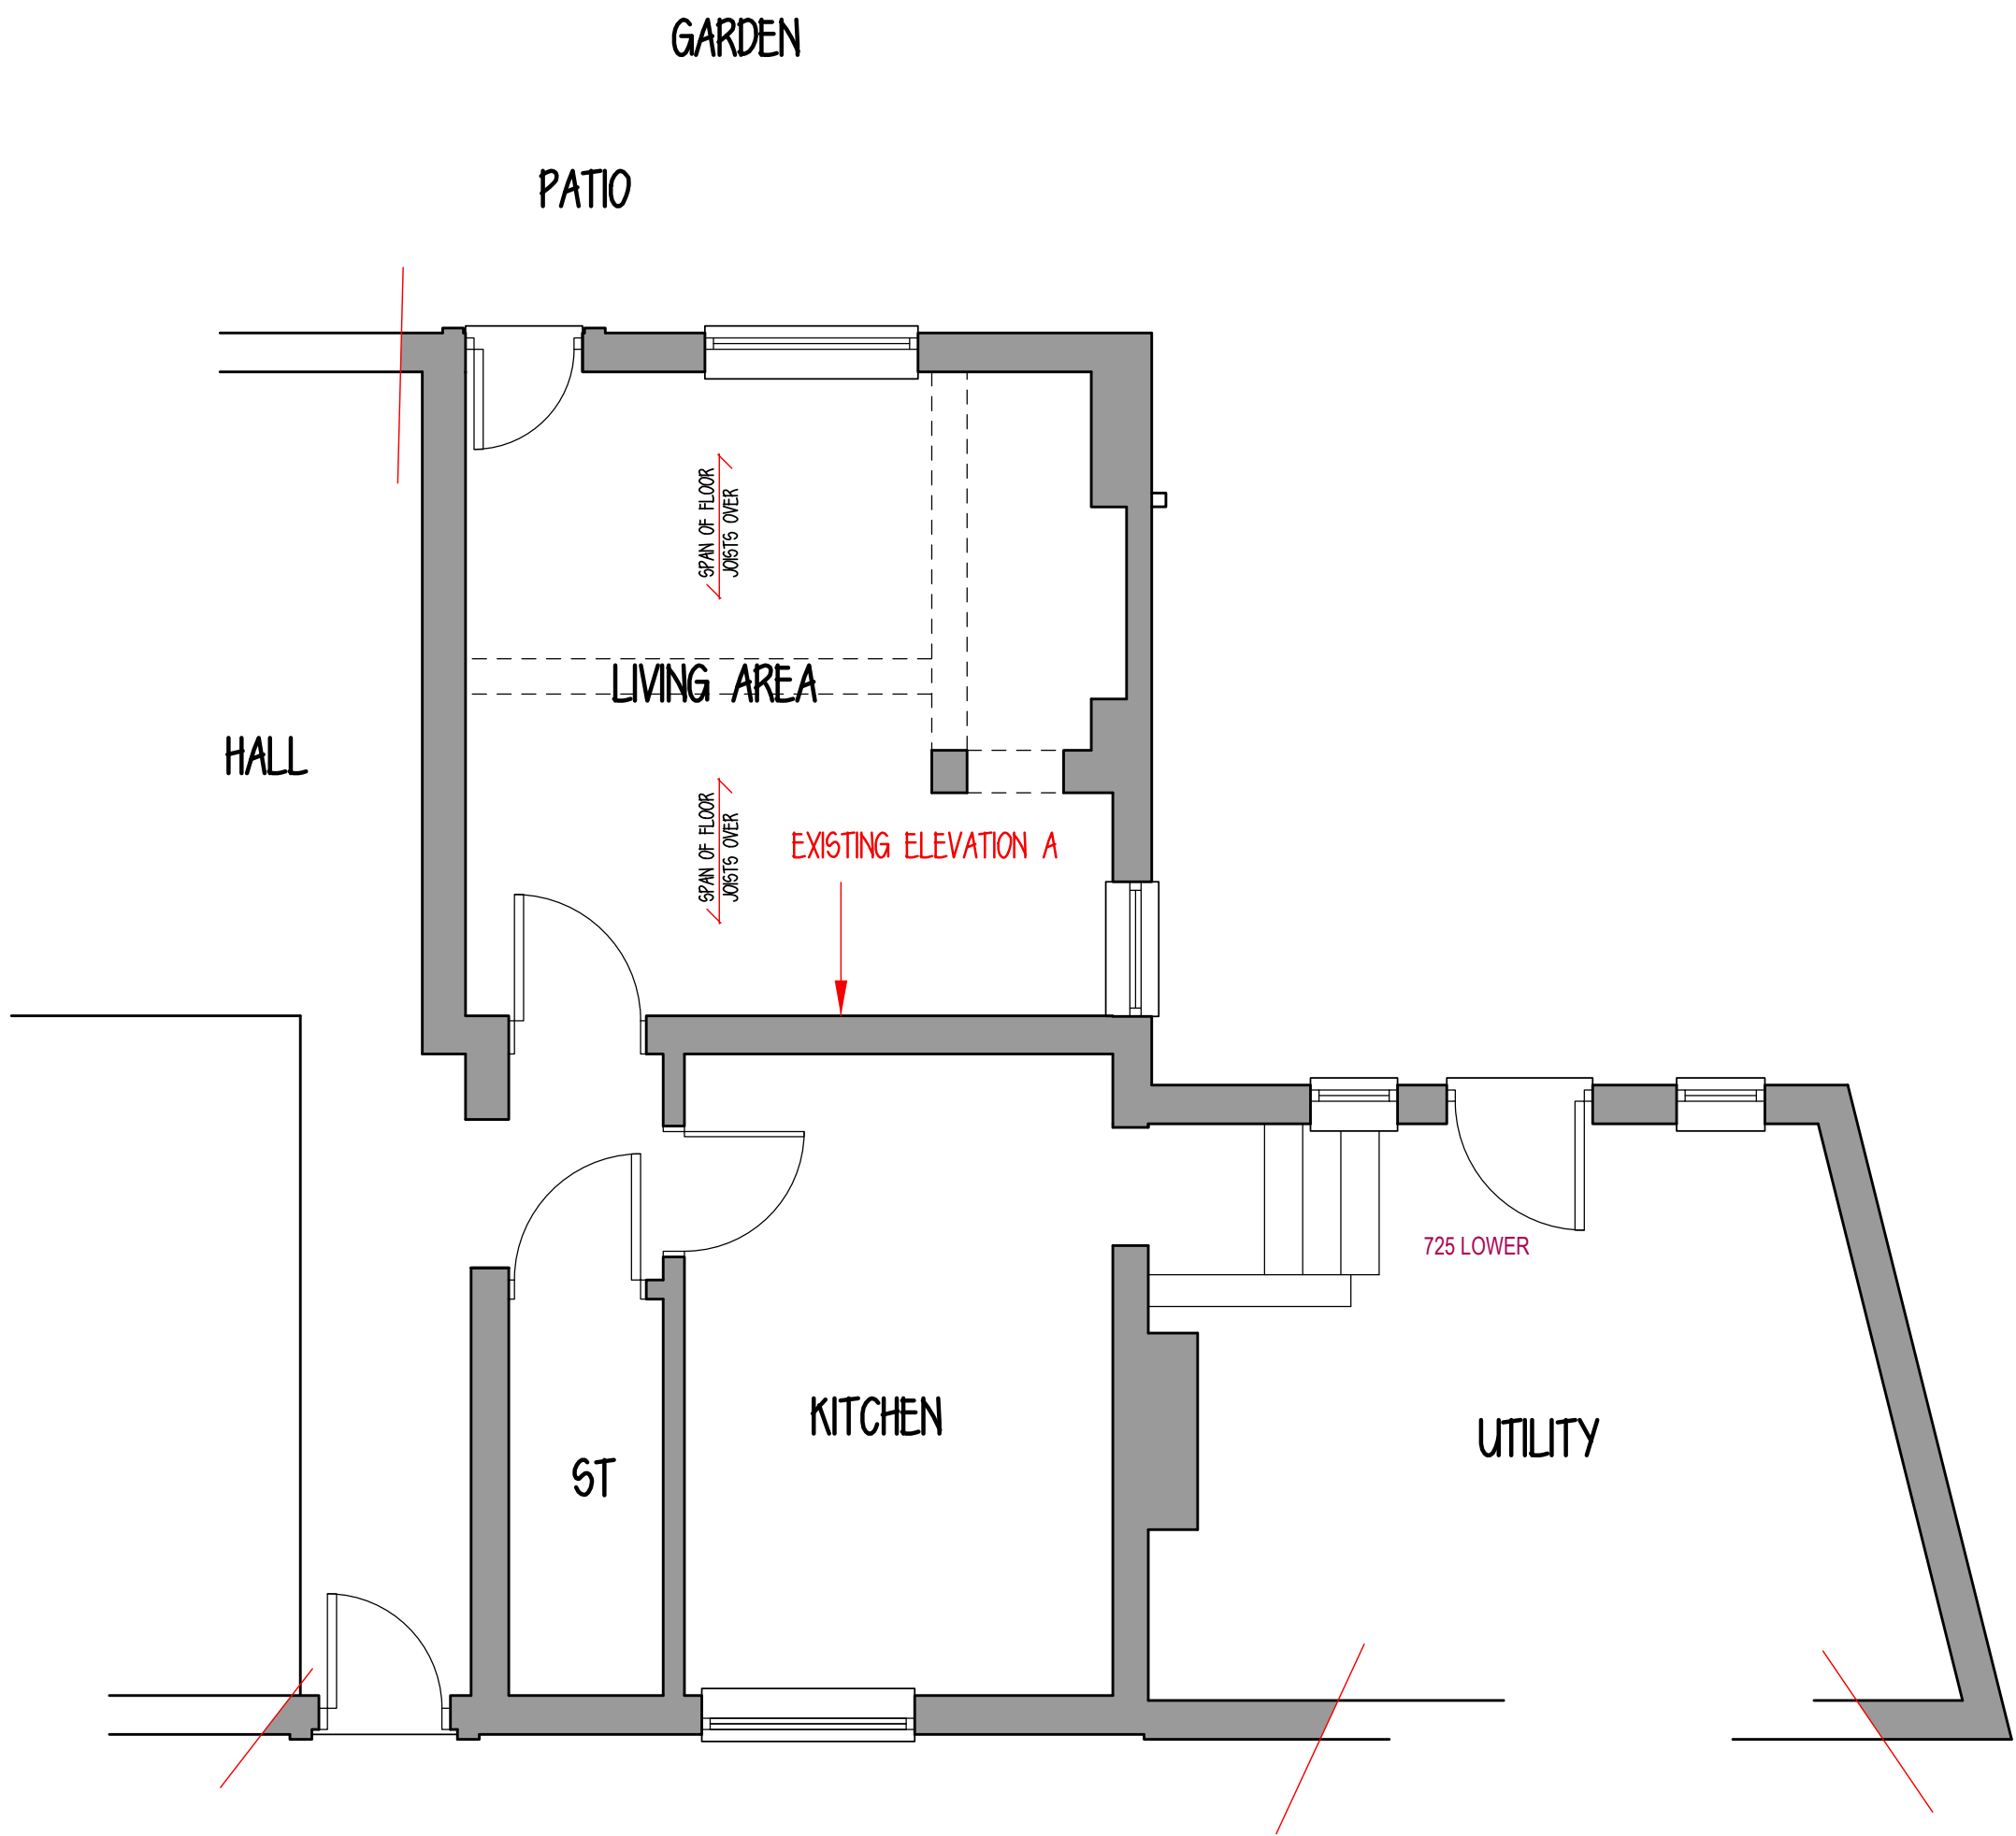

EXISTING GROUND FLOOR

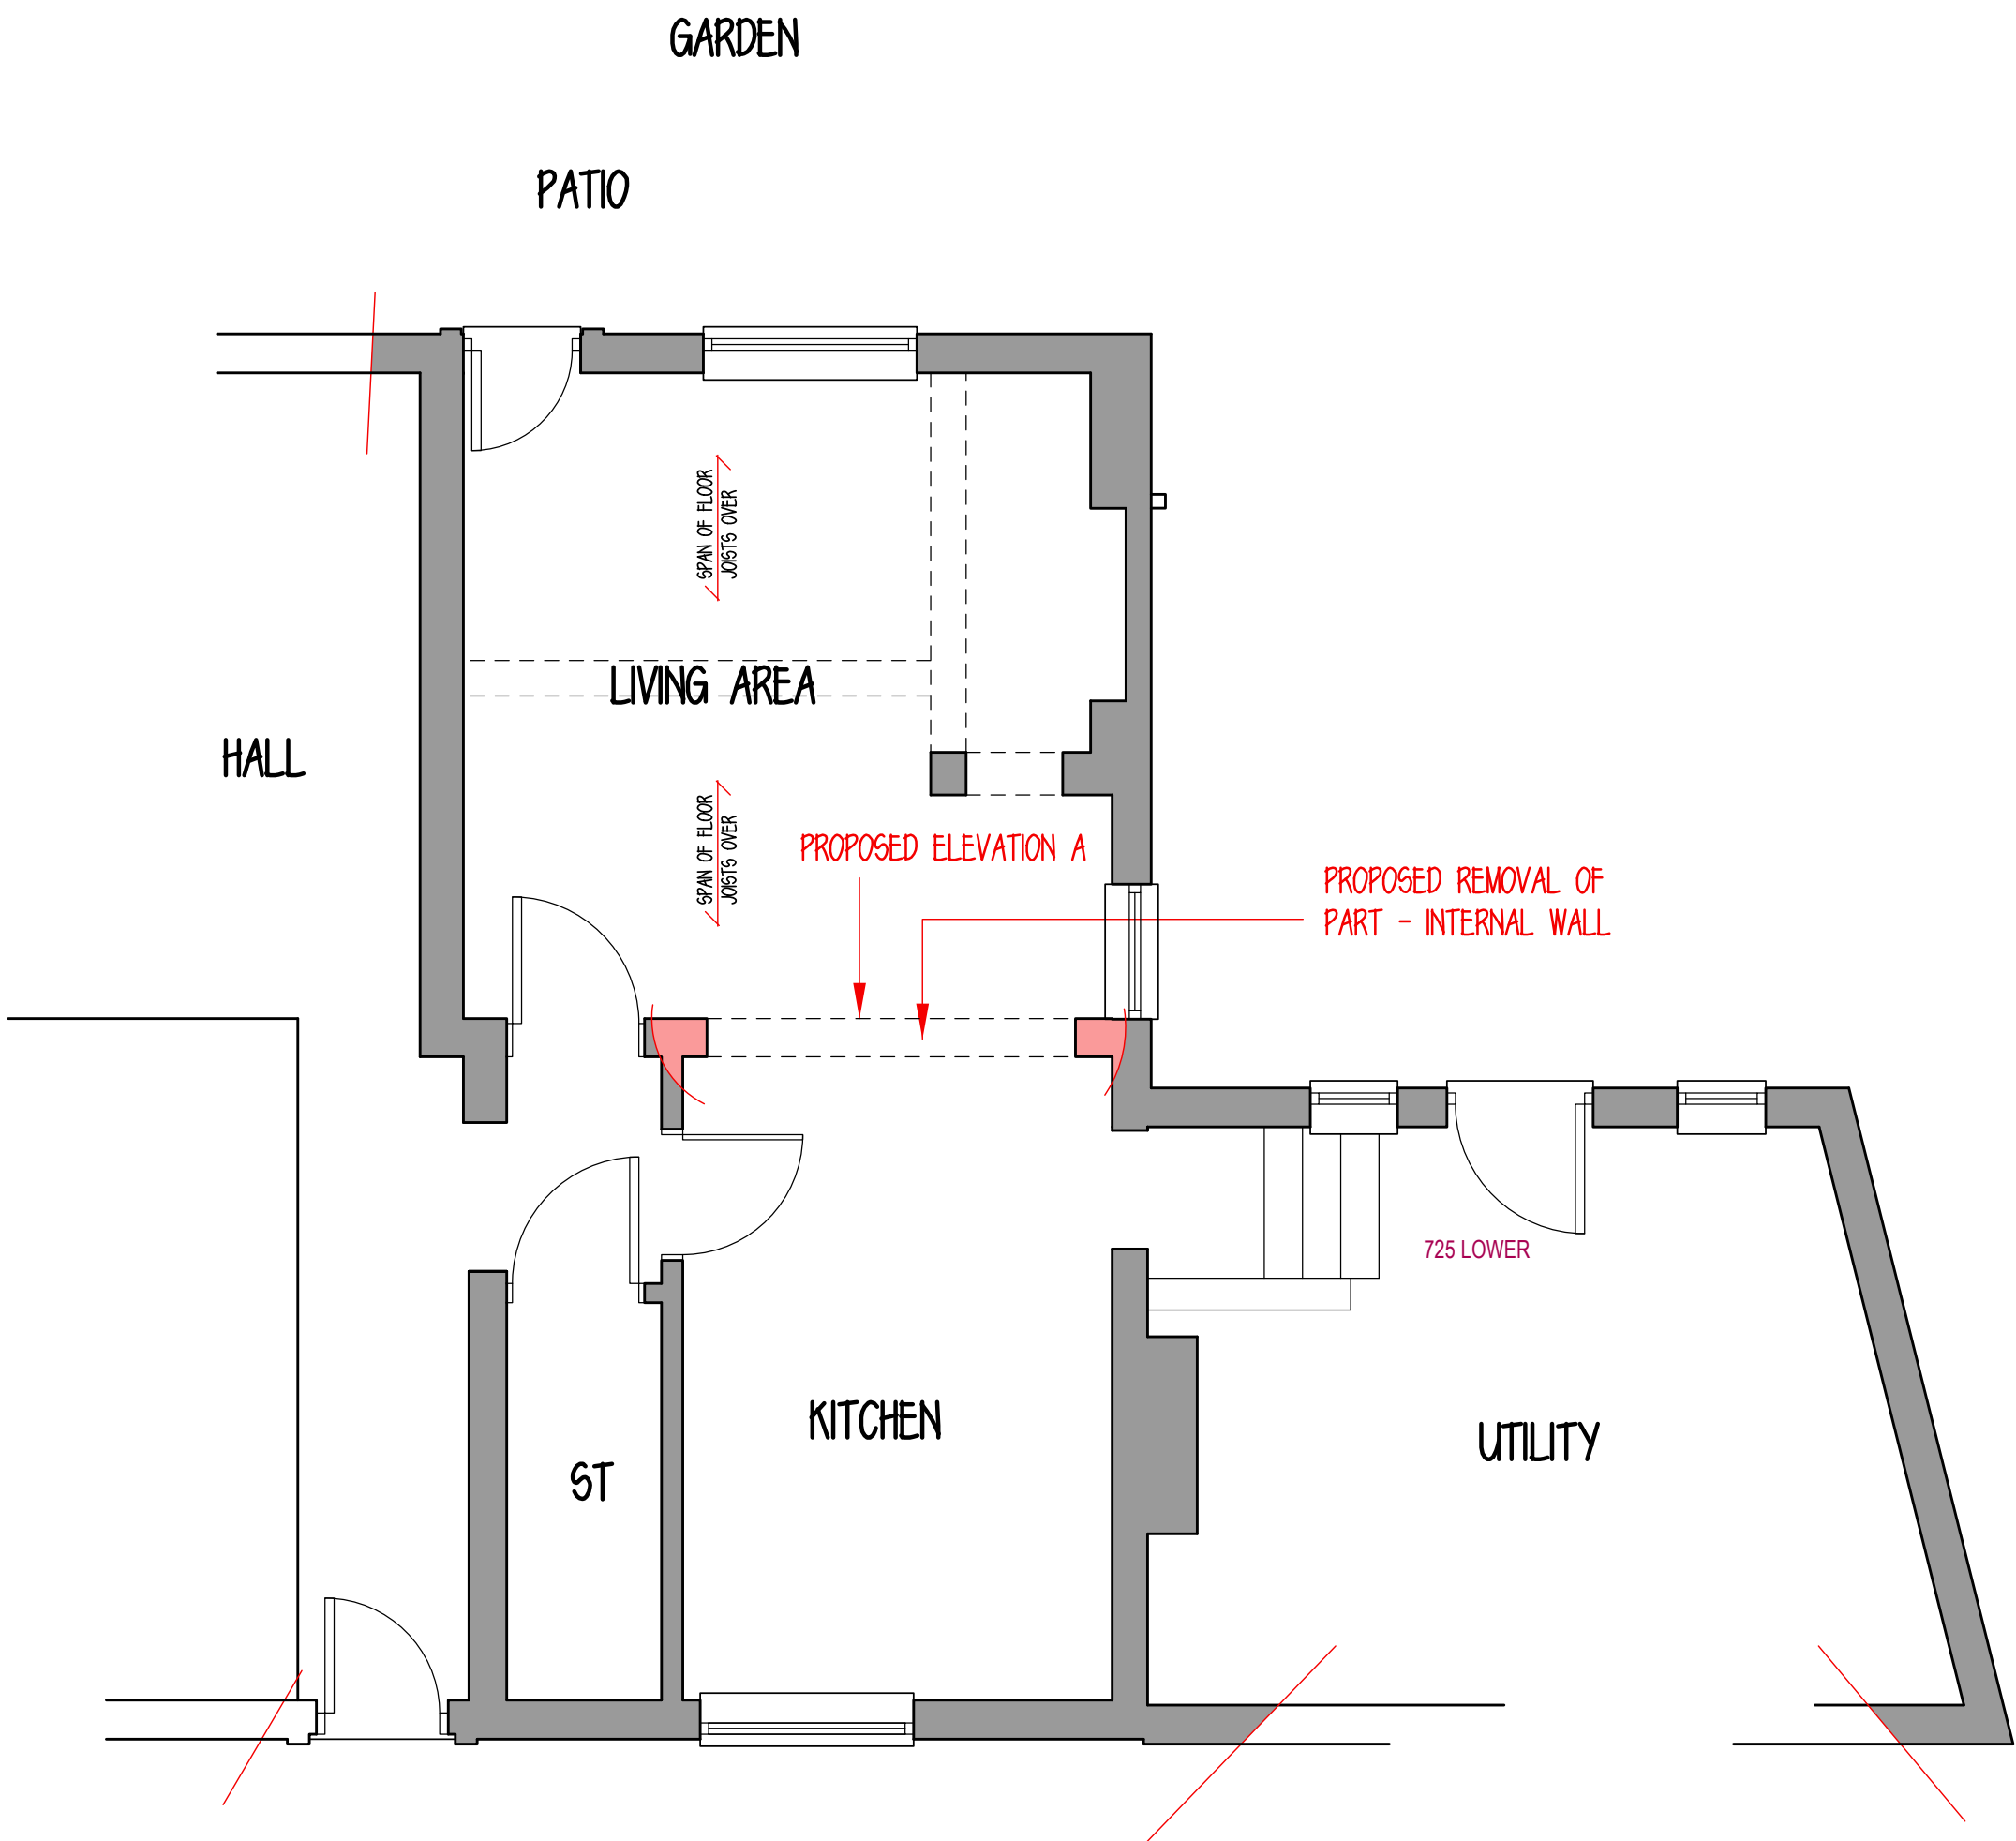

PROPOSED GROUND FLOOR PLAN

rev

S

designstudio

architectural services

g

202 woodville road hartshorne swadlincote derbyshire de11 7ex

tel - 01283 226771 e-mail - mail@sgdesignstudio.co.uk

drawing

Survey Of Existing Ground Floor

And Proposed Removal Of Wall

project

Ivanhoe House

Main Street

Smisby

LE65 2TY

client

Mr & Mrs Brooke

date 06/08/2021

revision Nil

-/-

scale 1:50 1:100 1:500 & 1:1250 at a1 size

drawing number 221-49-01 Nil

06/08/2021

name 221-49-01

rev Nil

1:1

