


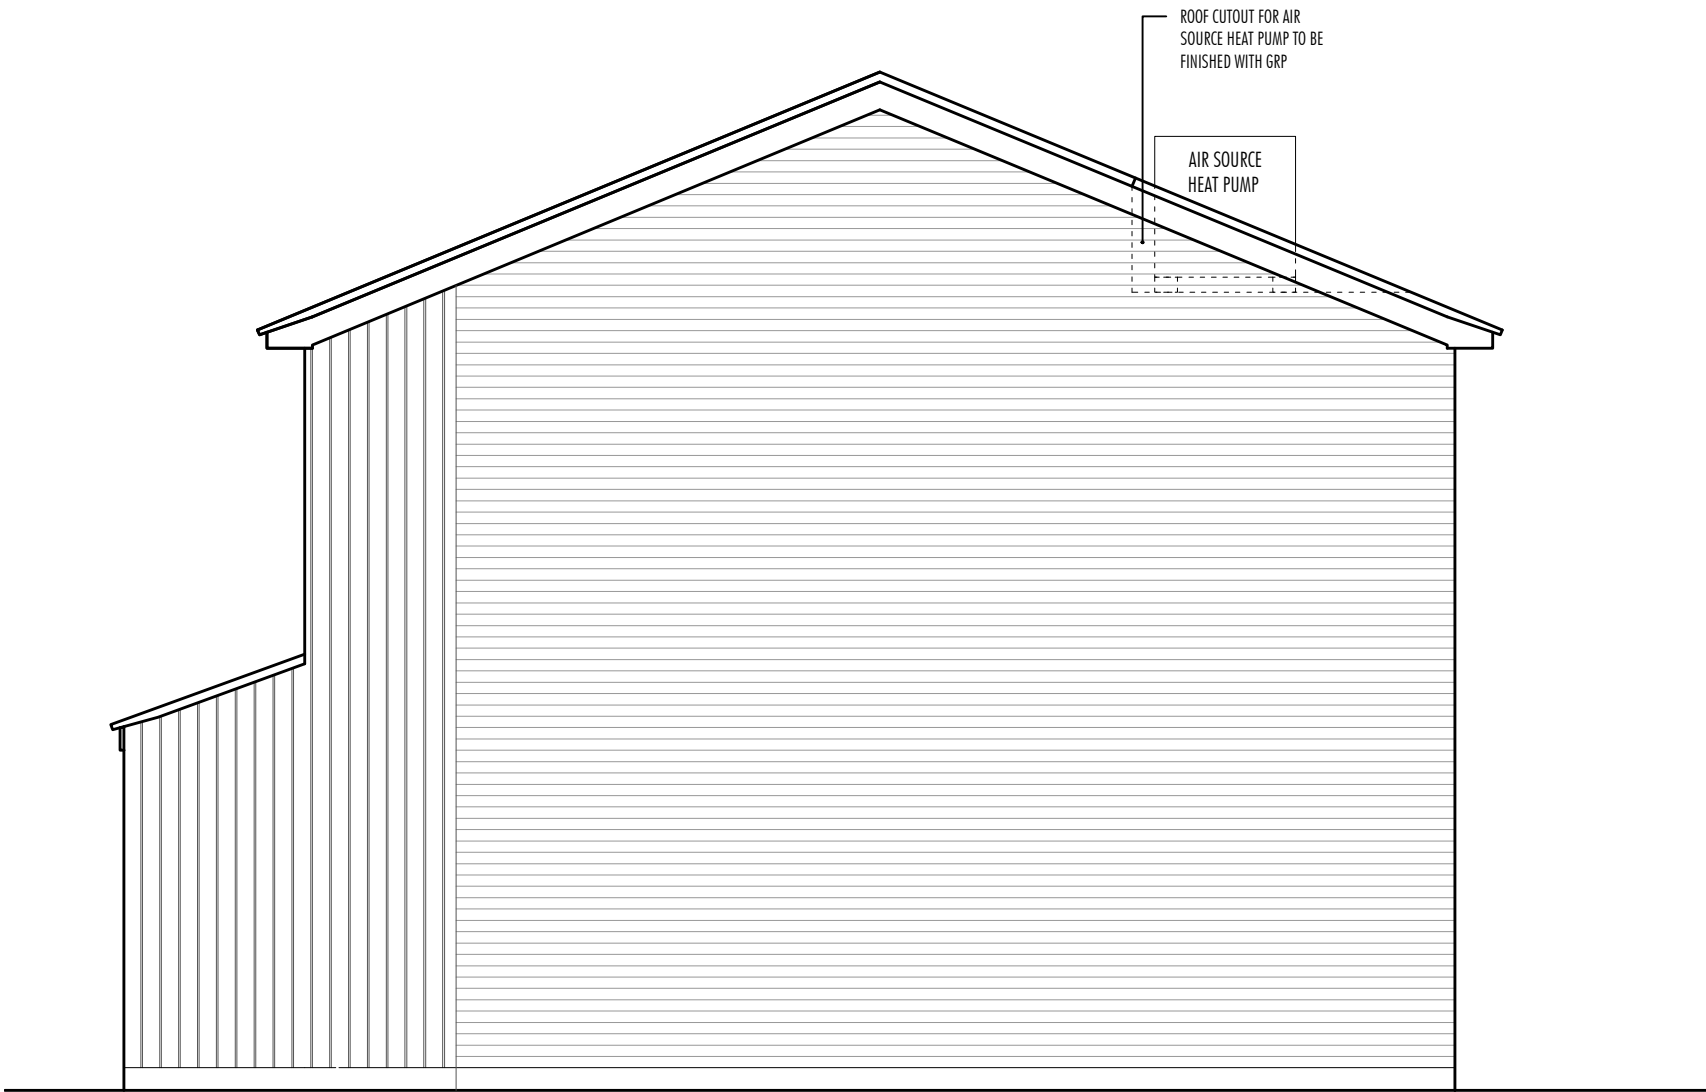


North East Elevation [1:50]




North West Elevation [1:50]




South West Elevation [1:50]

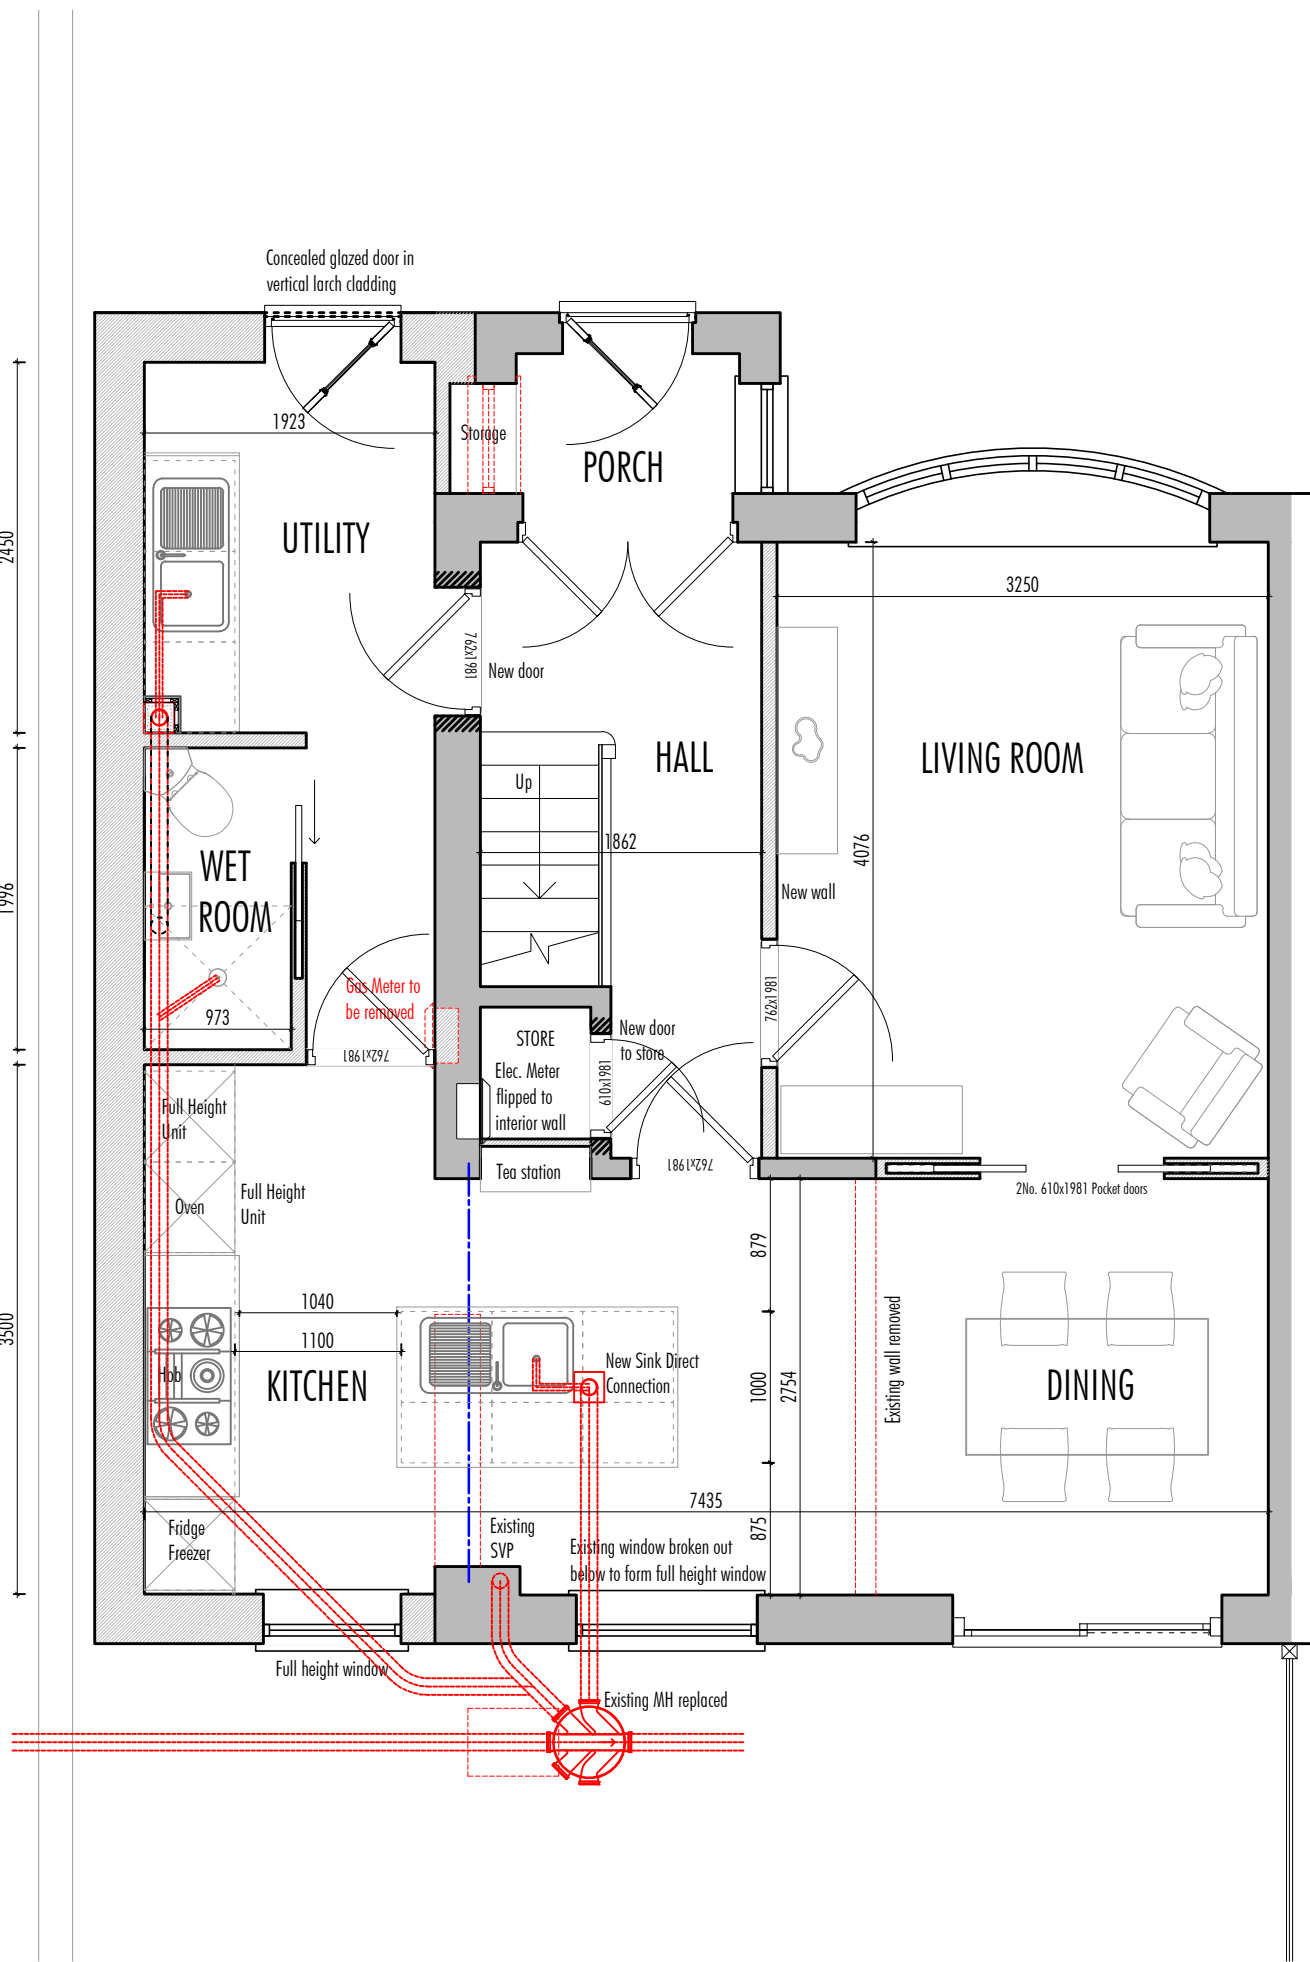

Ground Floor Plan [1:50]

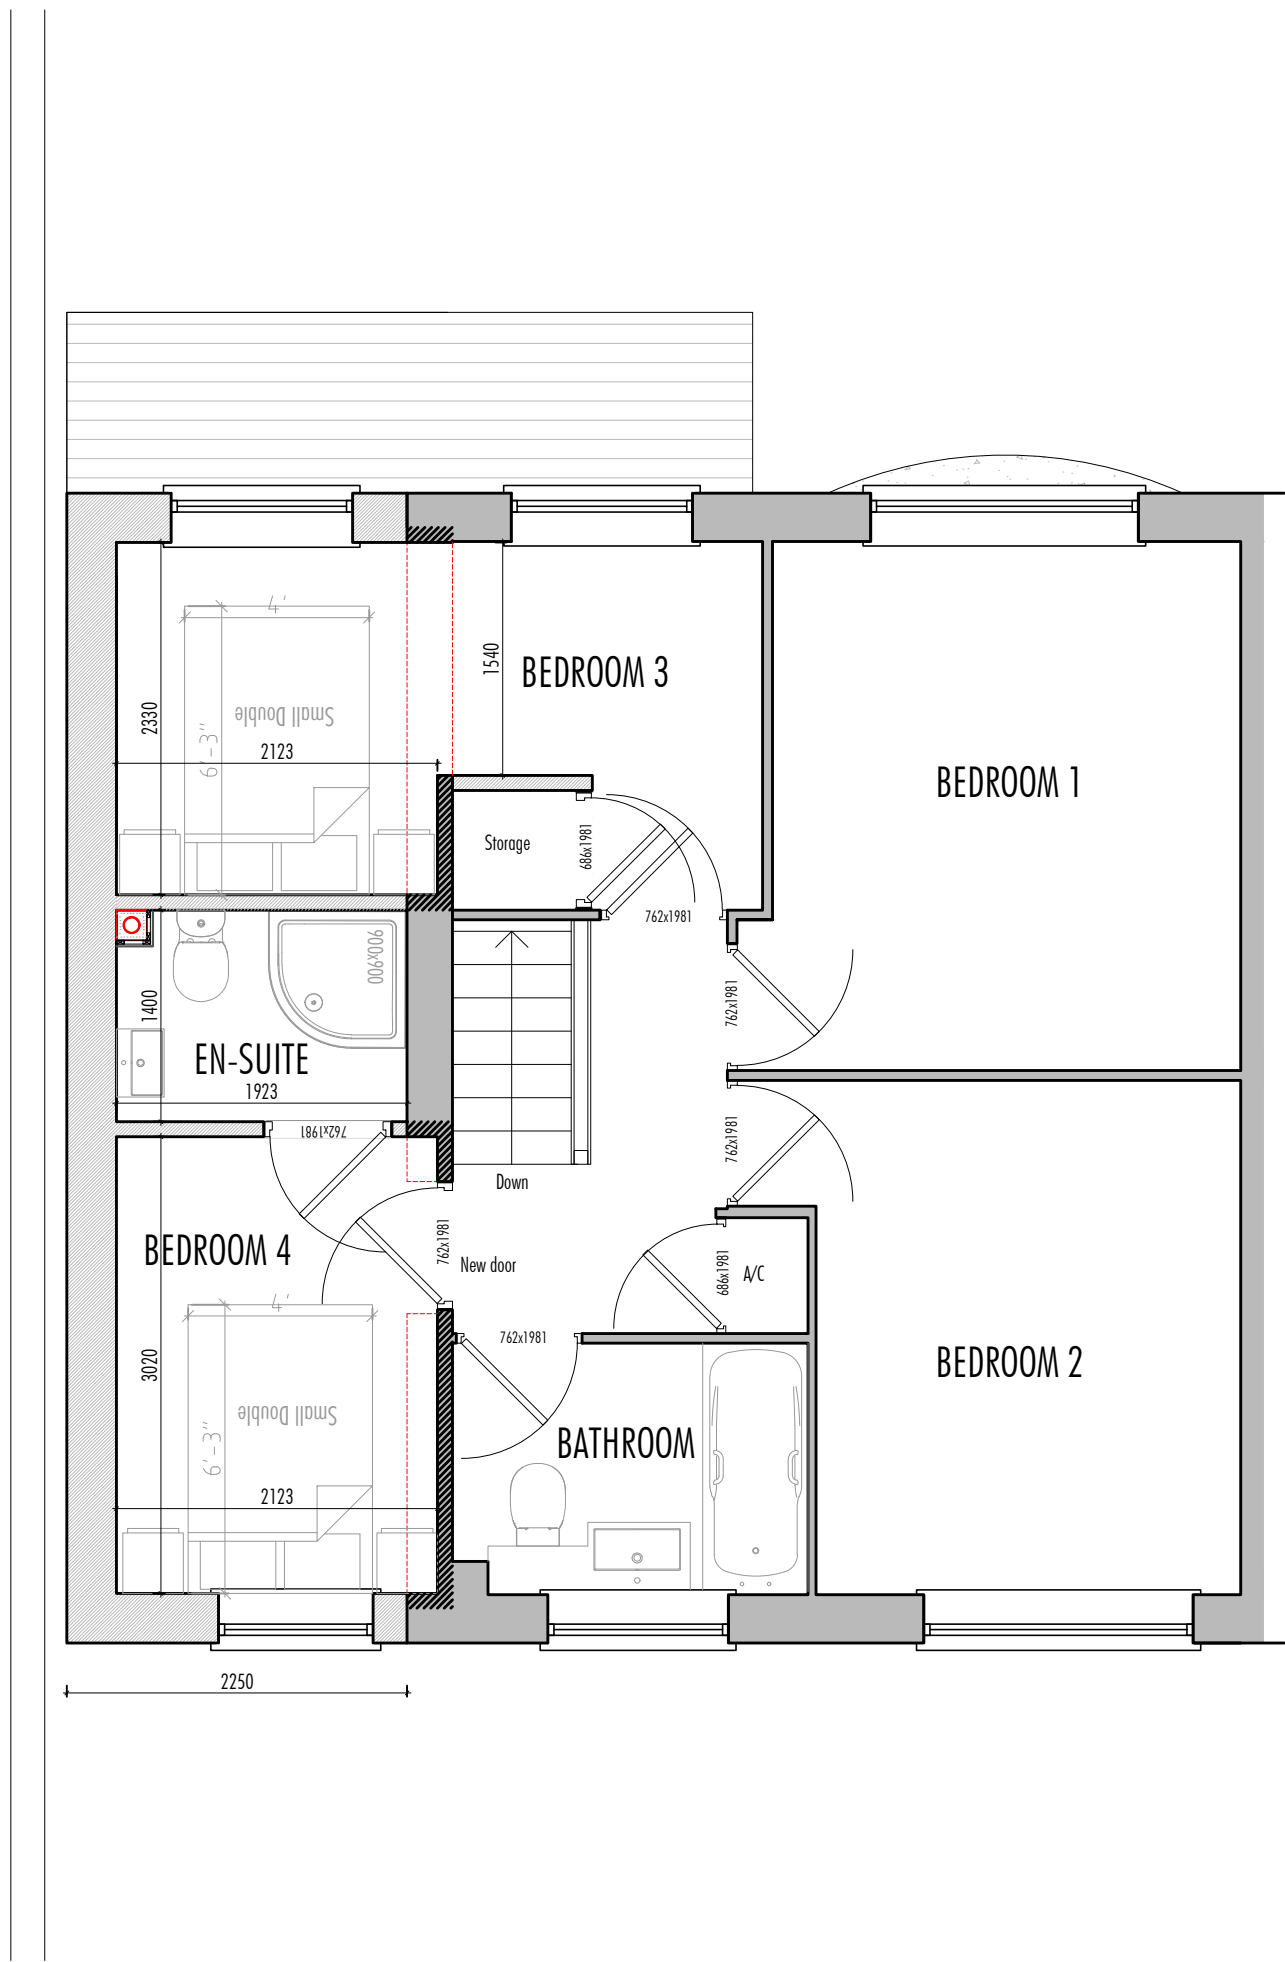

First Floor Plan [1:50]

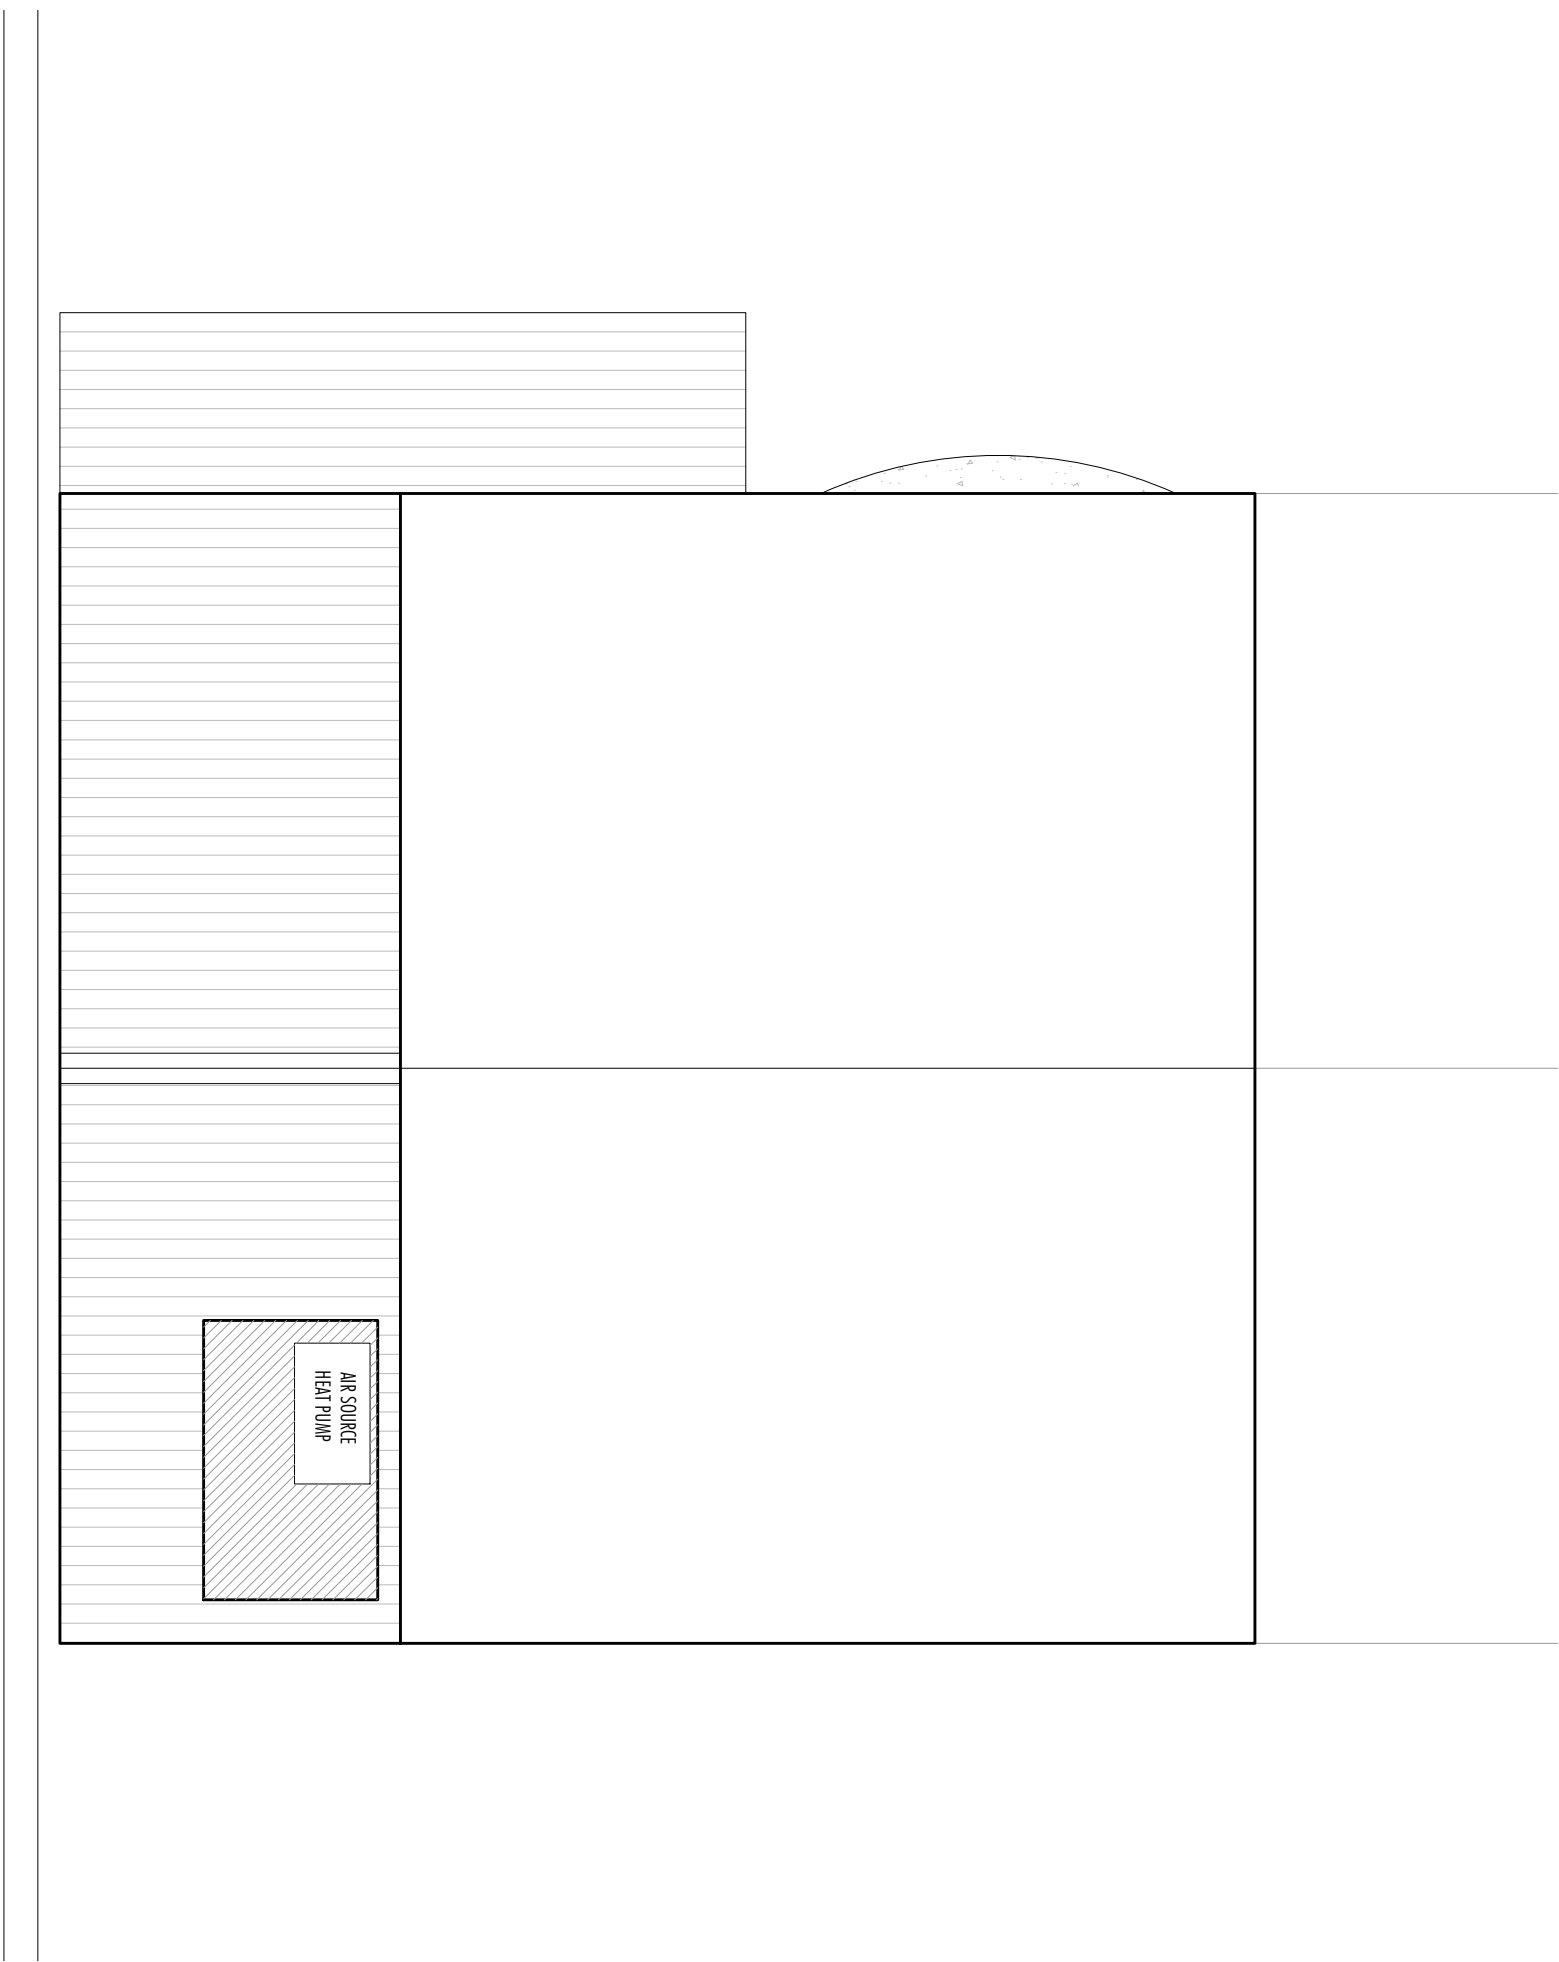

Roof Plan [1:50]

All dimensions are given for indicative purposes only.

All measurements should be checked on site prior to commencement and manufacturing.

If in doubt - ASK

This drawing remains the copyright property of Turner & Co Ltd and must not be reproduced without written consent

Rev	Date	Details	Drawn
Rev B	16.09.21	Amendments to client comments	JH

Rev	Date	Details	Drawn
Rev	Date	Details	Drawn

Client:
Mr & Mrs Timmins

Project Title:
14 Aults Close, Findern, Derbyshire, DE65 5GQ

Drawing Title:
Proposed Plans and Elevations

PLANNING DRAWING

TURNER

& Co.

Turner & Co Ltd - Architectural Design - 1st Flr - Charley House
Duke Street - Tutbury - Burton upon Trent - DE13 9NE
01283 813368 : www.tccold.net : enquiries@tccold.net

Scale: 1:50	Date: 16.09.21	Drawn: JH	Checked: RT
Reference: AUC180821	Drawing Nr: P002	Revision: Rev B	

Paper Size: A1