


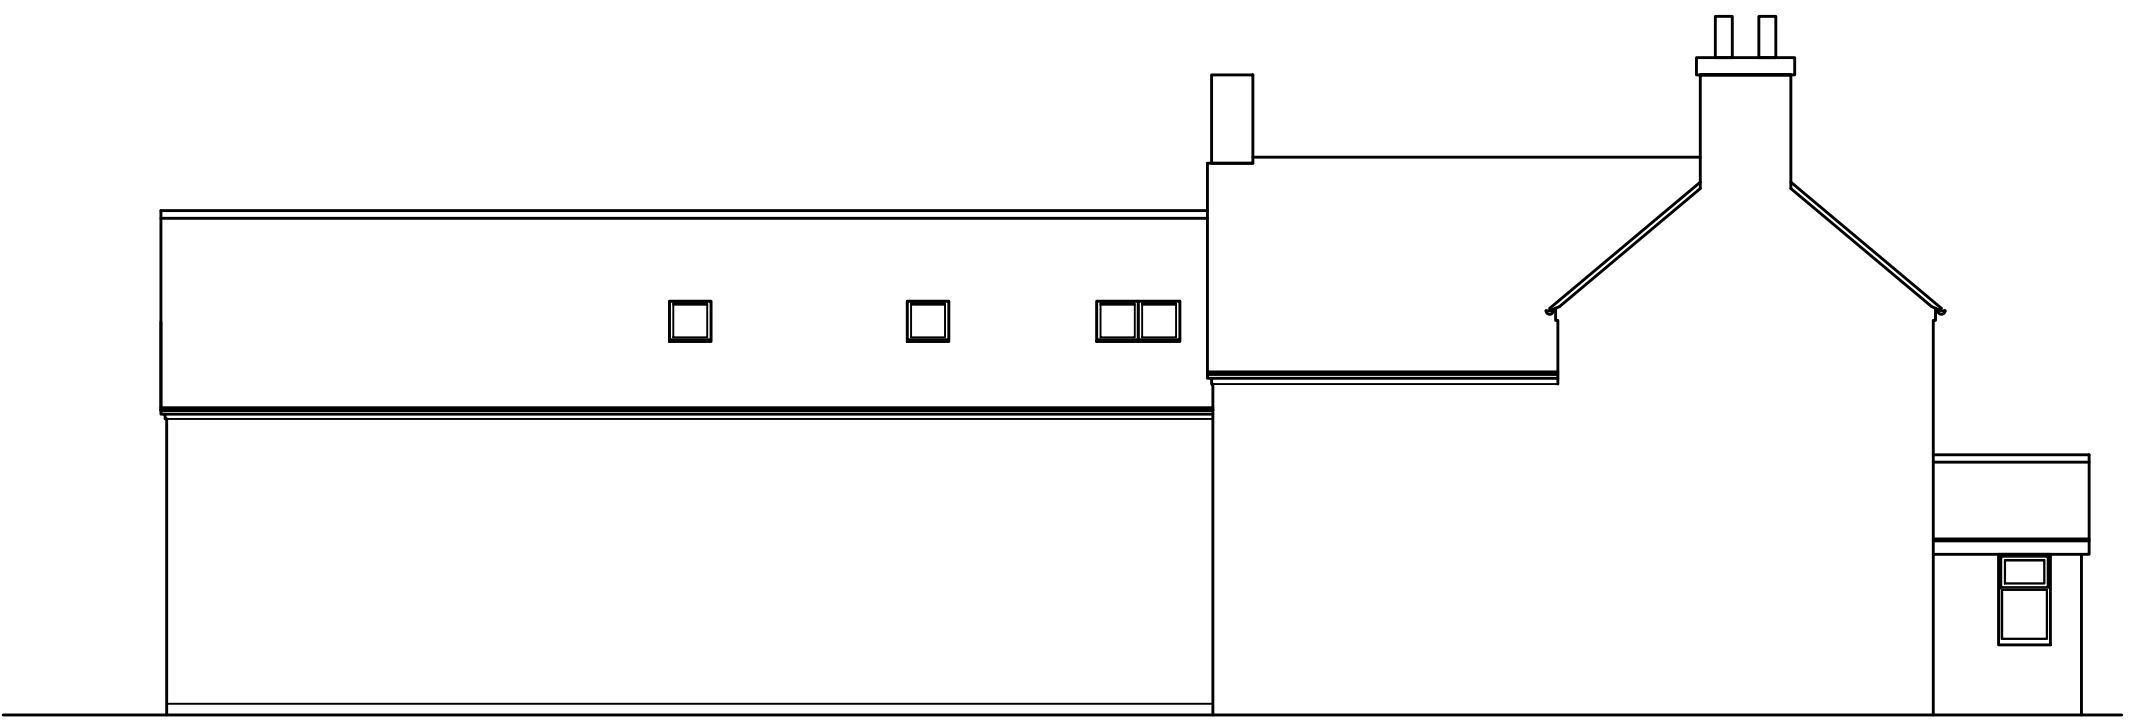


North East Elevation [1:100]




South West Elevation [1:100]




South East Elevation [1:100]

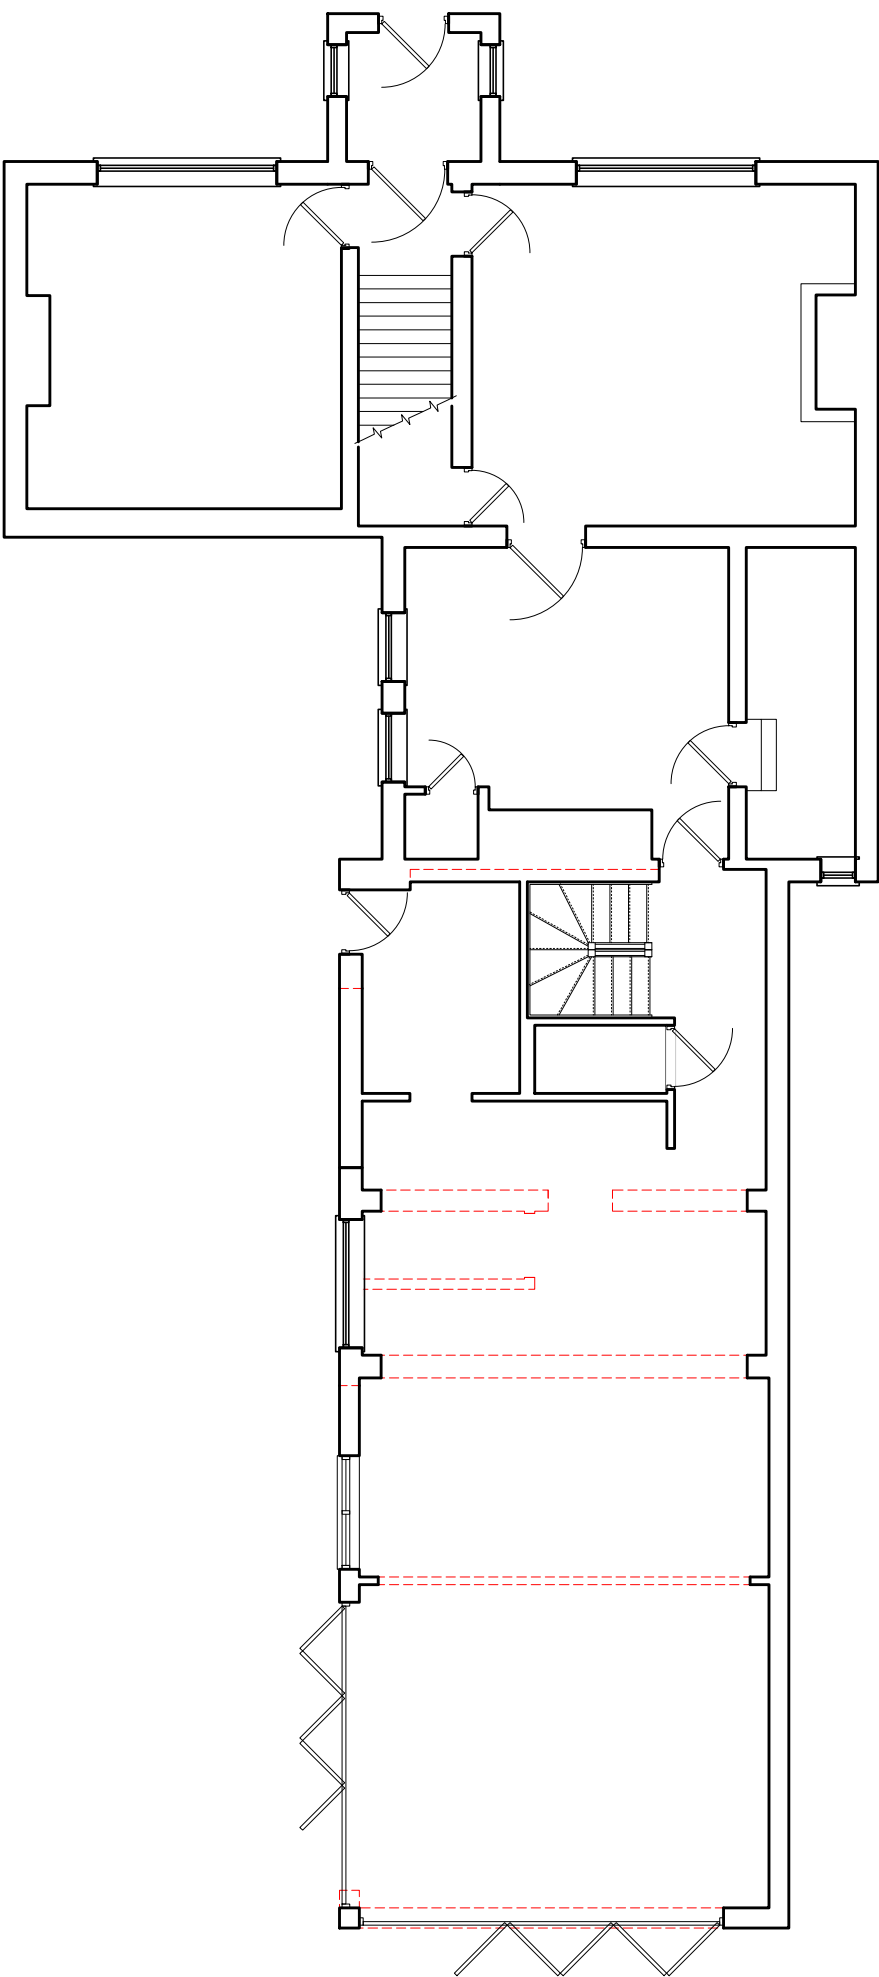


Ground Floor Plan [1:100]

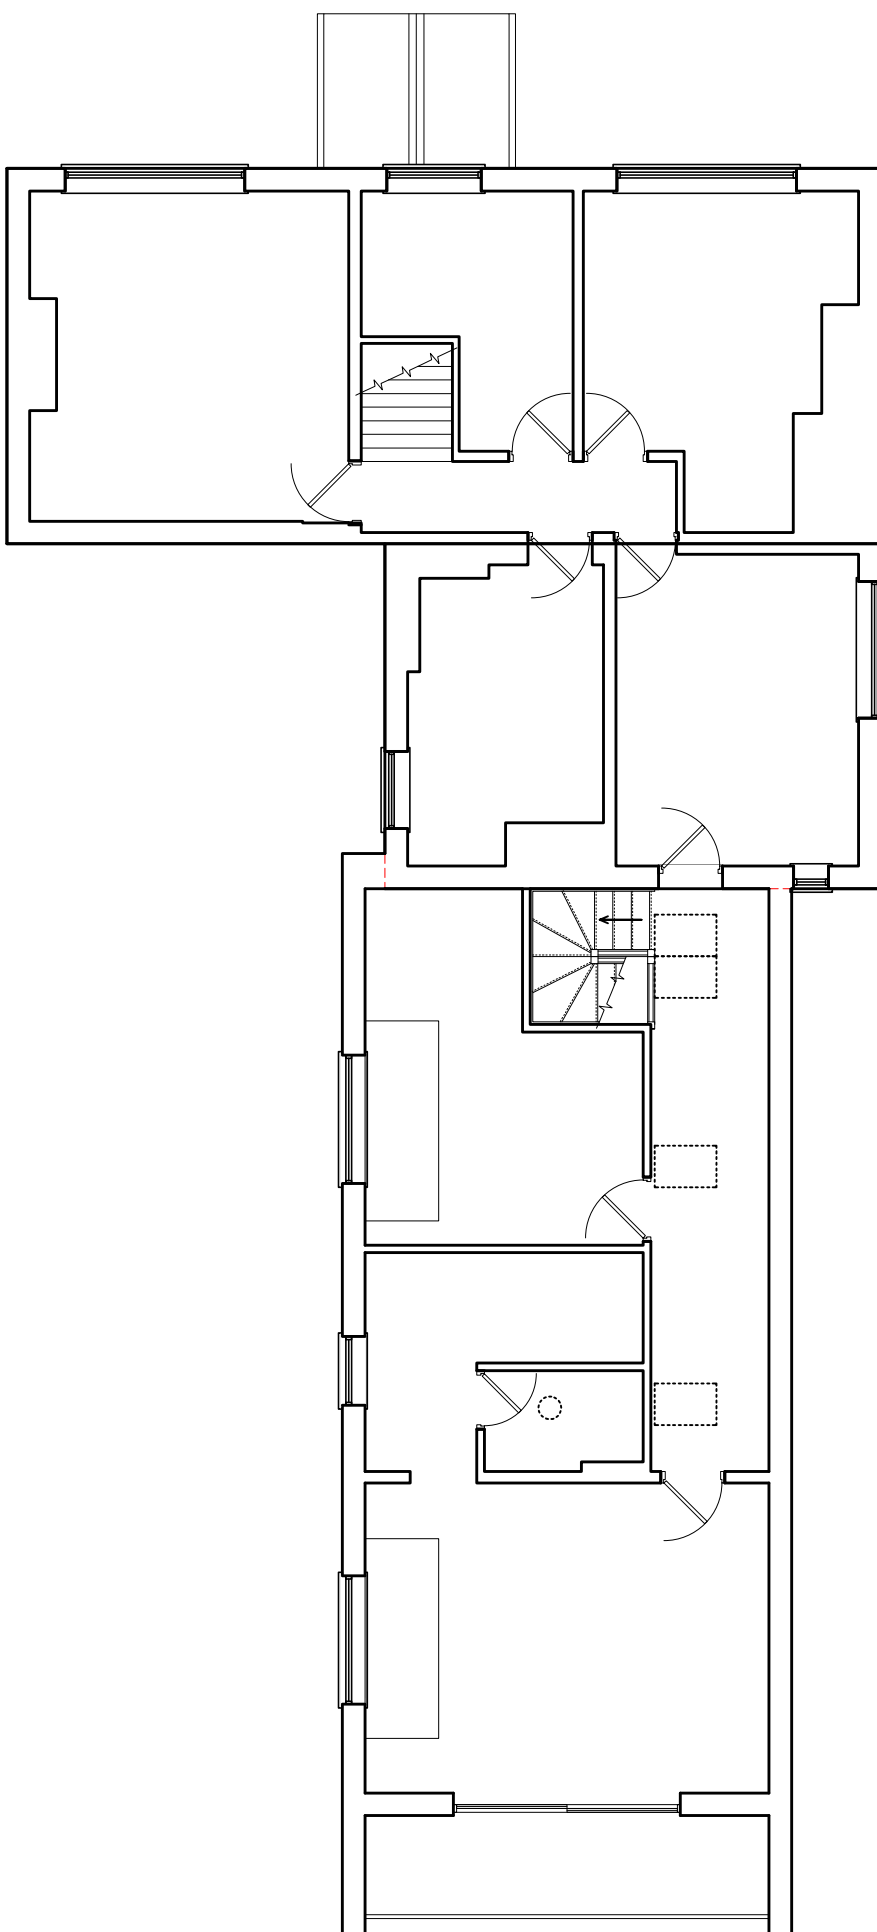

First Floor Plan [1:100]

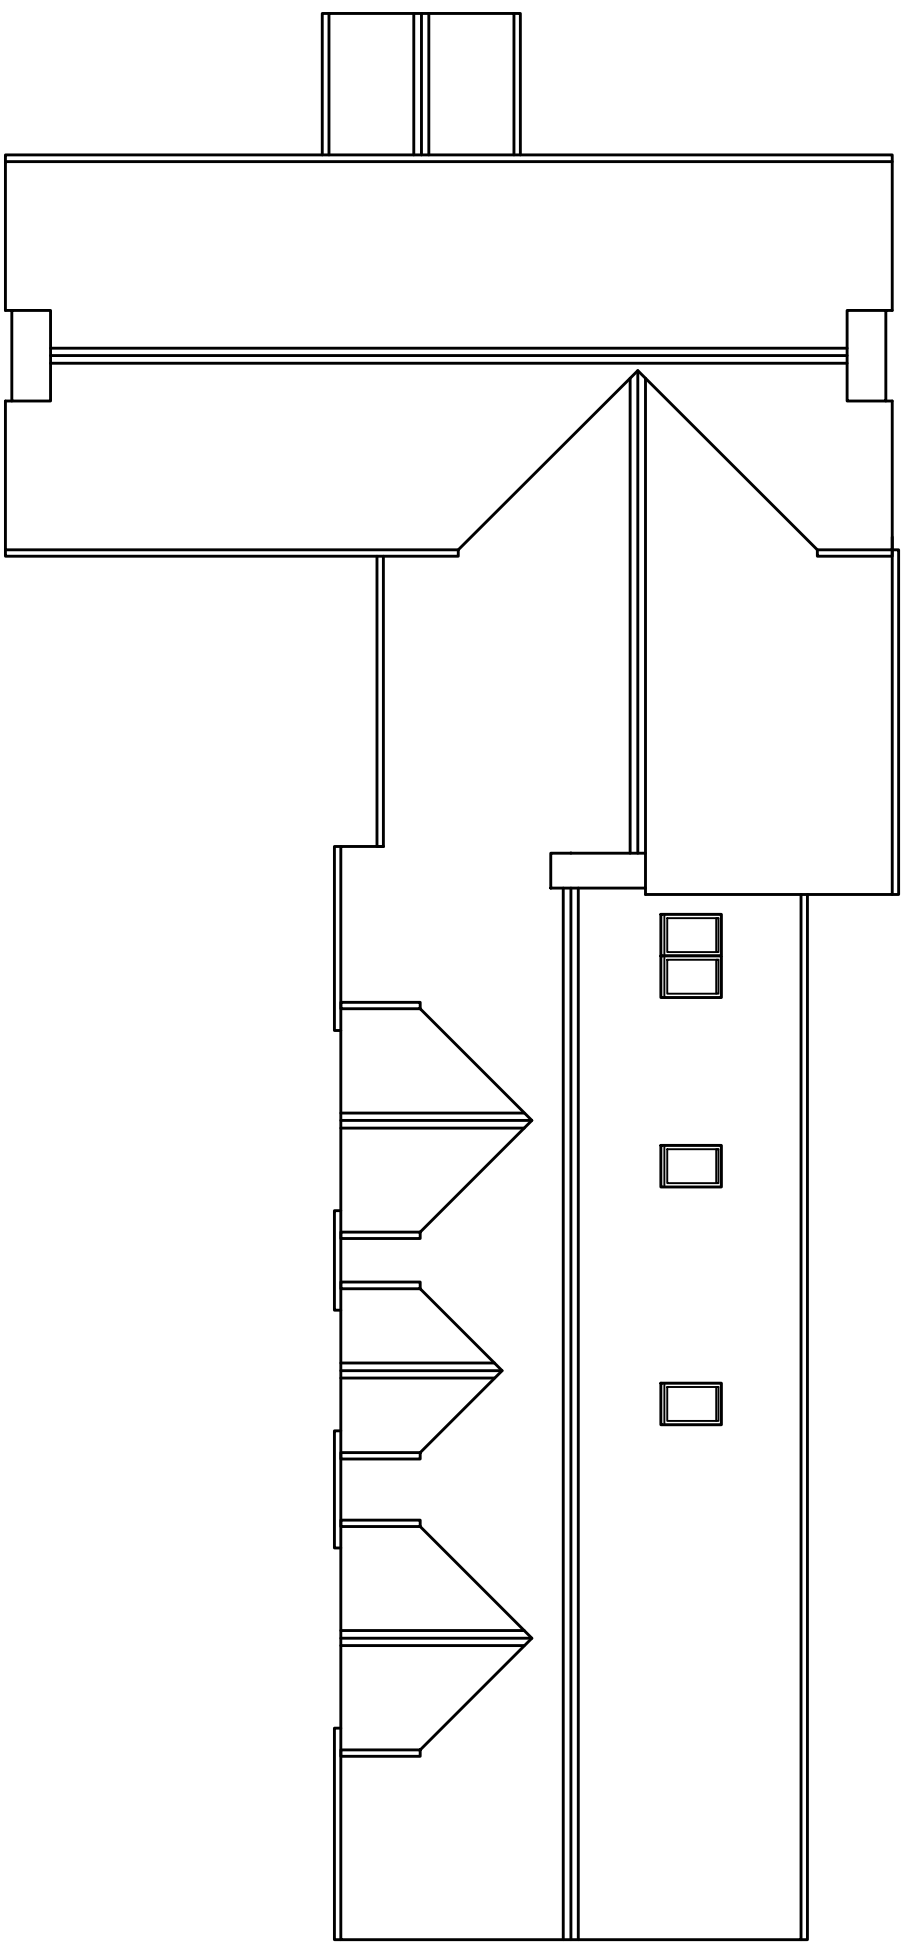

Roof Plan [1:100]

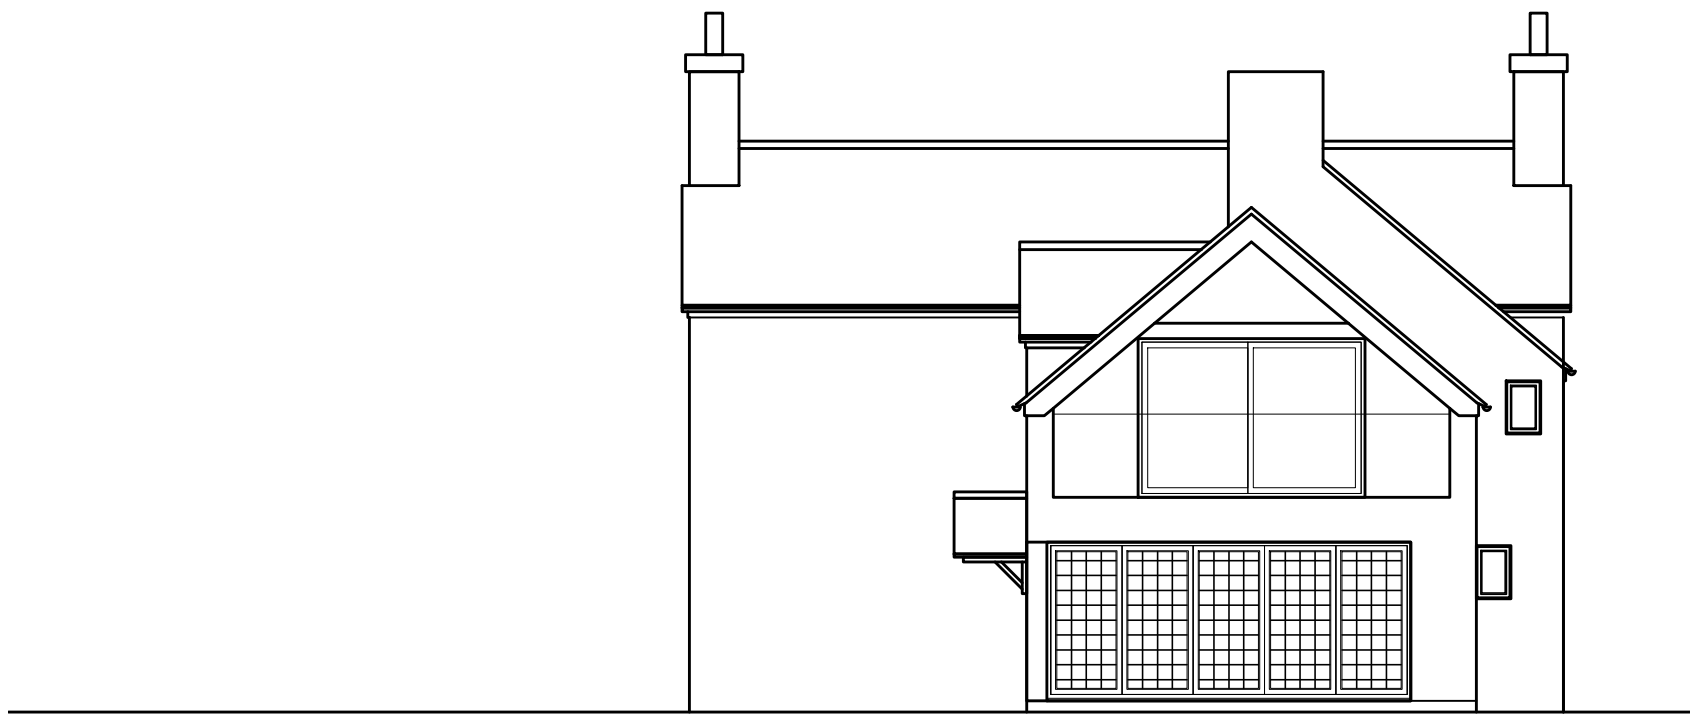

North West Elevation [1:100]

All dimensions are given for indicative purposes only.
All measurements should be checked on site prior to commencement and manufacturing.
If in doubt - ASK
This drawing remains the copyright property of Turner & Co Ltd and must not be reproduced without written consent

Rev	Date	Details	Drawn
	06.09.21	----	JH

Rev	Date	Details	Drawn
Client: Mr & Mrs Taylor			
Project Title: Glebe House, 10 The Green, Findern, Derbyshire, DE65 6AA			
Drawing Title: Existing Plans and Elevations			
PLANNING DRAWING			



Turner & Co Ltd - Architectural Design - 1st Flr - Charley House Duke Street - Tutbury - Burton upon Trent - DE13 9NE 01283 613368 : www.tcotld.net : enquiries@tcotld.net			
Scale: 1:100	Date: 06.09.21	Drawn: JH	Checked: RT
Reference: GH060921	Drawing Nr: E002		Revision: -

Paper Size: A1