




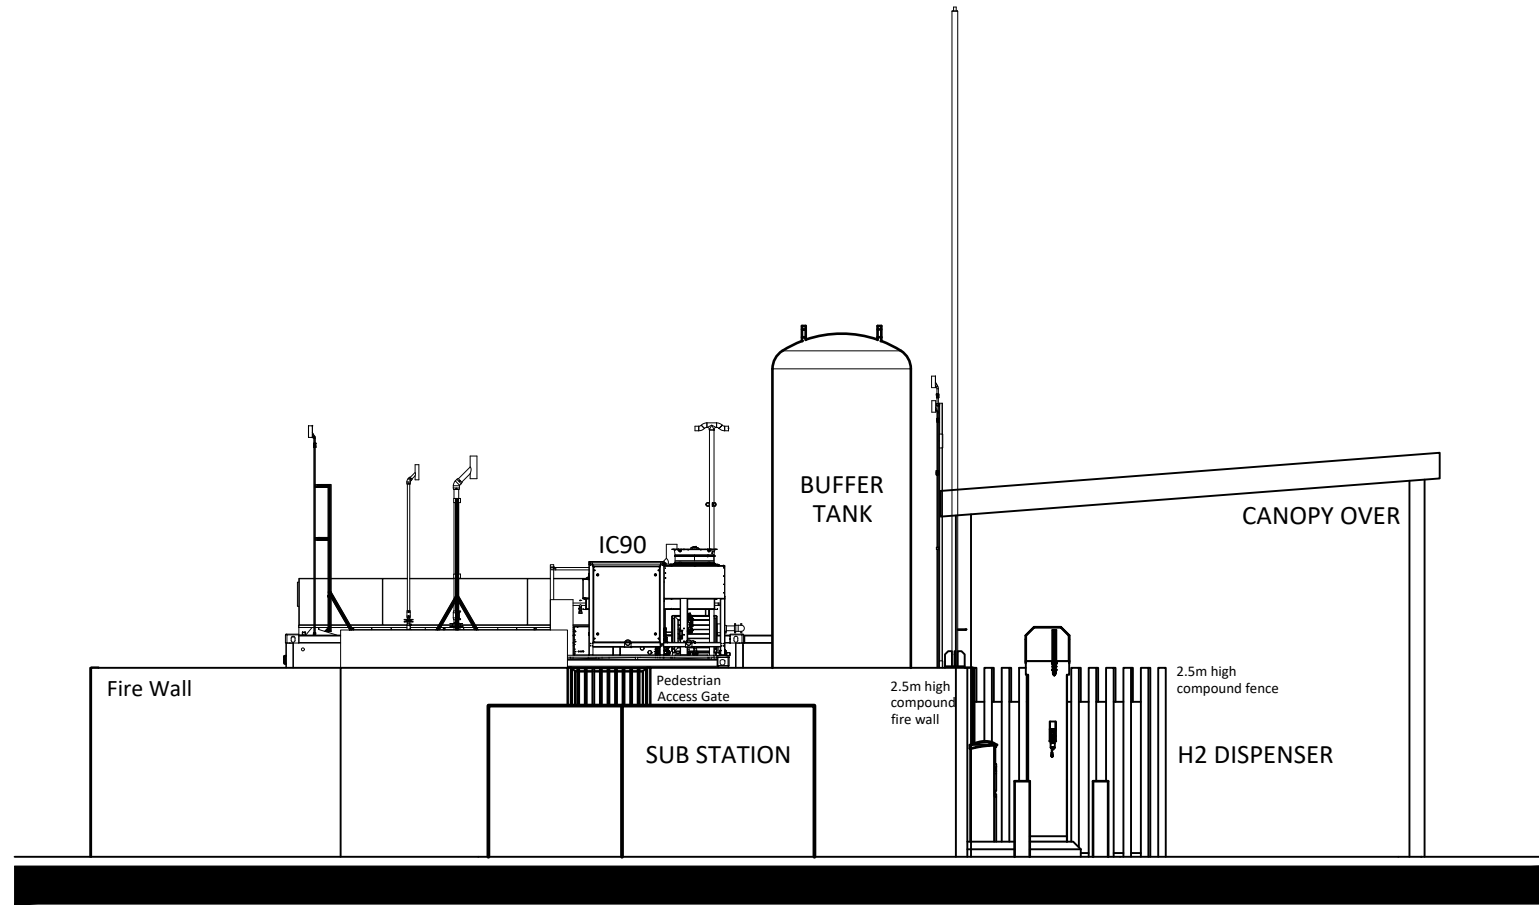


SECTION A-A - Scale 1:100

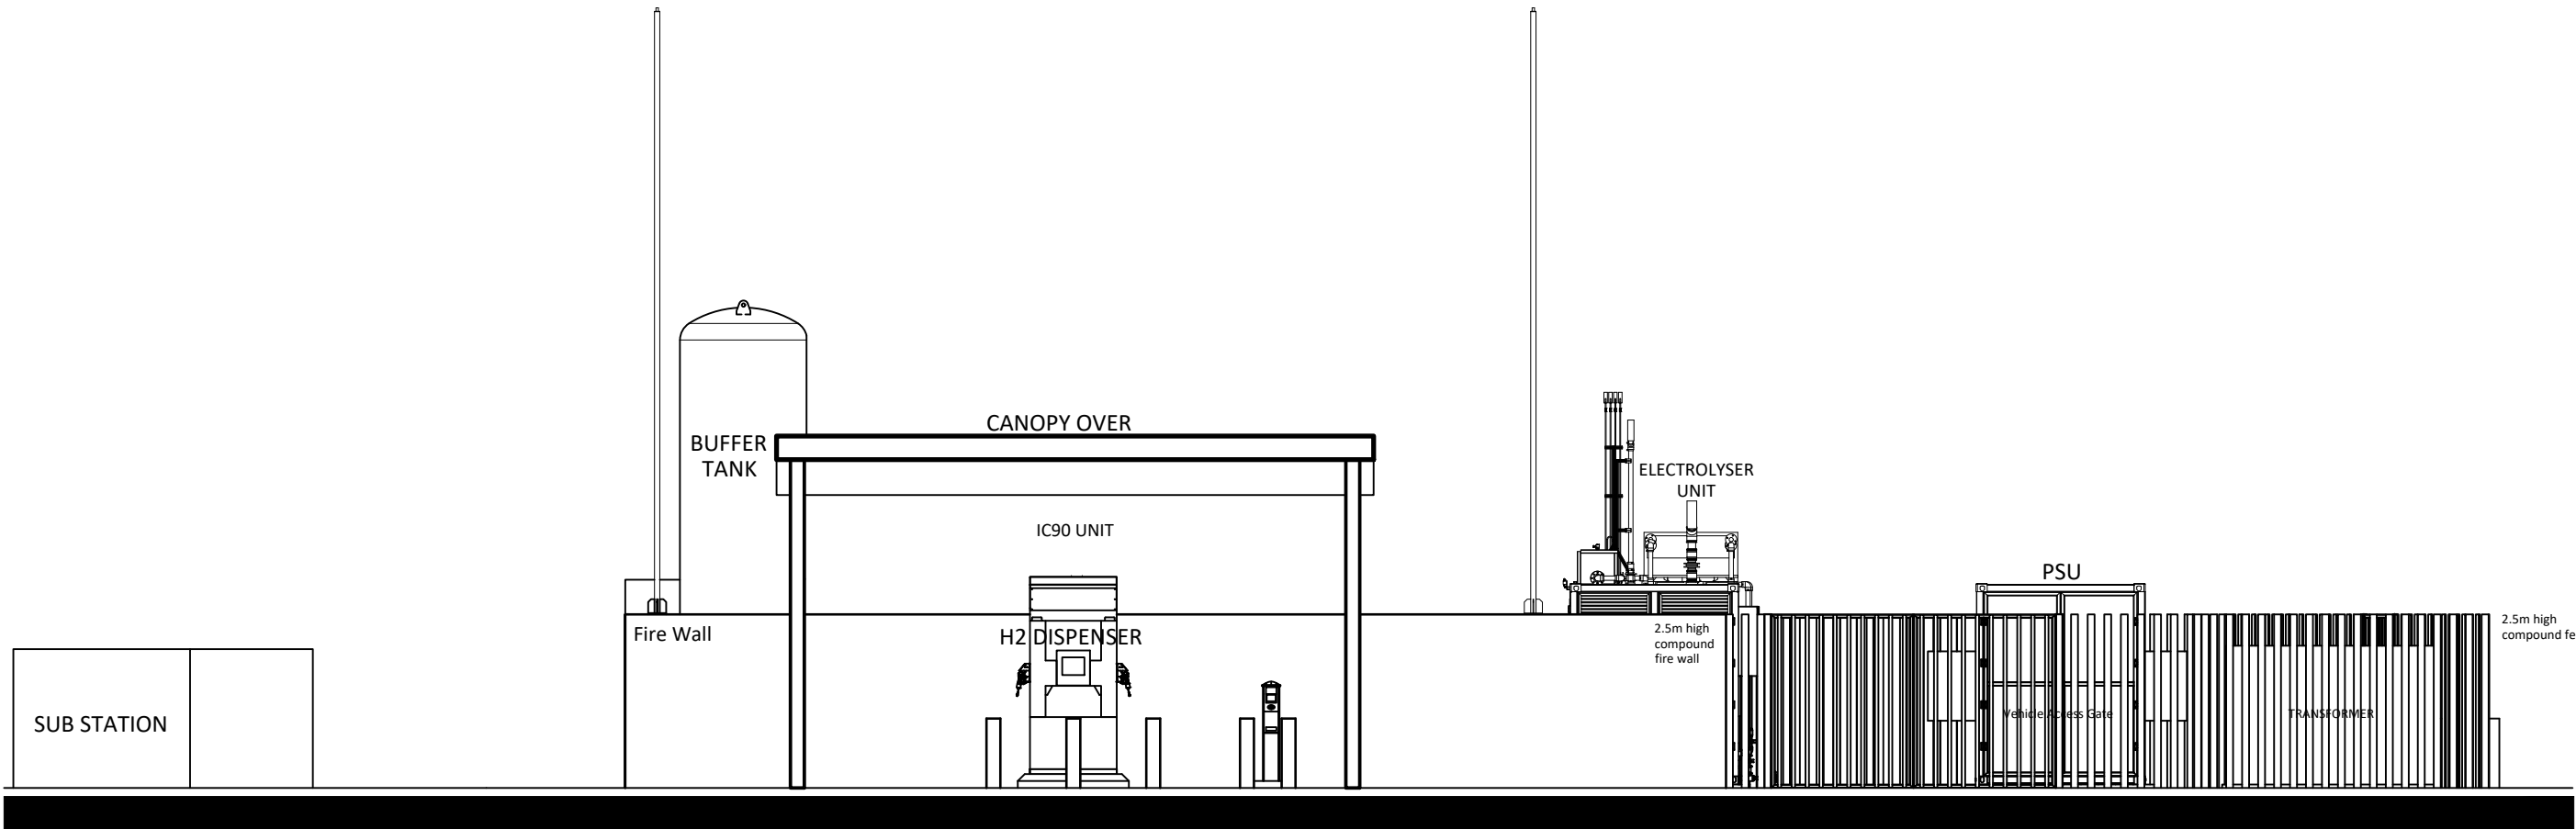

SECTION B-B - Scale 1:100

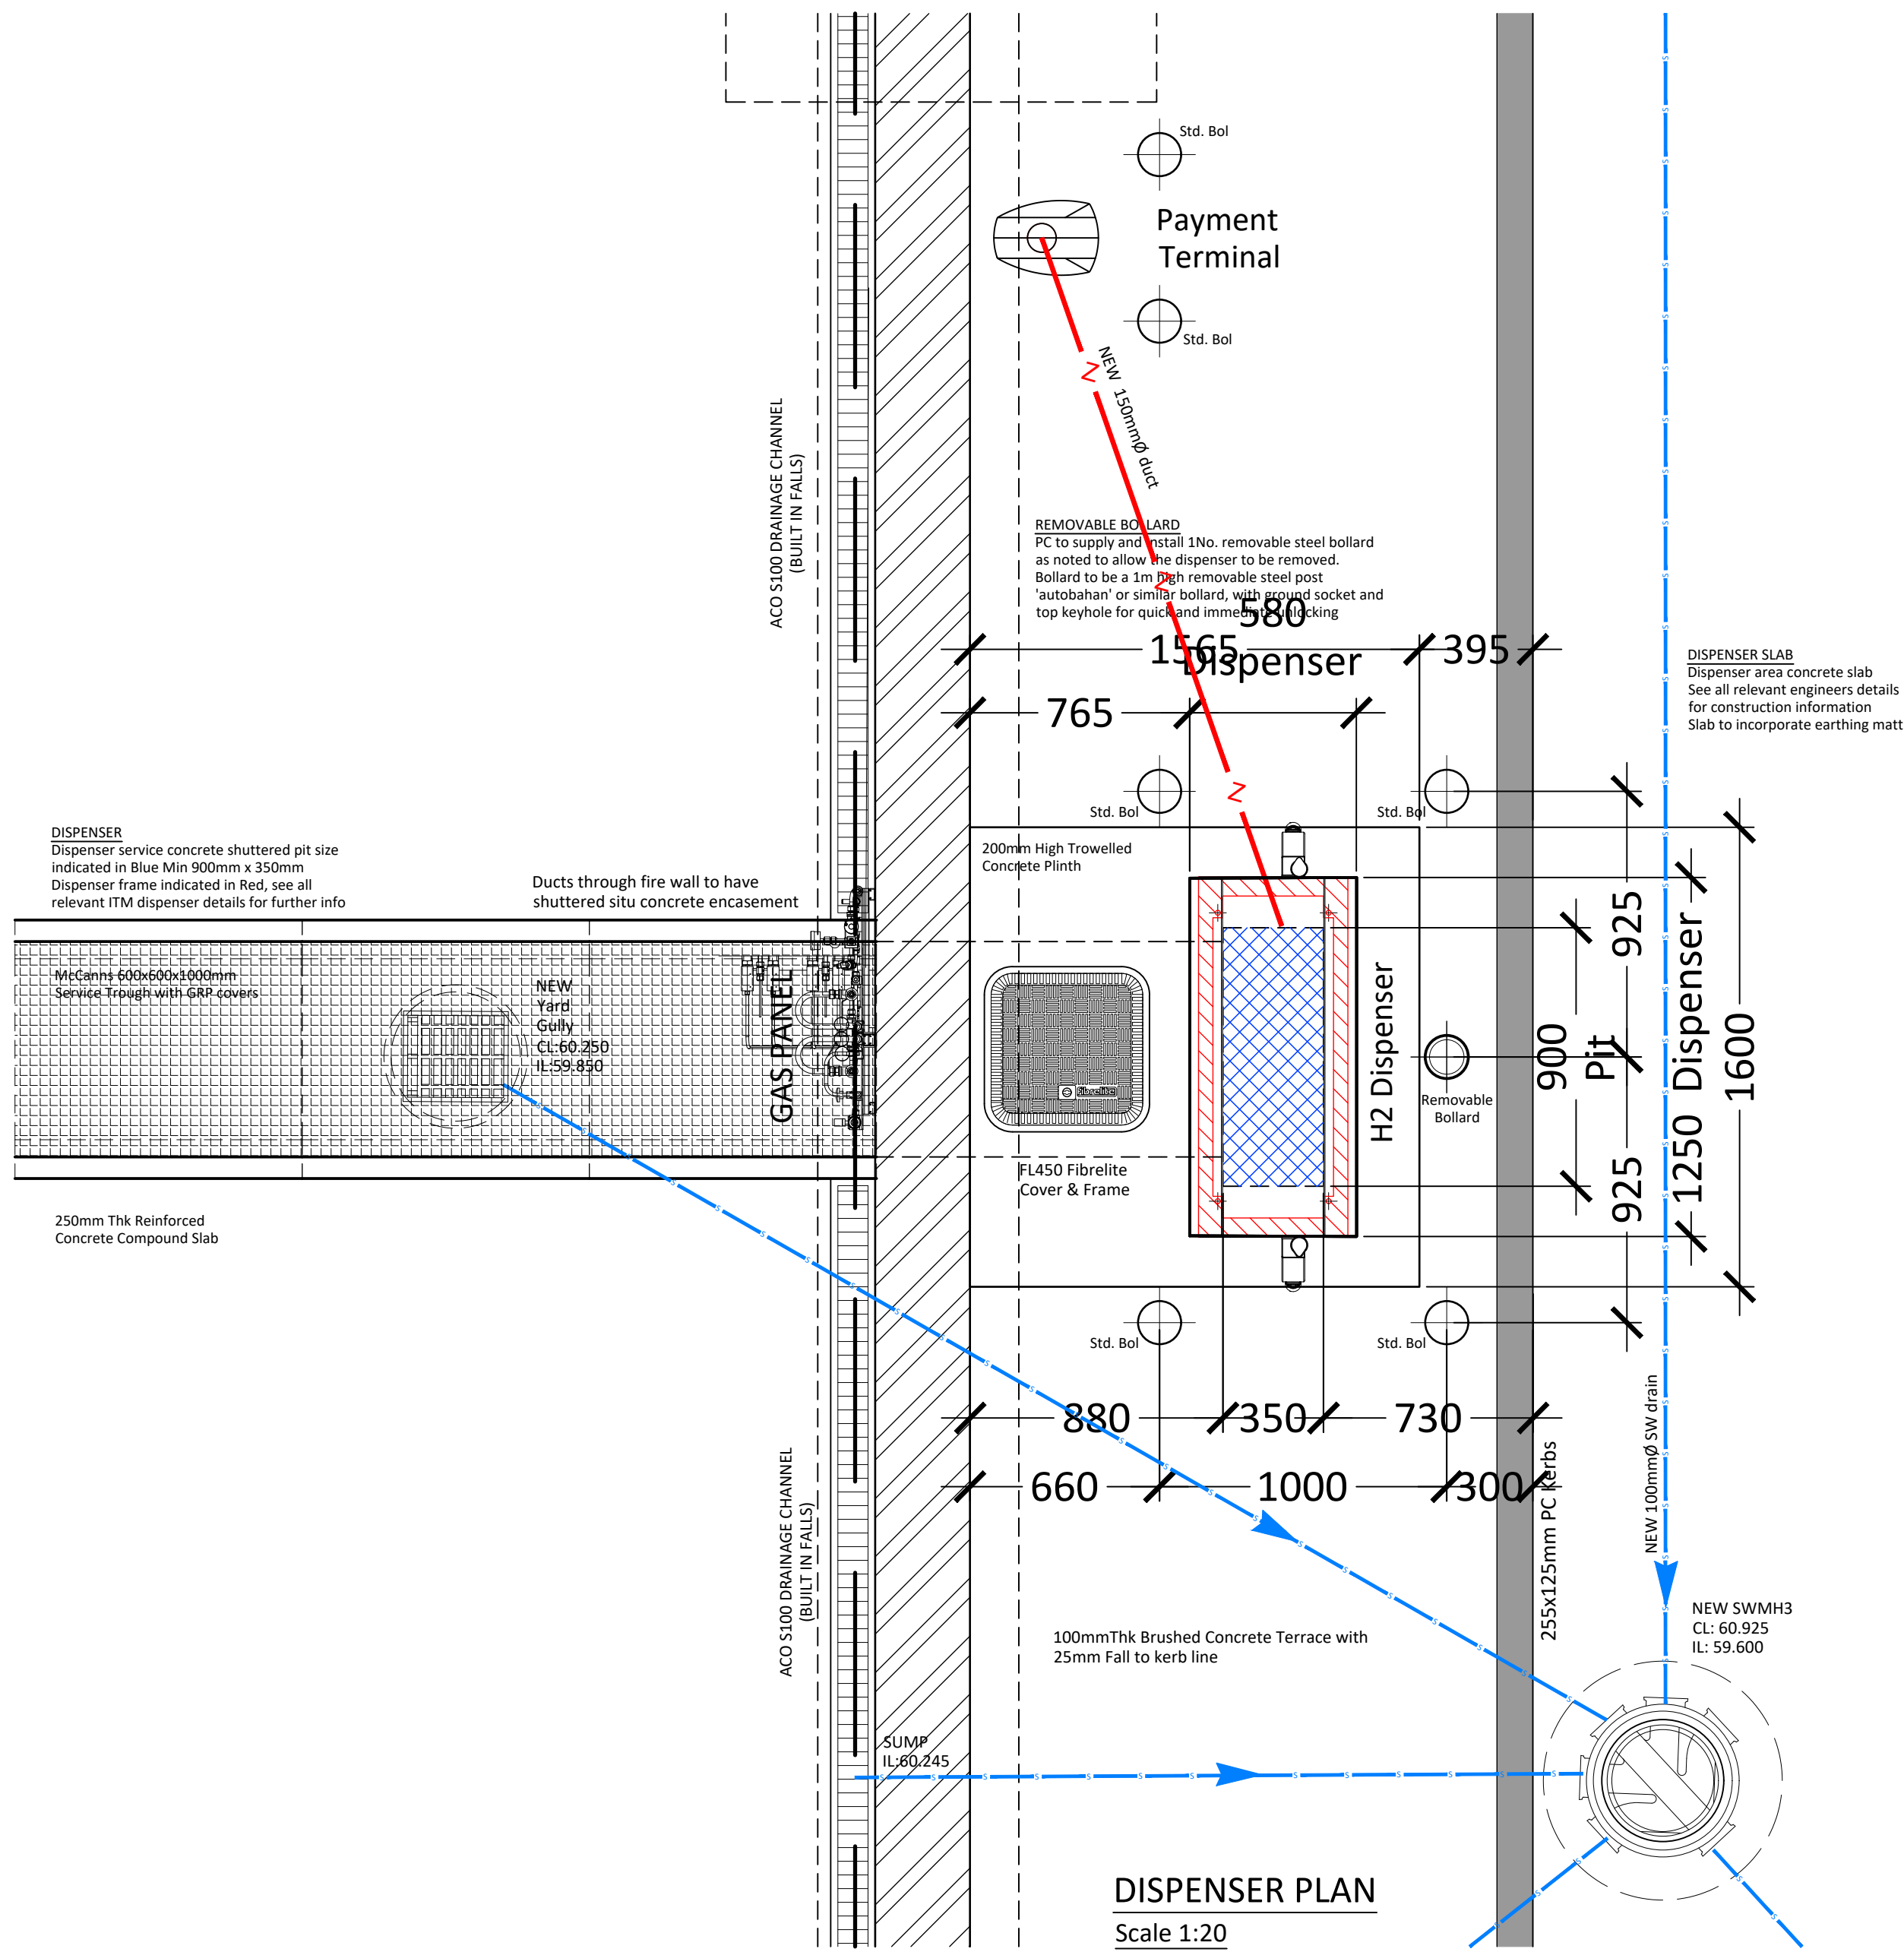


DISPENSER PLAN
Scale 1:20

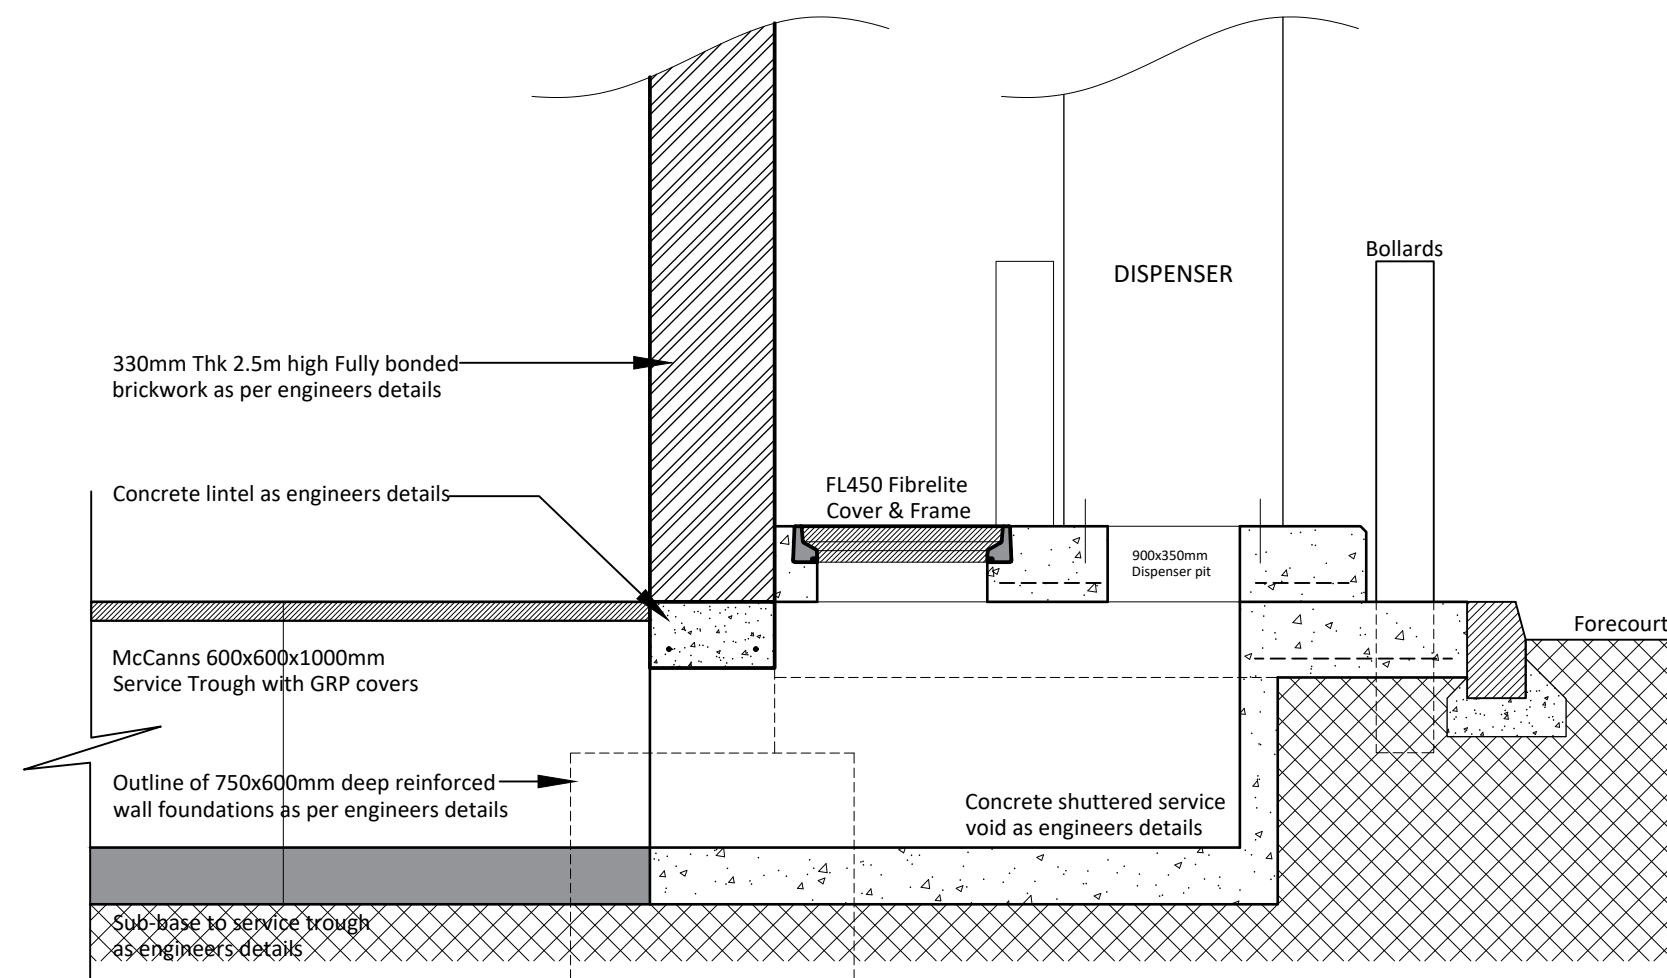


SECTION
Scale 1:20

Please refer to all engineering & ITM drawings with regards to dispenser plinth/foundation details

- GENERAL NOTES**
- THIS DRAWING HAS BEEN PREPARED FOR CONSTRUCTION PURPOSES ONLY
 - DO NOT SCALE OFF THIS DRAWING
 - THIS DRAWING IS TO BE READ IN CONJUNCTION WITH THE FOLLOWING ALONG WITH ALL OTHER SPECIALIST DRAWINGS:
- ITM details and specifications
 - Structural Engineers details and specifications
 - Malcolm Hughes Land Surveyors Topo and Underground Services drawing no. 52408/UG1 - September 2018
 - Jennings Design Details:
 - DERBY 10957168 - EXTG-10 2021 - Existing Site Plan
 - DERBY 10957168 - GSP-11 2021 - General Site Plan
 - DERBY 10957168 - CBP-12 2021 - Compound Base Plan
 - DERBY 10957168 - CSP-13 2021 - Compound Services Plan
 - DERBY 10957168 - CED-14 2021 - Compound Elevations & Details
 - DERBY 10957168 - SOP-15-1 2021 - Setting Out Plan (Sheet 1)
 - DERBY 10957168 - SOP-15-2 2021 - Setting Out Plan (Sheet 2)
 - DERBY 10957168 - TRCK-16 2021 - Tracking Layout
 - DERBY 10957168 - CL17 2021 - Canopy Layout

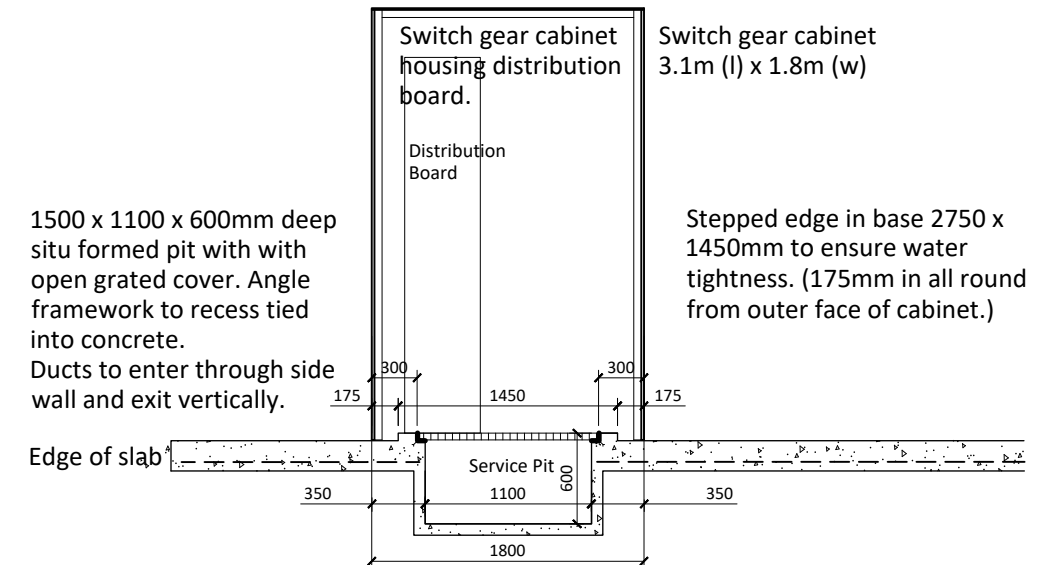

TYPICAL SECTION THROUGH SWITCH GEAR CABINET
Scale 1:50

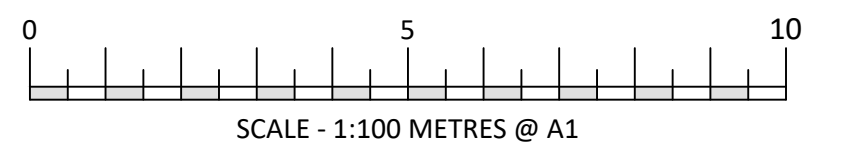

REV	DATE	BY
CONSTRUCTION		
JENNINGS DESIGN LIMITED		
York House, Valley Court Canal Road, Bradford West Yorkshire BD1 4SP		
TEL. No 01274 395422 FAX. No 01274 395427 E-mail office@jen305.com		
PROJECT: SHELL DERBY ETWALL ROAD DERBYSHIRE DE65 6DX		
TITLE: H2 - COMPOUND ELEVATIONS & DETAILS		
 SHELL UK LIMITED SHELL CENTRE LONDON SE1 7NA UNITED KINGDOM		
DRAWN BY:	WW	SCALE: 1:100 @ A1
DATE:	23/07/2021	PLOT DATE: 23/07/2021
CAD FILE:	E:\ARCHIVE\DRAWINGS\DERBY-10957168-CONST-21	
DWG No:	10957168	CLD-14 21 -