


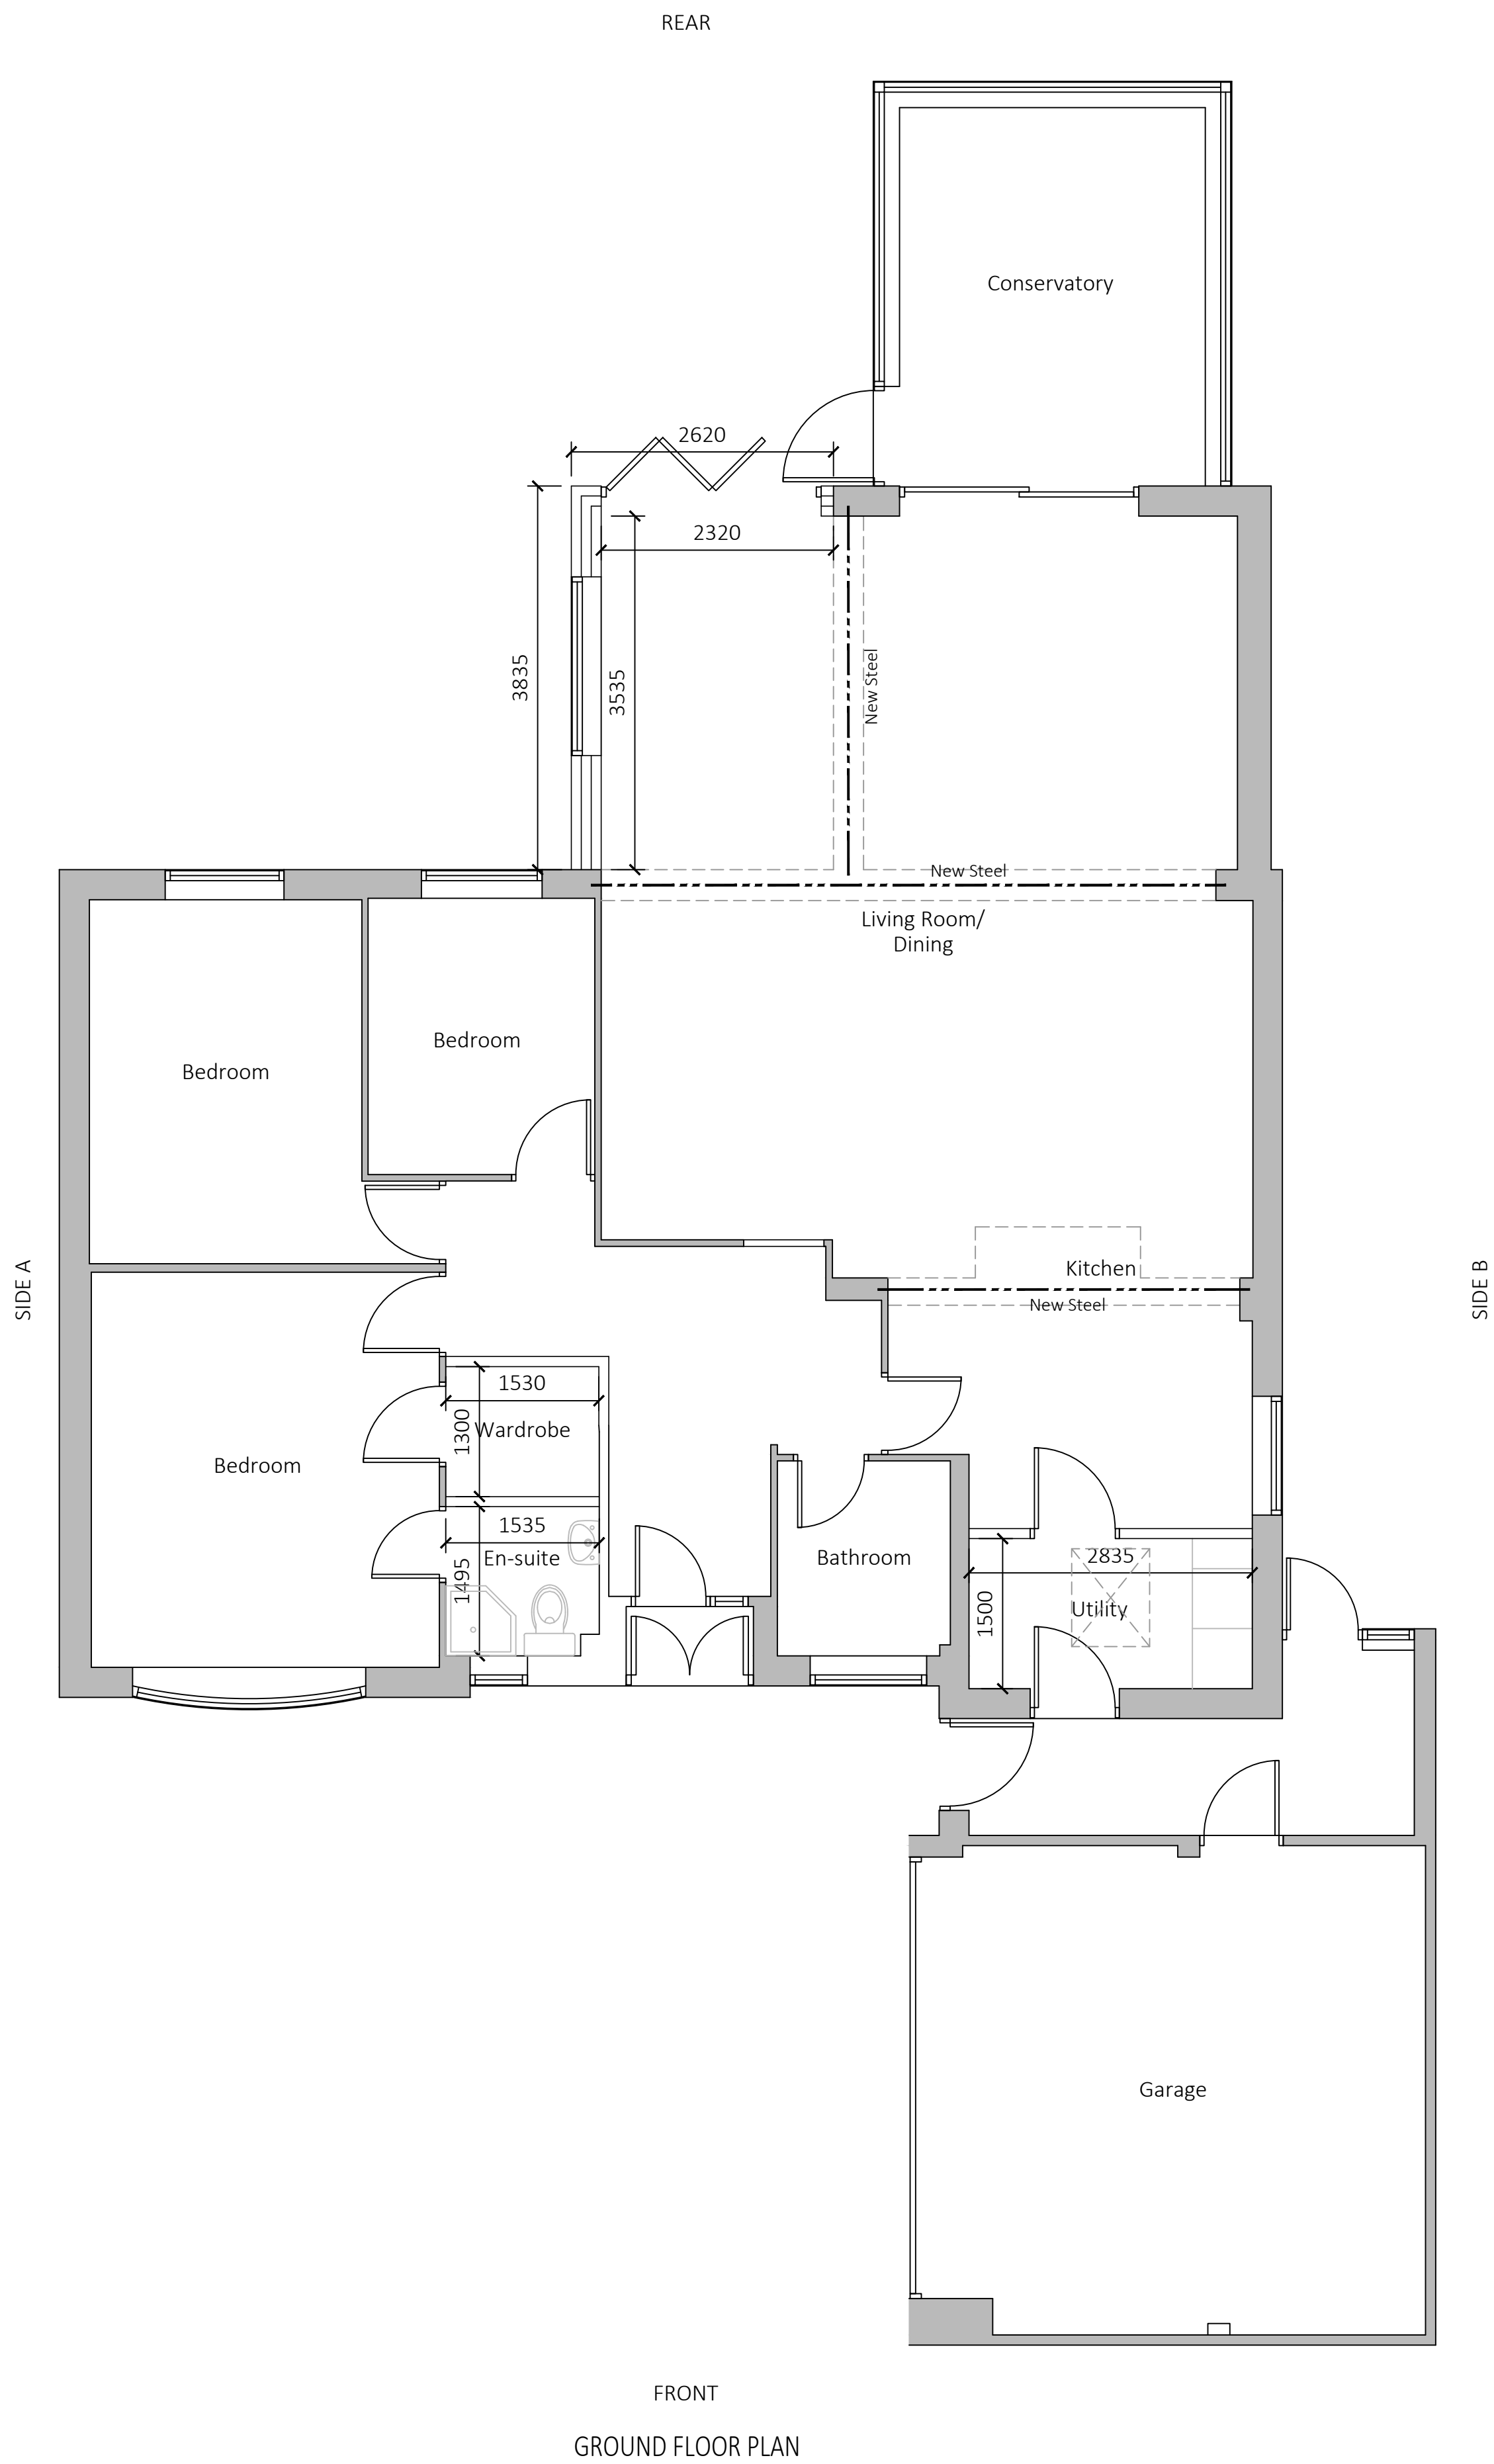

GENERAL NOTES

Whilst every care has been taken to ensure accuracy, no responsibility will be accepted for any errors contained in this drawing and it should not be relied upon for ordering of any materials.


All details and dimensions must be checked on site before any building work or material ordering.

This drawing is copyright the property of the Client. All dimensions to be checked on site before proceeding.

Contractor to check and adjust dimensions of new work to suit existing conditions.


Do not assume existing structure or details are plumb, square or level.

Contractor must notify the Agent of any discrepancies before proceeding.

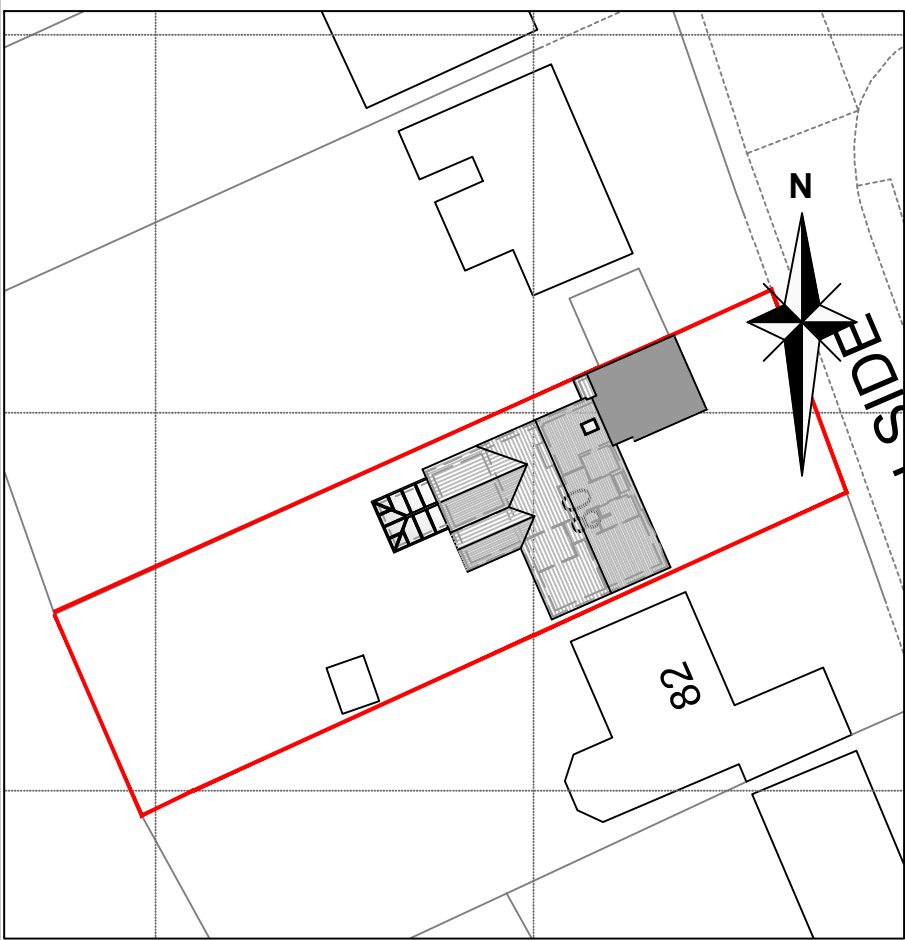

Block Plan

Scale 1:500

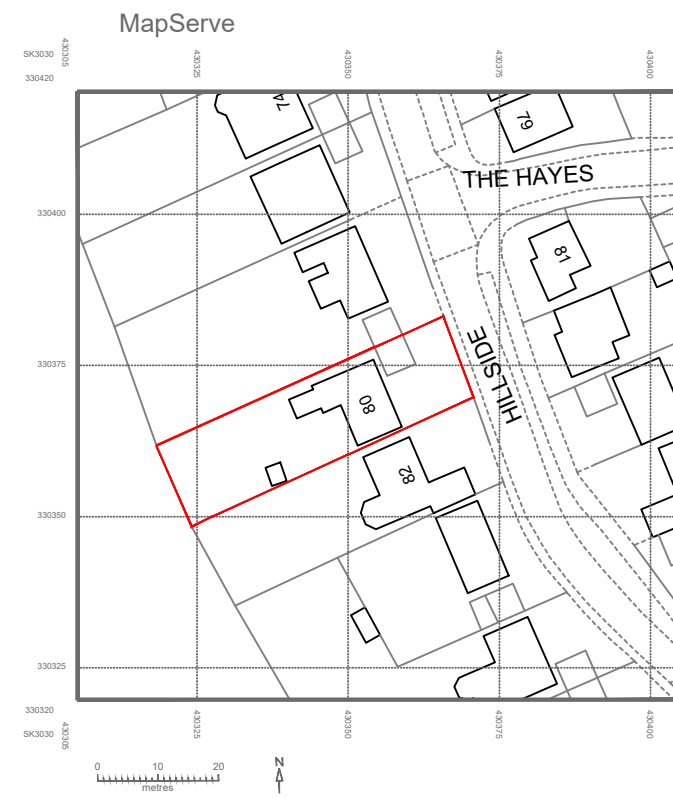

Location Plan

Scale 1:1250

B	ST			27/09/2021	Amended to clients comments
A	ST			24/09/2021	Loft conversion removed
Rev	By	Chk	App	Date	Description



ST Architecture and Design Ltd
53 Howitt Street, Heanor,
Derbyshire, DE75 7AU.
Tel: 07973 520281
Email: info@starchitecture.co.uk
Web: www.starchitecture.co.uk

Project

Steve and Hester Phillips
80 Hillside
Findern, DE65 6AW

Drawing

Proposed Arrangement - Option A
Floor Plans

Drawn by	ST	Date:	09/07/2021
Designed by	ST	Date:	09/07/2021
Checked by		Date:	
Approved by		Date:	

Drawing No.	Revision
STA_084_03	B

Drawing Scale: 1:50

Sheet size A1

DO NOT SCALE FROM DRAWING