



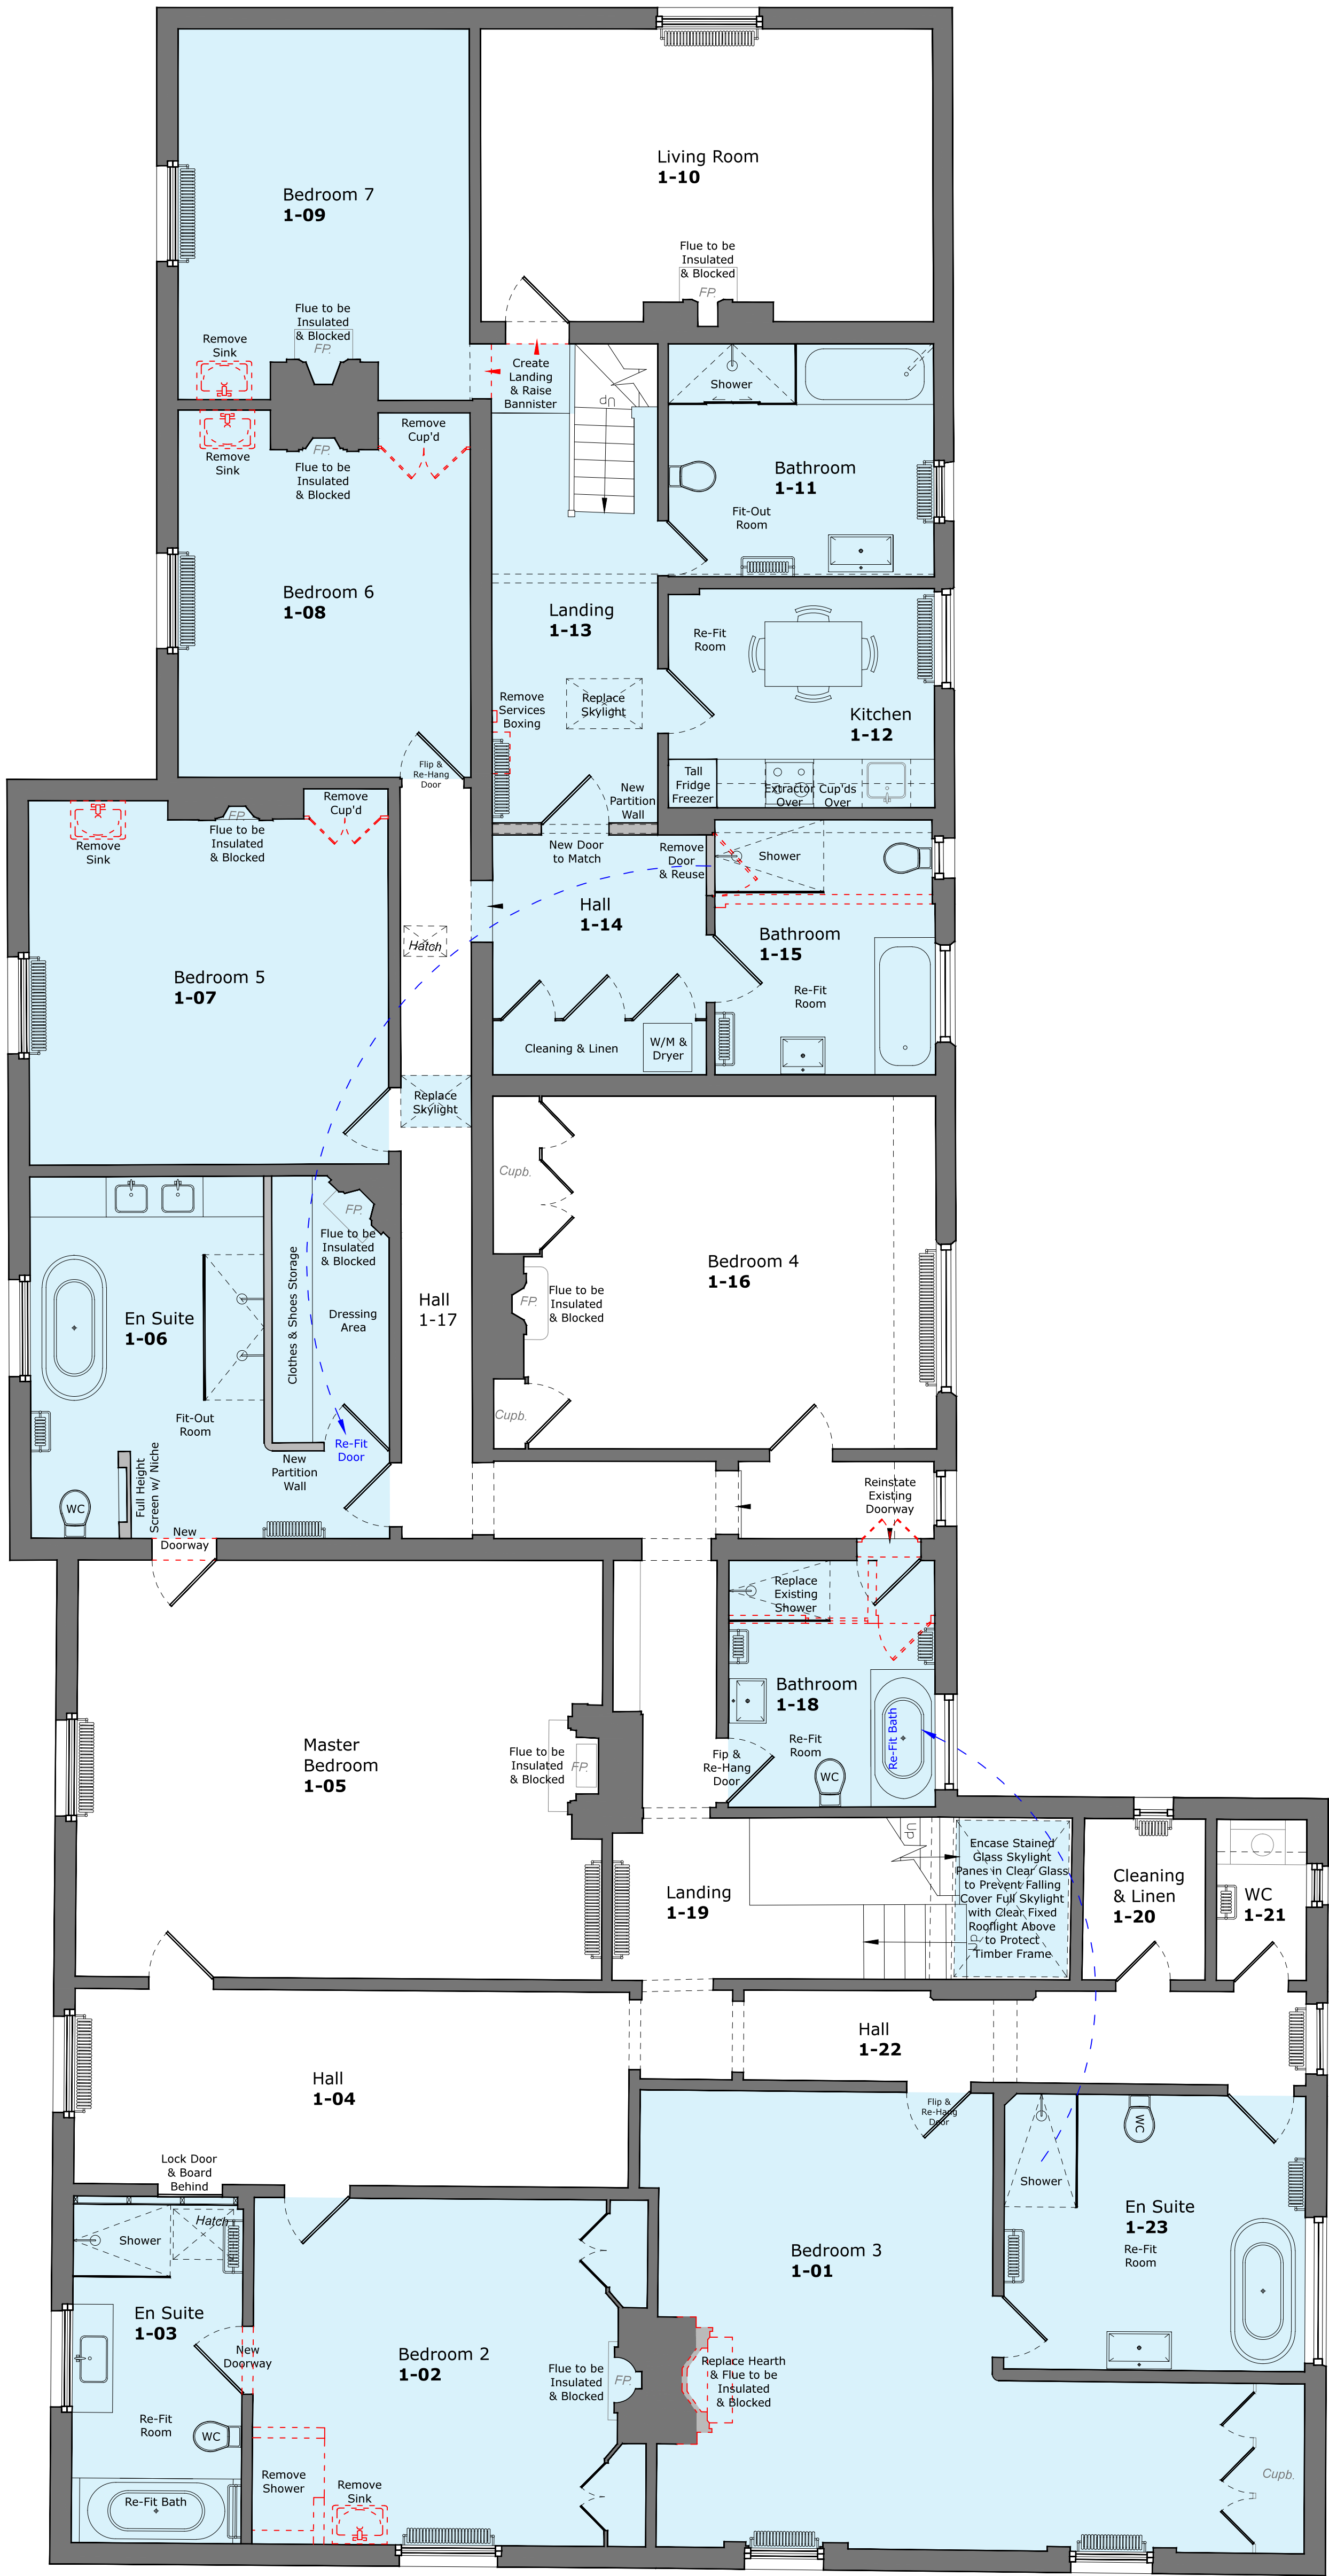

01 PROPOSED FIRST FLOOR PLAN
SCALE 1:50 @ A1

 

PROJECT TITLE Marston Hall				
DRAWING TITLE Proposed First Floor Plan				
DWG STATUS Listed Building Consent				
DRAWN LMC	FILE PT	DATE 13.07.21	REVISION E	
CHECKED -	JOB NO. 068	SCALE 1:50 @ A1	DWG NO. 068_201	