

NOTES

All dimensions must be checked on site and only scaled from this drawing for planning purposes only

ROUND RIDGE TILES
CONCRETE INTERLOCKING TILES
BLACK SQUARE GUTTERING & DOWNPIPE
BROWN FACING BRICKS
WHITE UPVC WINDOWS & DOORS




EXISTING FRONT (E) ELEVATION
1:100






EXISTING SIDE (N) ELEVATION
1:100




EXISTING REAR (W) ELEVATION
1:100

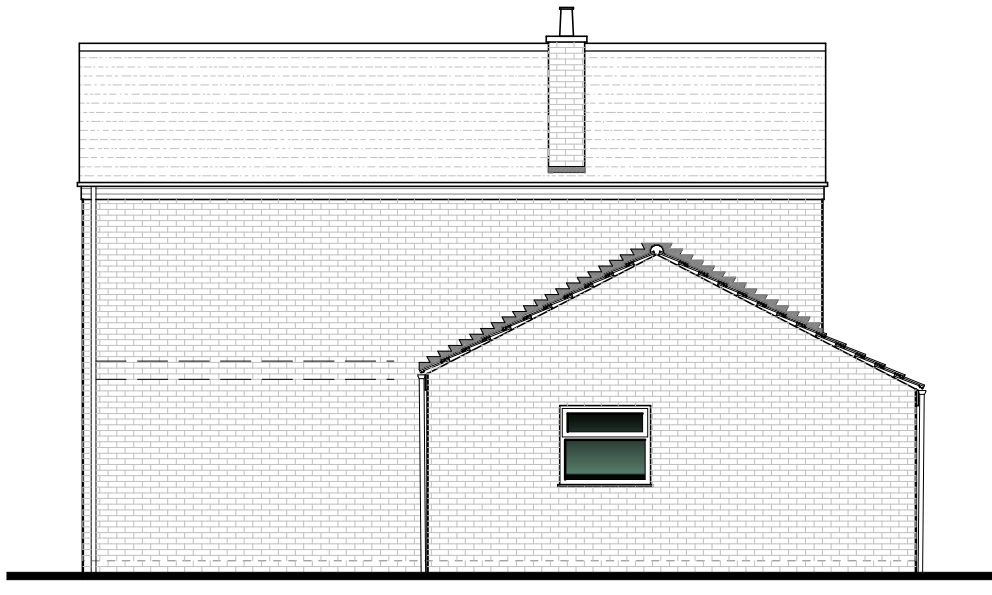

EXISTING SIDE (S) ELEVATION
1:100

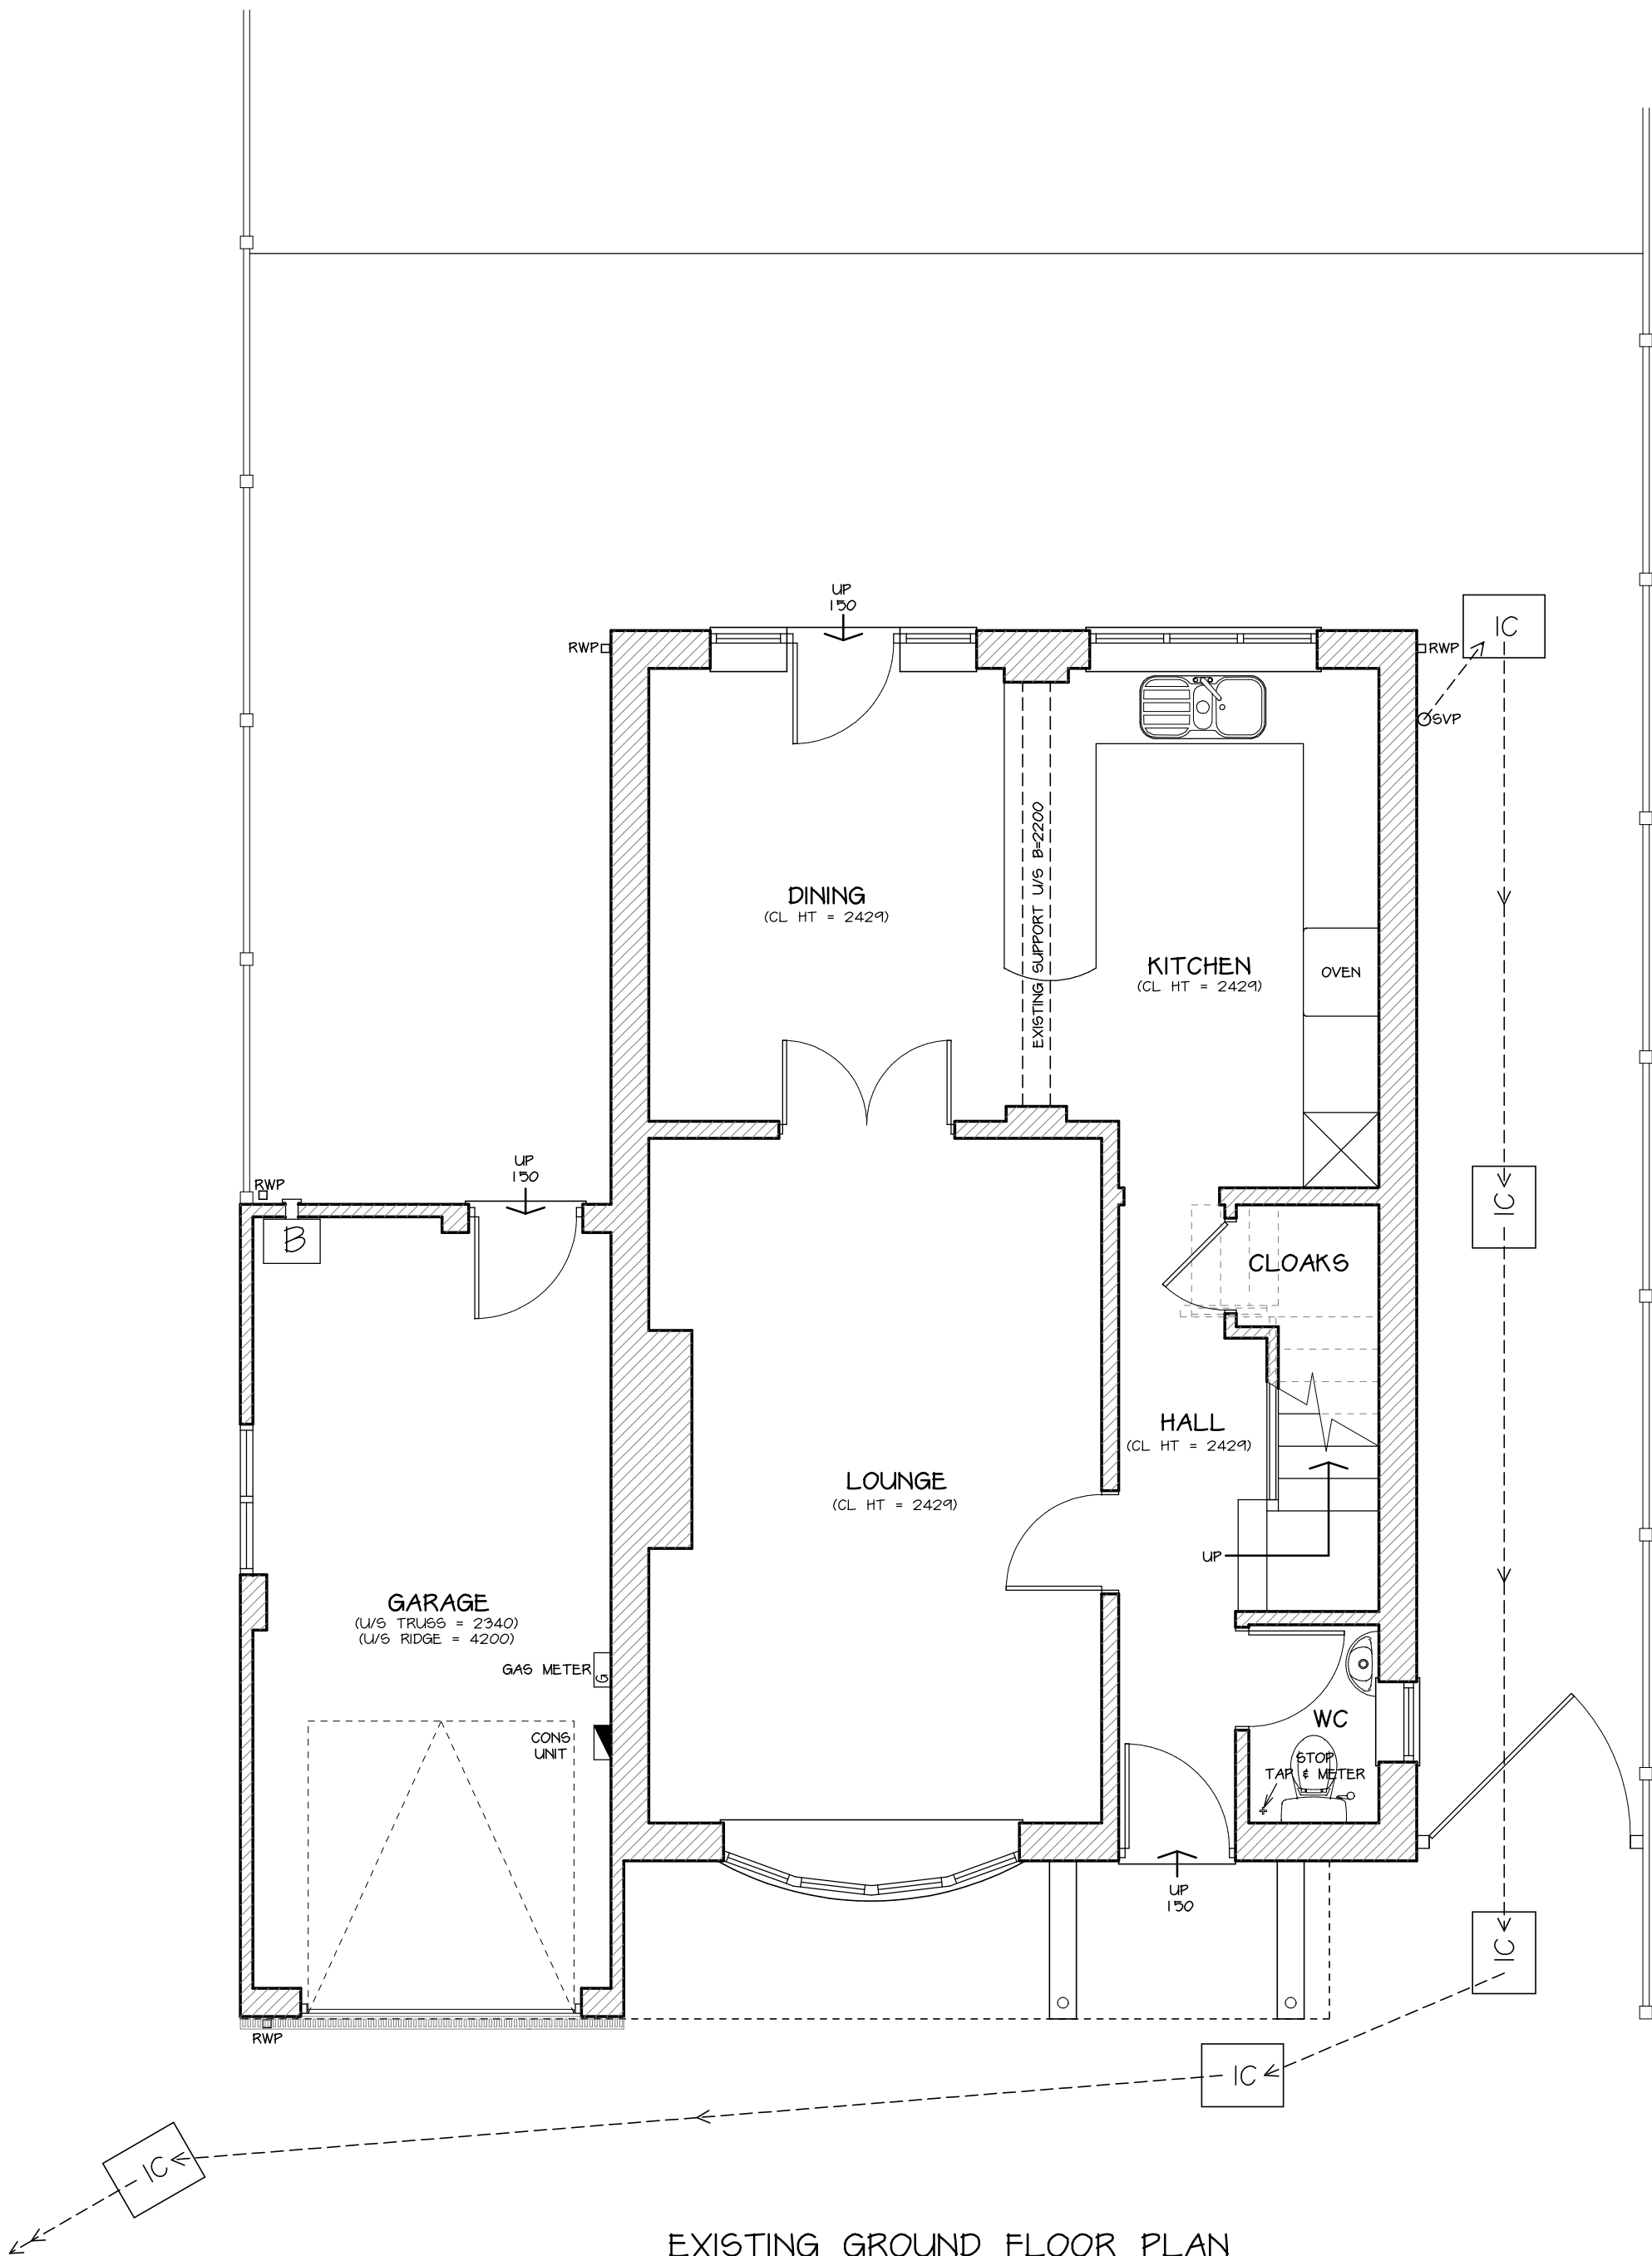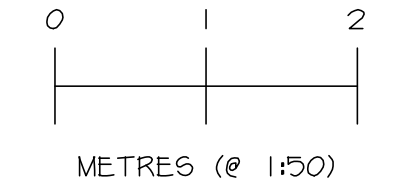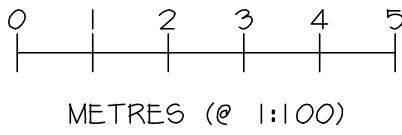

EXISTING GROUND FLOOR PLAN
1:50

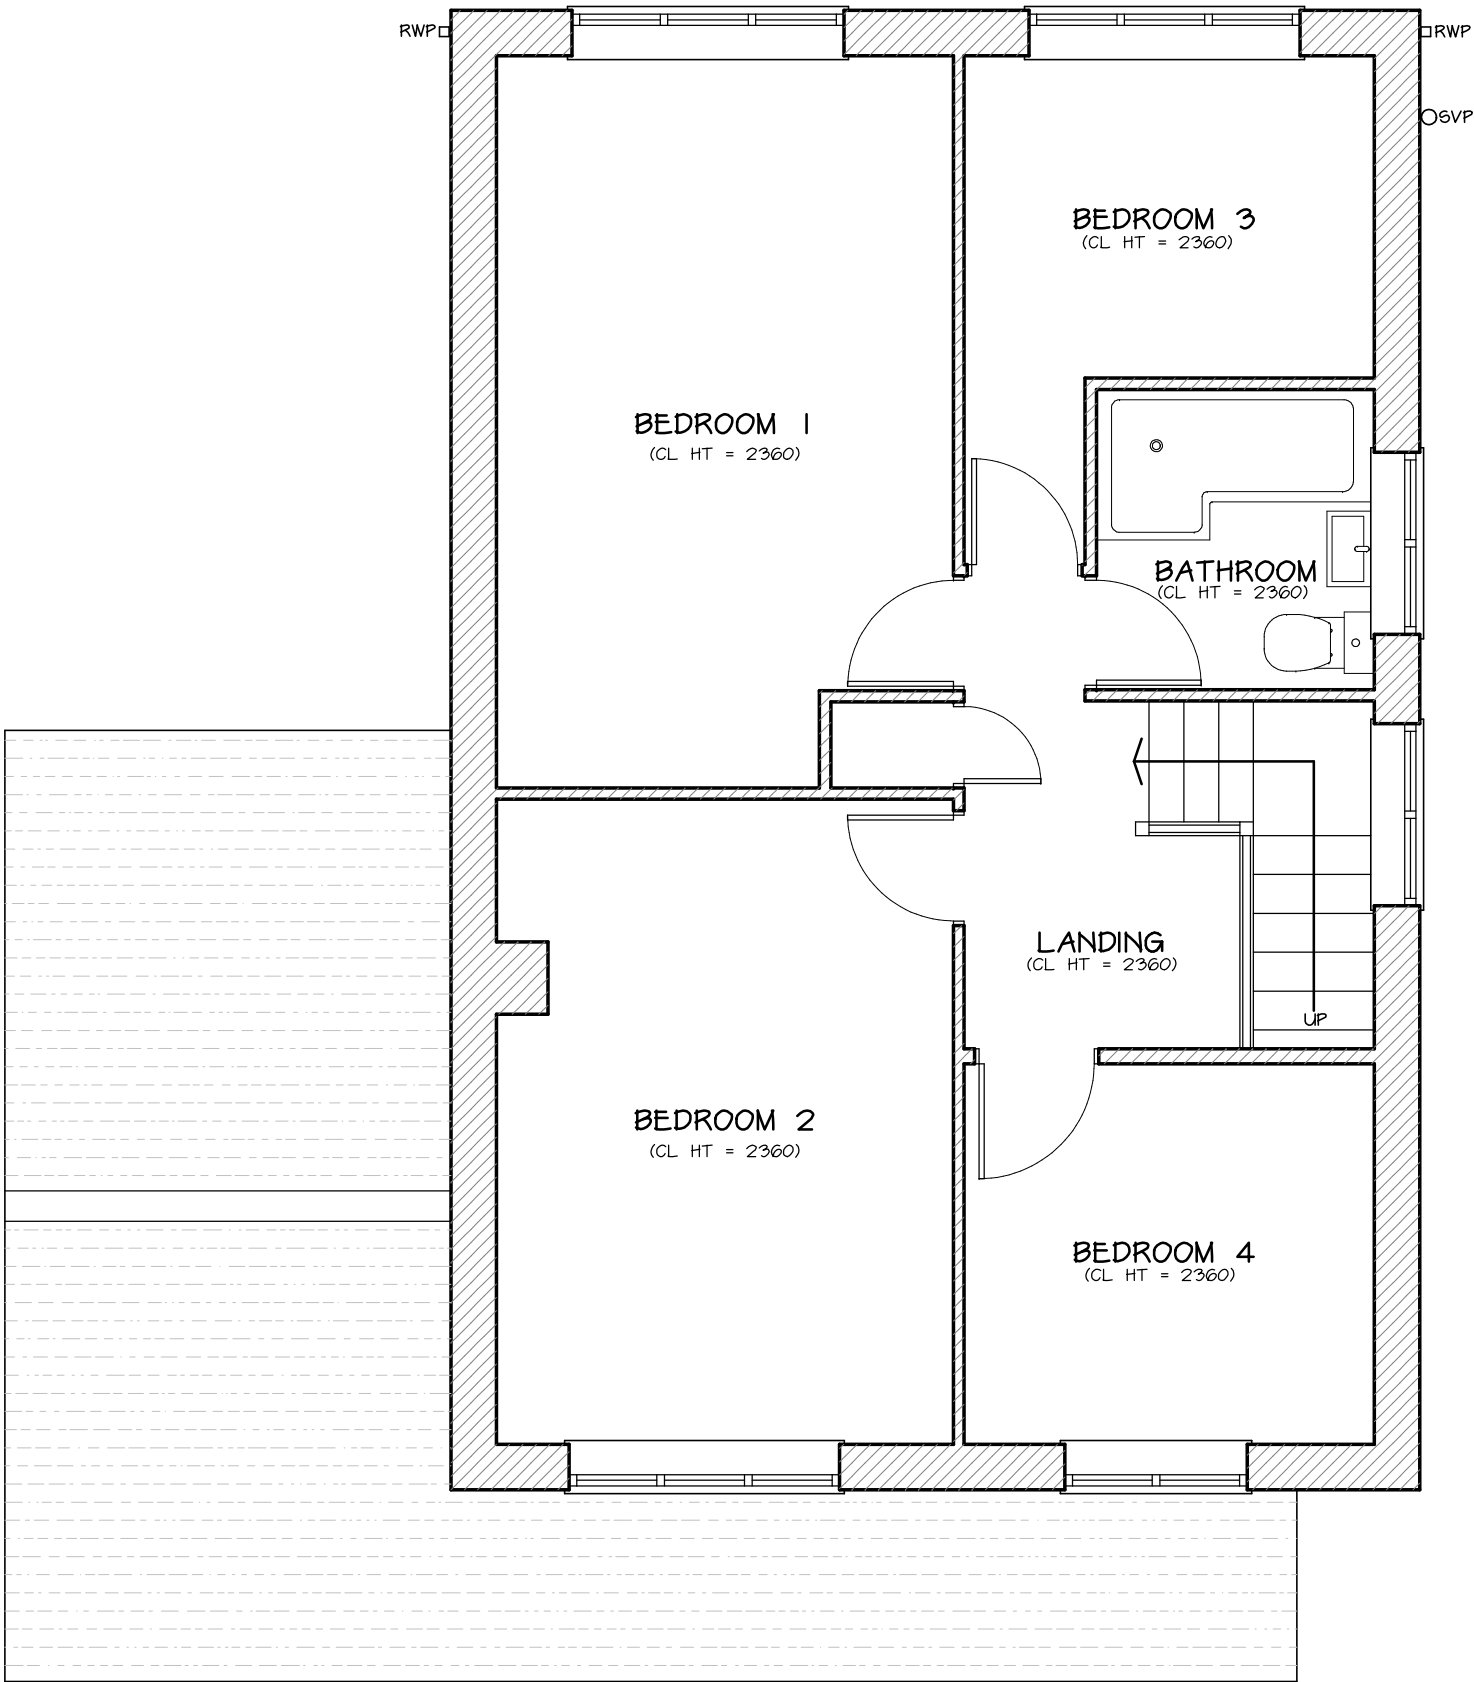

EXISTING FIRST FLOOR PLAN
1:50

	Date	Revisions
© copyright		
Client		
MR & MRS DHEGI		
Location		
11 SANDCLIFFE PARK MIDWAY SWADLINCOTE DERBYSHIRE DE11 7PX		
Proposal		
TWO STOREY SIDE EXTENSION AND SINGLE STOREY REAR EXTENSION		
Drawing Title		
EXISTING FLOOR PLANS AND ELEVATIONS		
Scale		
1:50 & 1:100		
Date	SEP 2021	Drawn by
		KJL
Dwg No.	J3349-03	Revision



MAKING PLANS
architecture

Ivy Lodge, Twyford Road, Willington, Derby, DE65 6DE
T/F 01283 703160 E info@makingplans-architecture.co.uk
W www.makingplans-architecture.co.uk