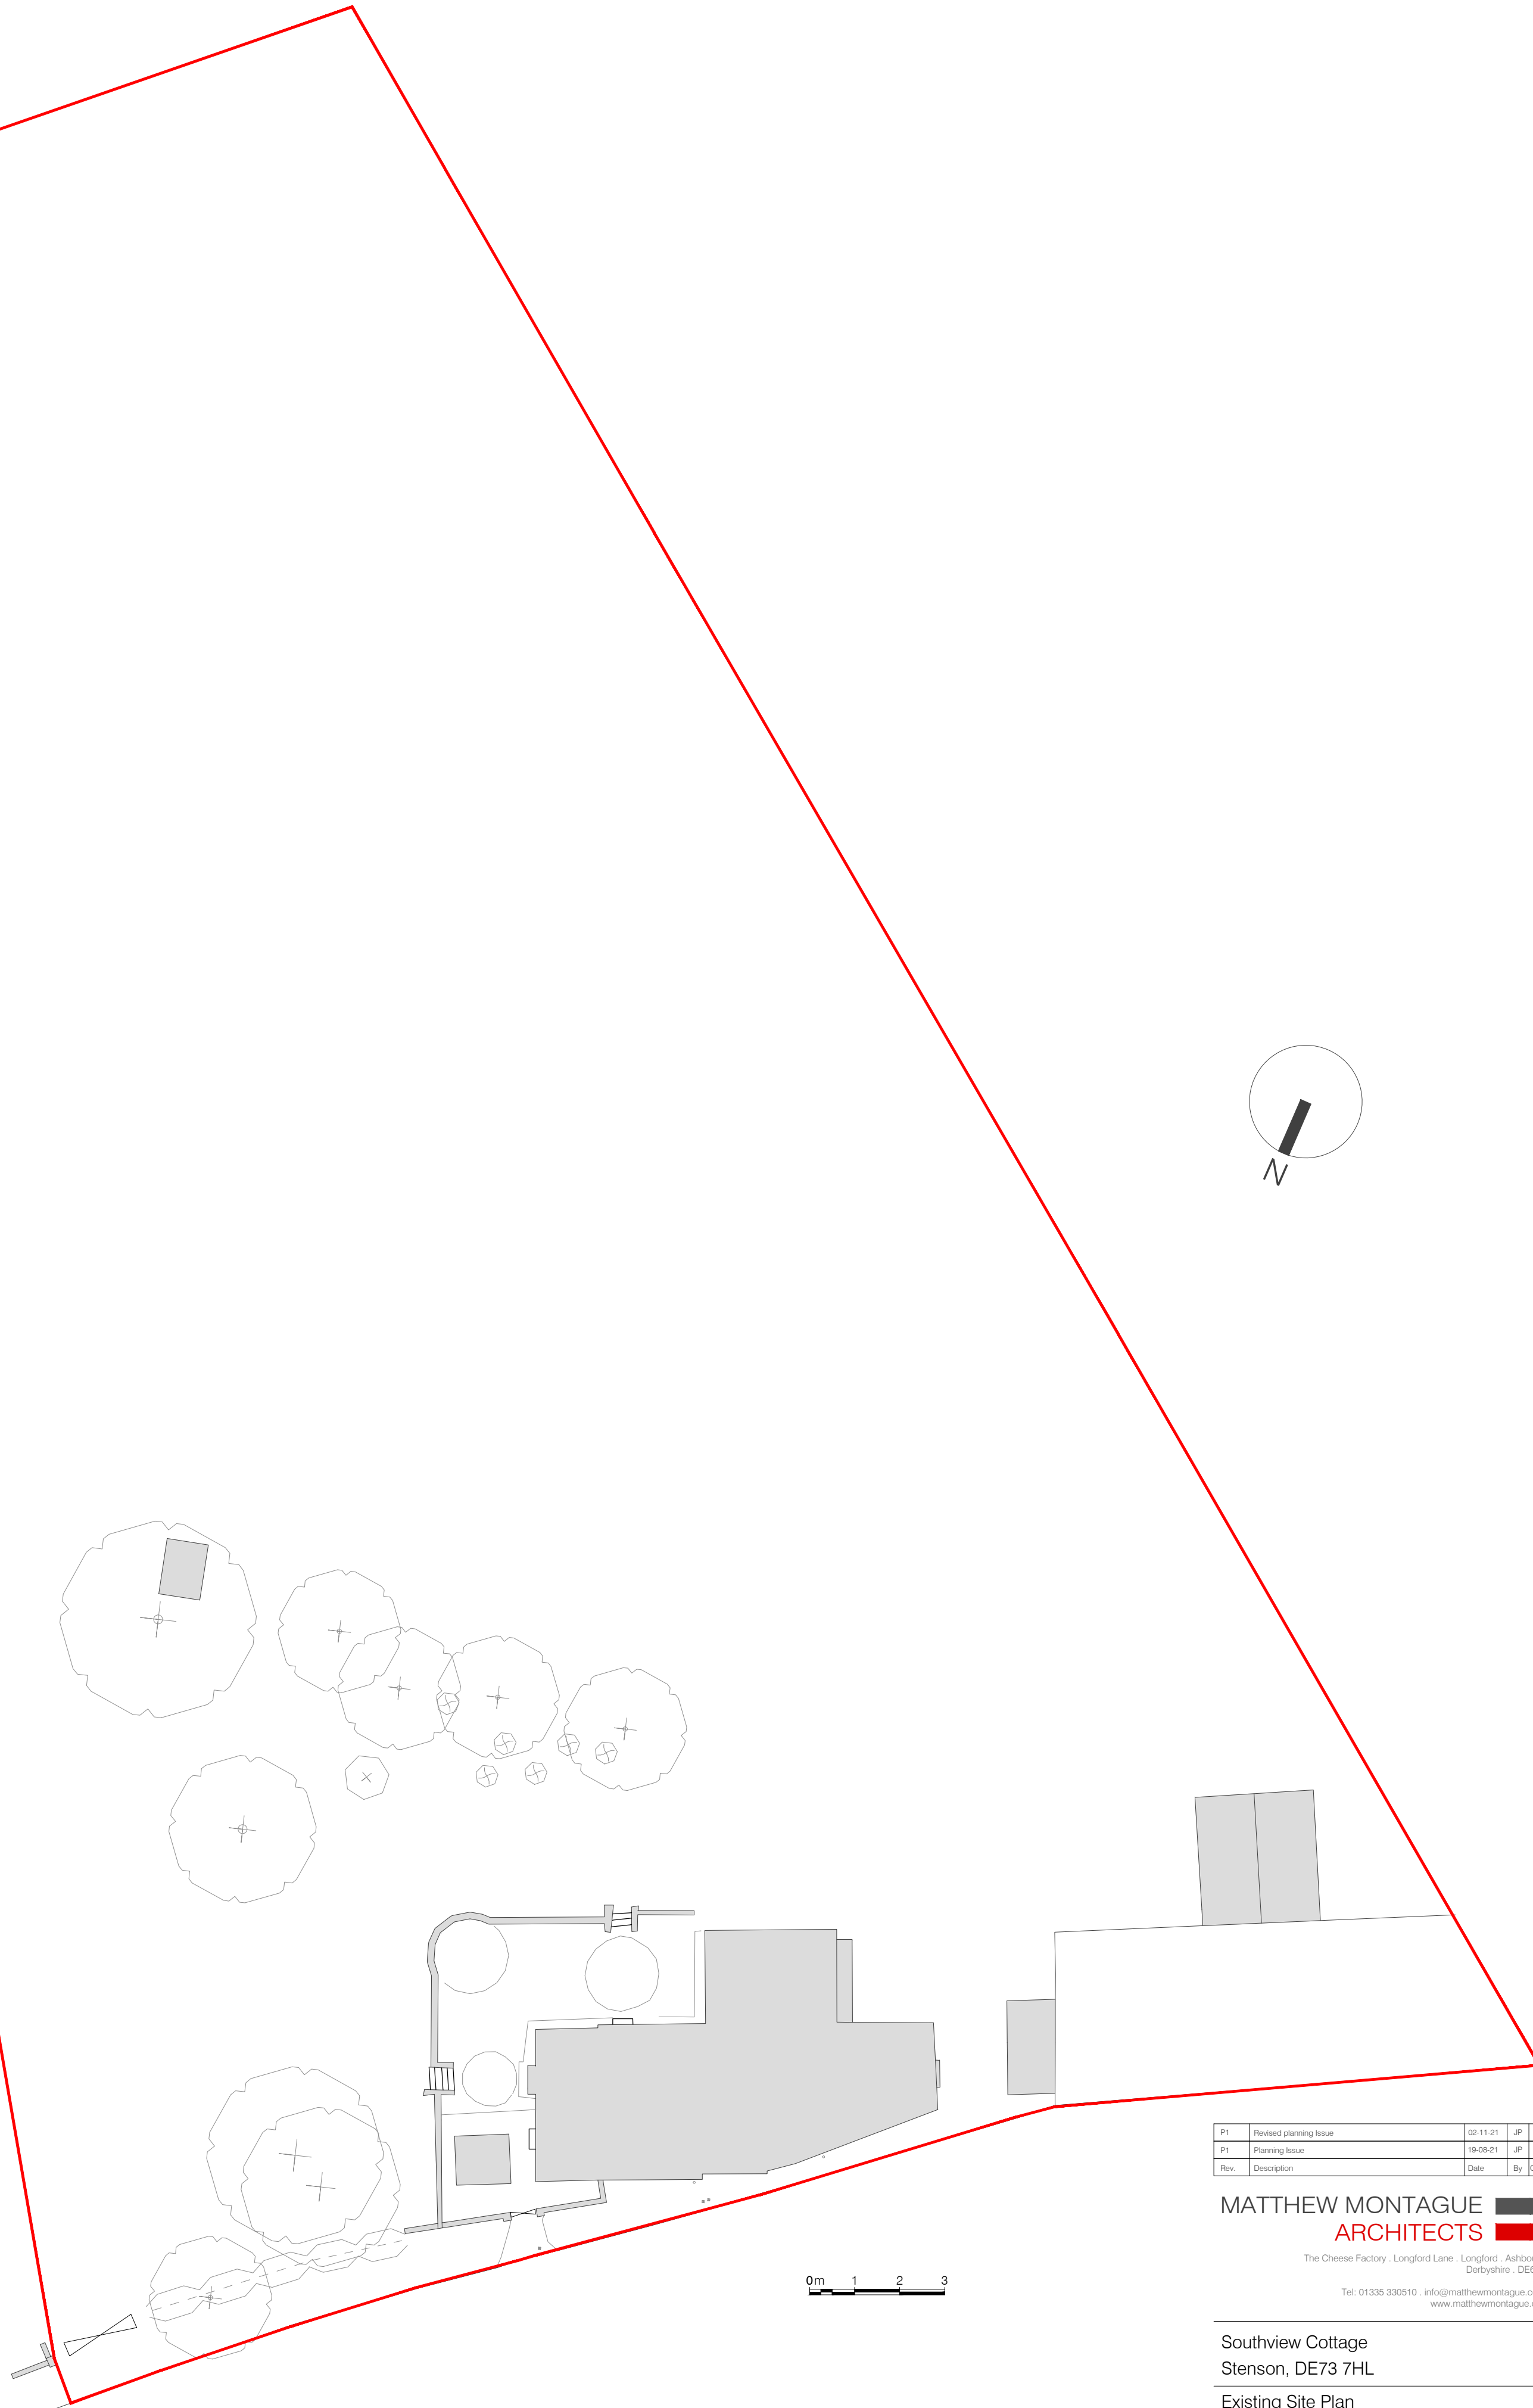


The Cheese Factory . Longford Lane . Longford . Ashbourne
Derbyshire . DE6 3

Tel: 01335 330510 . info@matthewmontague.co.uk
www.matthewmontague.co.uk

Southview Cottage
Stenson, DE73 7HL

Existing Site Plan

MANA PROJECT REF	SCALE		PAPER SIZE		DRAWN BY	
2119	1:200		A2		JP	
PROJECT	ORIGINATOR	ZONE	LEVEL	TYPE	ROLE	NUMBER
SVC	MMA	Z1	ZZ	DR	A	01002
STATUS	SUBMITAL DESCRIPTION					
D5	ISSUED FOR PLANNING					
REVISION	REVISION DESCRIPTION					
P2	PRELIMINARY					

This document is copyright of Matthew Montague Architects. If in doubt ASK. Drawing measurements shall not be obtained by scaling. Verify all dimensions prior to construction. Immediately report any discrepancies on the document to the Architect. This document shall be read in conjunction with associated models, specifications and related consultants documents.