



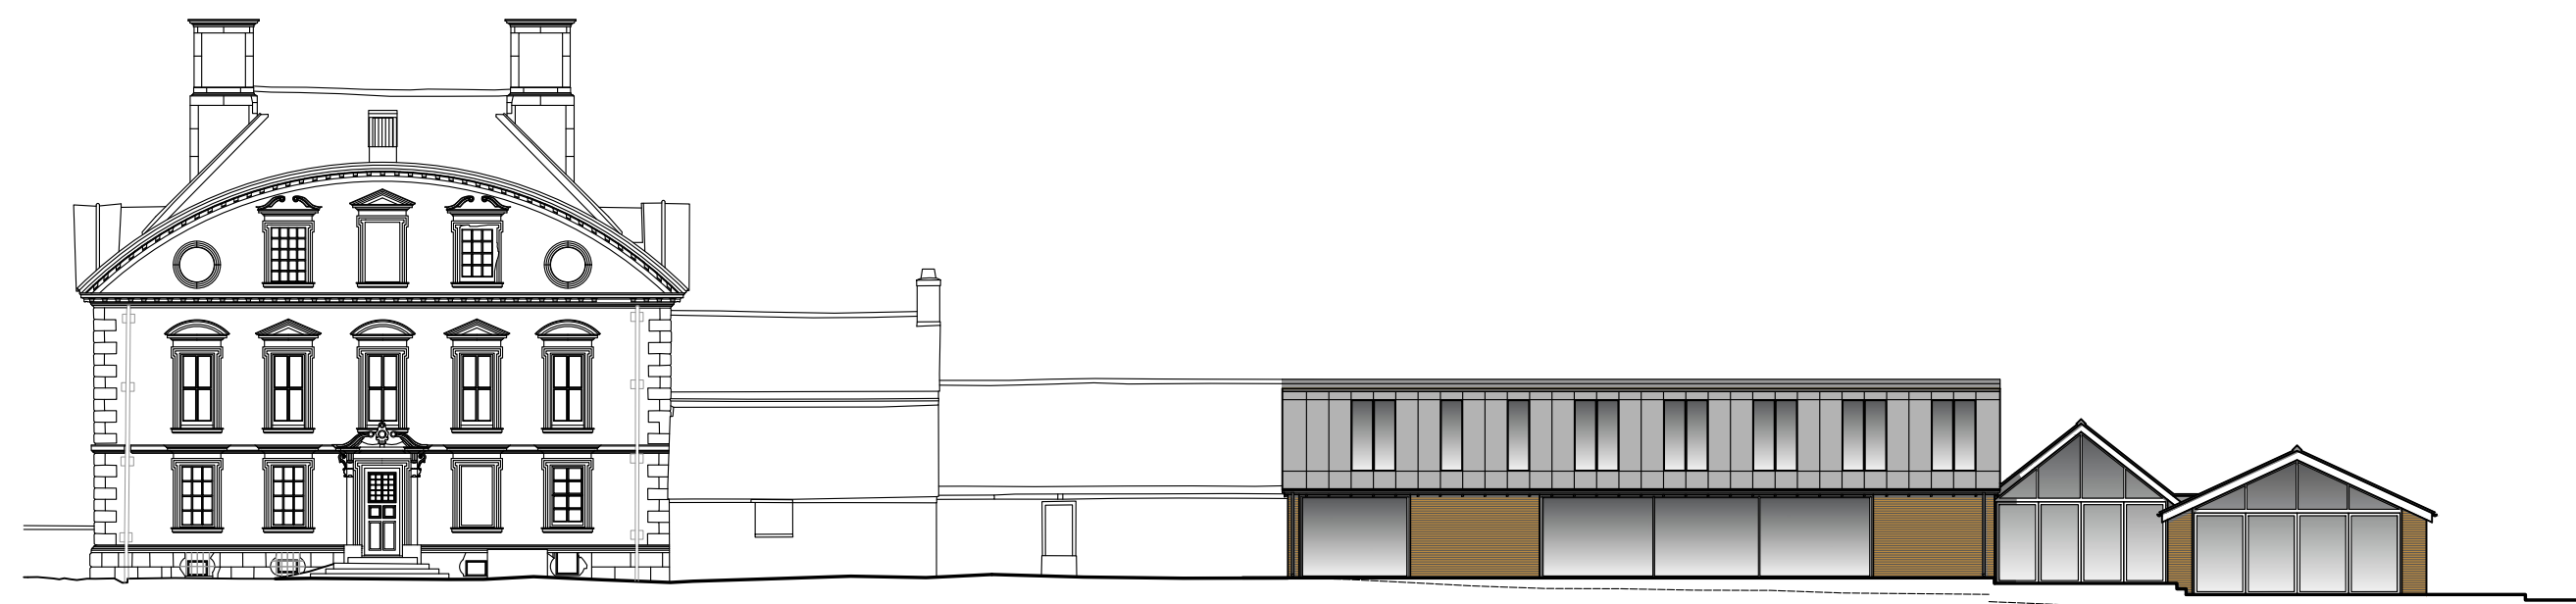

CONTEXT FRONT (NORTH-WEST) ELEVATION
scale 1:200

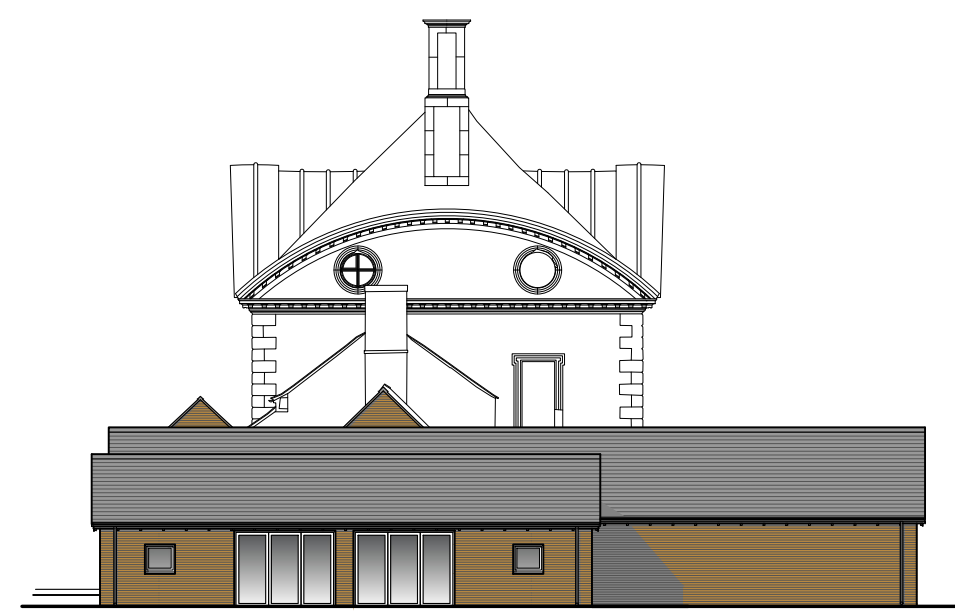


CONTEXT SIDE (SOUTH-WEST) ELEVATION
scale 1:200

1:200 Scale Bar - metres
0 2 4 6 8 10




CONTEXT REAR (SOUTH-EAST) ELEVATION
scale 1:200

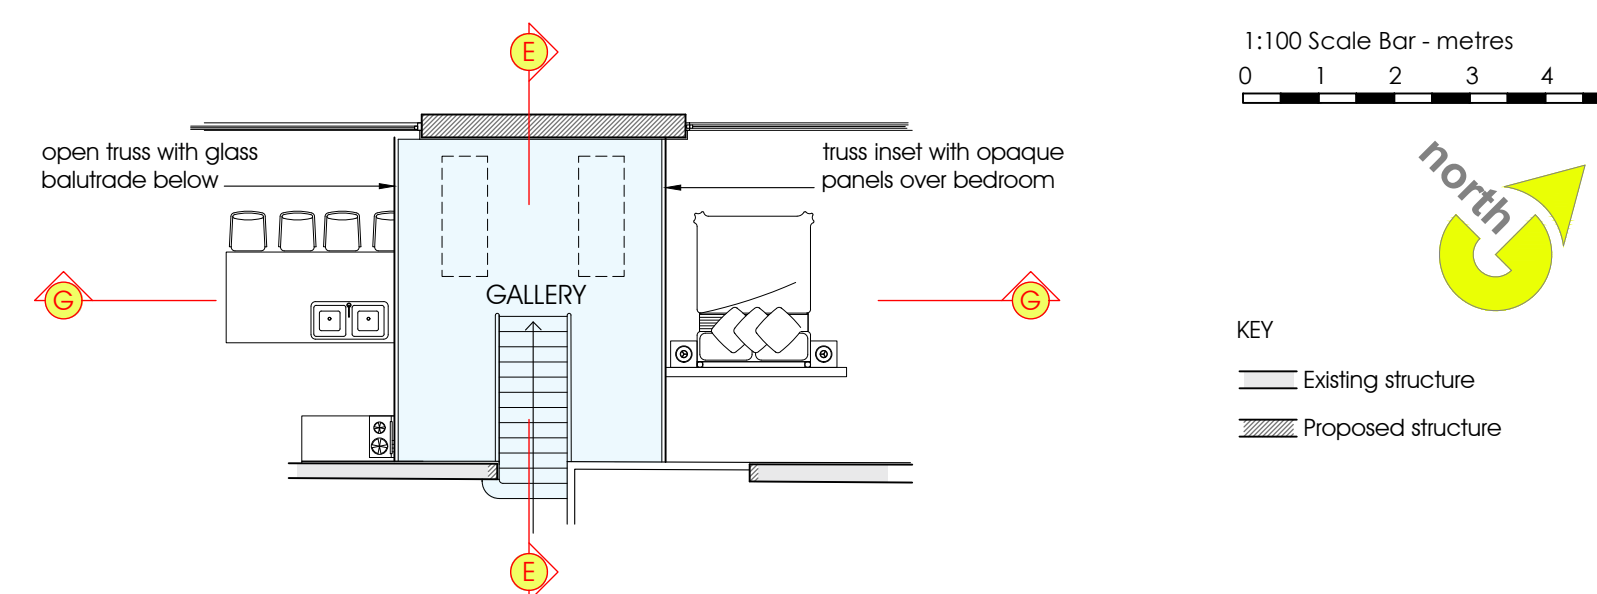


FIRST FLOOR PLAN
scale 1:100

1:100 Scale Bar - metres
0 1 2 3 4 5

KEY
Existing structure
Proposed structure

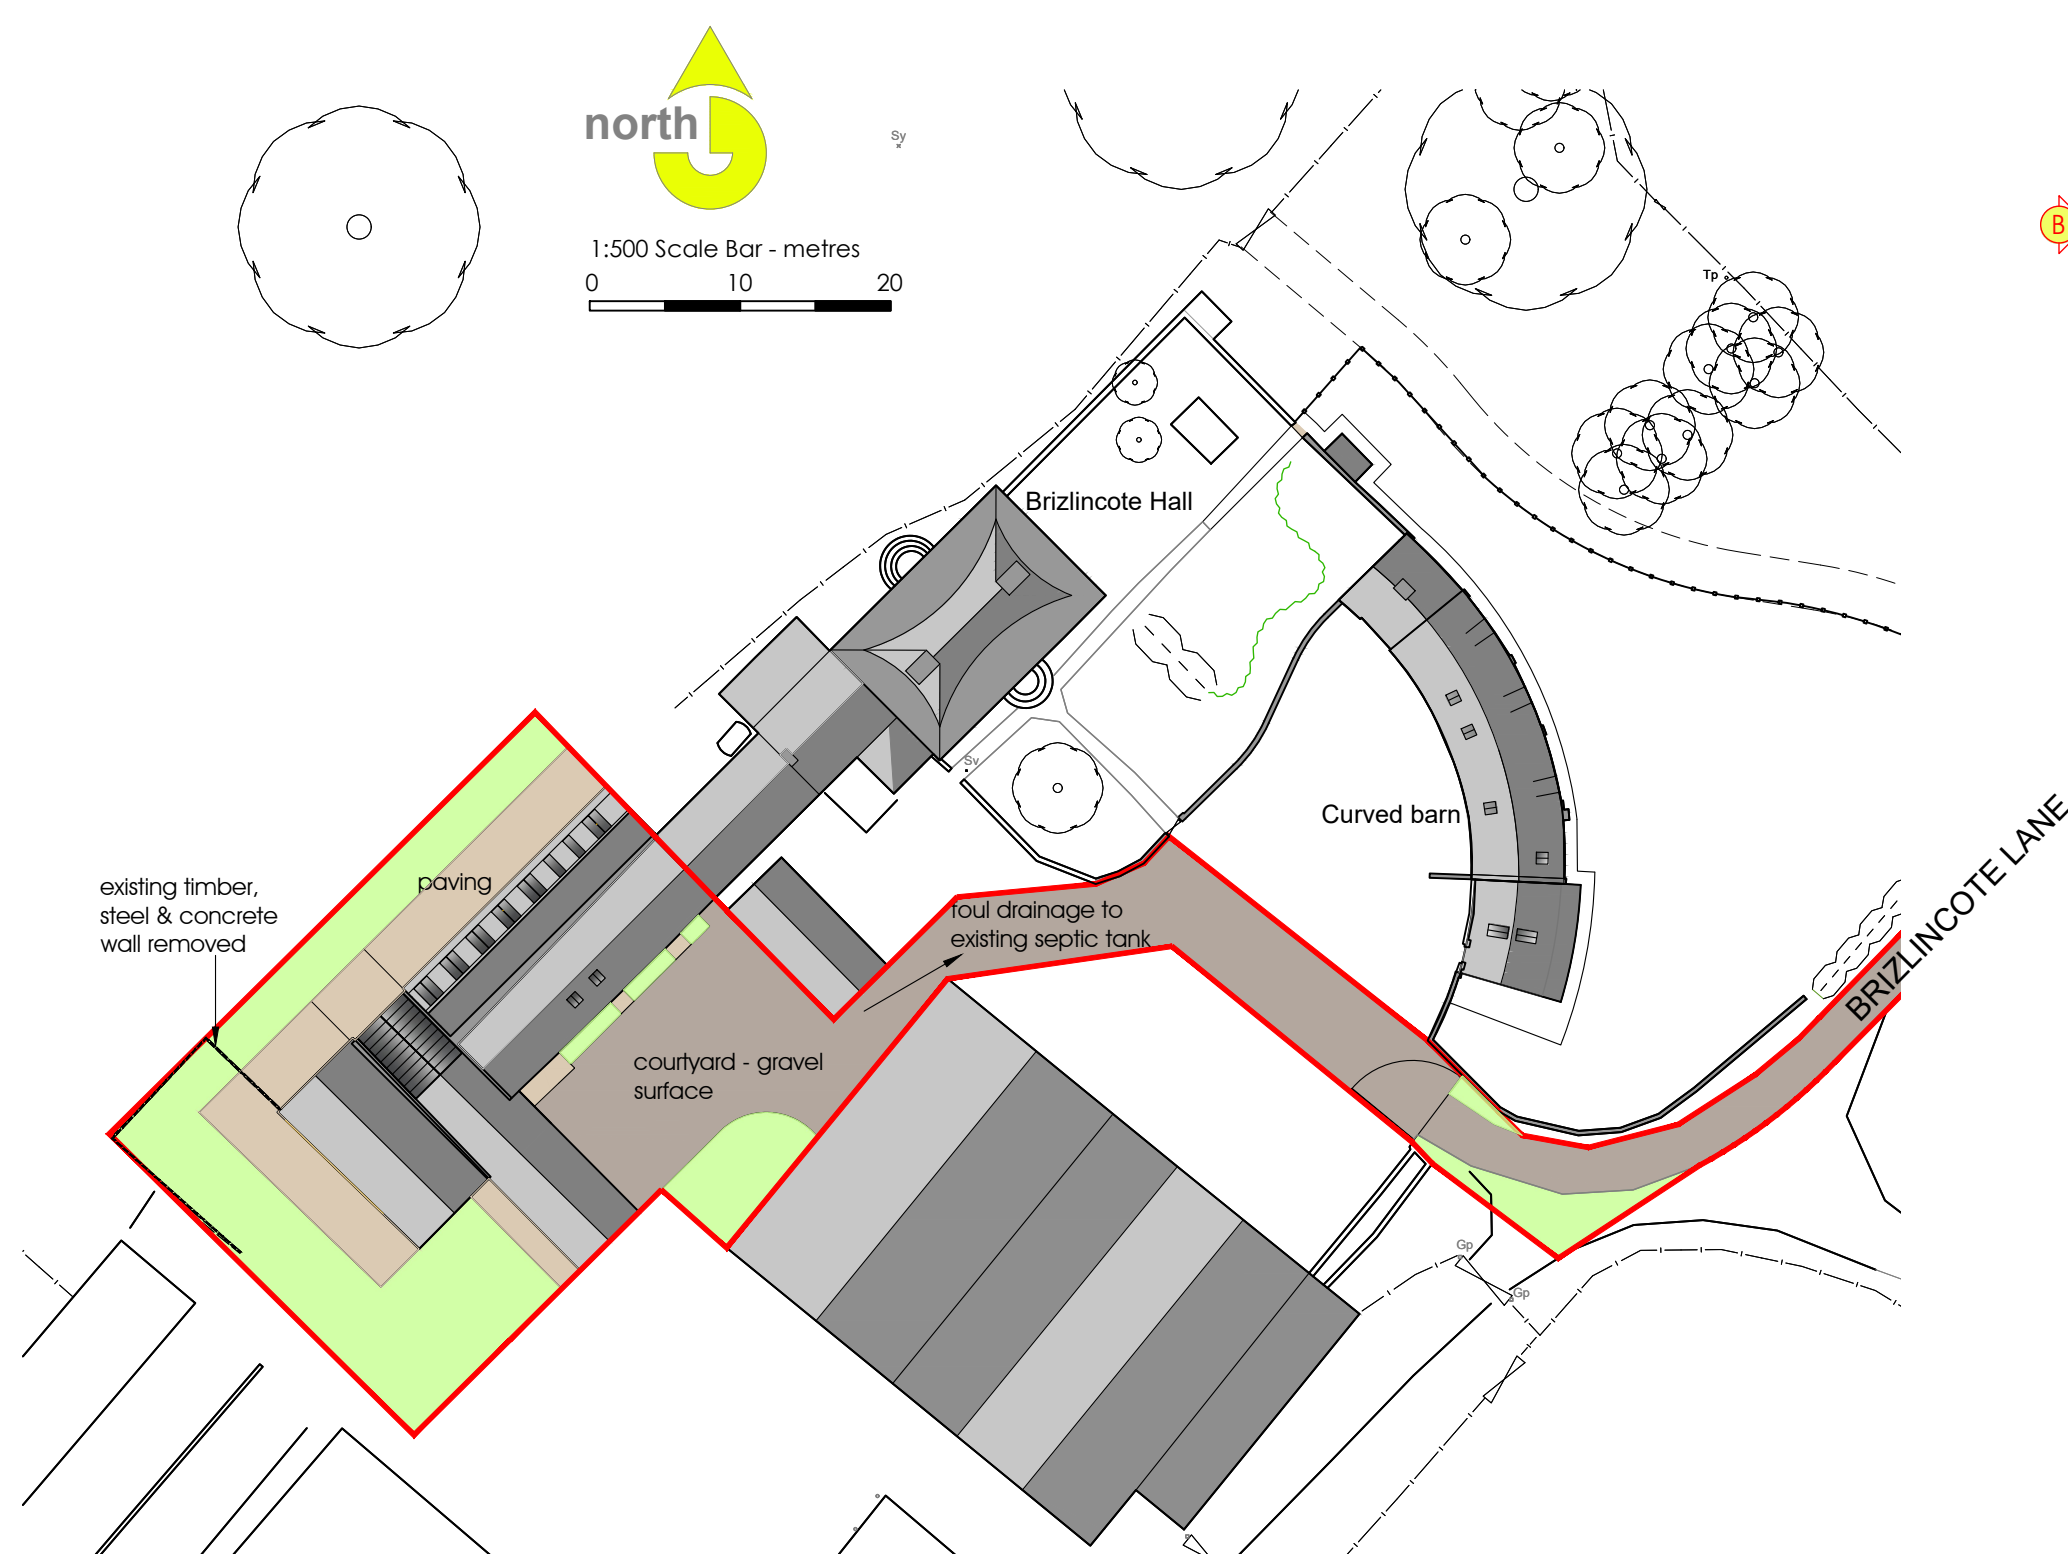

BLOCK PLAN
scale 1:500

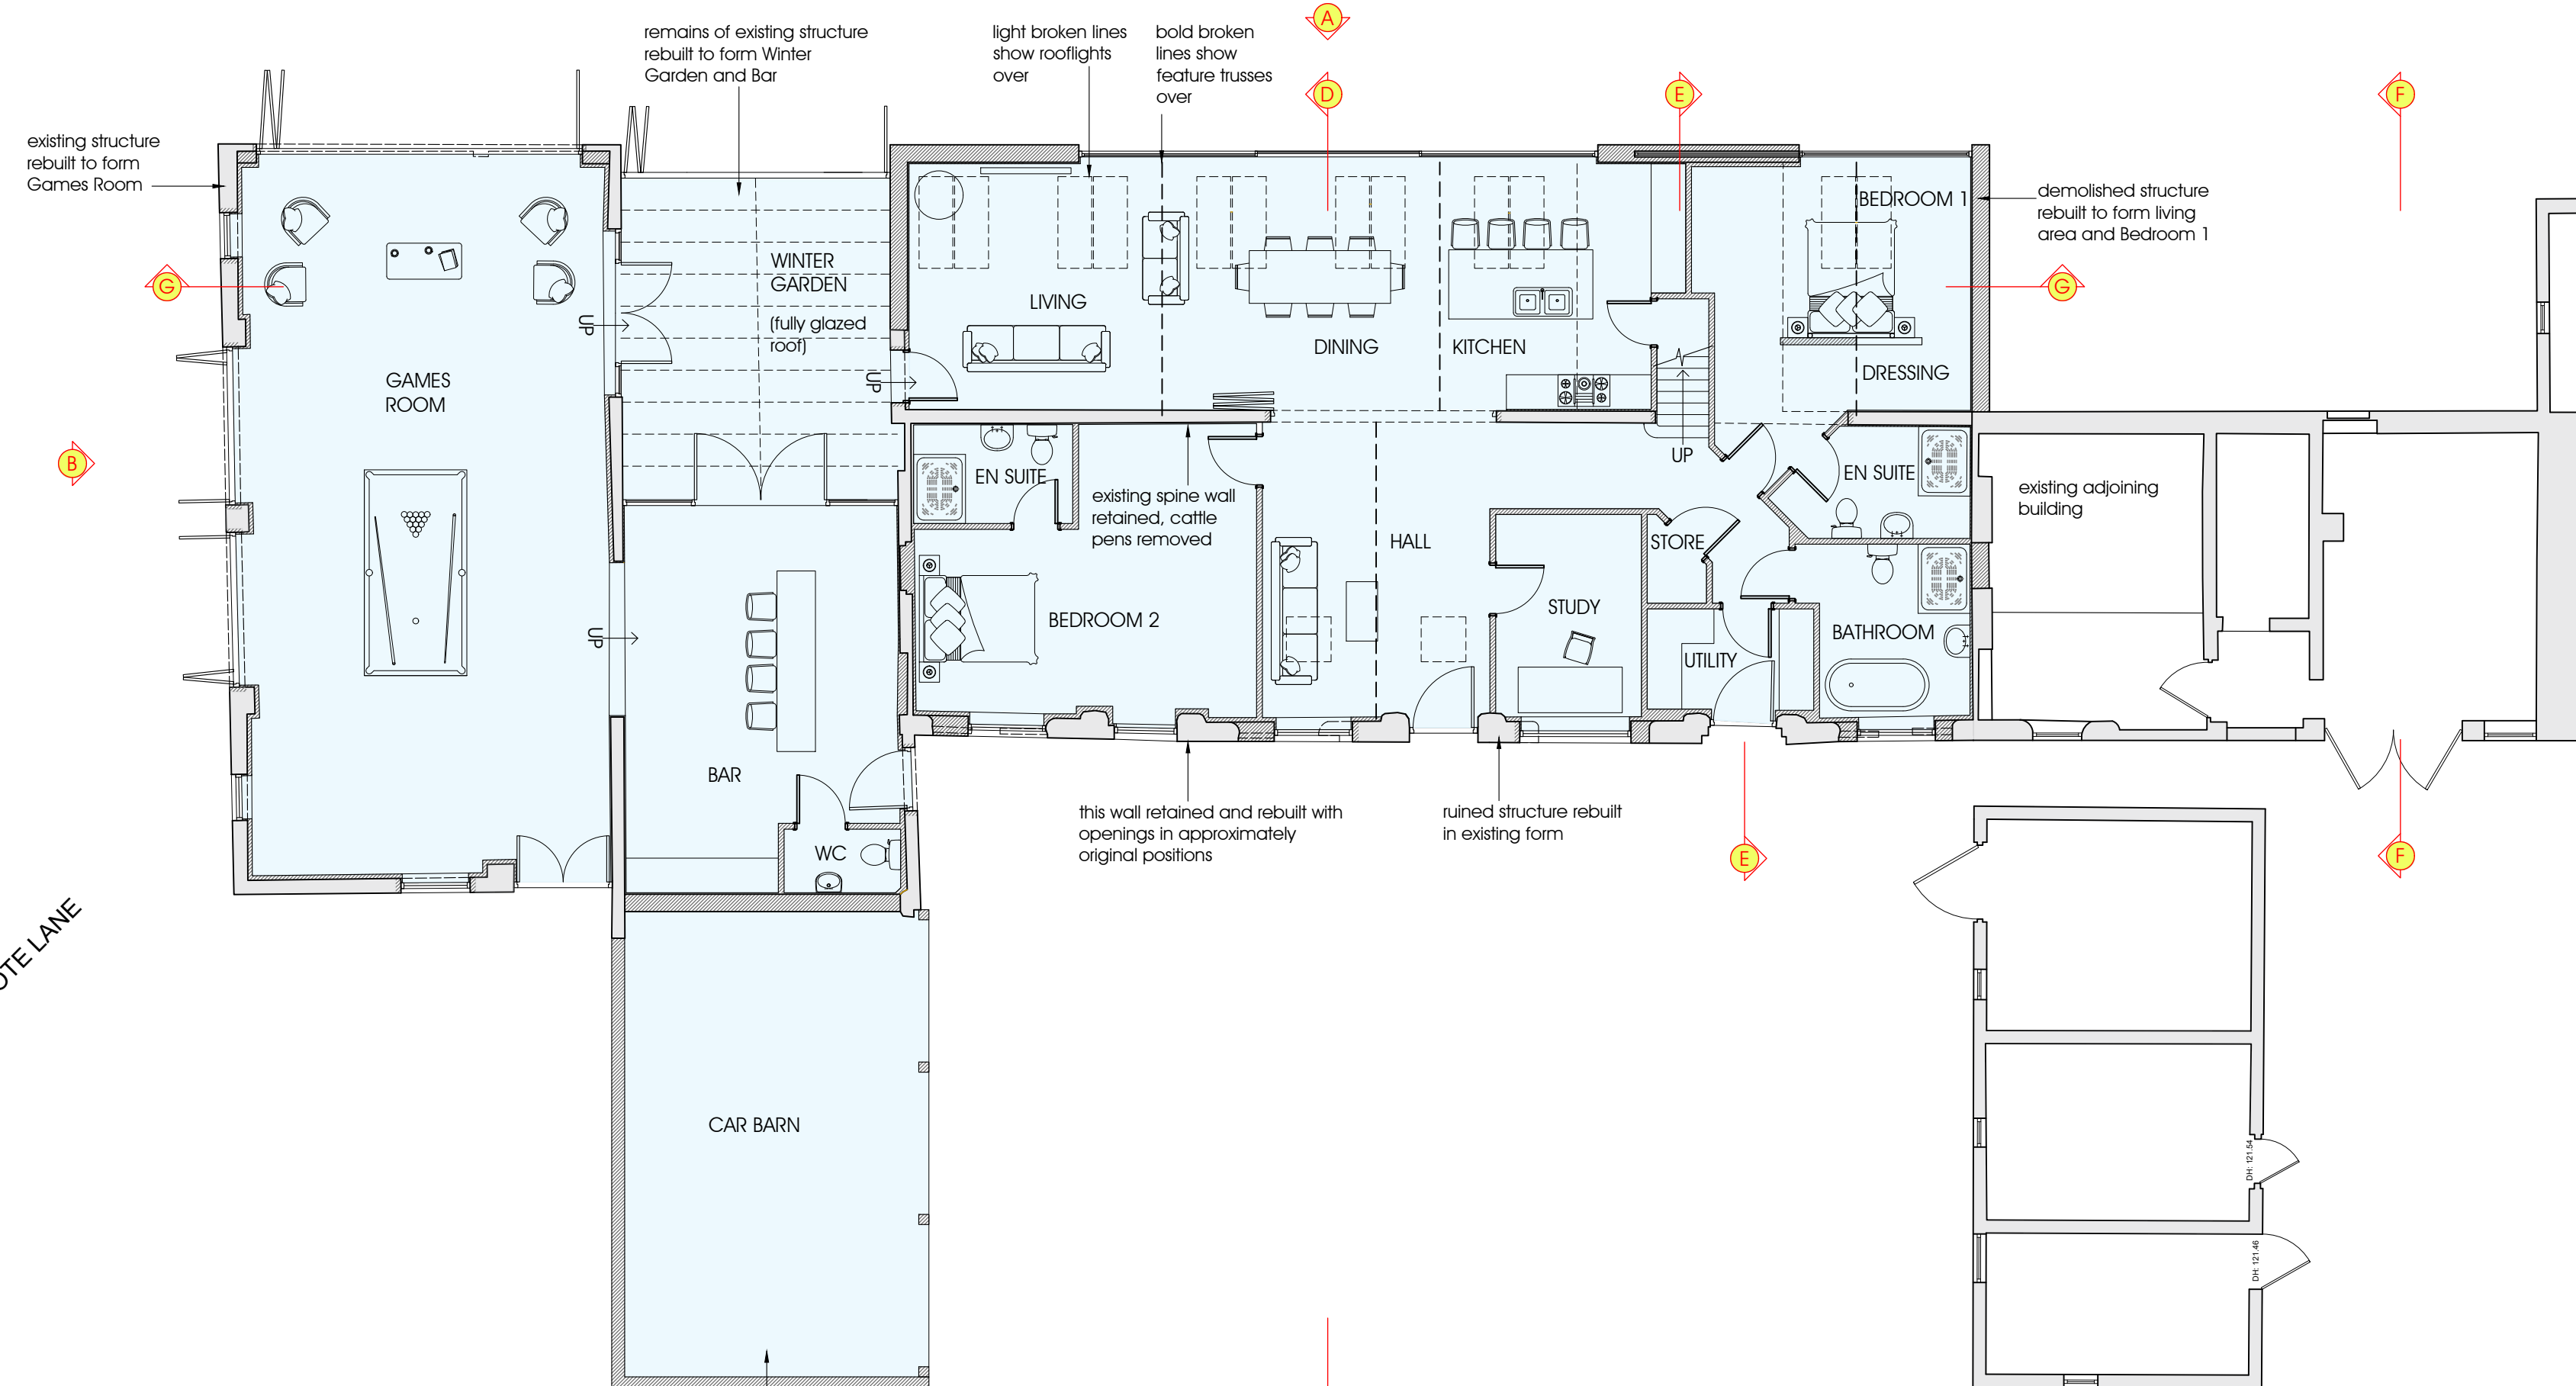

GROUND FLOOR PLAN
scale 1:100

PLANNING

B	Detached store omitted.	29.10.21
A	Floor levels adjusted; Bathroom & Study swapped; Games Room fenestration amended; French doors changed to bifolds; site boundary amended.	27.10.21

Revisions

Mr M Simpkins
Proposed Repair and Conversion of the
West Barn at
Brizlincote Hall
Burton upon Trent

Proposal:
Plans & Context Elevations

Scale: As shown @ A1
Date: October 2021
Drawn By: CP
Drawing No. 2021-690-06B

urbandesigns

urban designs limited
suite 6 | anson court
haringlow street
burton upon trent
staffordshire
de14 1ng
t: 01283 763763
e: info@urban-designs.co.uk
w: www.urban-designs.co.uk