




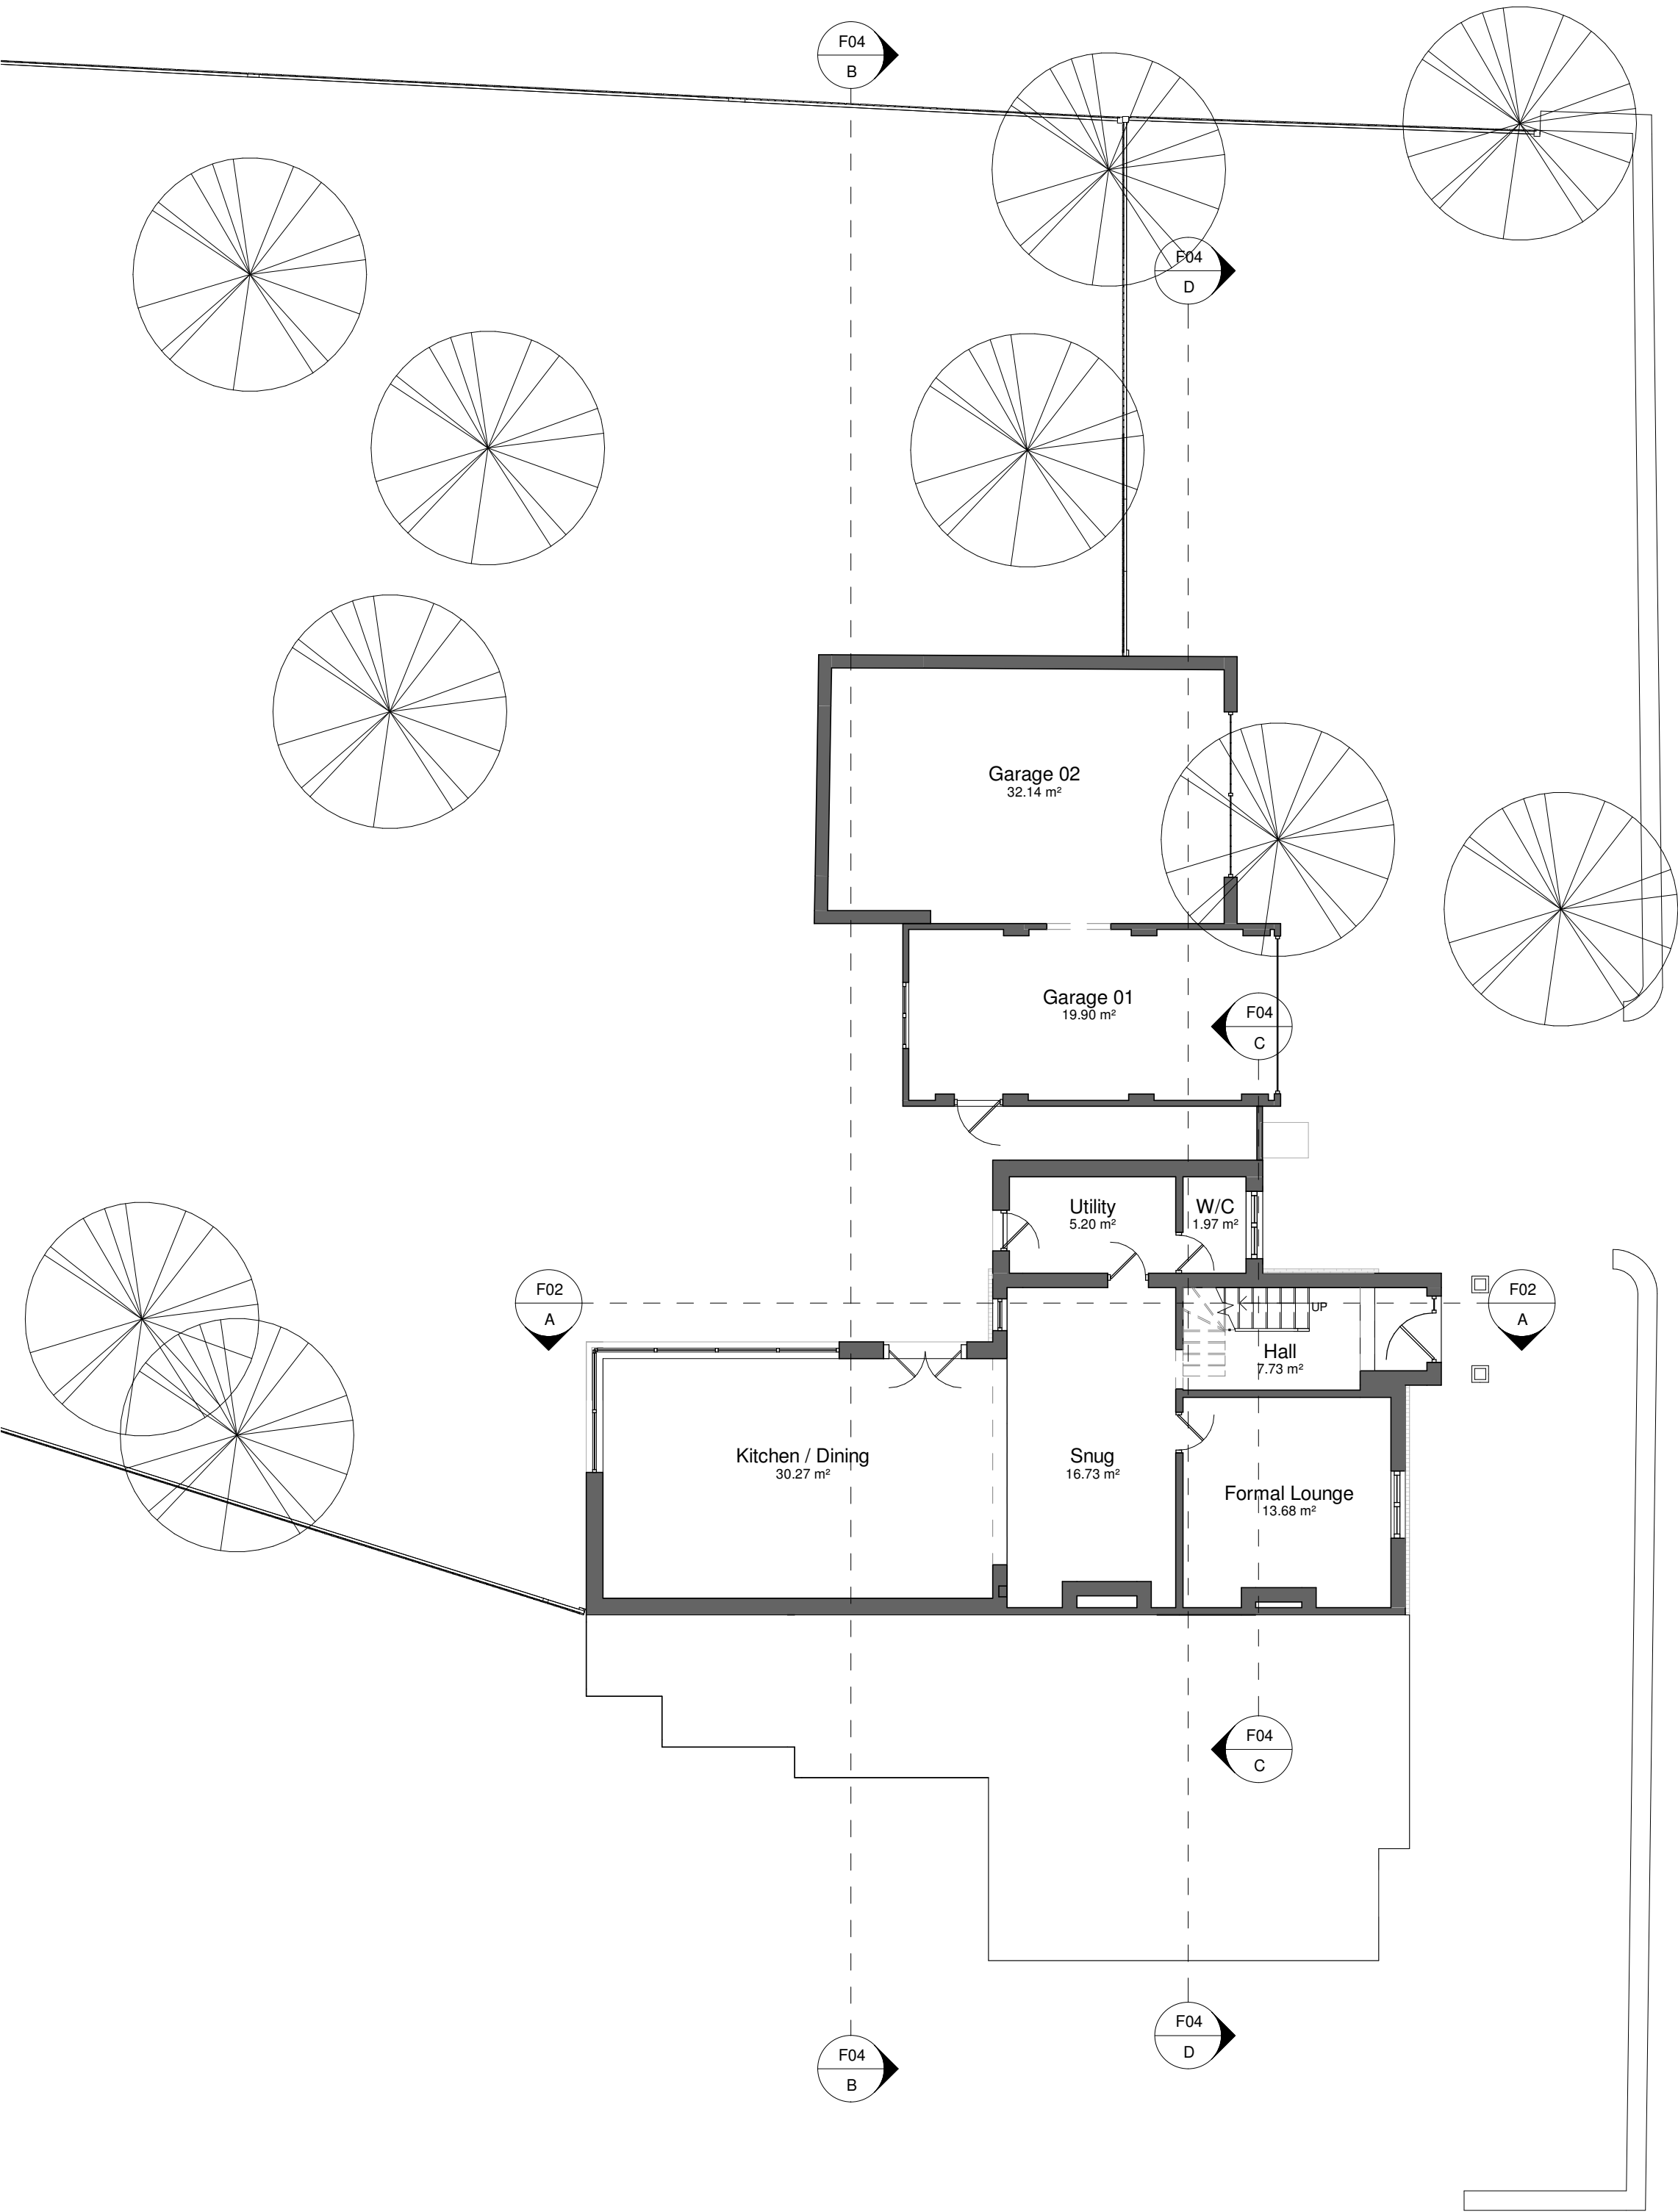

Proposed Ground Floor Plan Scale 1 : 100

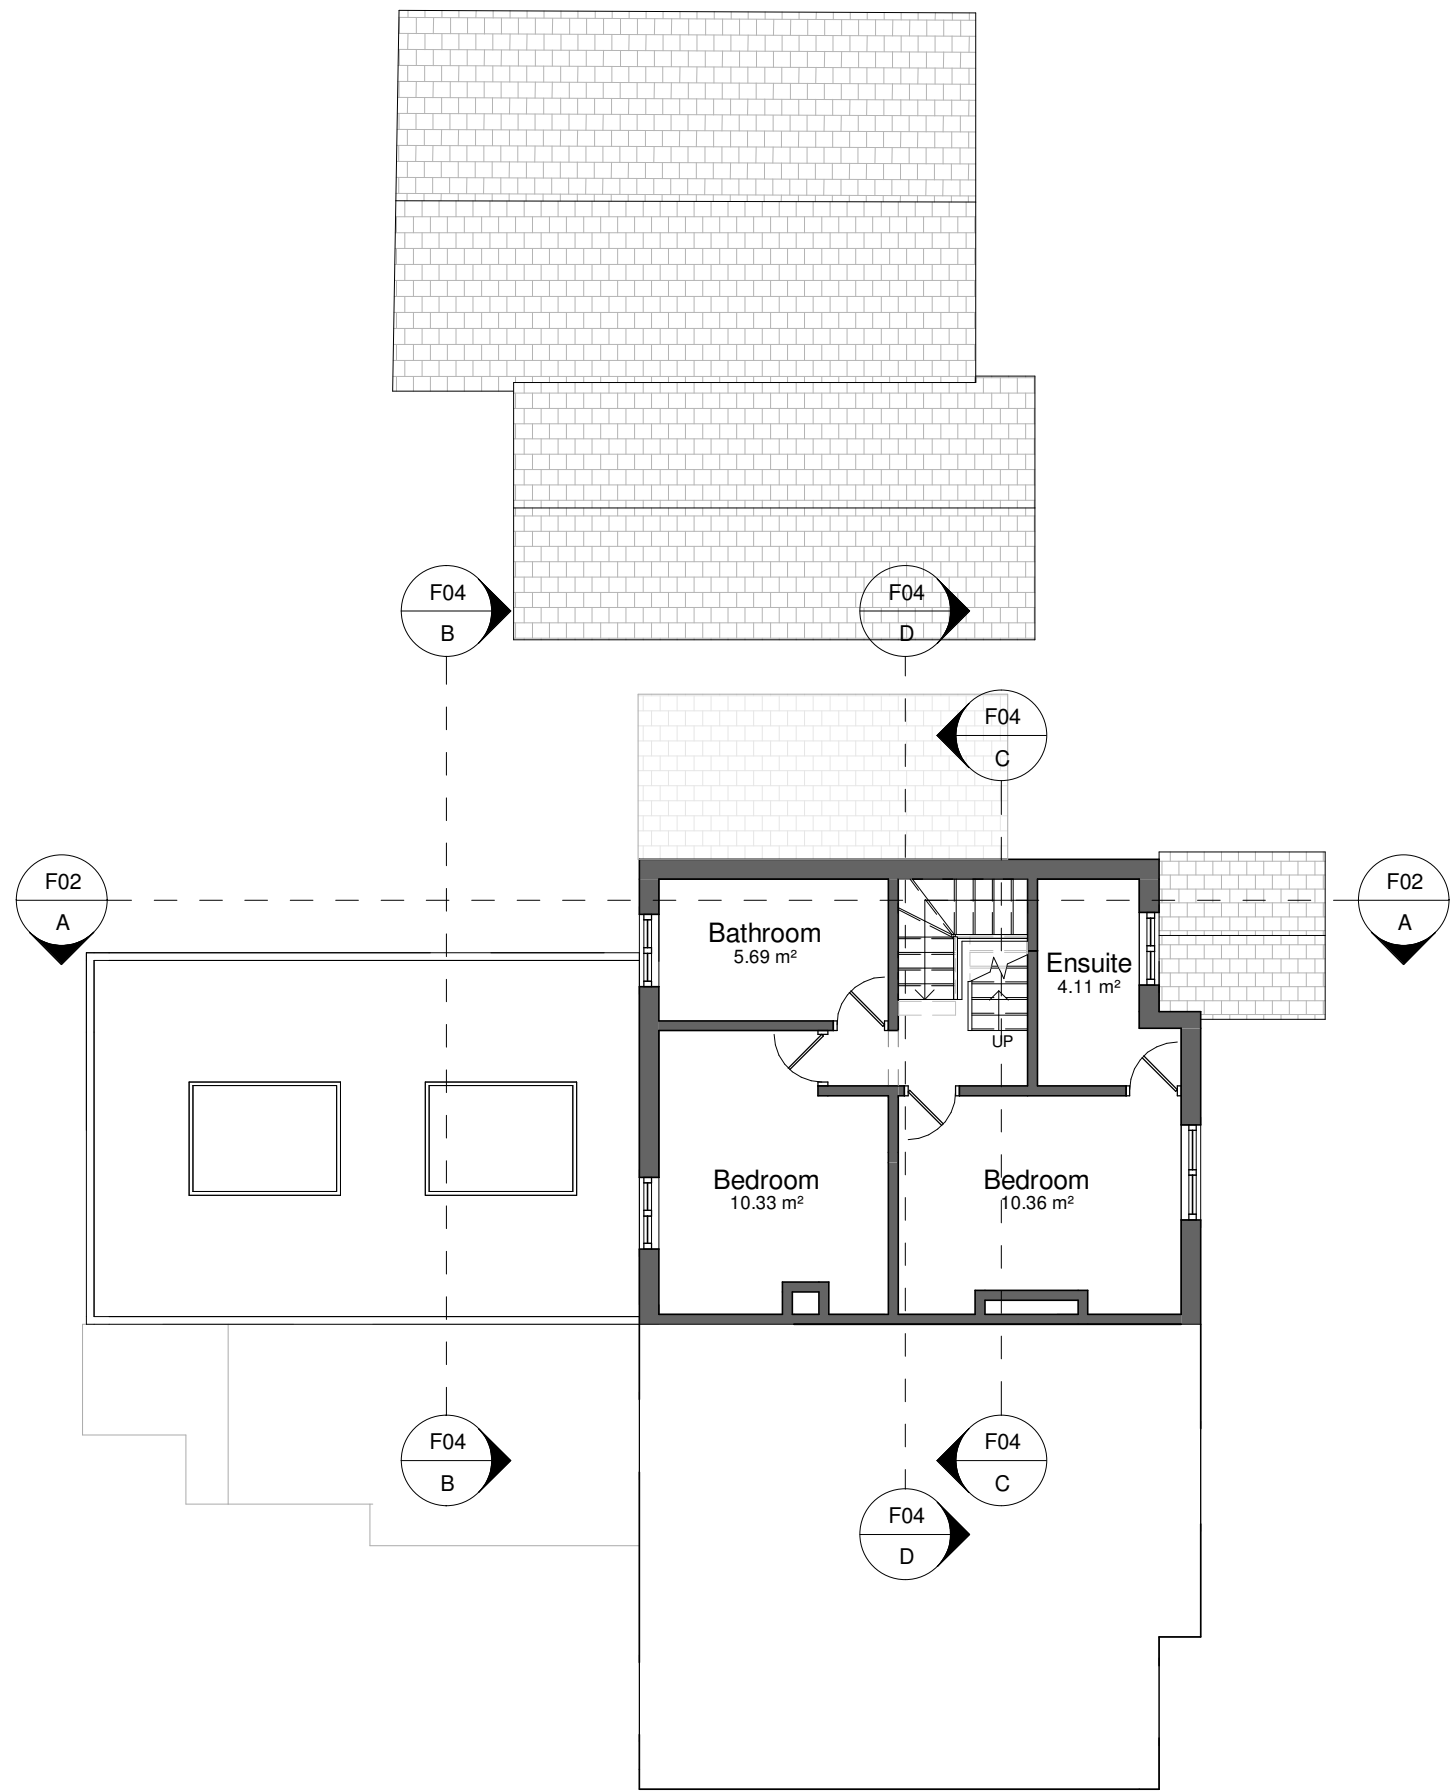

Proposed First Floor Plan Scale 1 : 100

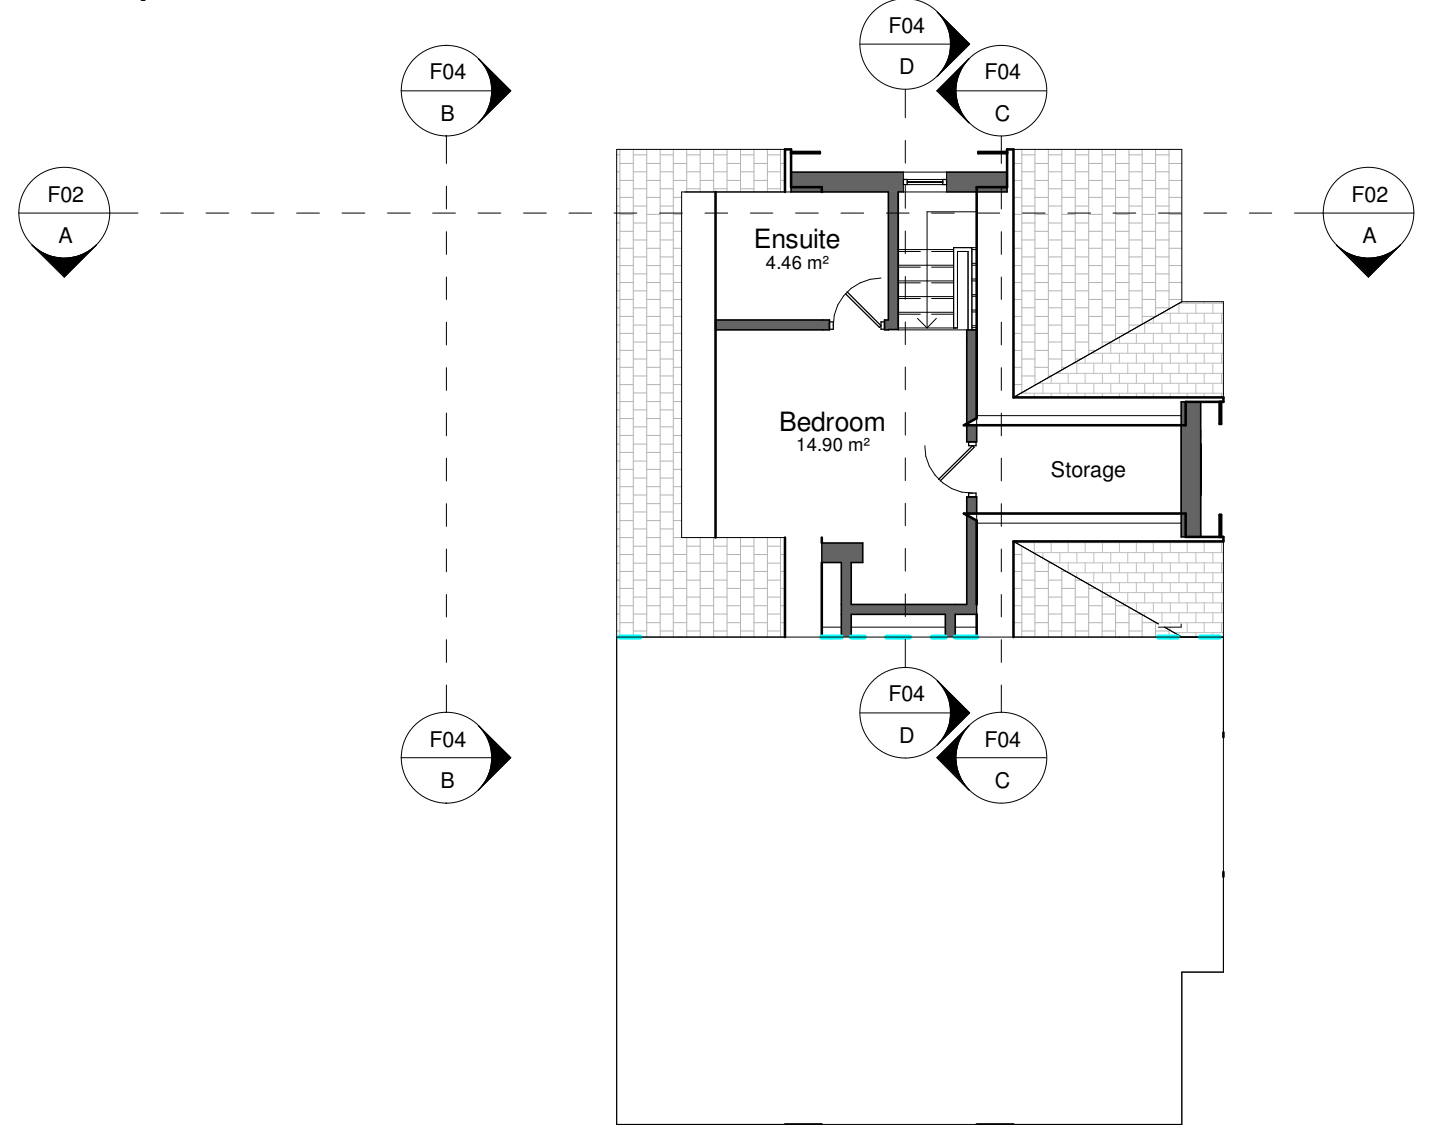

Proposed Second Floor Plan Scale 1 : 100

DO NOT SCALE OFF THIS DRAWING UNLESS USING THE CORRECT PAGE SIZE AND SCALE, AS STATED BELOW.
THIS DRAWING IS BASED ON DIMENSIONAL SURVEY INFORMATION PROVIDED BY OTHERS. THE ARCHITECT CANNOT ACCEPT RESPONSIBILITY FOR THE ACCURACY OF THIS SURVEY INFORMATION.
ALL DIMENSIONS ARE SHOWN IN METRIC
THIS DRAWING REMAINS THE COPYRIGHT OF SIMON FOOTE ARCHITECTS

CDM Regulations 2015
Denotes a significant Hazard or difficult to manage procedure. Please refer to 'Designer' Hazard Register for further information regarding mitigation of hazards.
CDM Requirements, require all projects to:
• Have workers with the right skills, knowledge, training and experience.
• Contractors providing appropriate supervision instruction and information.
• A written Construction Phase Plan.

NOTES
1. This information is issued for construction relevant only to the following package of information.
2. SFA
3. Check and confirm that the drawing is the most current issue revision.
4. Information noted in abeyance or shown in an inverted cloud should not be used for construction.
5. This drawings is to be read in conjunction with the architectural specification.
6. This drawing is to be checked and any discrepancies highlighted to the designers immediately.
7. The drawings is to be read in conjunction with all relevant structural engineer's, Civil engineers and M&E consultants, specifications and reports. All non-architectural elements indicated on this drawing are for the purpose of design coordination only and not for construction.
8. All materials shall be fit for purposes to which they are intended.
9. the contractor shall take into account everything necessary for the proper execution of the works and to the satisfaction of the Local Authority Building Surveyor/ Approved Inspector/ Health and Safety Executive, whether or not indicated on the drawing or in the specification.



C Utility wall moved to increase the overall area. New door added for the ground floor W.C. Wall extended on first floor to increase south east bedroom. Ensuite door moved adjacent to east side wall. Wall moved on first floor to increase the other bedroom and decrease the bathroom size.

B Ground floor stairs altered and moved. Stone head removed from the side extension front window. Double doors added to the rear extension. Rear extension windows extended along the north side.

A Porch extended. Kitchen/diner made larger. Corridor made larger. Garage squared off. Door added to utility. Hanging bins added.

Rev Note Date

SIMON FOOTE ARCHITECTS

74 Friar Gate
Derby
DE1 1FN

t: 01332 209178
e: studio@sfaarchitects.co.uk
w: www.sfaarchitects.co.uk

Project Woodside, Borrowash
Road, Elvaston, Derby,
DE72 3EN.
Drawing Title Floor Plans

Scale 1 : 100 OB

Sheet A2 Drawn By Checked By

Date Job No. Drawing No. Revision

Oct21 21/716/ F01 C