


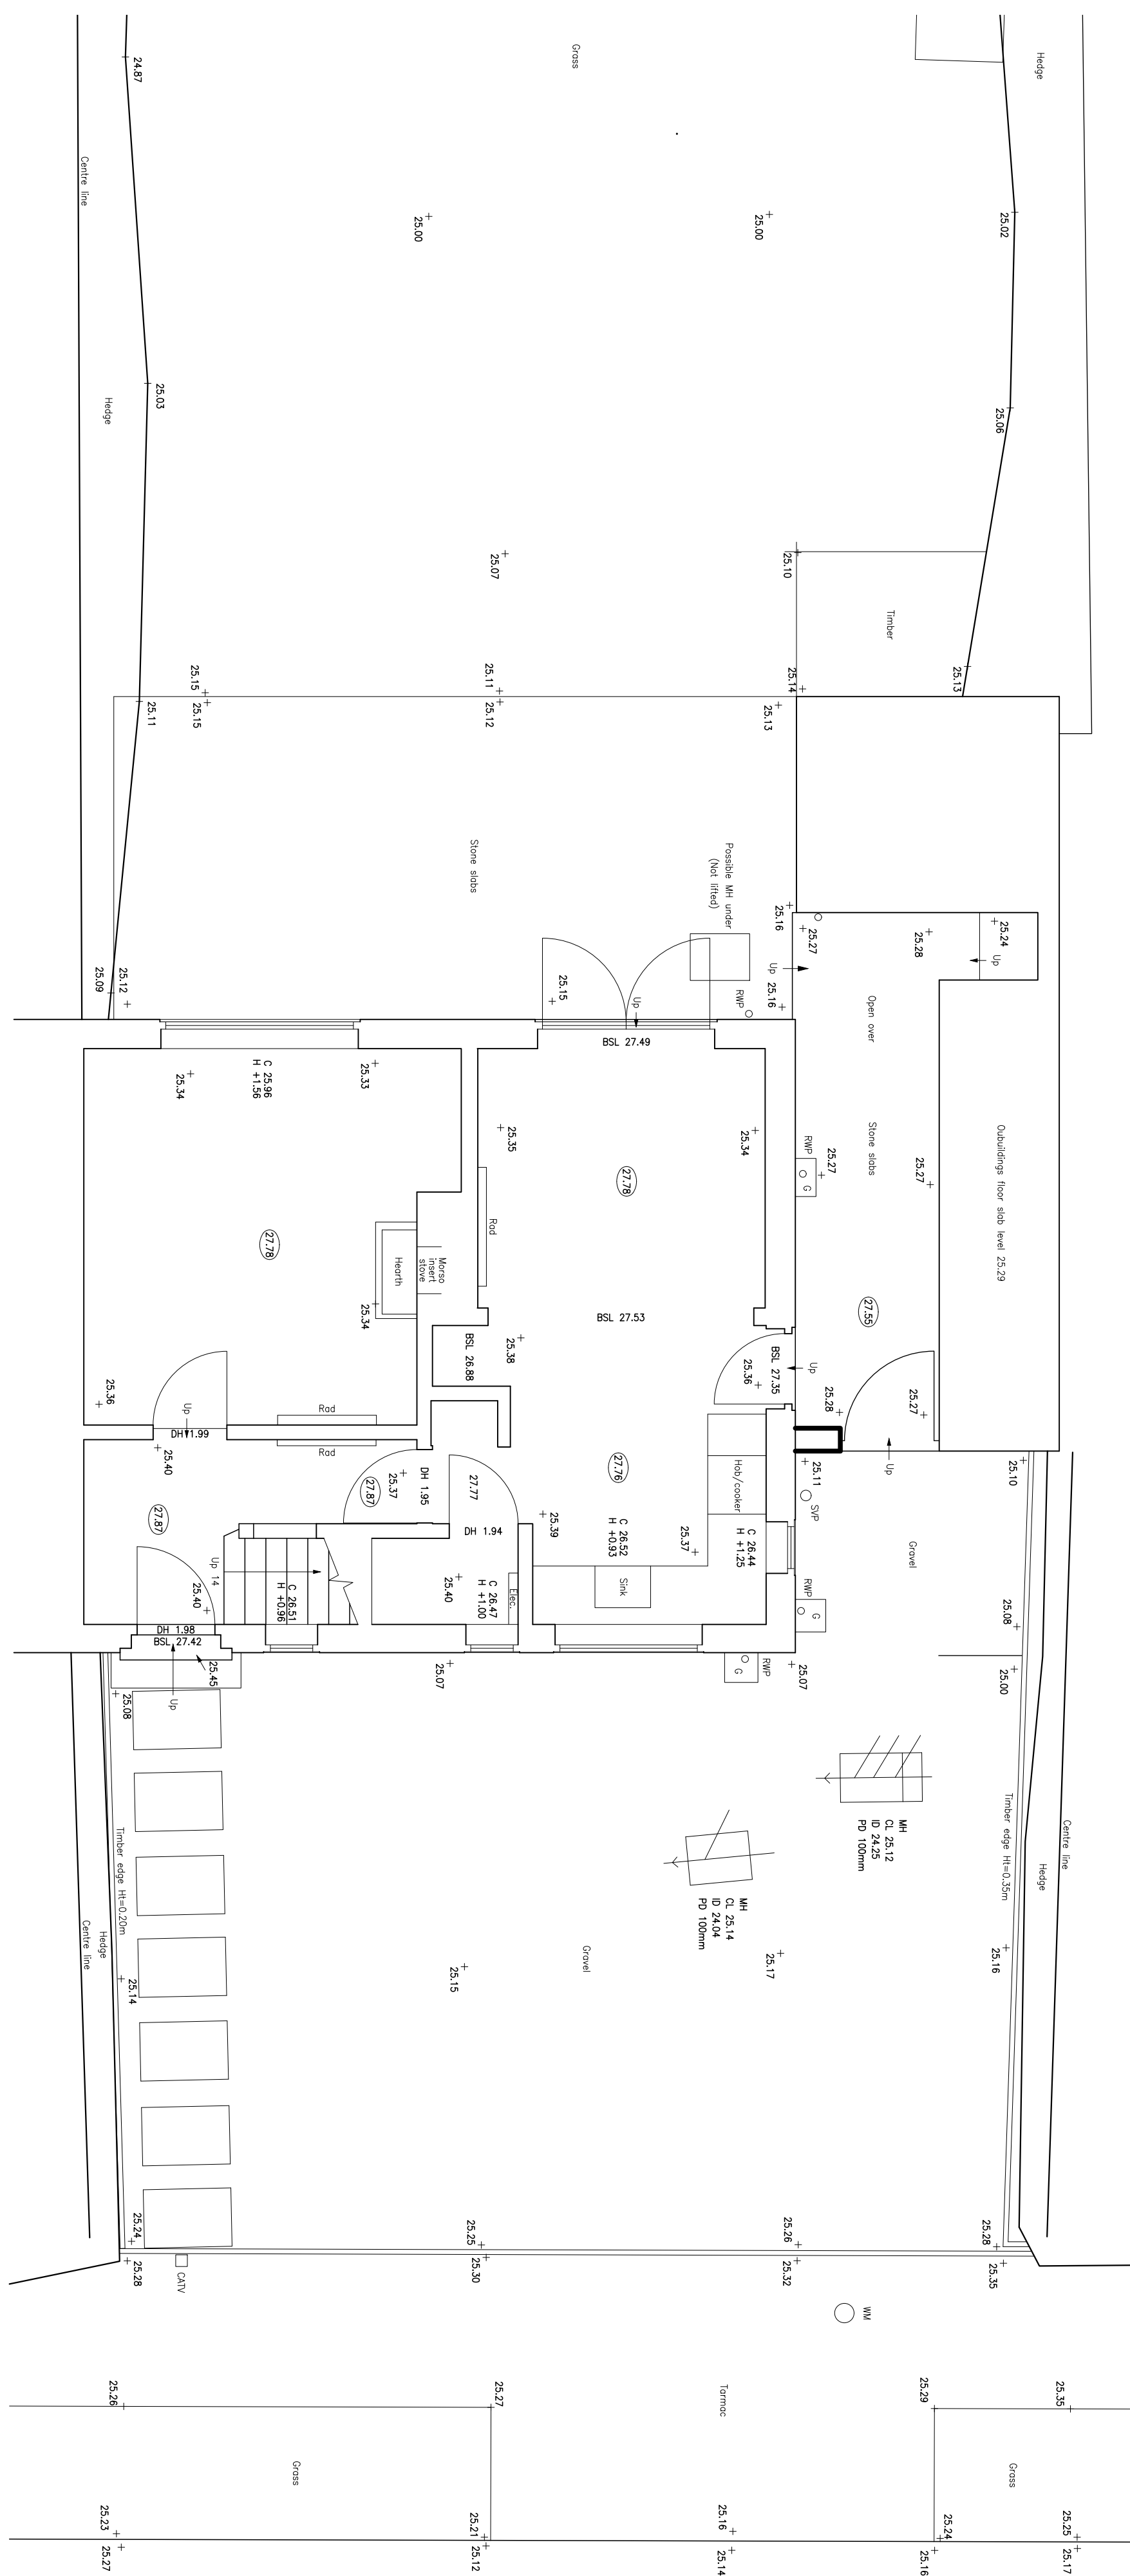

GROUND FLOOR PLAN
1:50 @ A1




FRONT ELEVATION
1:50 @ A1




REAR ELEVATION
1:50 @ A1



SIDE ELEVATION
1:50 @ A1

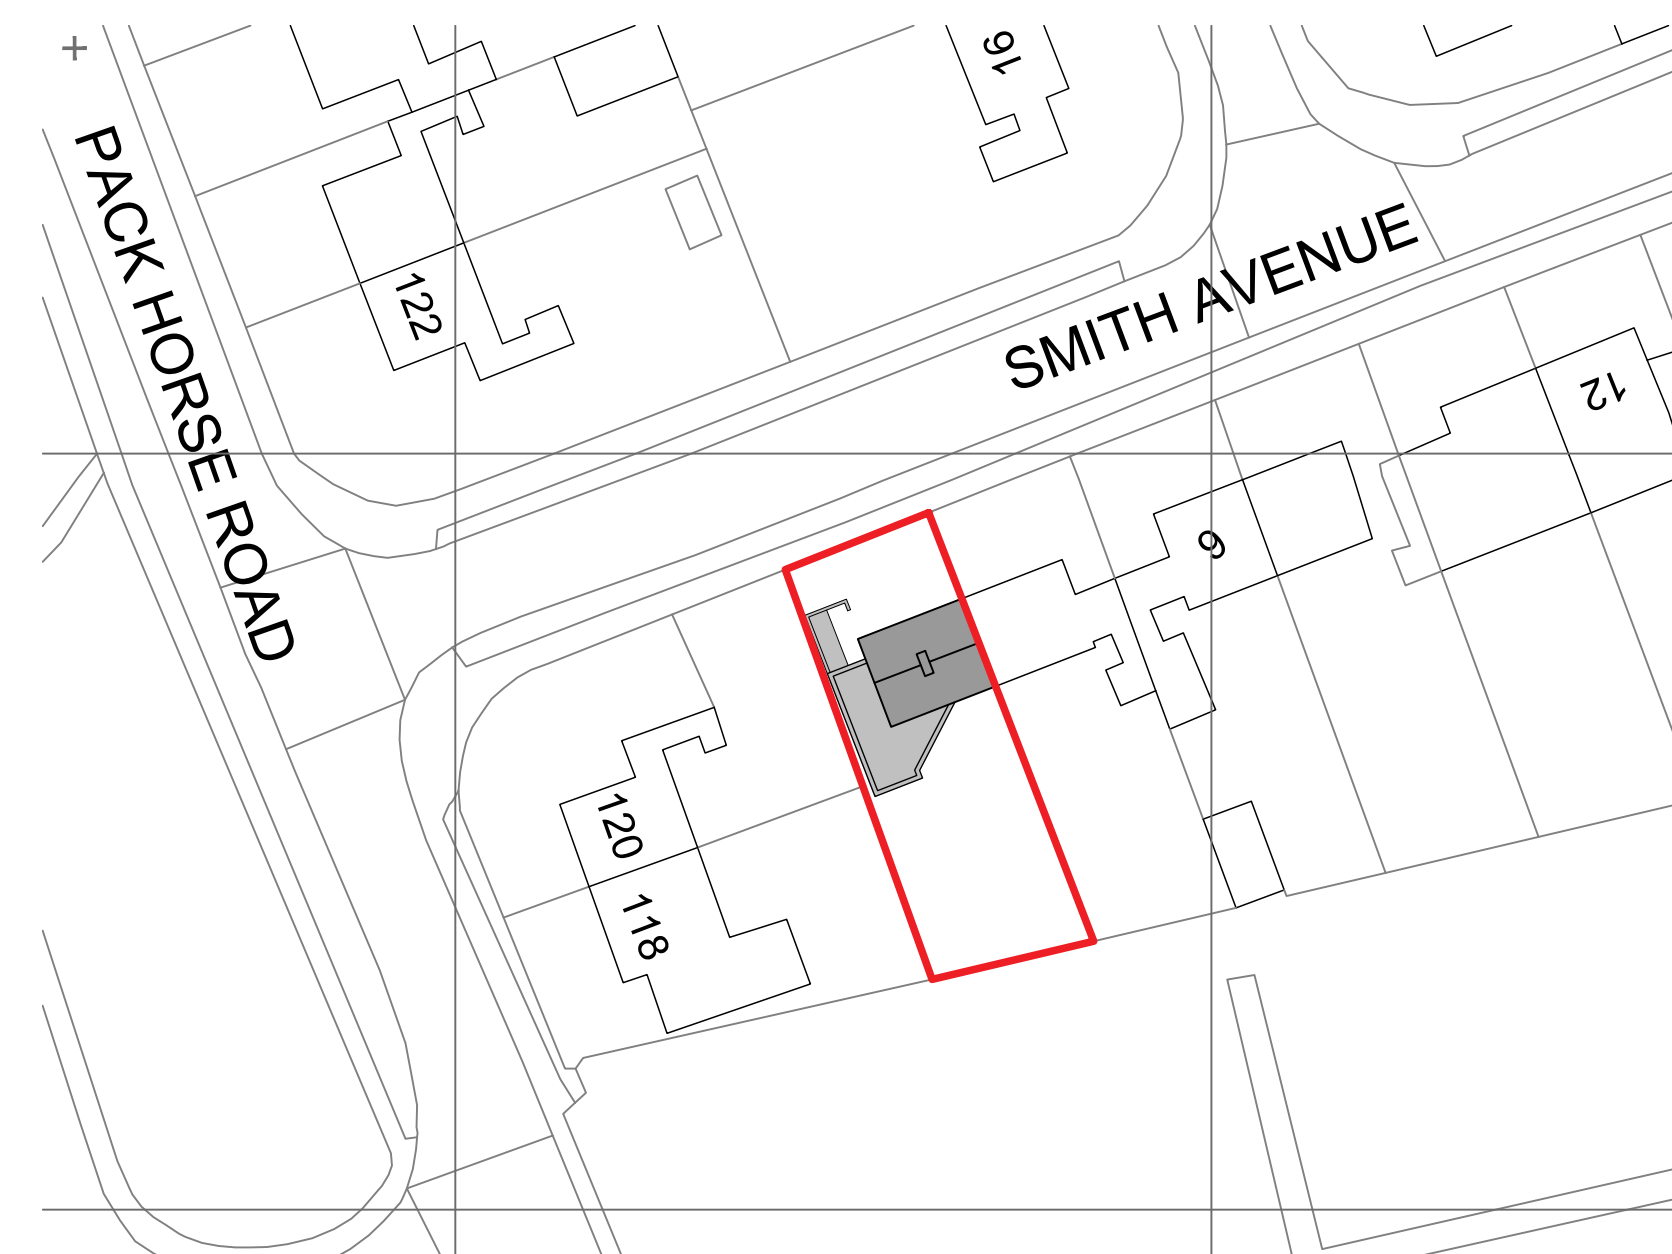

BLOCK PLAN
1:500 @ A1

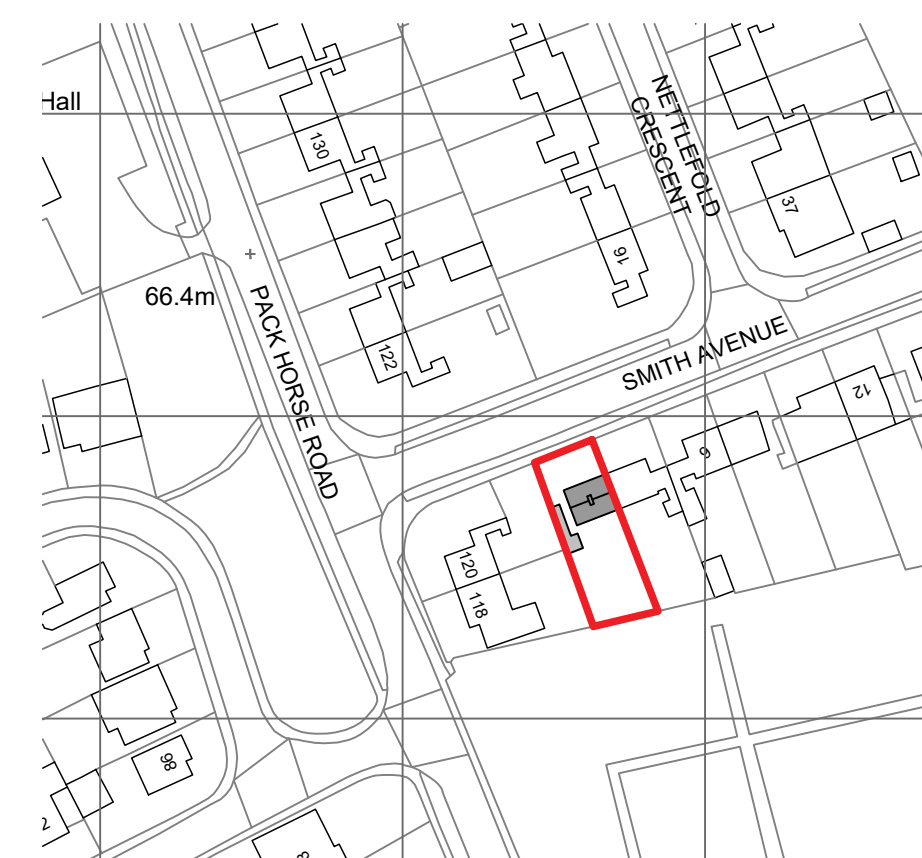

LOCATION PLAN
1:1250 @ A1

	Address: 1-3 Greenhill, Wirksworth, Derbyshire, DE4 4EN Tel: 01629 825493 Email: info@grtarchitecture.co.uk Website: www.grtarchitecture.co.uk		
	Client: Joseph & Anya O'Sullivan		
	Project: Side extension @		
	Address: 2 Smith Avenue, Melbourne, DE73 8DB		
	Drawing: As Existing Plans & Elevations		
Dwg No:	001	Date:	15 th October 2021
Scale:	As Stated	Paper size:	A1
RIBA Stage:	003		
Please Note: Drawings up to RIBA Work Stage 4 are not sufficiently detailed for construction DO NOT SCALE DRAWING			
© Grey Richards Trowell Architecture all rights reserved			