




PROPOSED FRONT ELEVATION

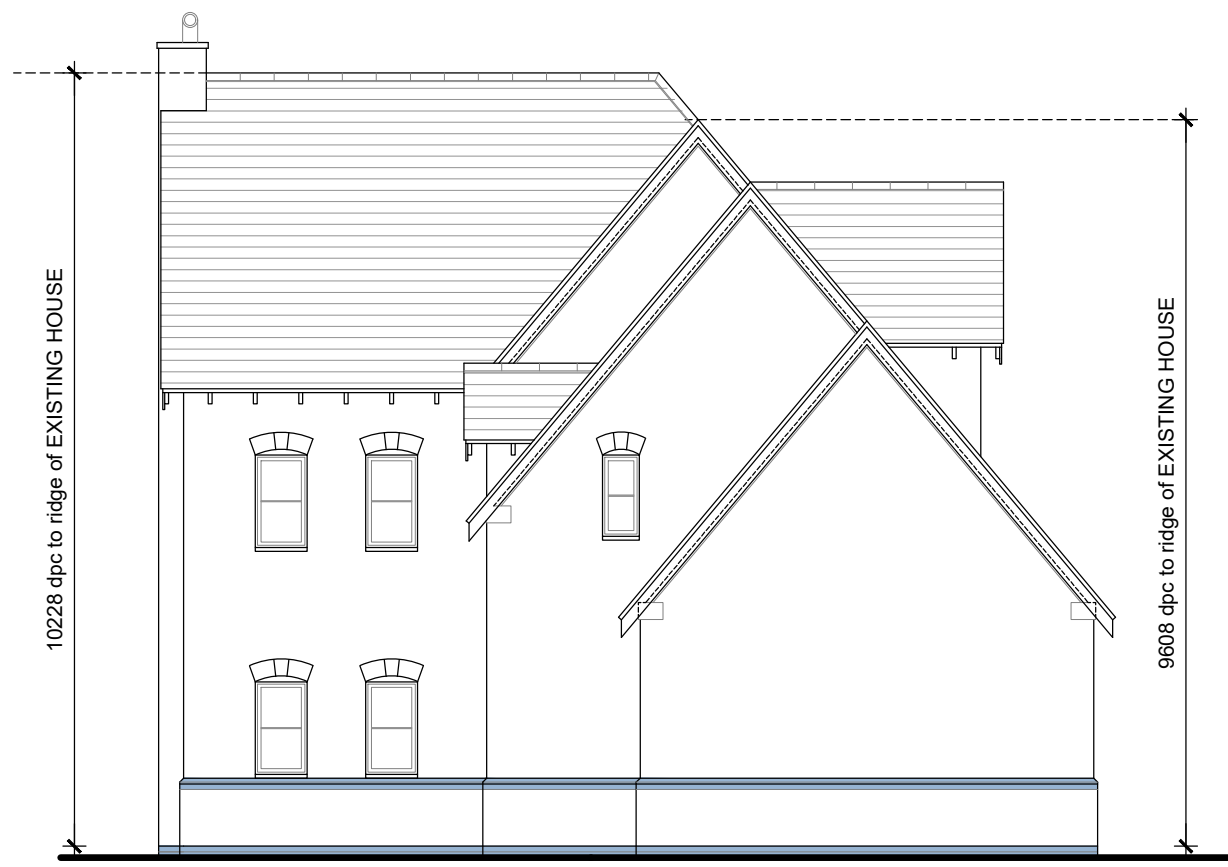

PROPOSED SIDE ELEVATION




PROPOSED REAR ELEVATION


Notes:
All brickwork to match existing.
All roof tiles to match existing.
All rainwater goods to match existing.



PROPOSED SIDE ELEVATION

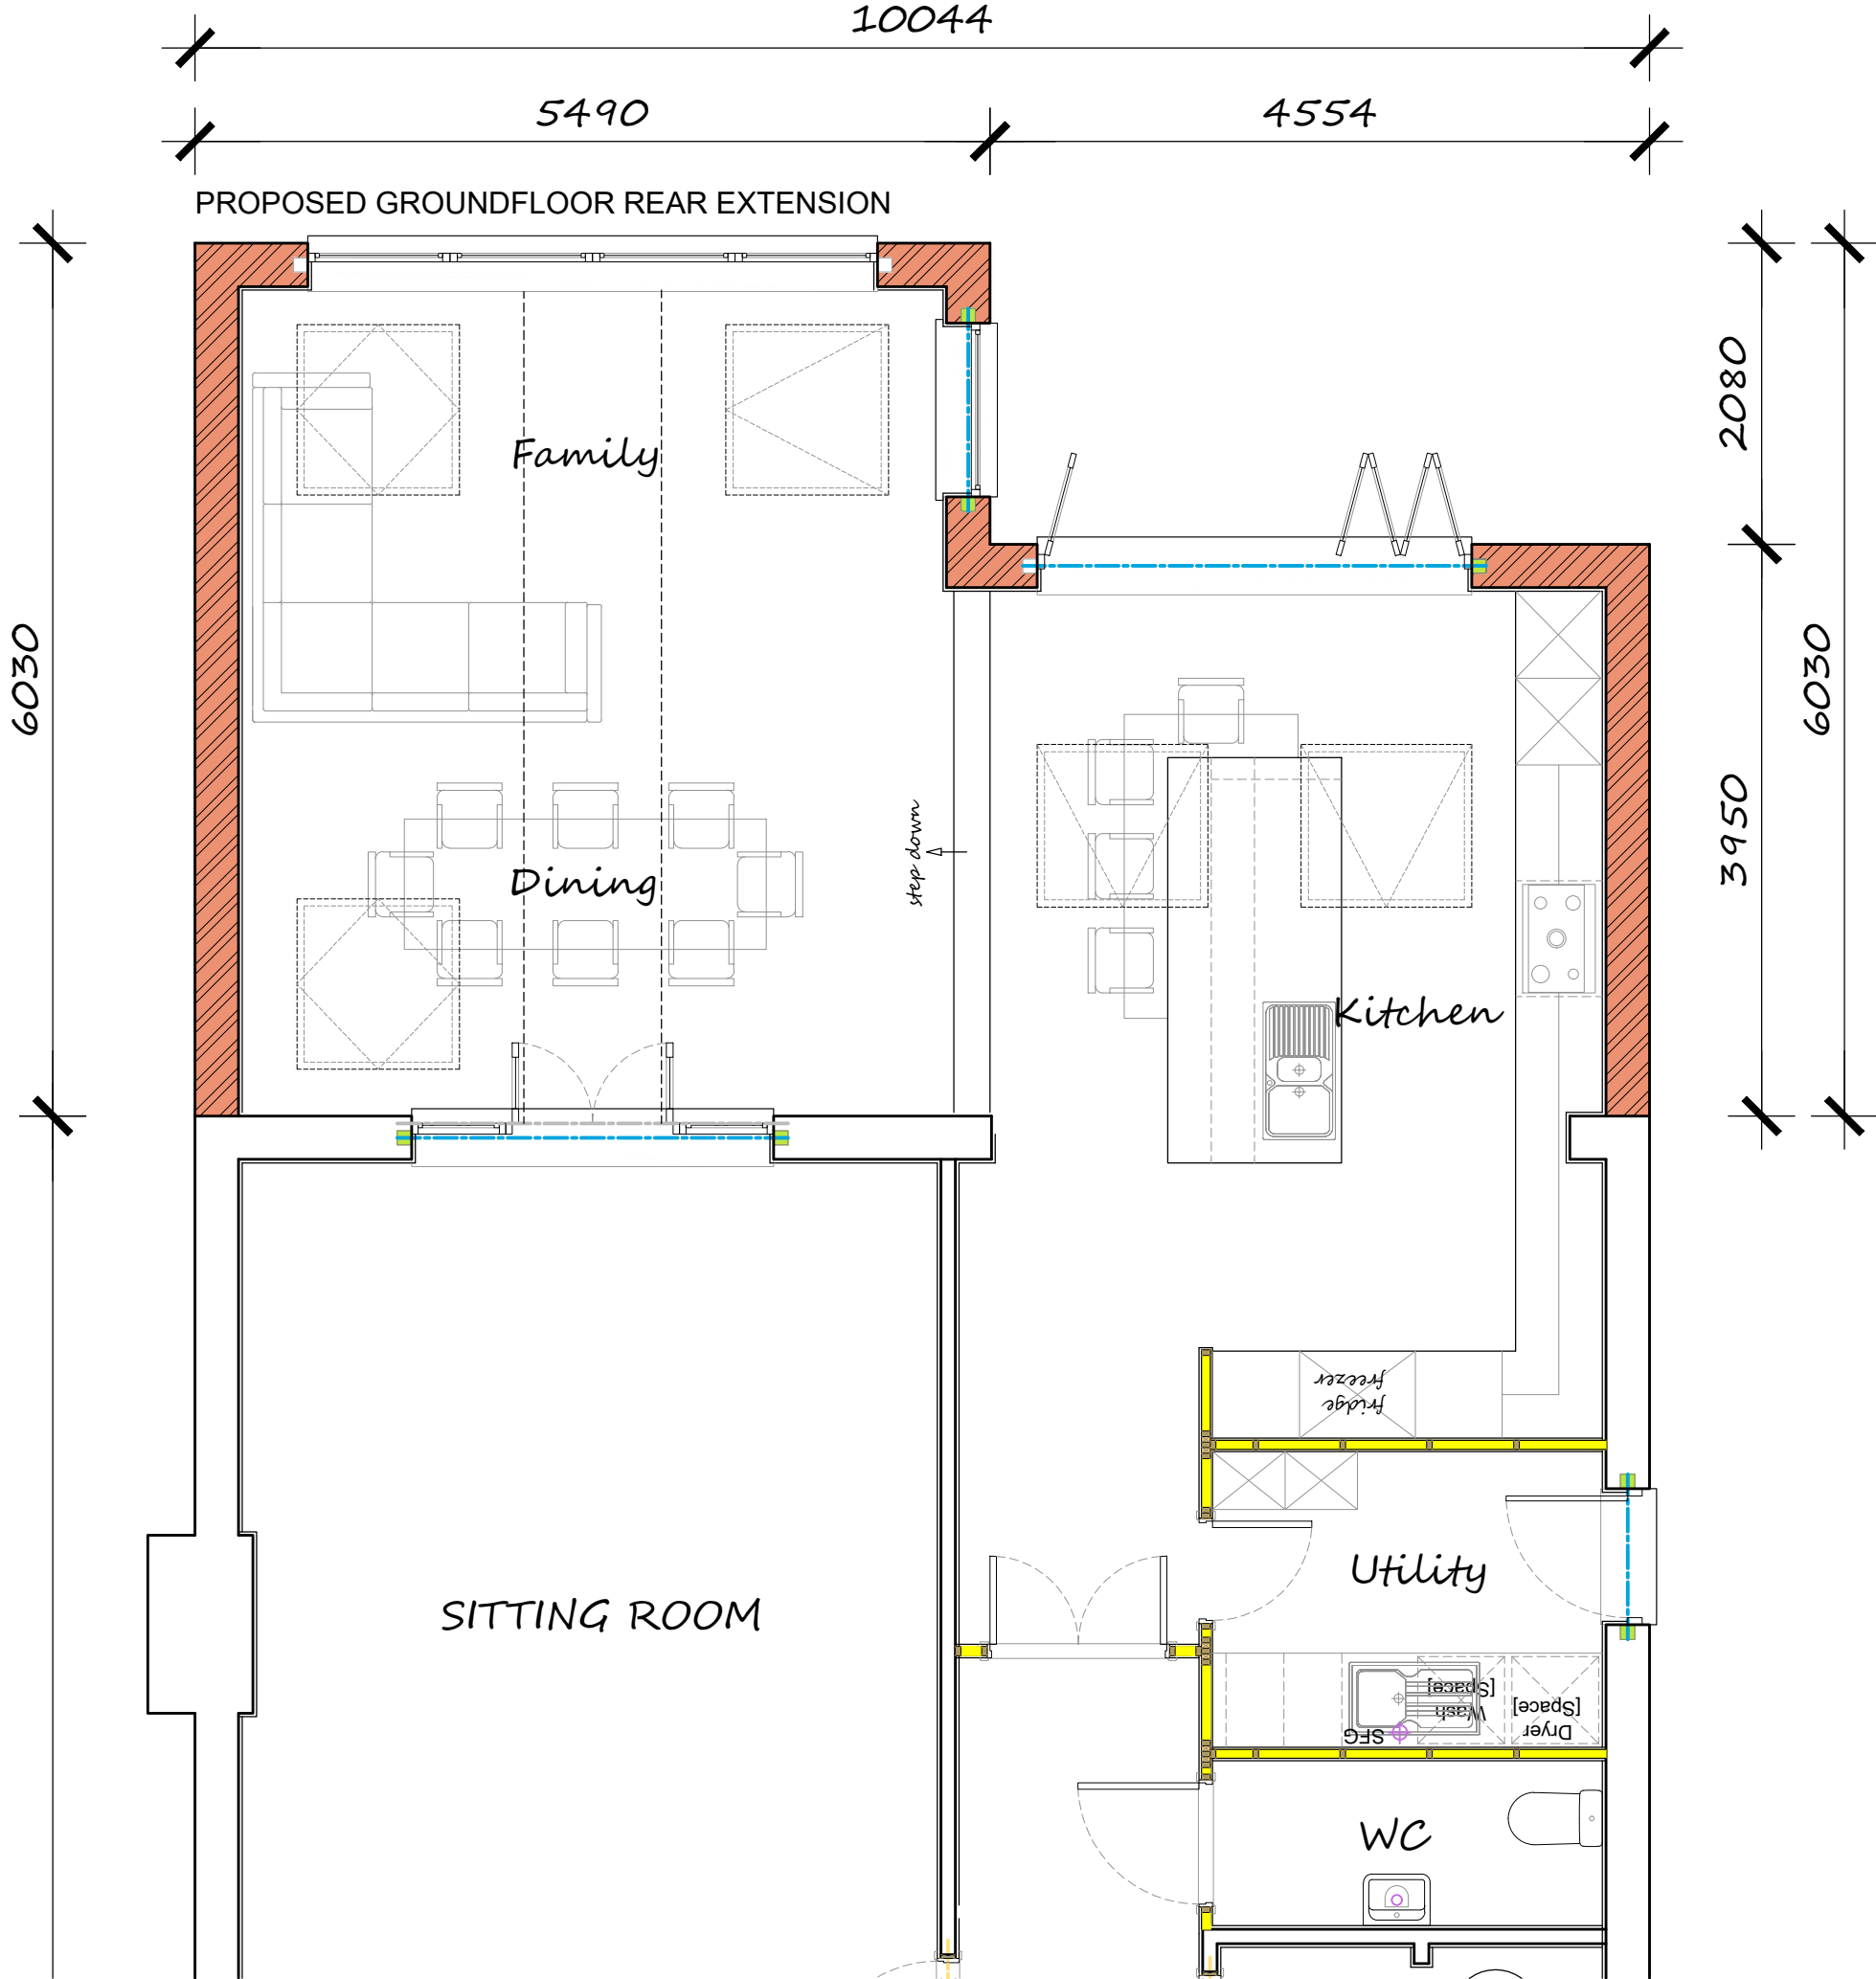

PROPOSED ROOF PLAN REAR EXTENSION

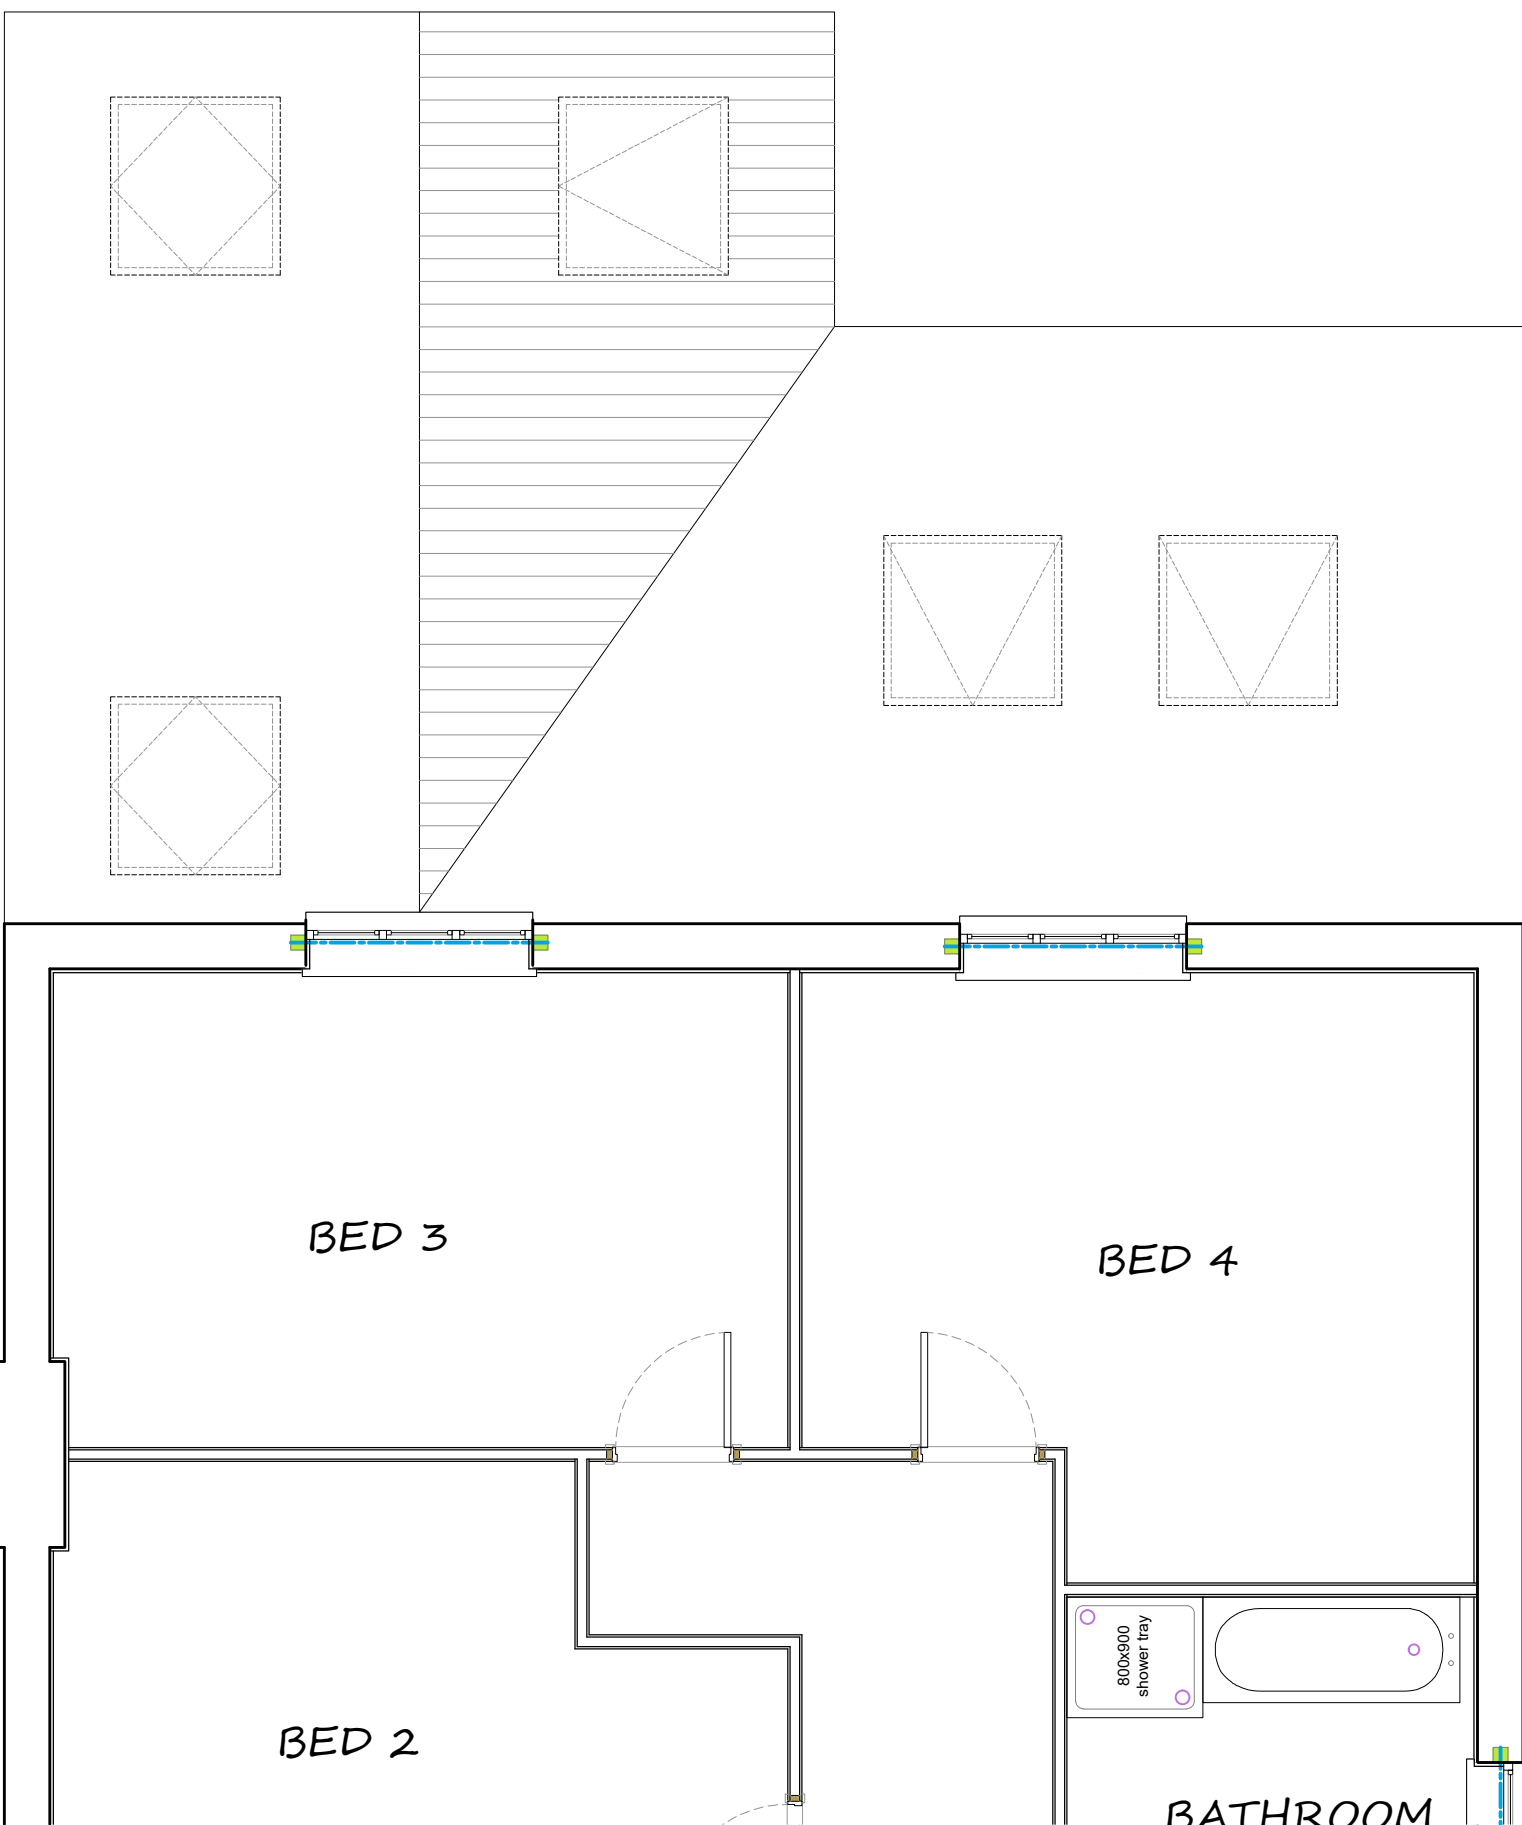

Roeclyffe House 1:500 - Block Plan with proposed rear extension



Plan Produced for: Mr & Mrs C. Barham

Date Produced: 10 Nov 2021

Plan Reference Number: TORQM21314084252619

Scale: 1:500 @ A4

© Crown copyright and database rights 2021 OS 100042766

Roeclyffe House 1:1250 - Location Plan



Plan Produced for: Mr & Mrs C. Barham

Date Produced: 10 Nov 2021

Plan Reference Number: TORQM21314085852362

Scale: 1:1250 @ A4

© Crown copyright and database rights 2021 OS 100042766

Rev.	Date	Initials
Project:		
Mr & Mrs C. Barham, Roeclyffe House, Weston Road, Weston on Trent DE72 2BH		
Drawing Title: Proposed plans & elevations. Ground floor single storey extension to rear. Location Plan @ 1:1250 Block Plan @ 1:500		Spec:
Scale: 1:100 & 1:50		Area:
Date: Oct. 2021		Drawn:
Drawing No.: BAR-PROP-01		Rev: -