



EXISTING FRONT ELEVATION




EXISTING SIDE ELEVATION




EXISTING REAR ELEVATION




EXISTING SIDE ELEVATION

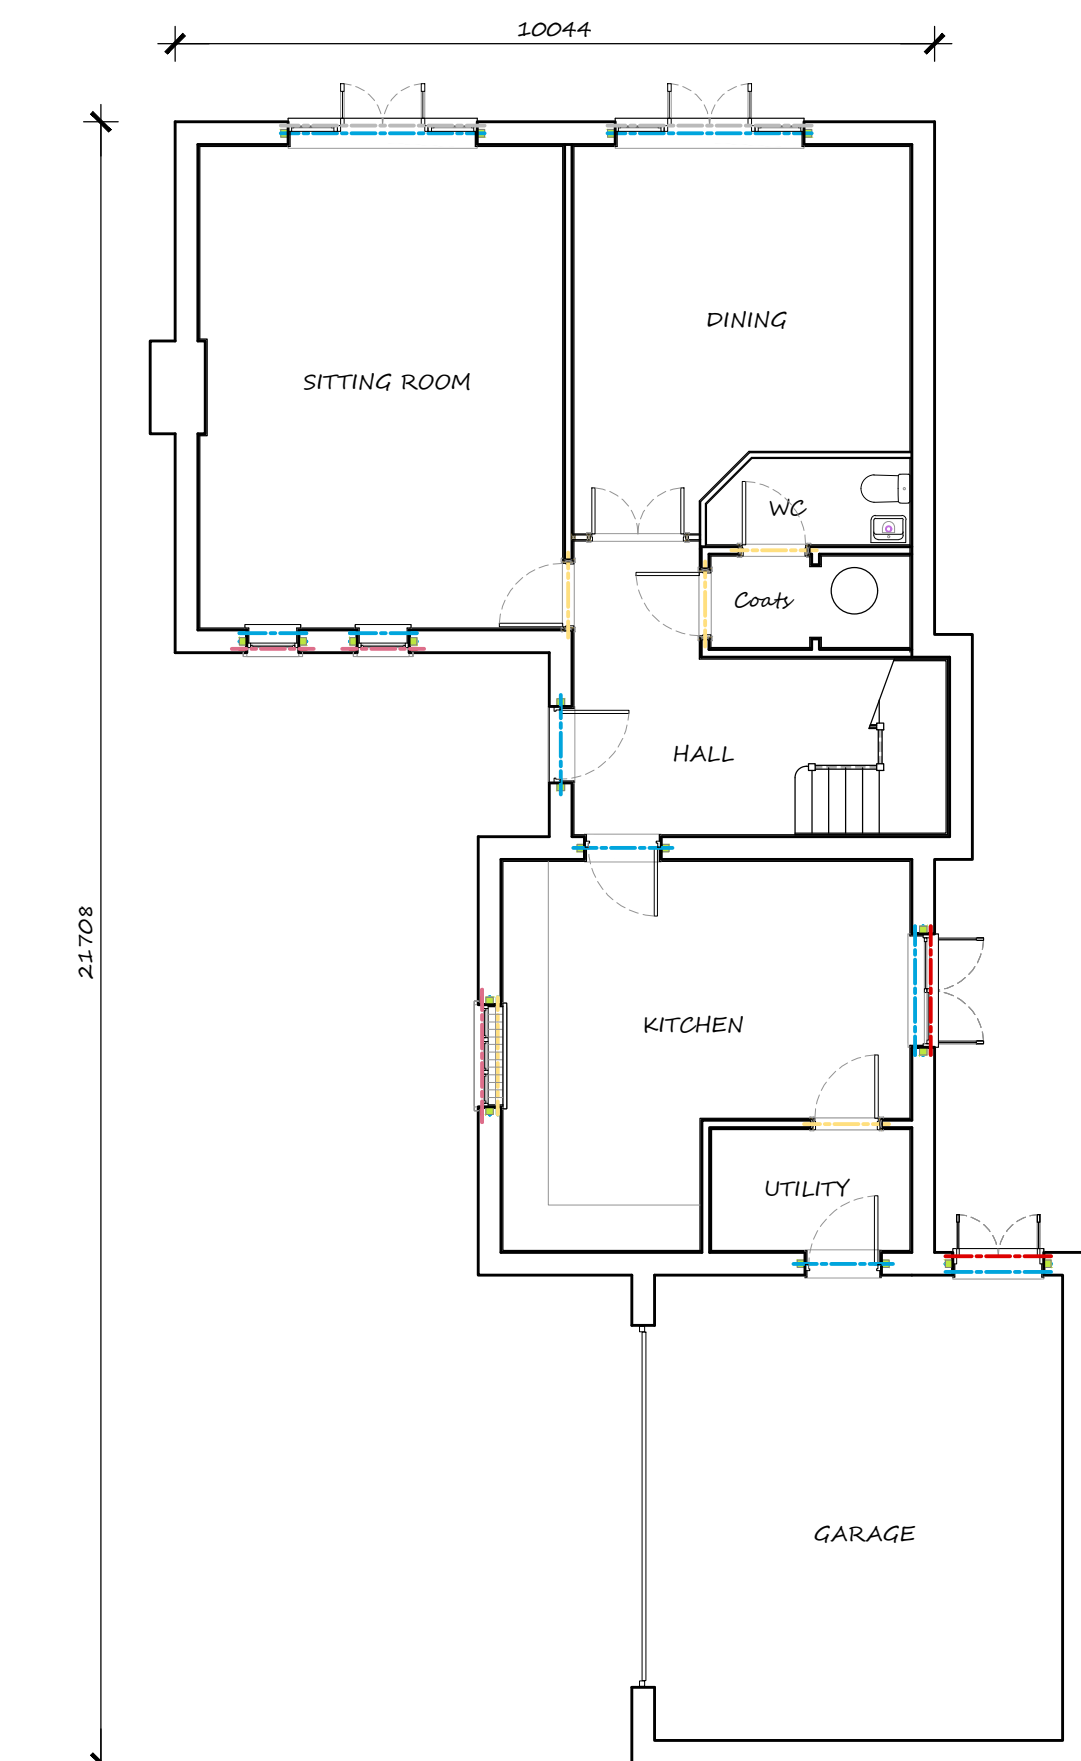


EXISTING GROUND FLOOR PLAN

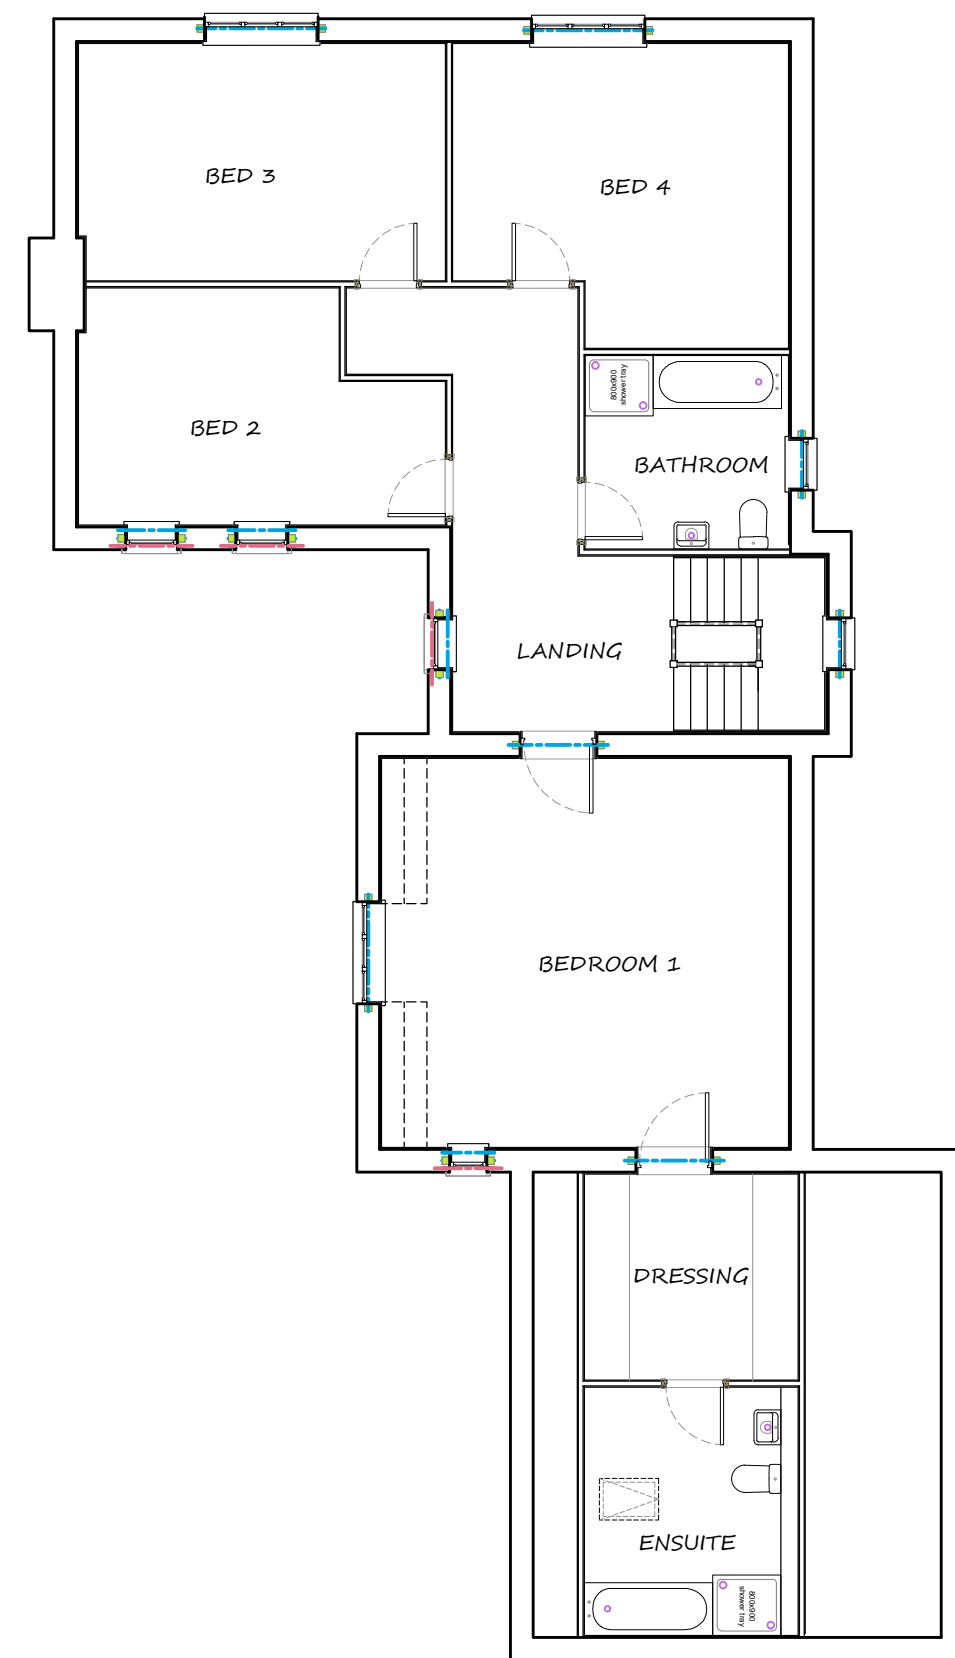

EXISTING FIRST FLOOR PLAN

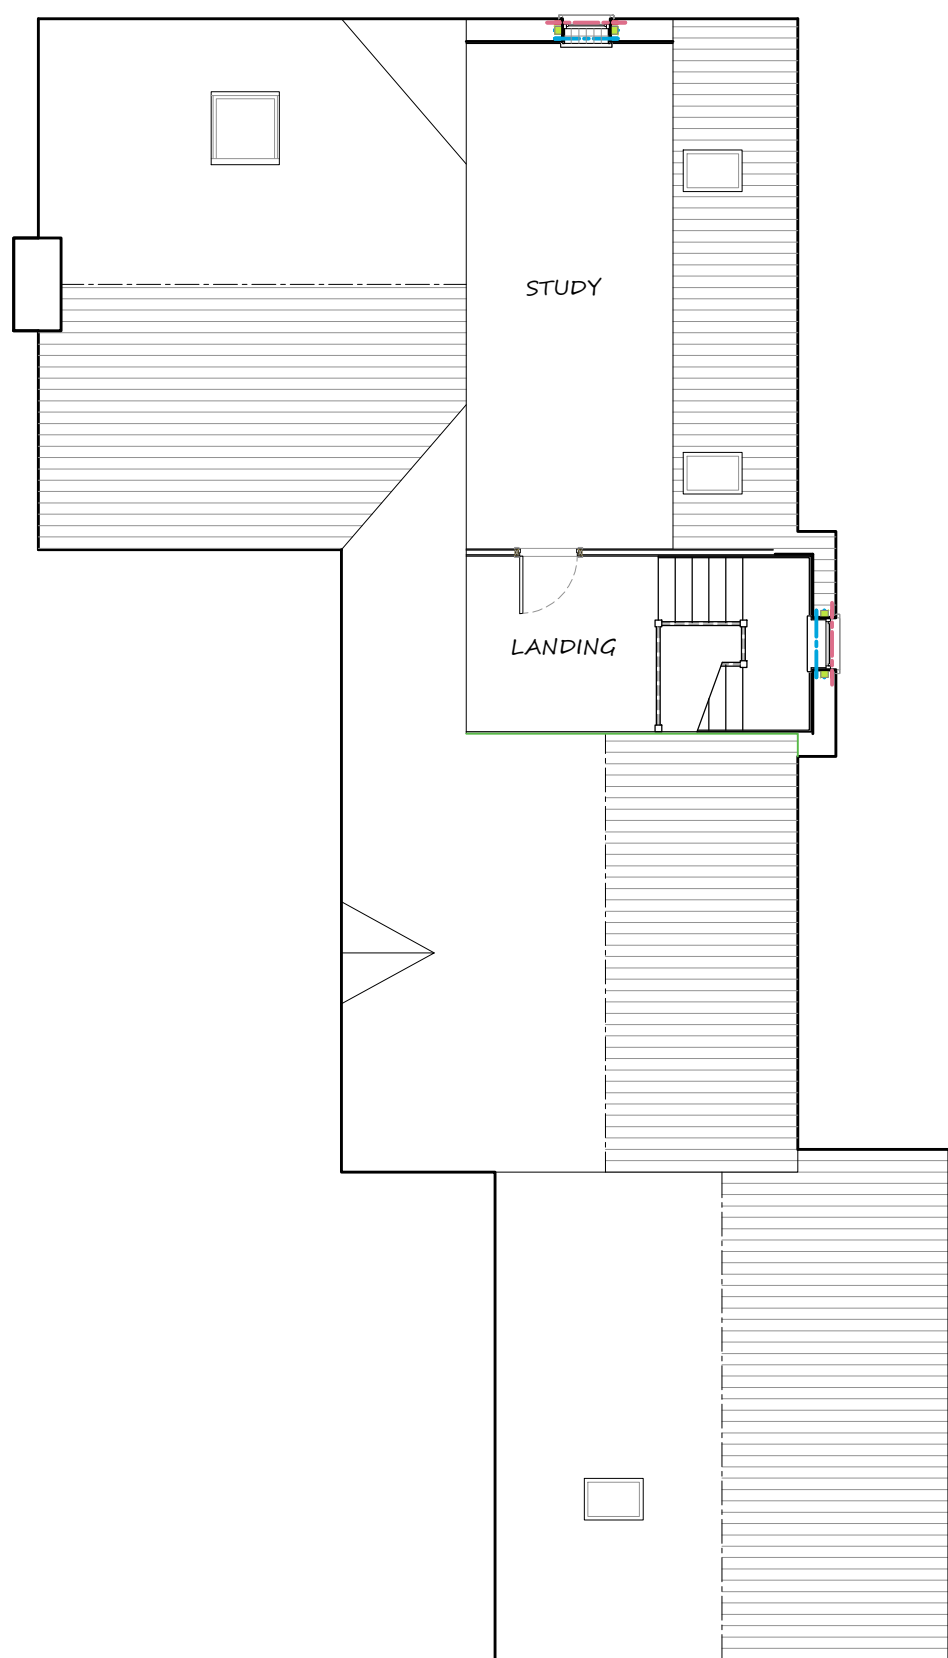

EXISTING SECOND FLOOR PLAN

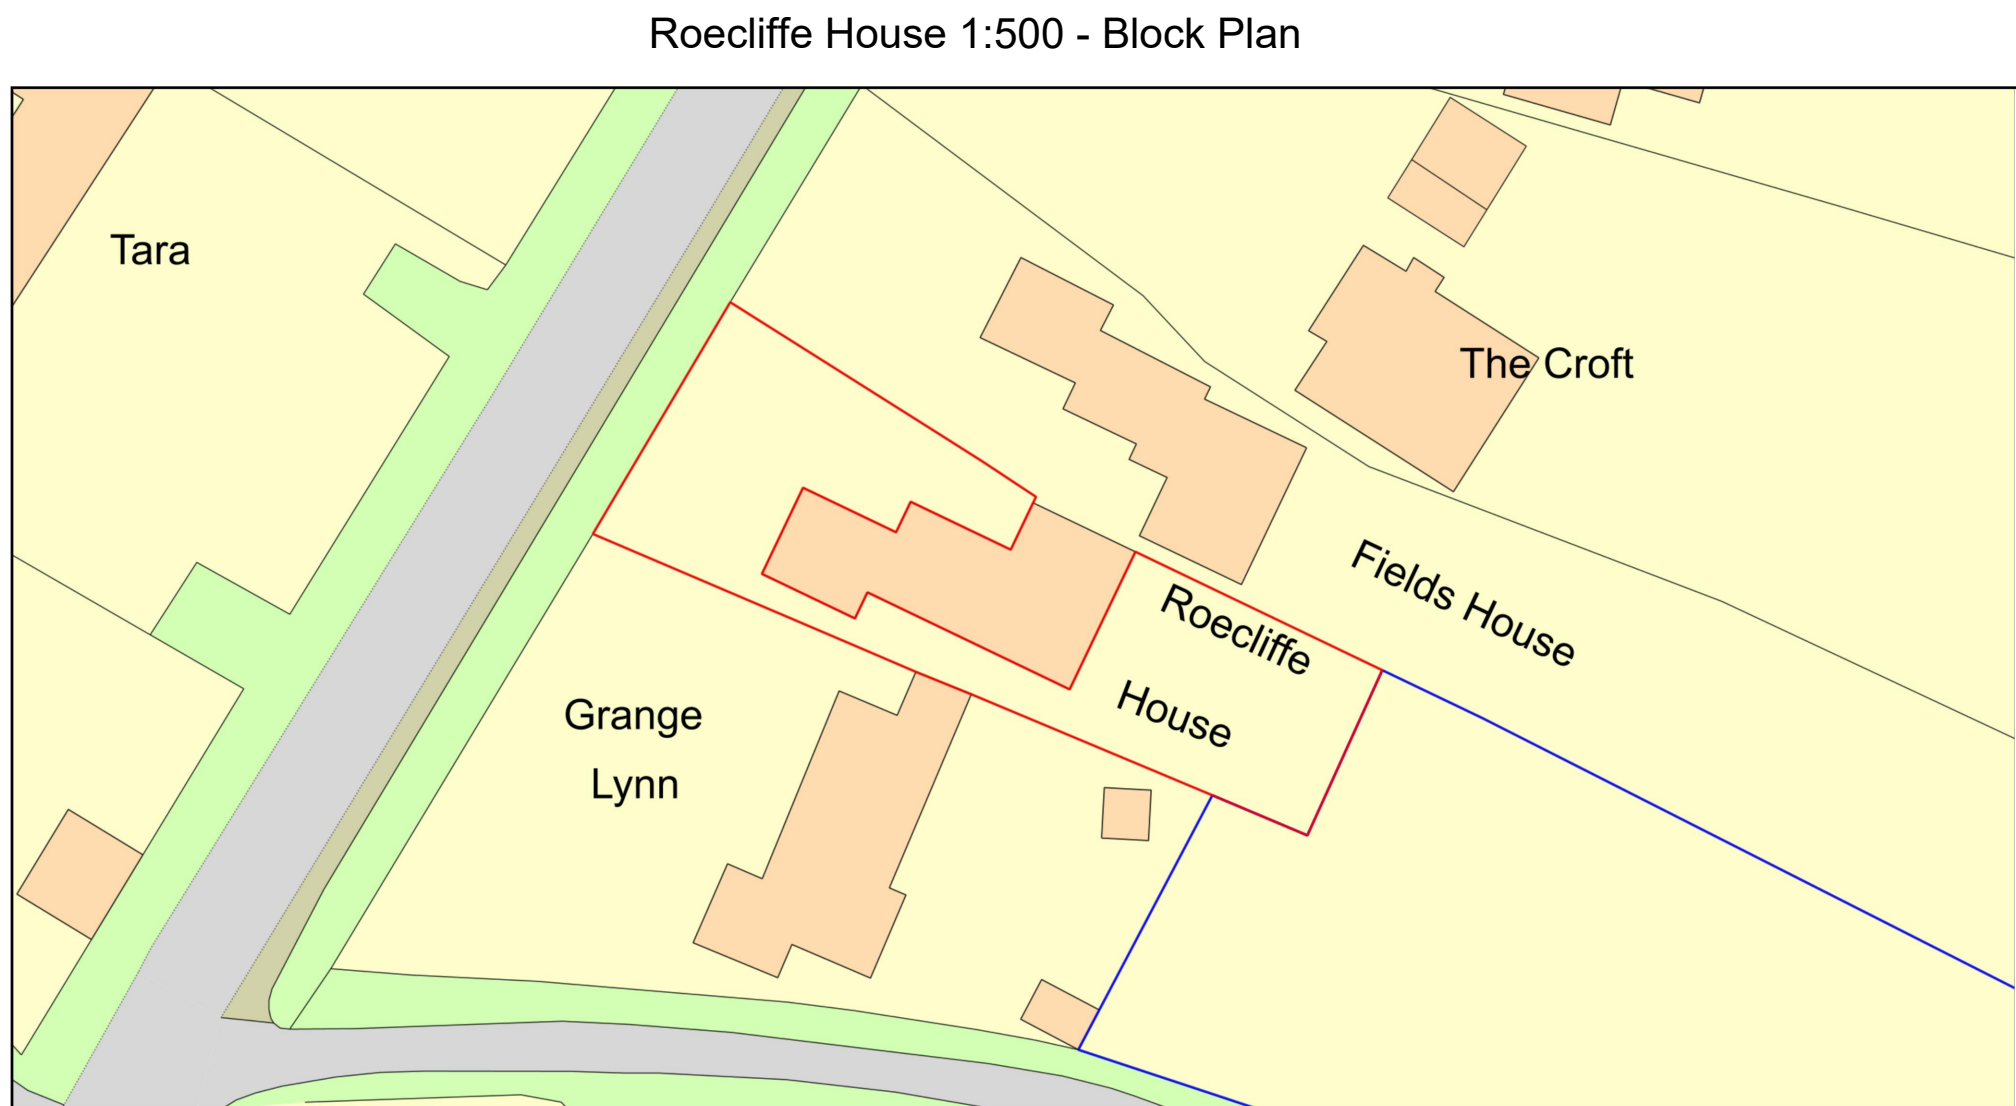

Plan Produced for: Mr & Mrs C. Barham
Date Produced: 10 Nov 2021
Plan Reference Number: TORQM21314084252619
Scale: 1:500 @ A4
© Crown copyright and database rights 2021 OS 100042766



Plan Produced for: Mr & Mrs C. Barham
Date Produced: 10 Nov 2021
Plan Reference Number: TORQM21314085852362
Scale: 1:1250 @ A4
© Crown copyright and database rights 2021 OS 100042766



Rev.	Date	Initials
Project:		
Mr & Mrs C. Barham, Roeclyffe House, Weston Road, Weston on Trent DE72 2BH		
Drawing Title: Existing plans & elevations. Location Plan @ 1:1250 Block Plan @ 1:500		Spec:
Scale: 1:100		Area:
Date: Oct. 2021		Drawn:
Drawing No.: BAR-EX-01		Rev: -