


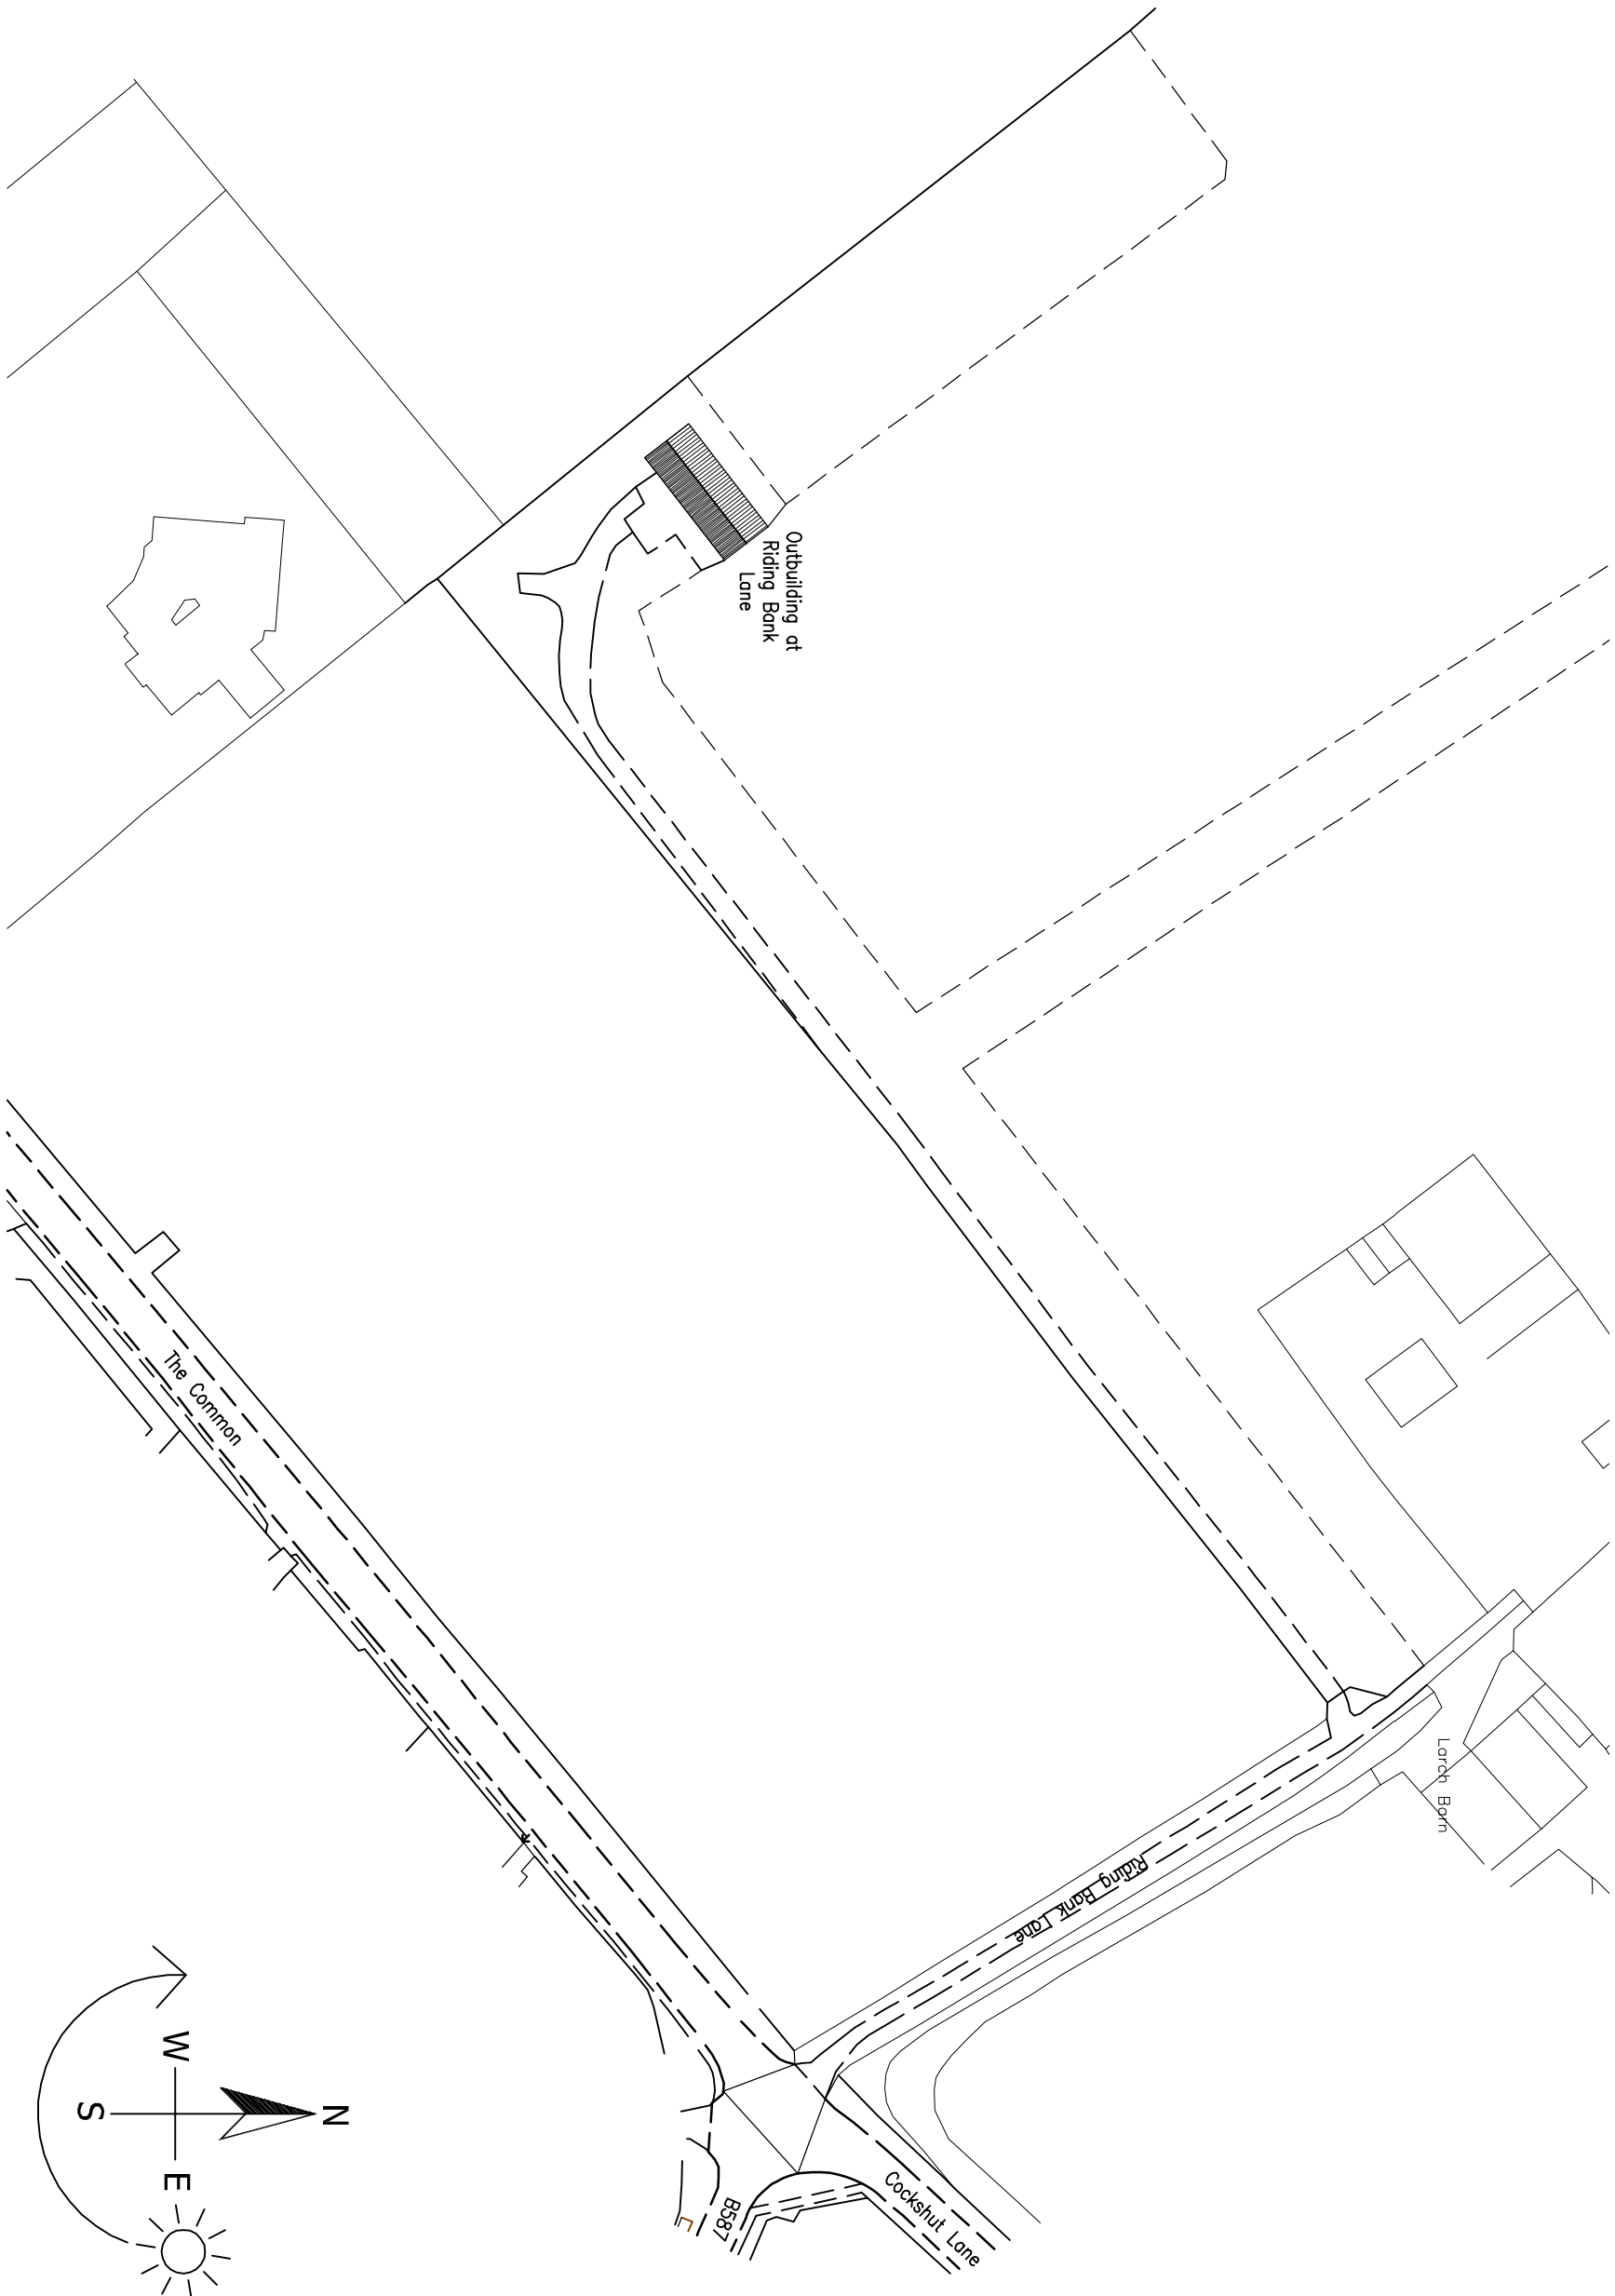
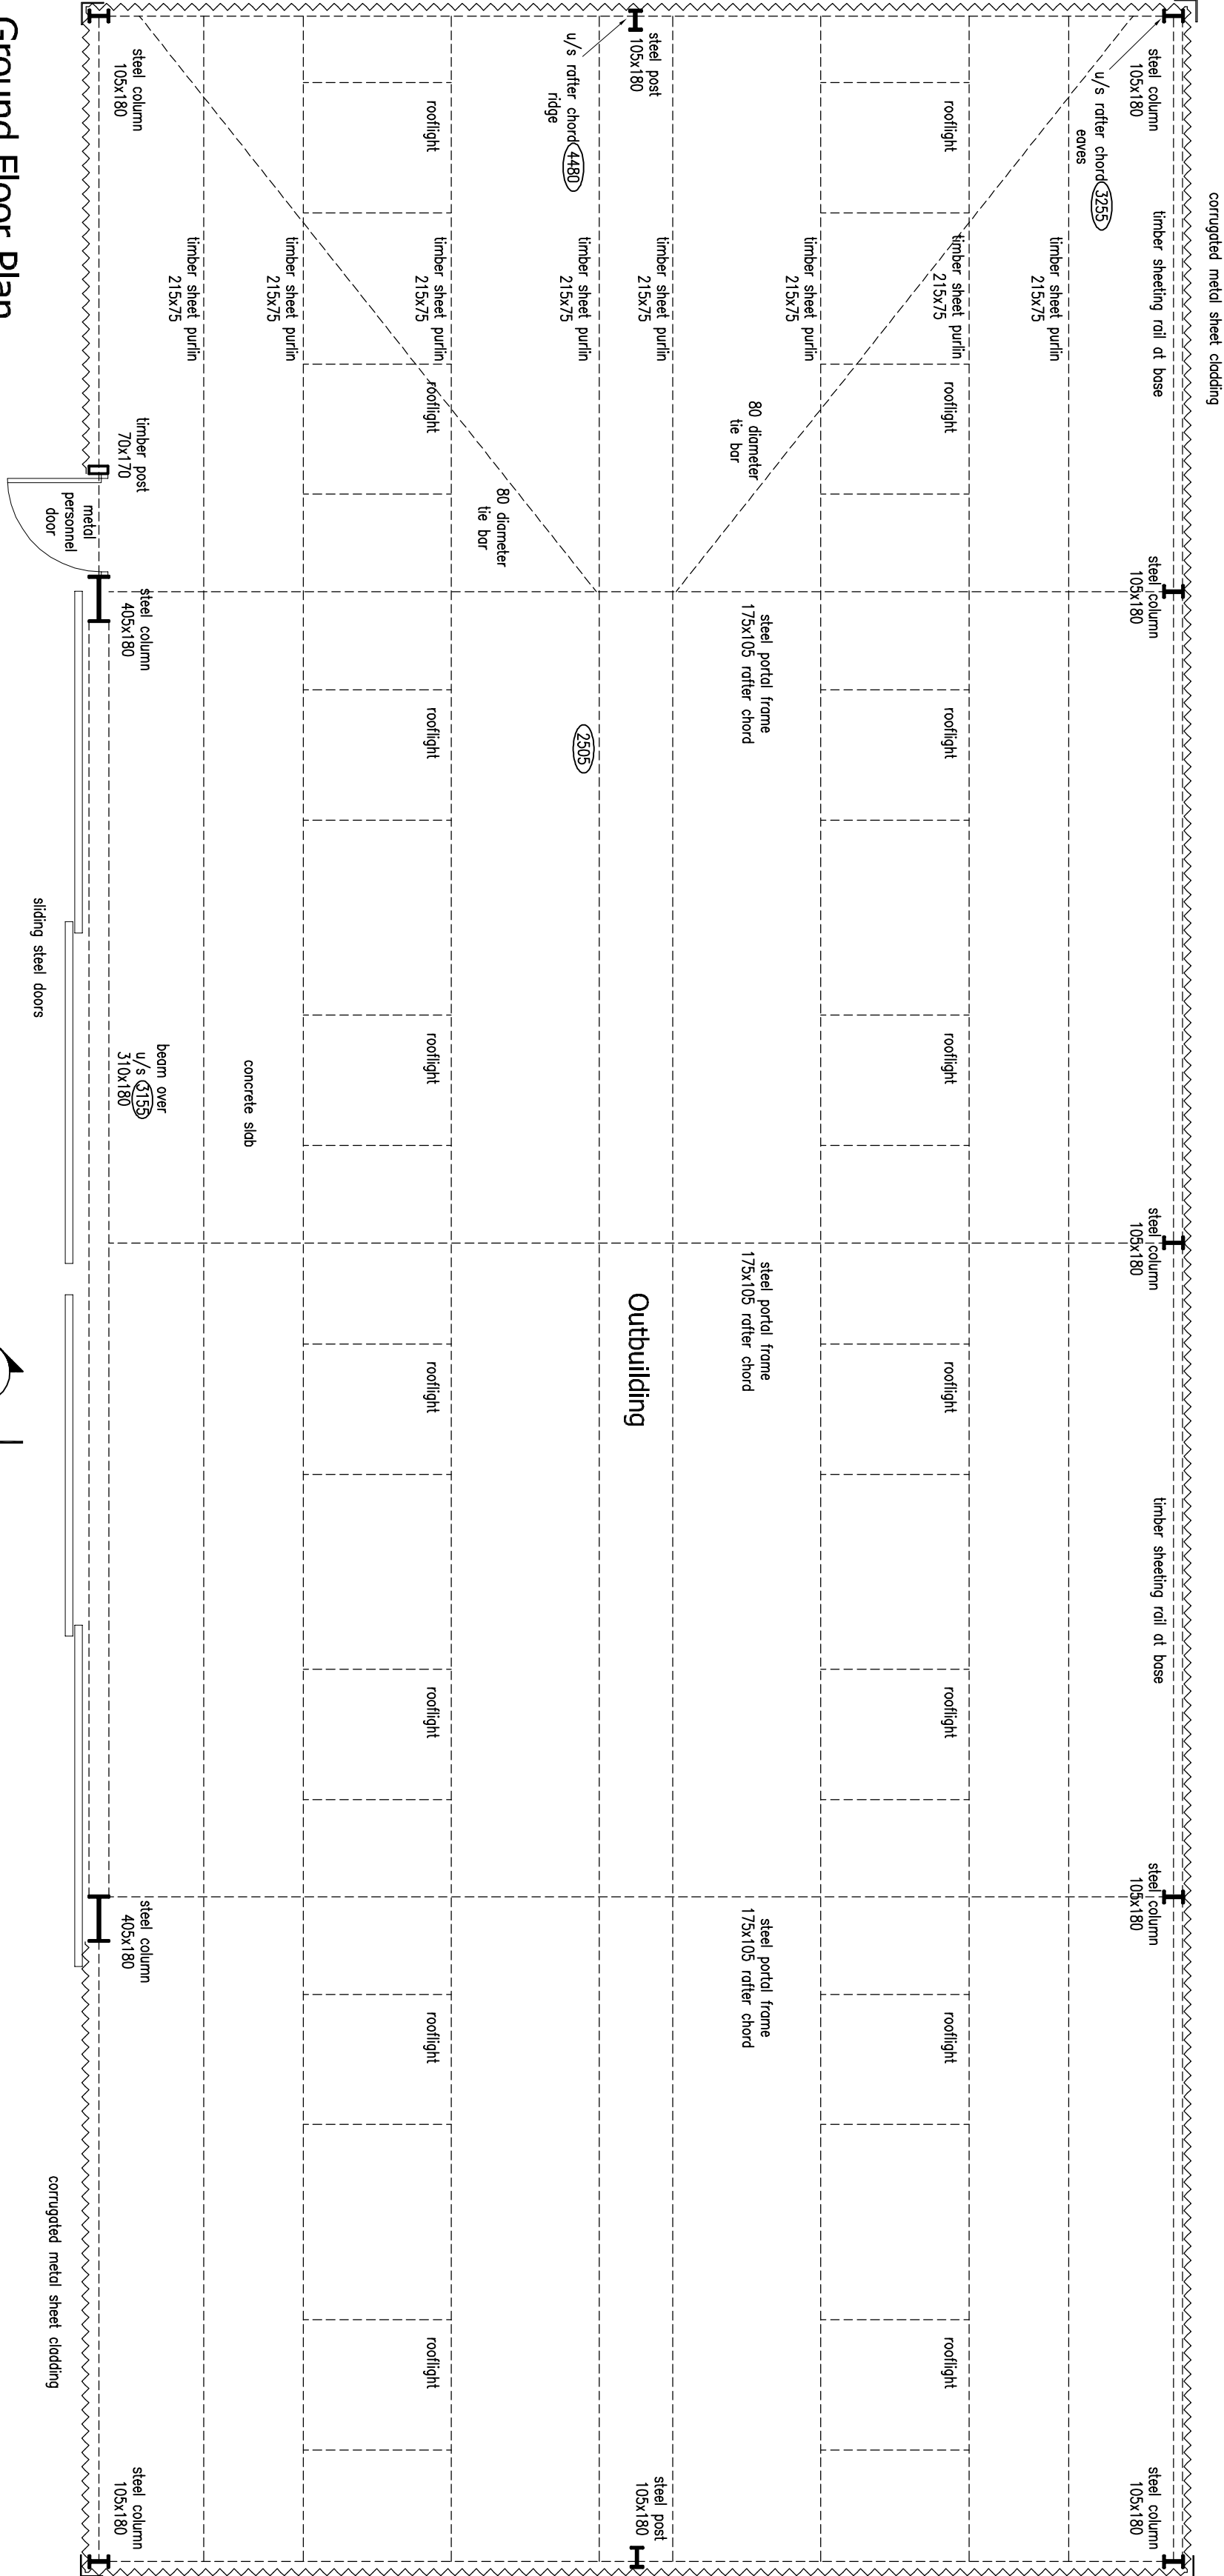


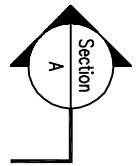


Site Plan
Scale 1:1250

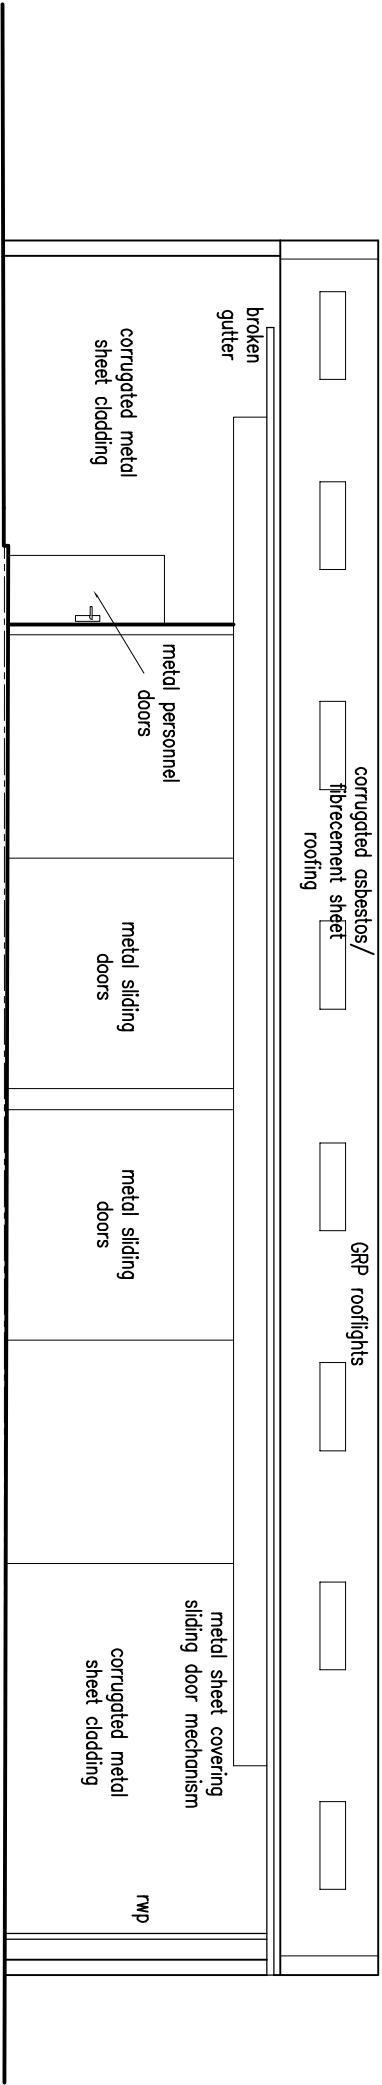


Ground Floor Plan
Scale 1:50

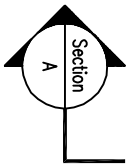


Front Elevation
Scale 1:100

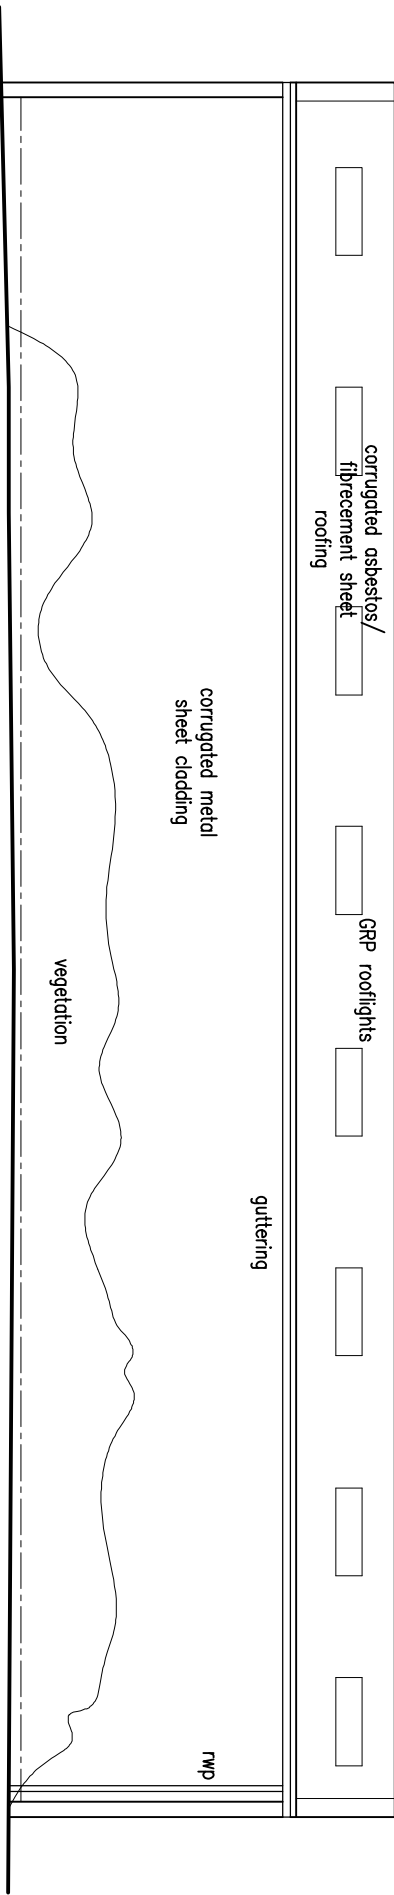


Rear Elevation
Scale 1:100

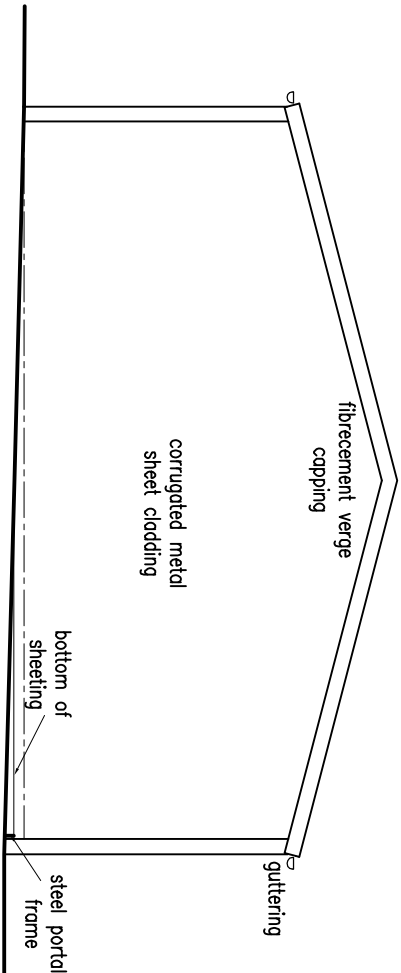

Side Elevation
Scale 1:100

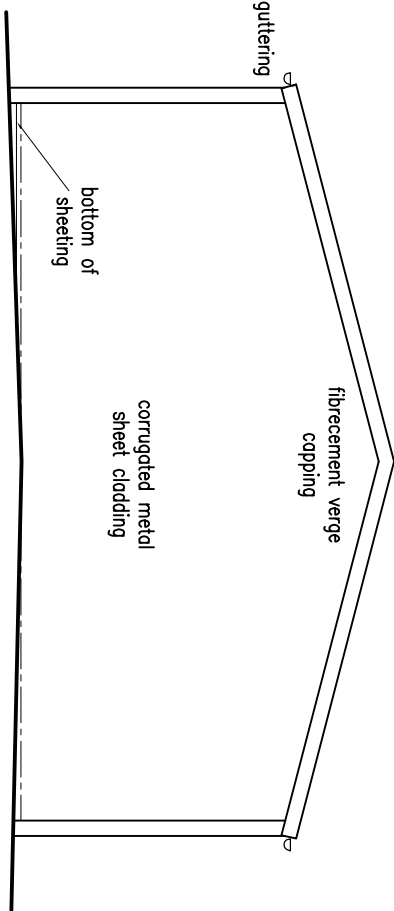

Side Elevation
Scale 1:100

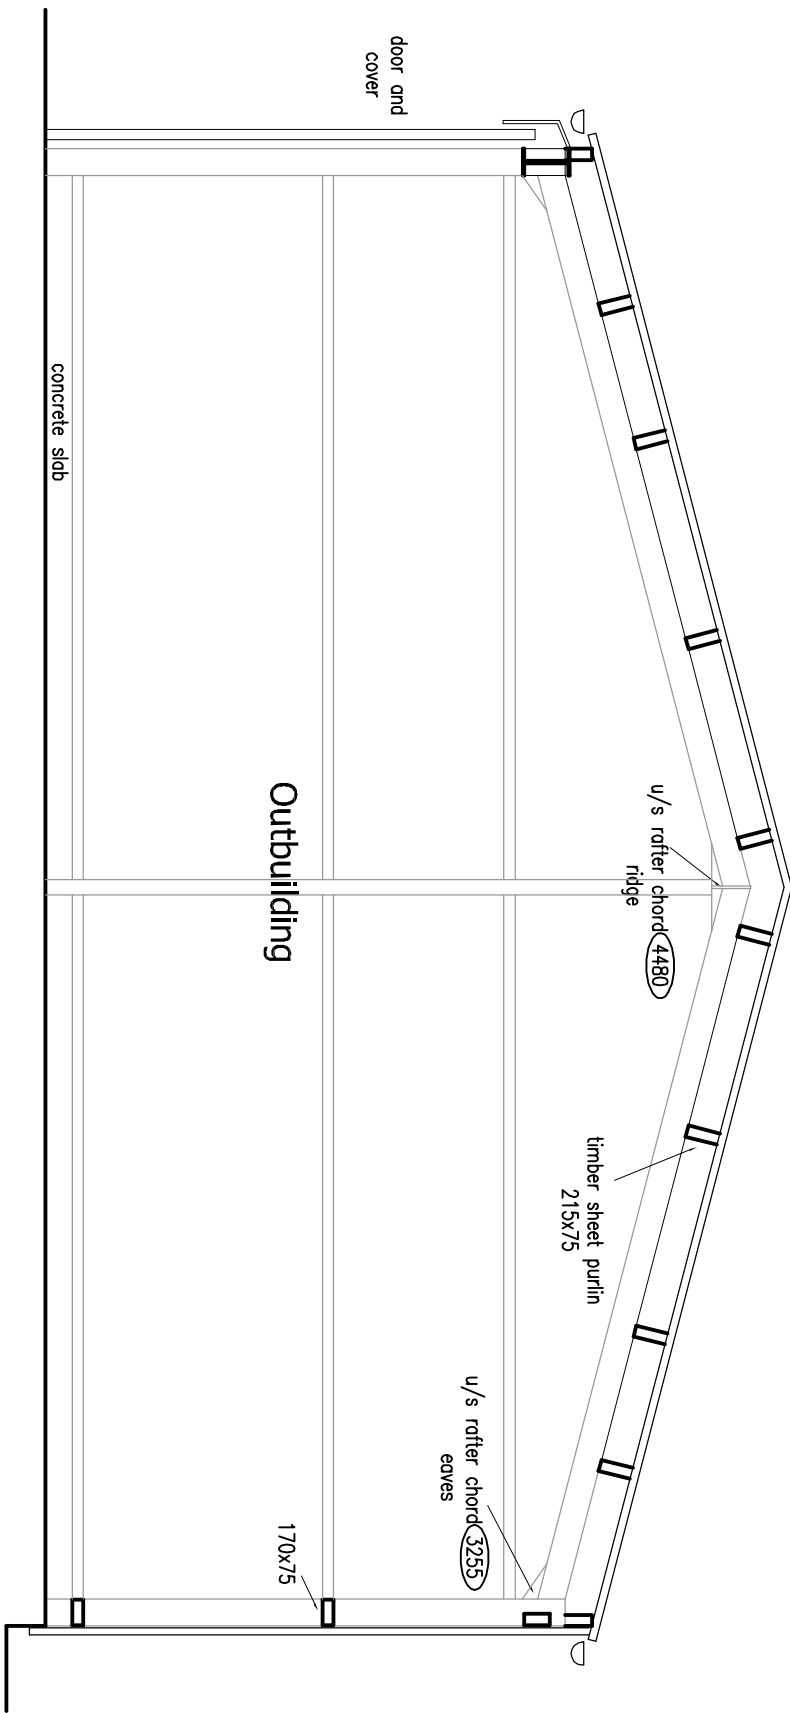

Section A-A
Scale 1:50

Revisions :

Figured dimensions must be taken in preference to scaled dimensions and any discrepancies are to be referred to David Granger Architectural Design Limited. Client's, subcontractors and suppliers must verify all dimensions and details before construction. All drawings are copyright of David Granger Architectural Design Limited. Ordnance Survey Data. © Crown Copyright. All rights reserved. Licence No. ARI1002044, Landmark Ref. 100810



DAVID GRANGER
ARCHITECTURAL DESIGN LIMITED

Project
Riding Bank Lane
Melbourne
Derbyshire

Drawing Title
Existing Details
Sheet 1 of 1
Client
Ms S. Atkinson
Drawing No.
18.3608.02

Scale (A1 Size)
May 2019
As Shown
Checked by
SF

The Old Cottage Hospital, Leicester Road,
Ashby-de-la-Zouch, Leicestershire, LE65 1DB

www.davidgrangerdesign.com
Tel: 01530 560939
Company Reg. No. 504912

EXISTING DETAILS

RIDING BANK LANE ~ MELBOURNE ~ DERBYSHIRE

