



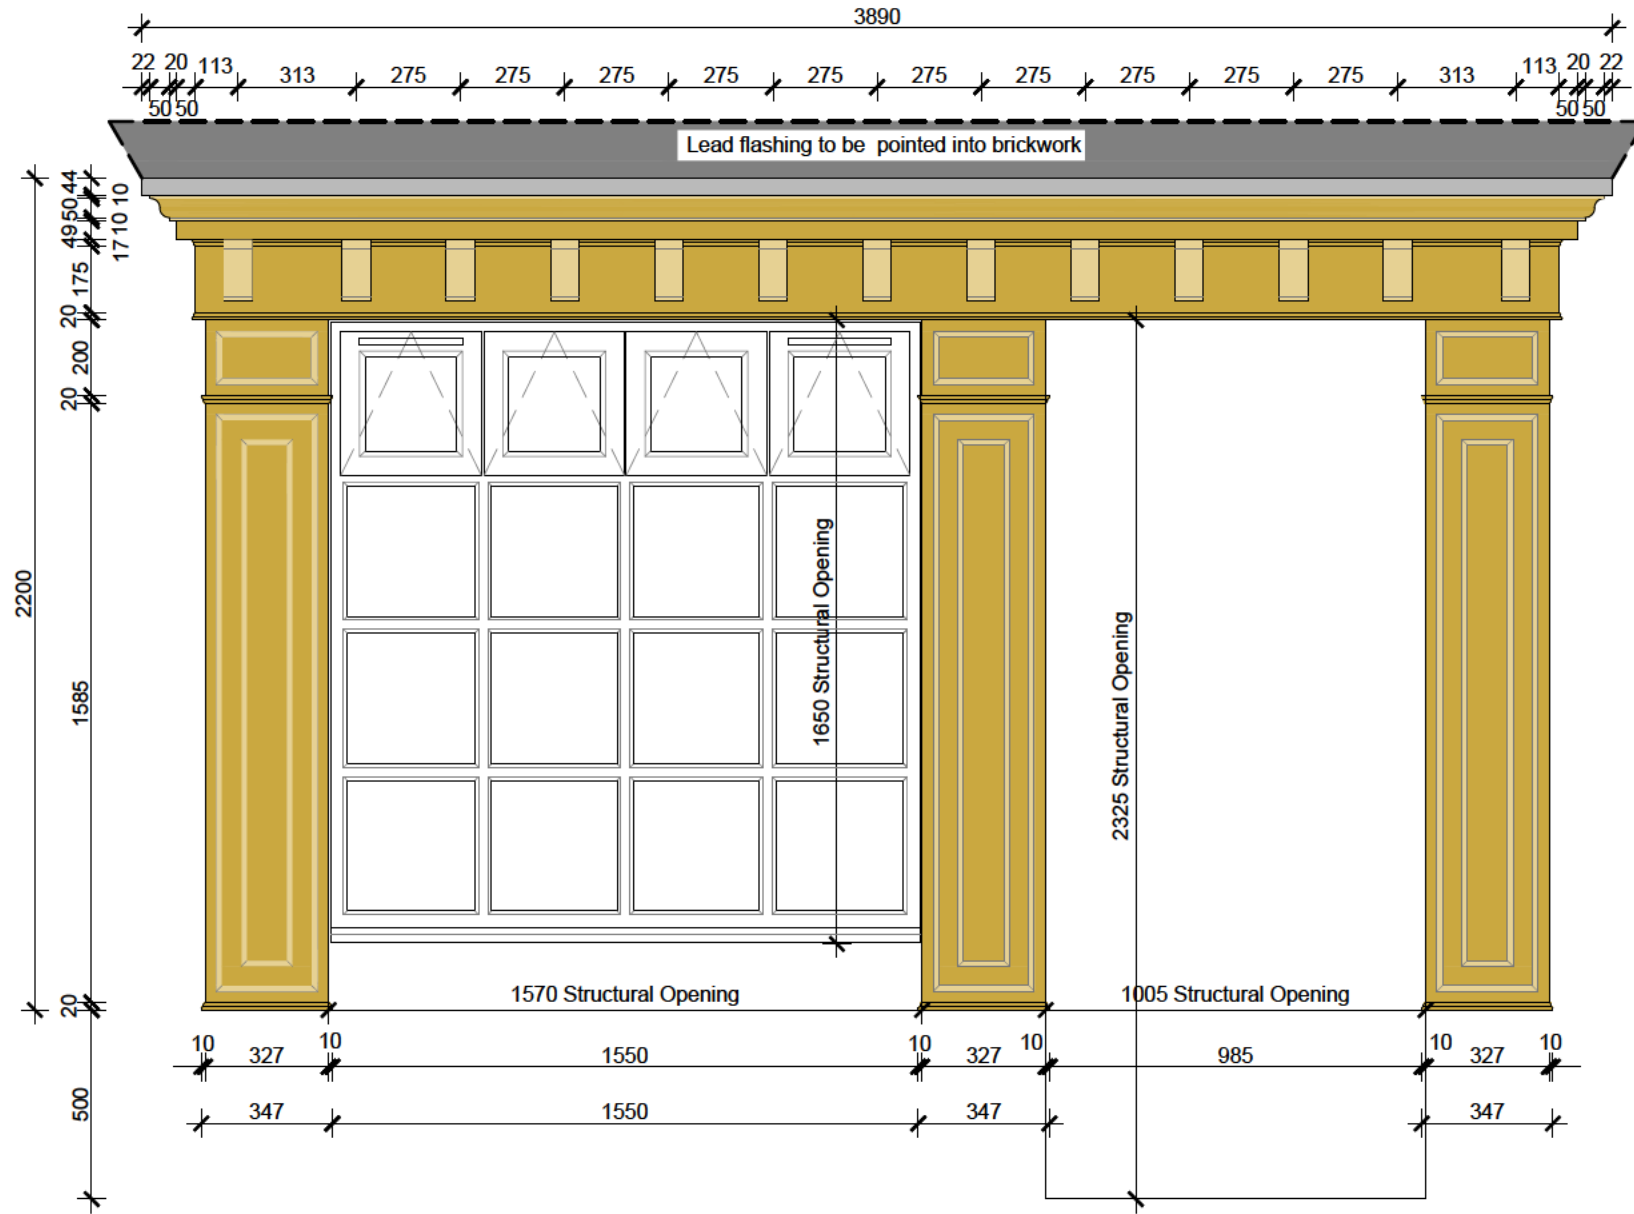

SHOP FRONT ELEVATION
Scale 1:20

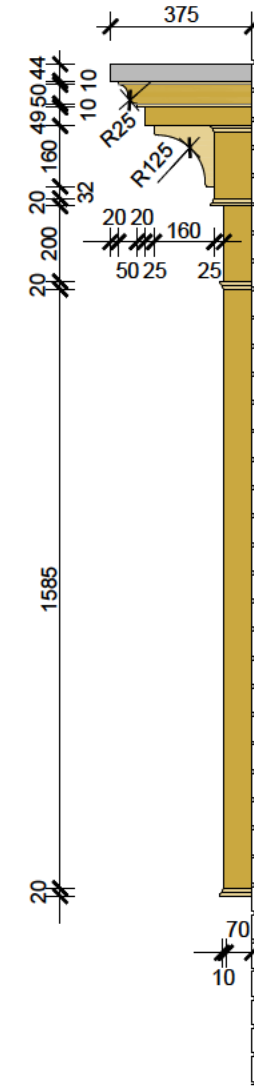


SECTION
Scale 1:20

Title: SHOP FRONT
TYPE A
Drawing No: ET-03-01
Scale: 1:20 Date: June 2017 Drawn: GD Checked: GD Rev:


Design Director Approval: Albert Henry Approval:




DAVIDSONS

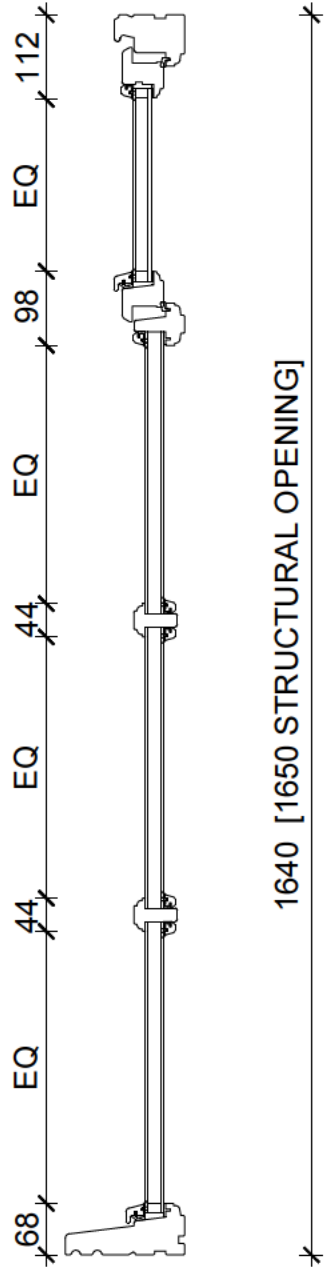


SECTION
Scale 1:10

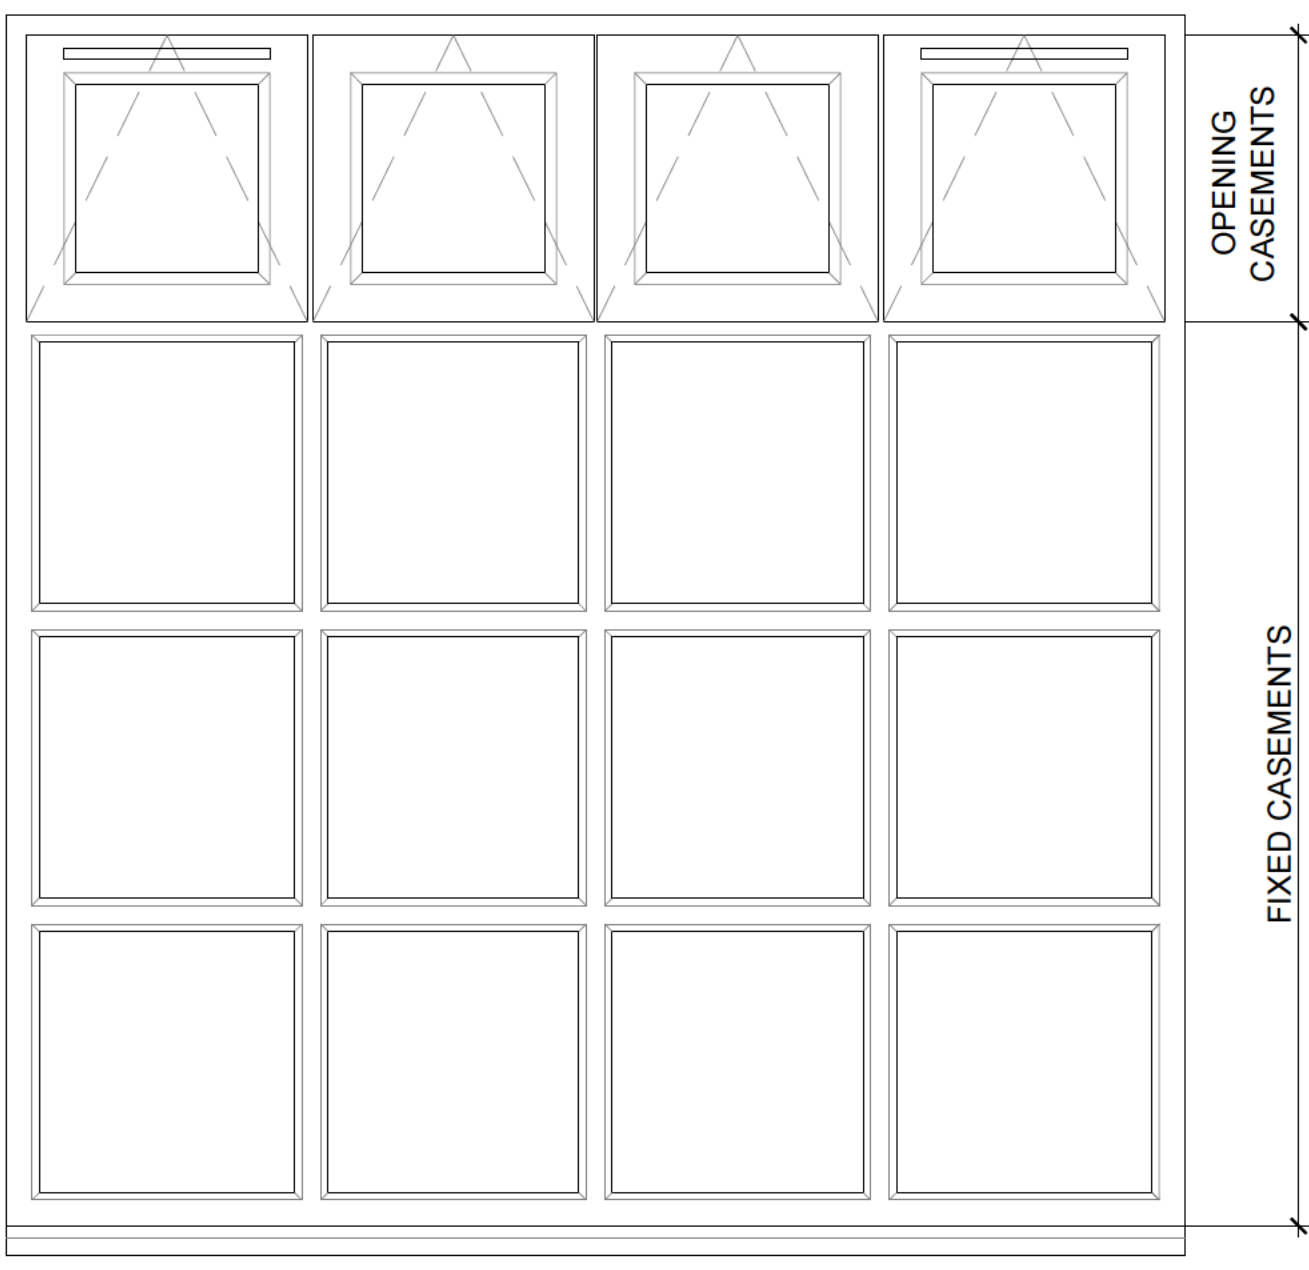

ELEVATION
Scale 1:10

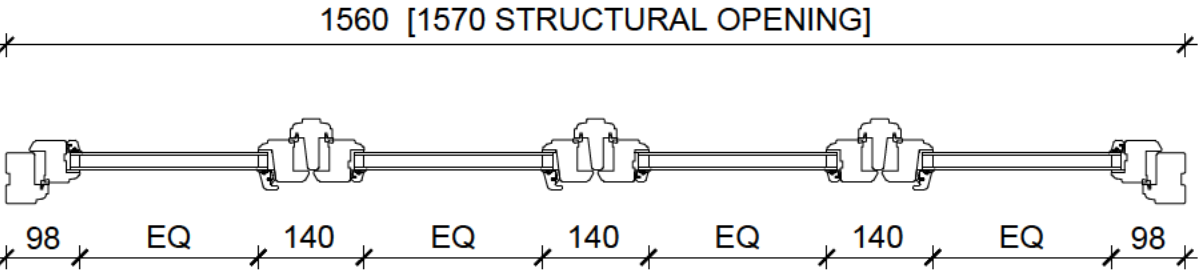

PLAN
Scale 1:10

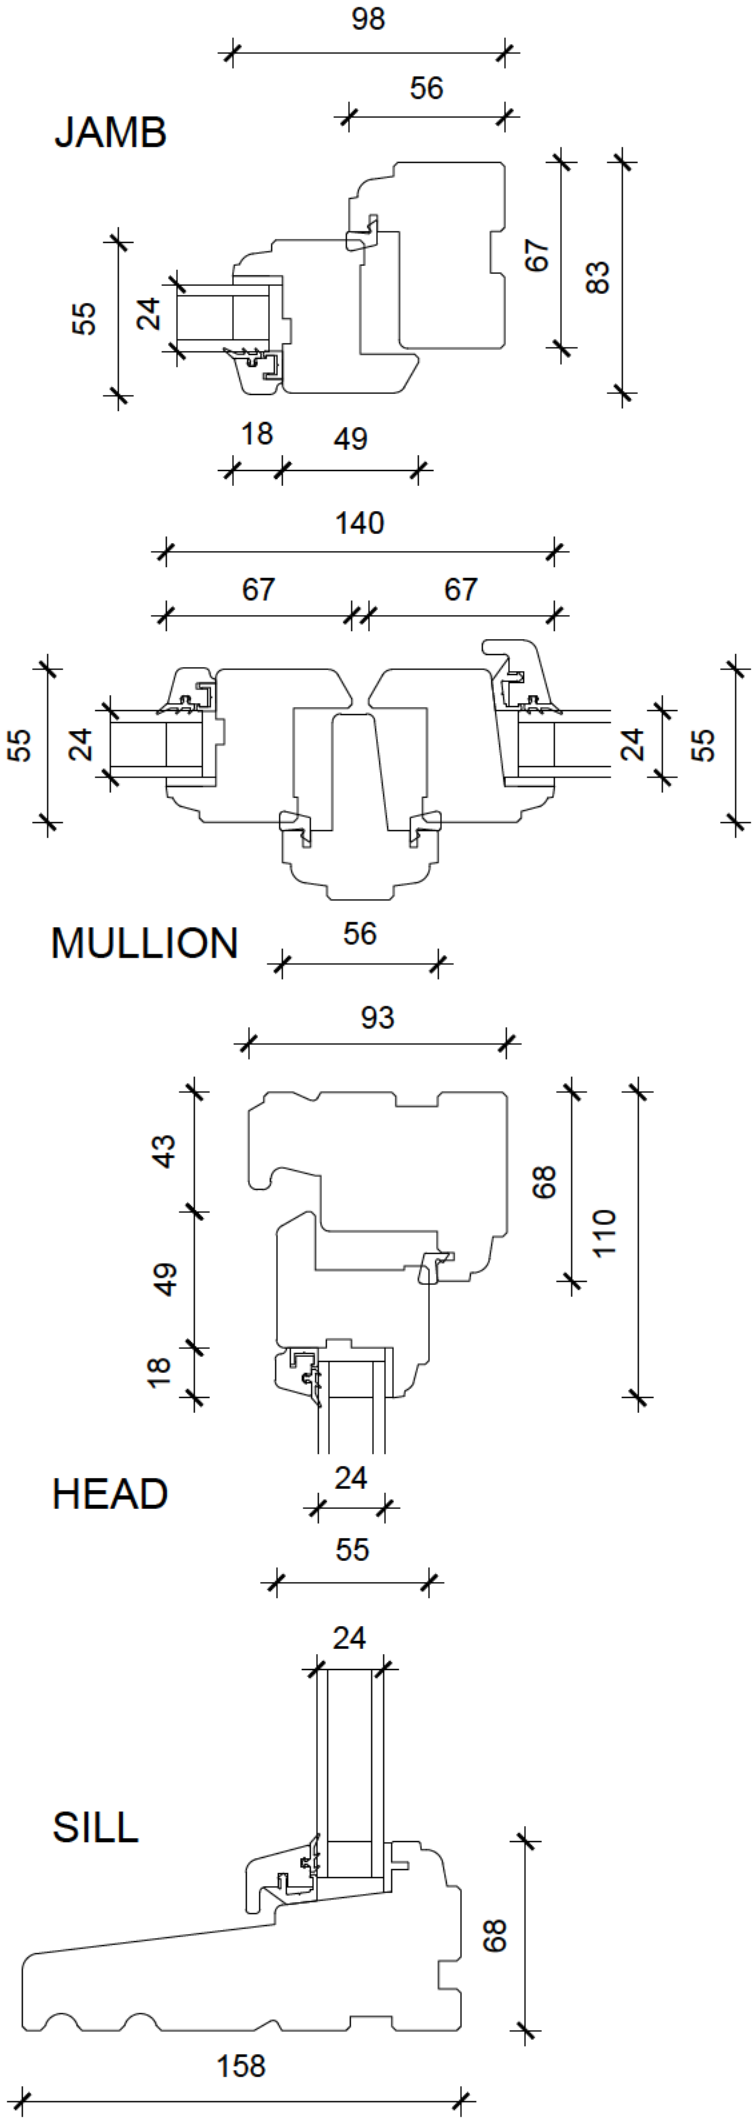

Title: SHOP FRONT TYPE A Drawing No: ET-03-01.1 Scale: 1:20 Date: June 2017 Drawn: GD Checked: GD Rev:	Design Director Approval: Signature:	Albert Henry Approval: Signature:
	DAVIDSONS	