




1 : 50
00 GROUND FLOOR

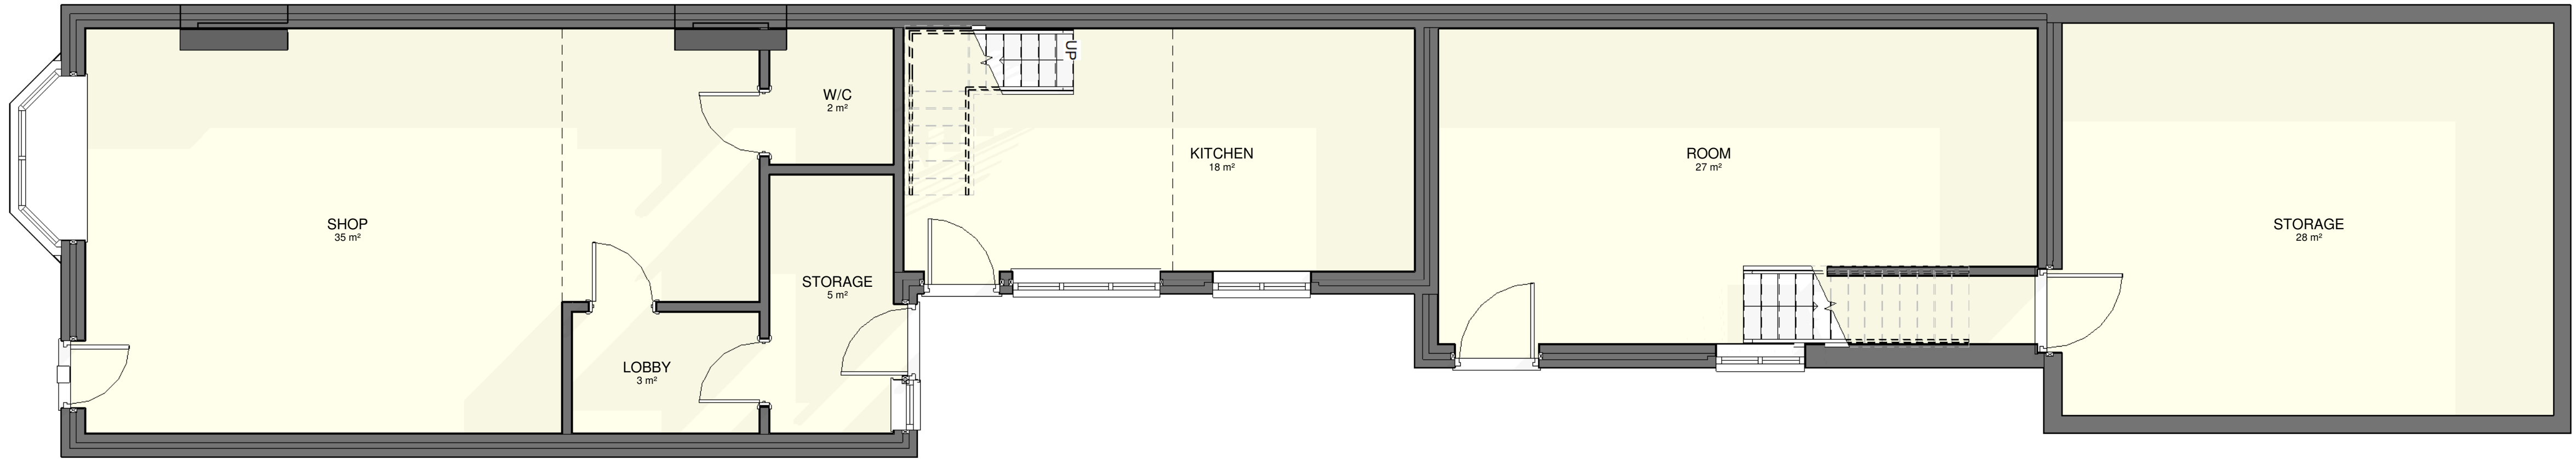

1 : 50
01 FIRST FLOOR

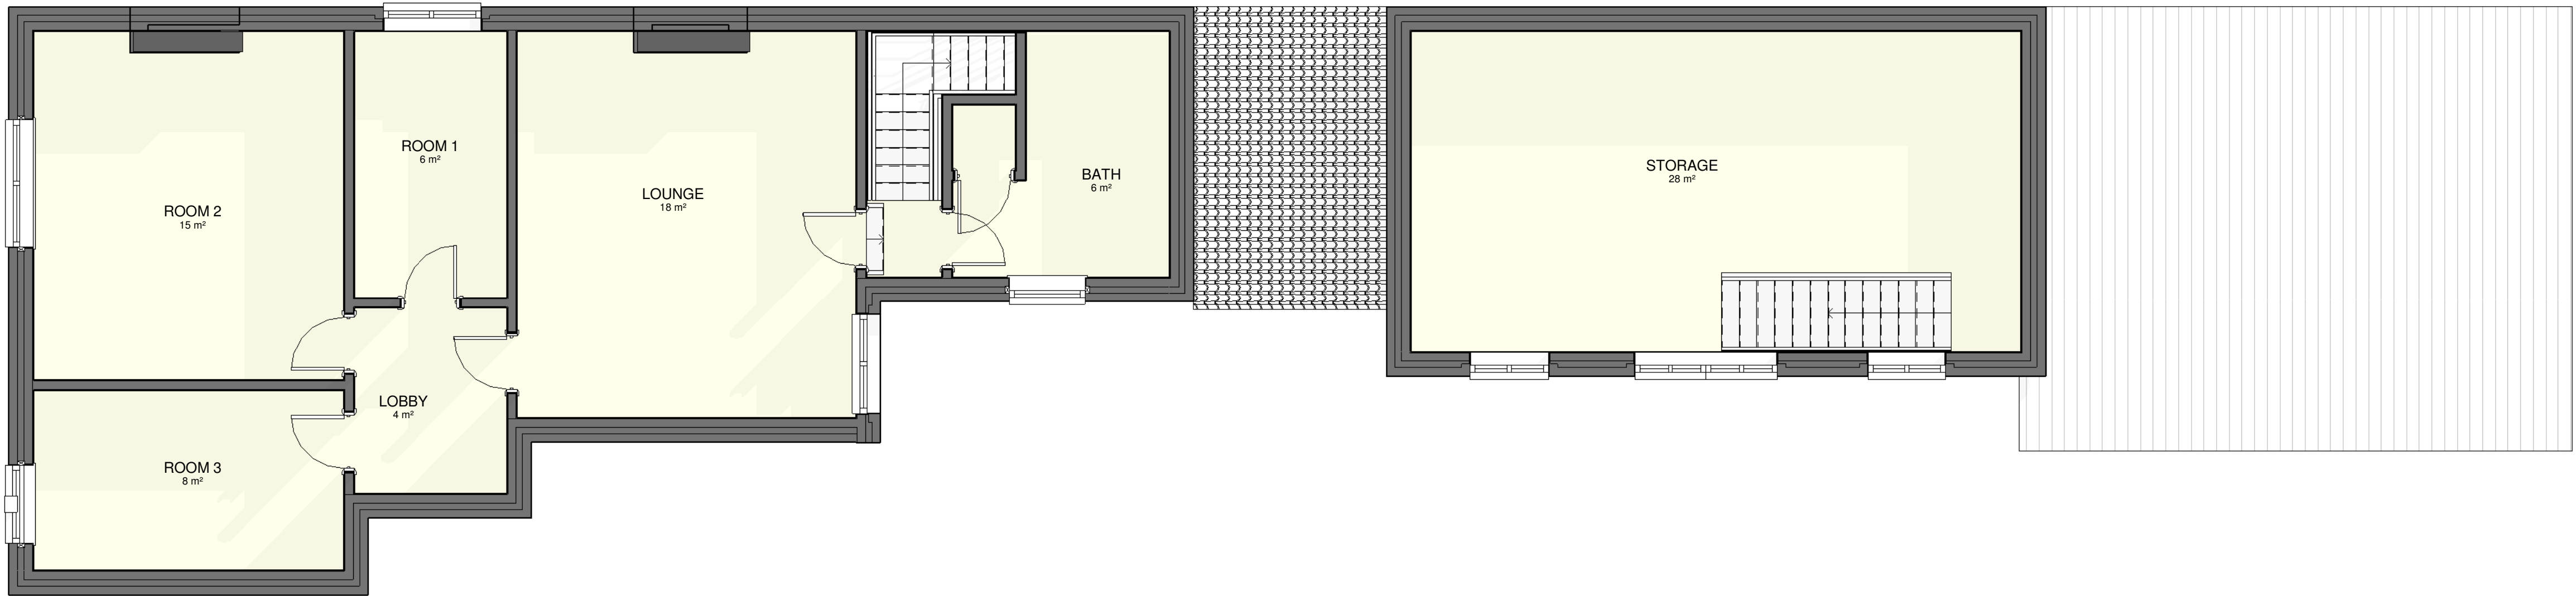

FRONT ELEVATION
1 : 50

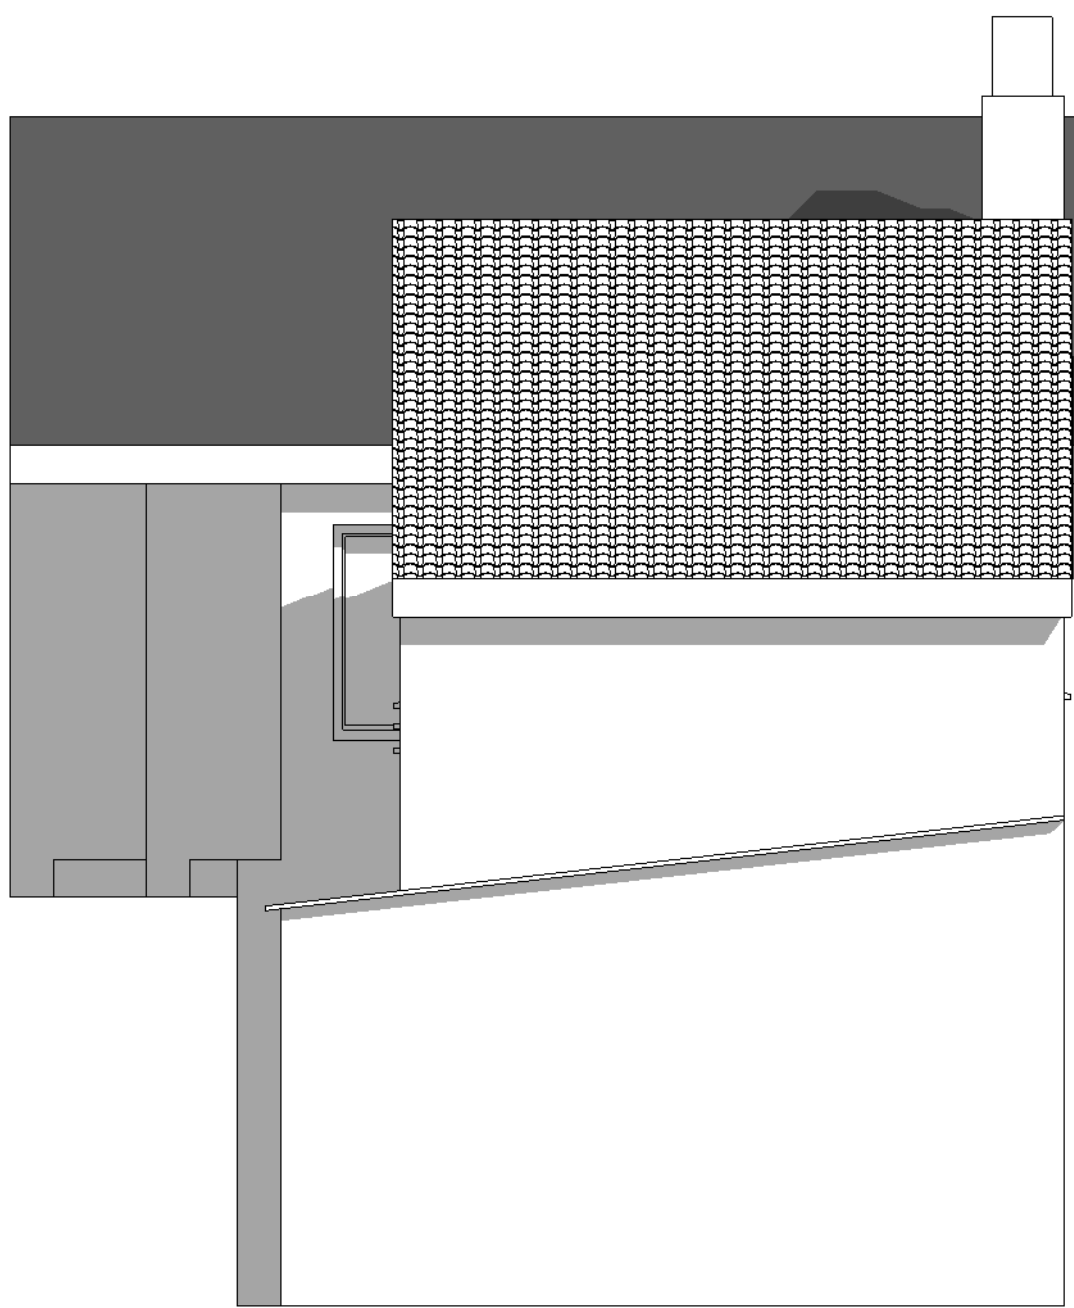

REAR ELEVATION
1 : 50


General
Drawings prepared for local authority. Any electrical, heating installation, joinery items, finishes, and fittings to be instructed by the client. The clients are to satisfy themselves that any buried private or public services will not affect the proposal. These drawings have been prepared on the understanding that work will not commence on site prior to the granting of planning permission and building reg approval. All drawings are copyrights and may not be used in conjunction with other projects

CDM REG 2015
These drawings have been prepared on the understanding that work will not commence on site prior to the granting of planning permission and building Reg approval. At this point the designers work is complete, hence the designer of this drawing will not be acting as the principle designer in terms of health and safety. Under the new regulations, both the client and the building contractor will have health and safety responsibilities and will need to prepare a construction phase plan for the scheme. The construction phase plan for the scheme should include risk assessment and method statements for elements of the works such as excavations, buried services, risk of electrocution, working at height, lifting and handling, etc. should you require guidance, please see HSE website.

Rev	Description	Date
STATUS		PURPOSE OF ISSUE
		PLANNING
 For Enquiries:- Khuram - 07878975415 Anzar - 07495282331 Email - ak.ids@hotmail.com		
PROJECT		
12 HIGH ST, WOODVILLE SWADLINCOTE, DERBYSHIRE, DE11 7EH		
TITLE		
EXISTING PLANS		
CLIENT		
HARVEY SINGH		
DRAWN BY AM	CHECKED BY Checker	DATE 29/09/21
SCALE (@ A1) 1 : 50		PROJECT NUMBER 0545
DRAWING NUMBER A100		REV



SIDE ELEVATION 1
1 : 50

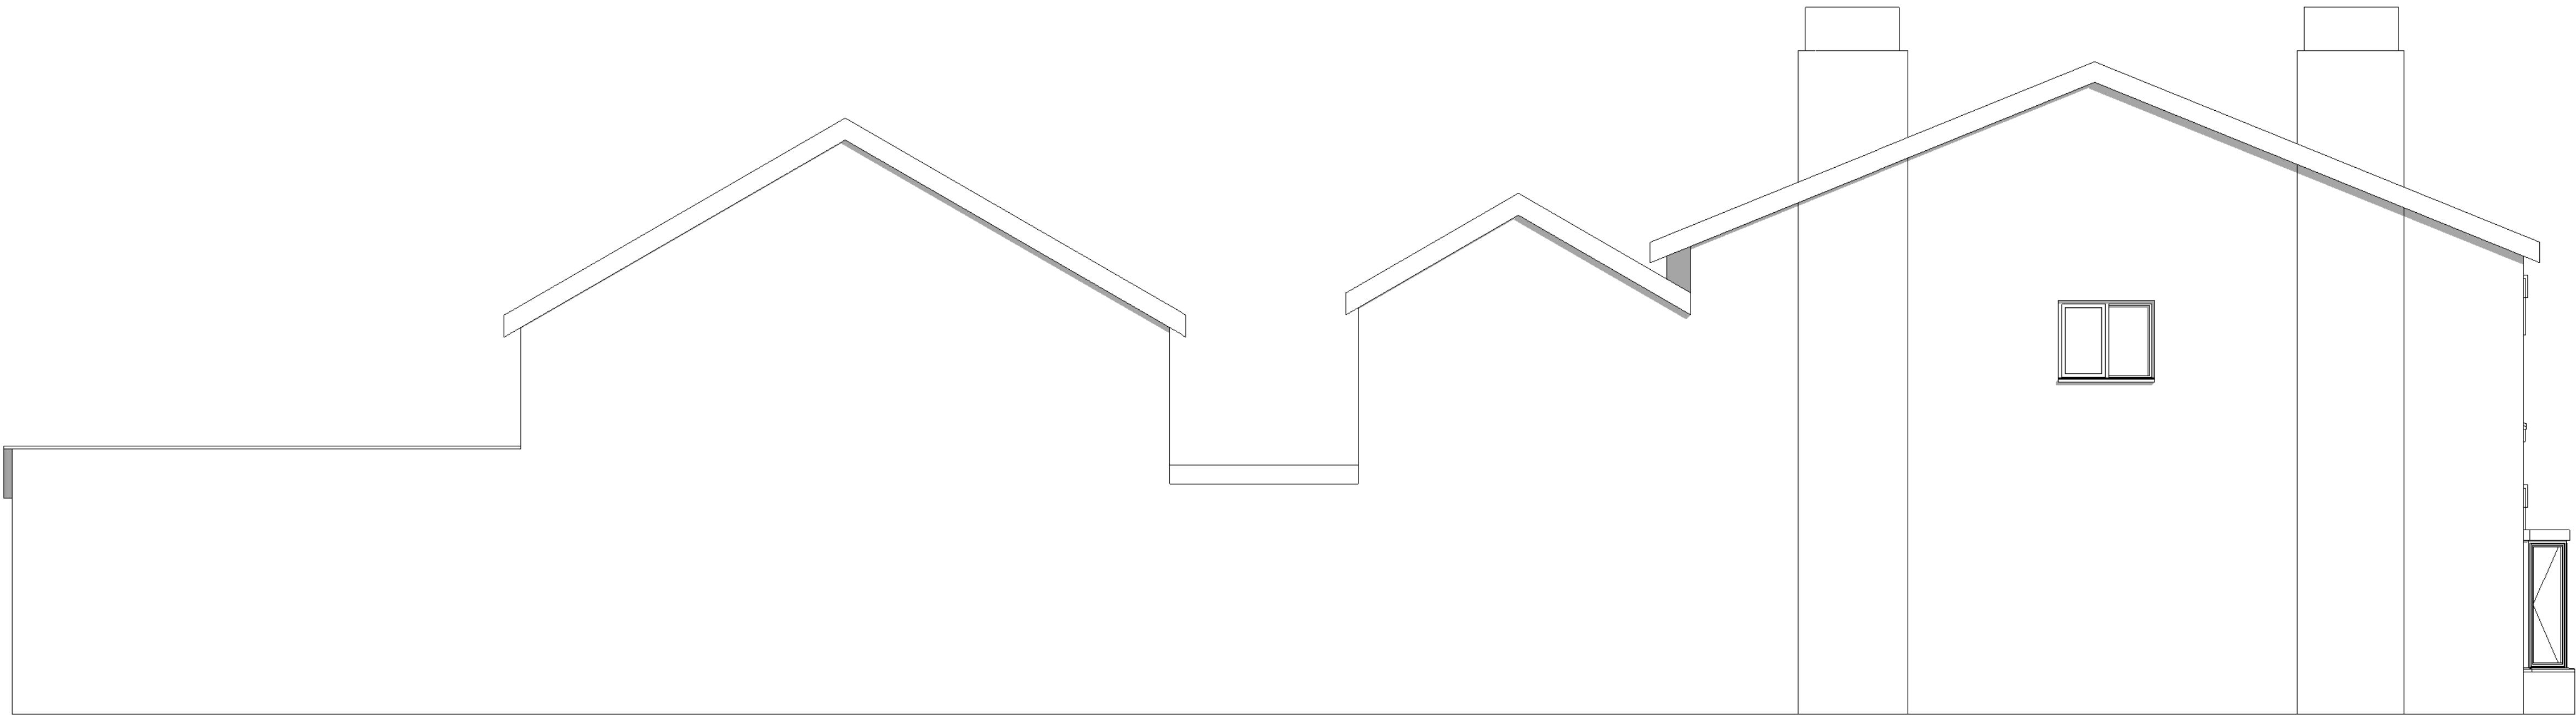

SIDE ELEVATION 2
1 : 50

General
Drawings prepared for local authority. Any electrical, heating installation, joinery items, finishes, and fittings to be instructed by the client. The clients are to satisfy themselves that any buried private or public services will not affect the proposal. These drawings have been prepared on the understanding that work will not commence on site prior to the granting of planning permission and building reg approval. All drawings are copyrights and may not be used in conjunction with other projects

CDM REG 2015
These drawings have been prepared on the understanding that work will not commence on site prior to the granting of planning permission and building Reg approval. At this point the designers work is complete, hence the designer of this drawing will not be acting as the principle designer in terms of health and safety. Under the new regulations, both the client and the building contractor will have health and safety responsibilities and will need to prepare a construction phase plan for the scheme. the construction phase plan for the scheme should include risk assessment and method statements for elements of the works such as excavations, buried services, risk of electrocution, working at height, lifting, filling and handling, etc. should you require guidance, please see HSE website.

Rev	Description	Date

STATUS	PURPOSE OF ISSUE PLANNING
--------	------------------------------



For Enquiries:-
Khuram - 07878975415
Anzar - 07495282331
Email - ak.ids@hotmail.com

PROJECT

12 HIGH ST, WOODVILLE
SWADLINCOTE, DERBYSHIRE,
DE11 7EH

TITLE

EXISTING ELEVATIONS

CLIENT

HARVEY SINGH

DRAWN BY Author	CHECKED BY Checker	DATE 09/13/21
--------------------	-----------------------	------------------

SCALE (@ A1) 1 : 50	PROJECT NUMBER 0545
------------------------	------------------------

DRAWING NUMBER A101	REV
------------------------	-----